

Bondfield Crescent Barnsley

DO NOT SCALE
FIGURED DIMENSIONS ONLY TO BE TAKEN




Chevin
HOUSING ASSOCIATION LTD

A Member of The Chevin Housing Group




front elevation

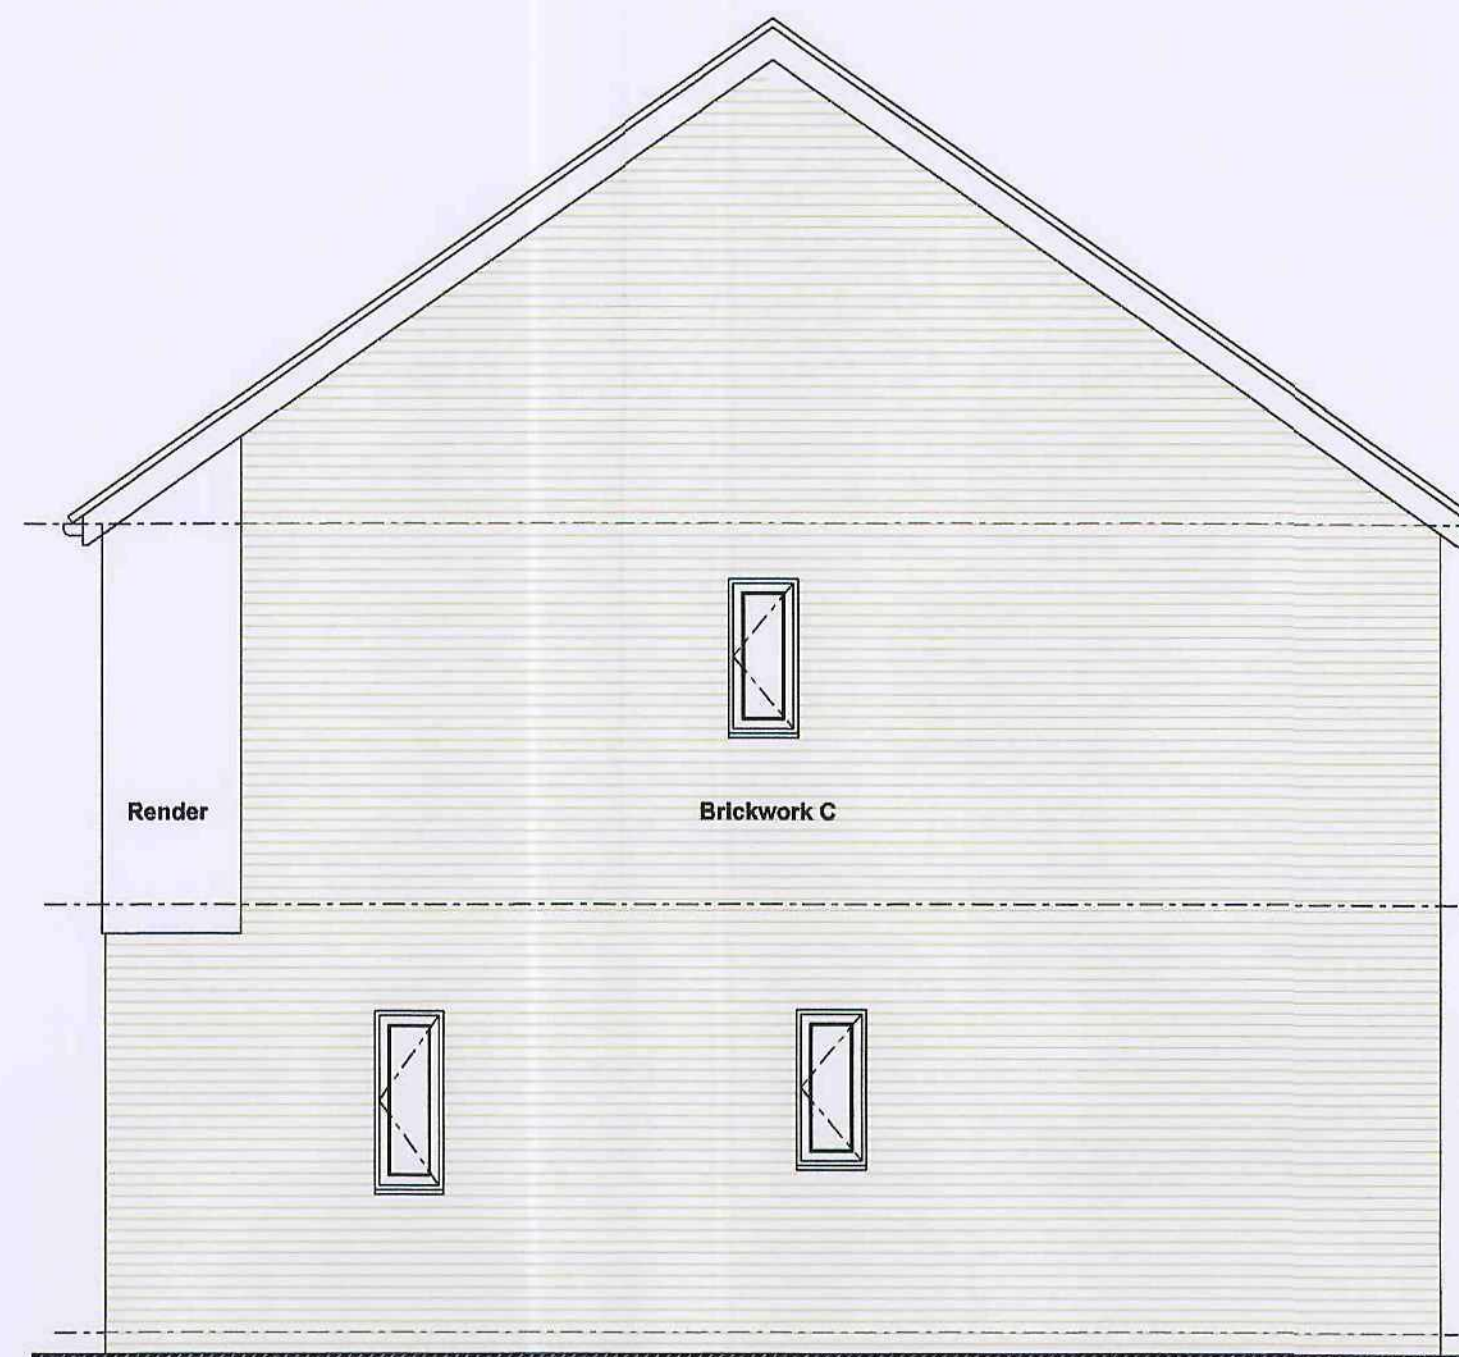

side elevation



rear elevation

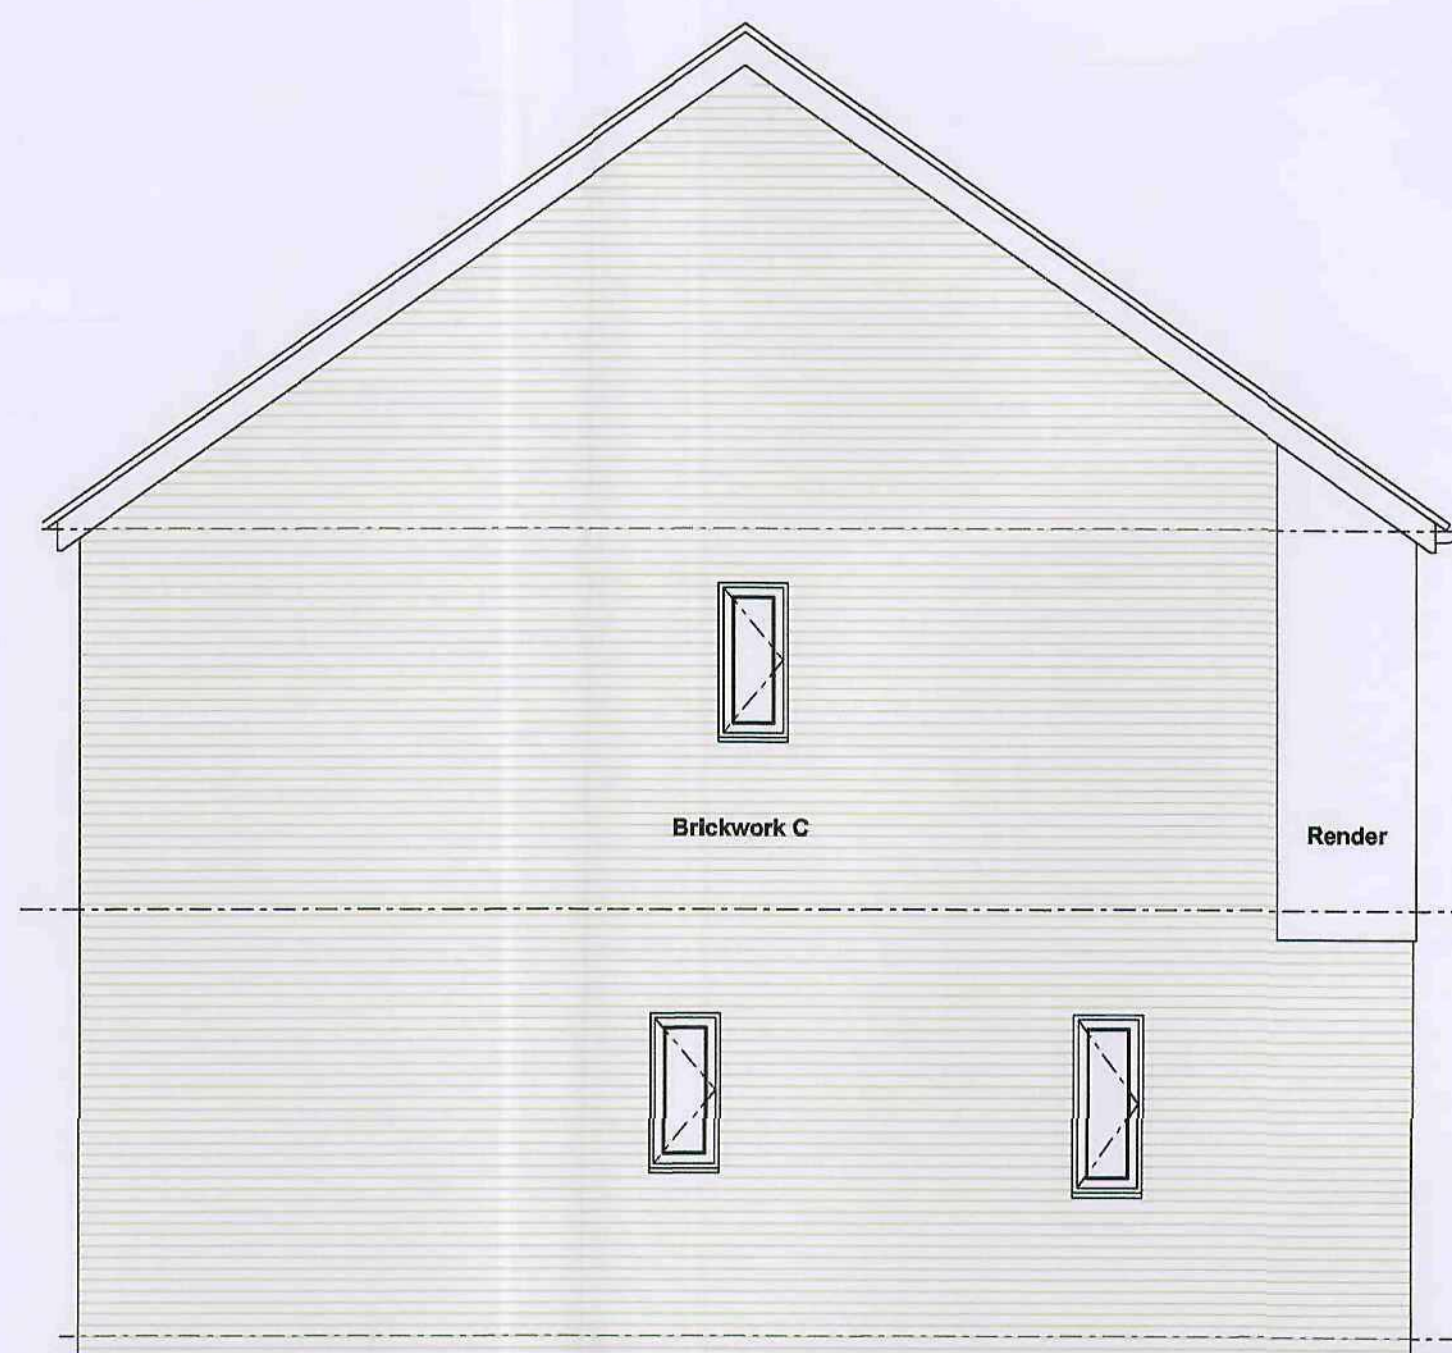

side elevation

Site B



Rev. B - 28 01 11
Kitchen Window Altered
Rev. A - 03 12 10
Consultation issue

revisions

A.A. DESIGN LTD
architects surveyors
interior designers

UNIT 2 AIZLEWOOD ROAD
SHEFFIELD S8 0YX
TELEPHONE 0114 2589571 FAX 0114 2500669
E - Mail architects@aadesign.co.uk

**Bondfield Crescent
Housing Development
Barnsley
for
Chevin Housing Association**

**FLOOR PLAN & ELEVATIONS
Plots B12 & B13
(Type H2.1)**

DATE **Sept. '10** SCALE **1:50**

DRAWING No. **10003/P/10 B**



P096 & P106 - Plots B12-B13.dgn Default 02/02/2011 15:57:35 HP B00 XM Driver AA Design Ltd - ARCHITECTS