



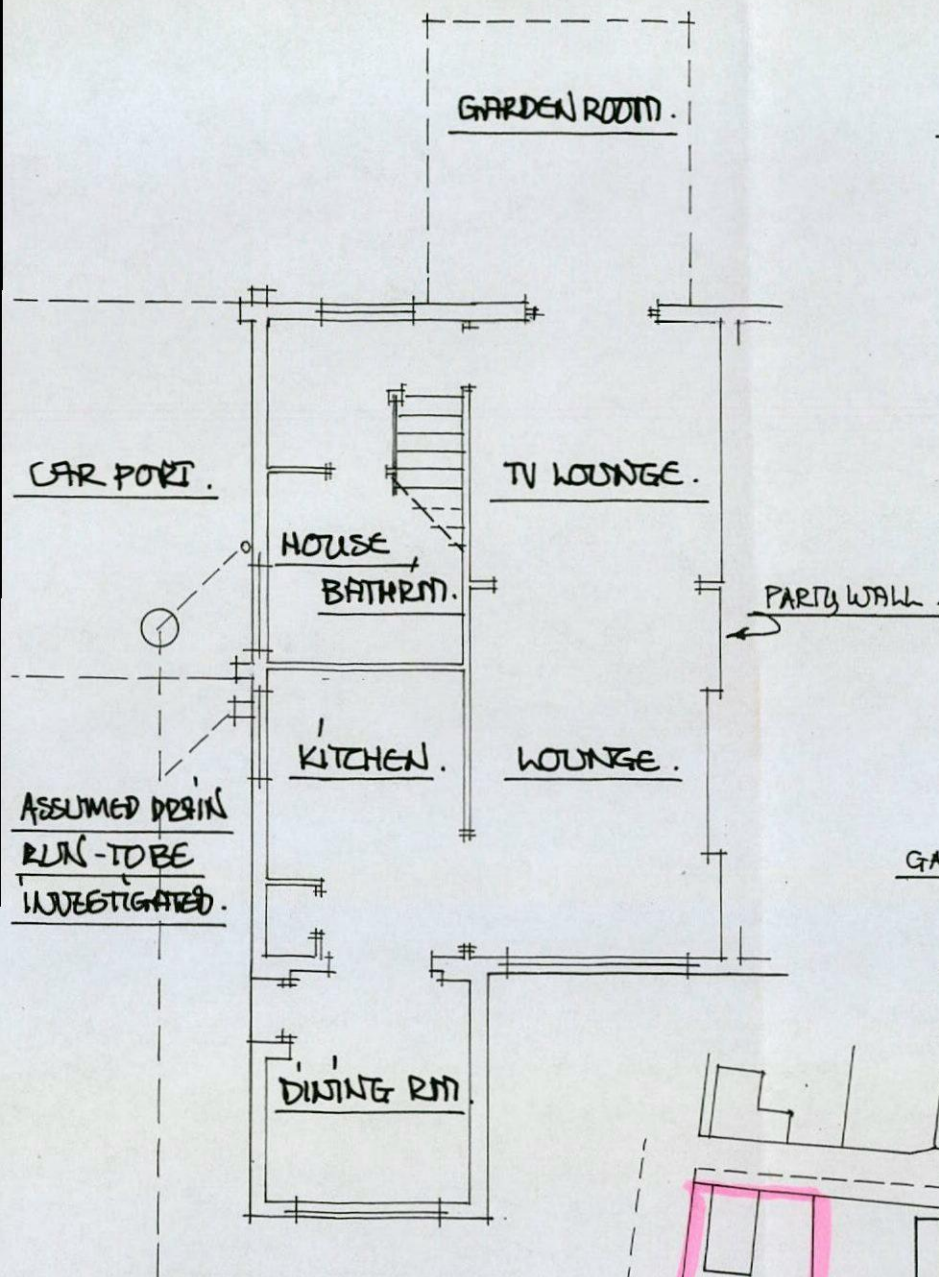


EXISTING DETAILS @ 1:100MM MR GARY

SIDE VIEW FROM DRIVE | SOUTHERN BOUNDARY.

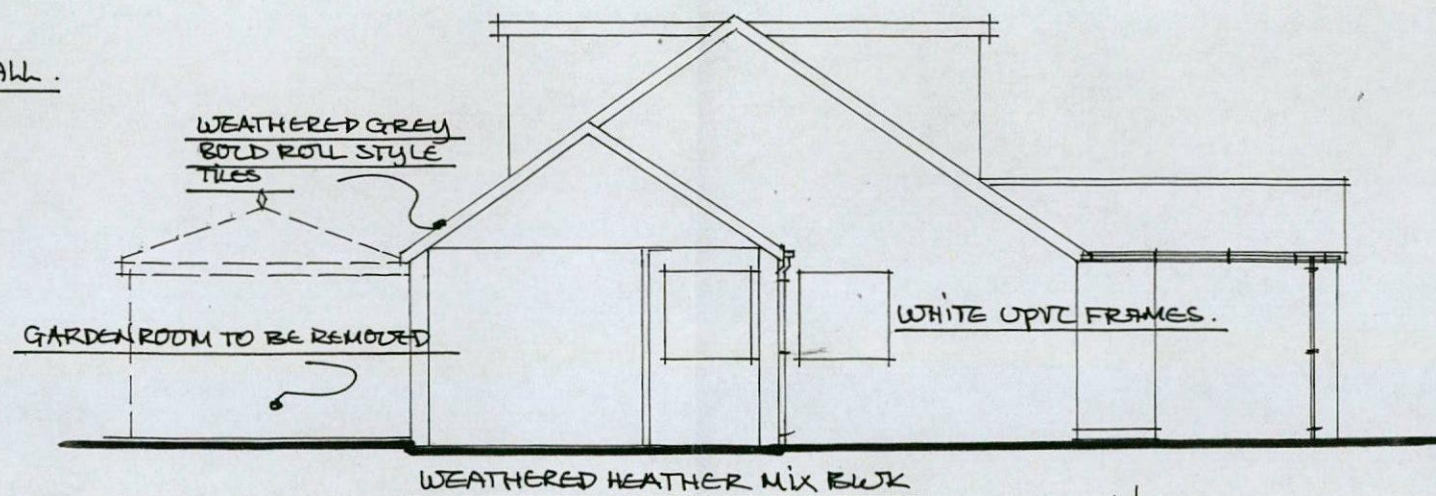



SIDE VIEW FROM BOUNDARY WITH NO26.

REAR VIEW FROM GARDEN.

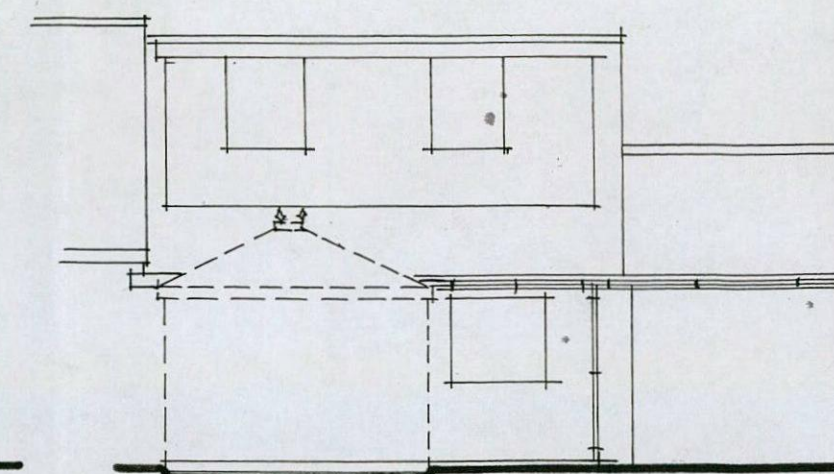


G. FLOOR PLAN.



SITE PLAN SCALE 1:500MM.

 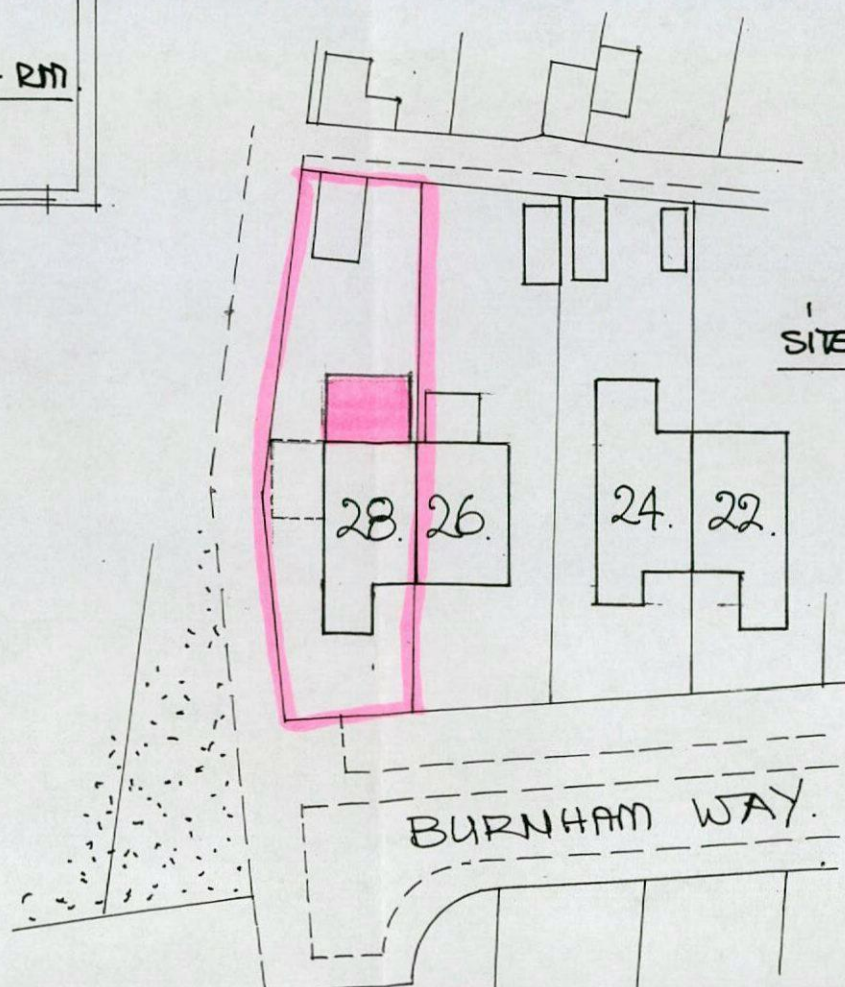


LOCATION PLAN
1:1250'

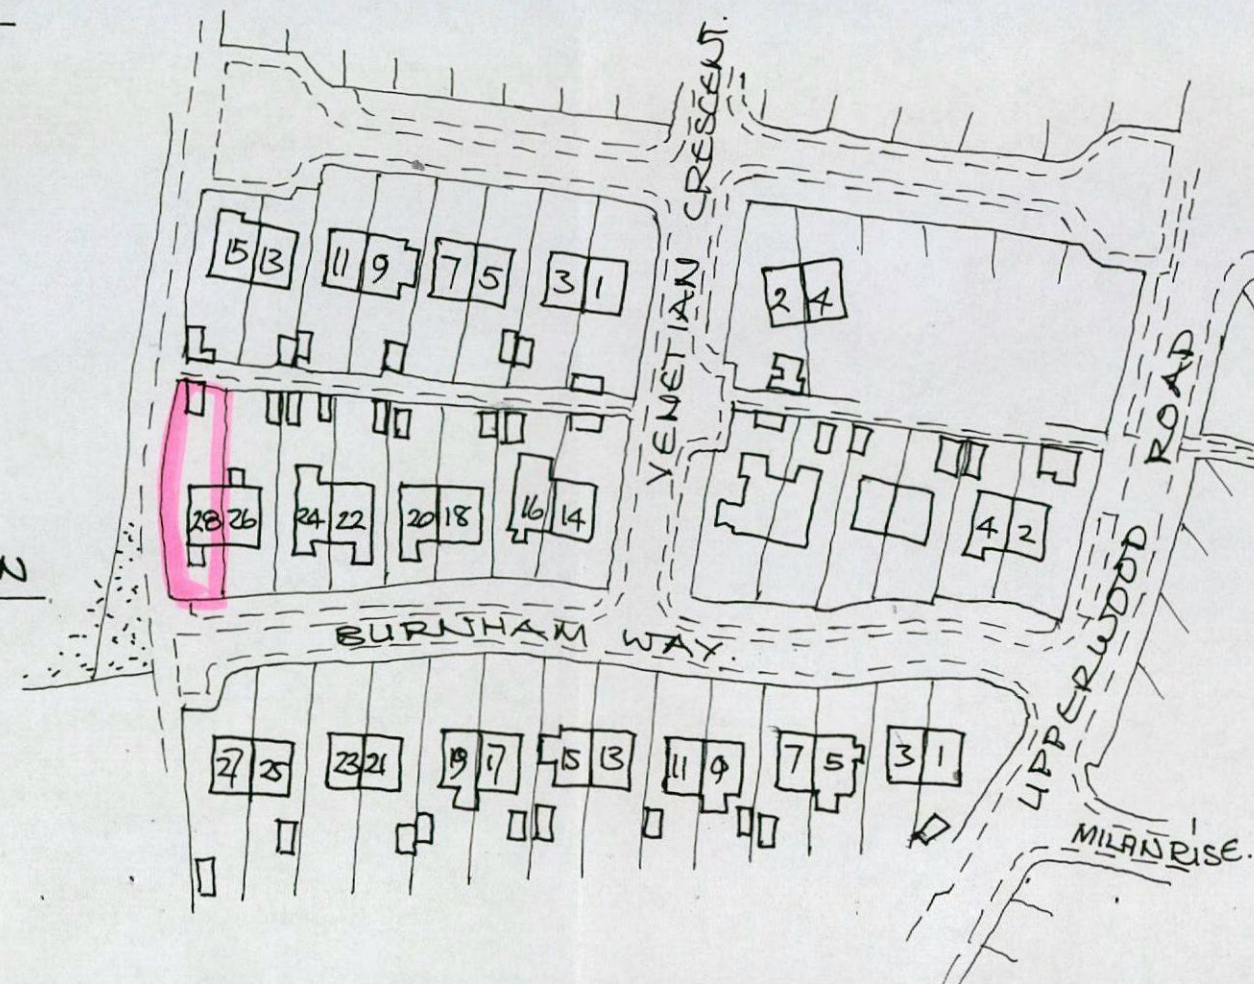

PROPOSED G.F. PLAN.

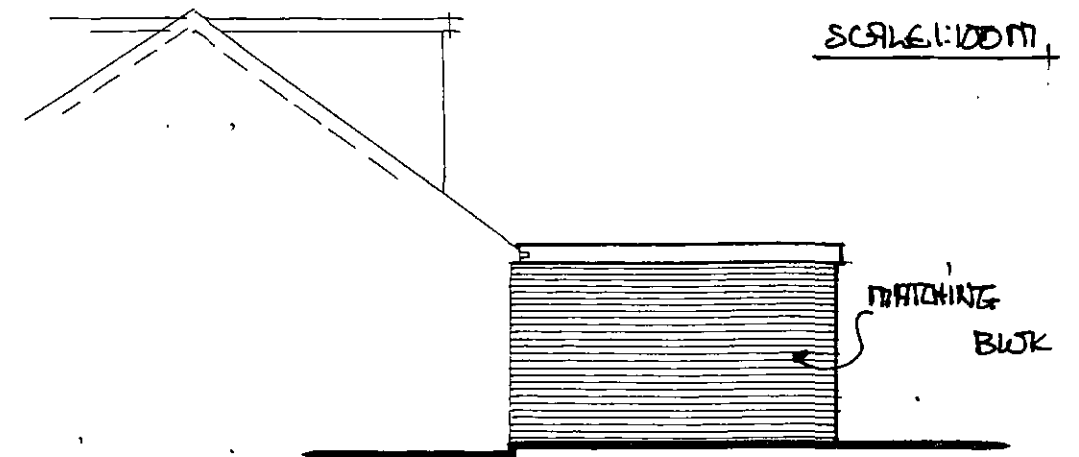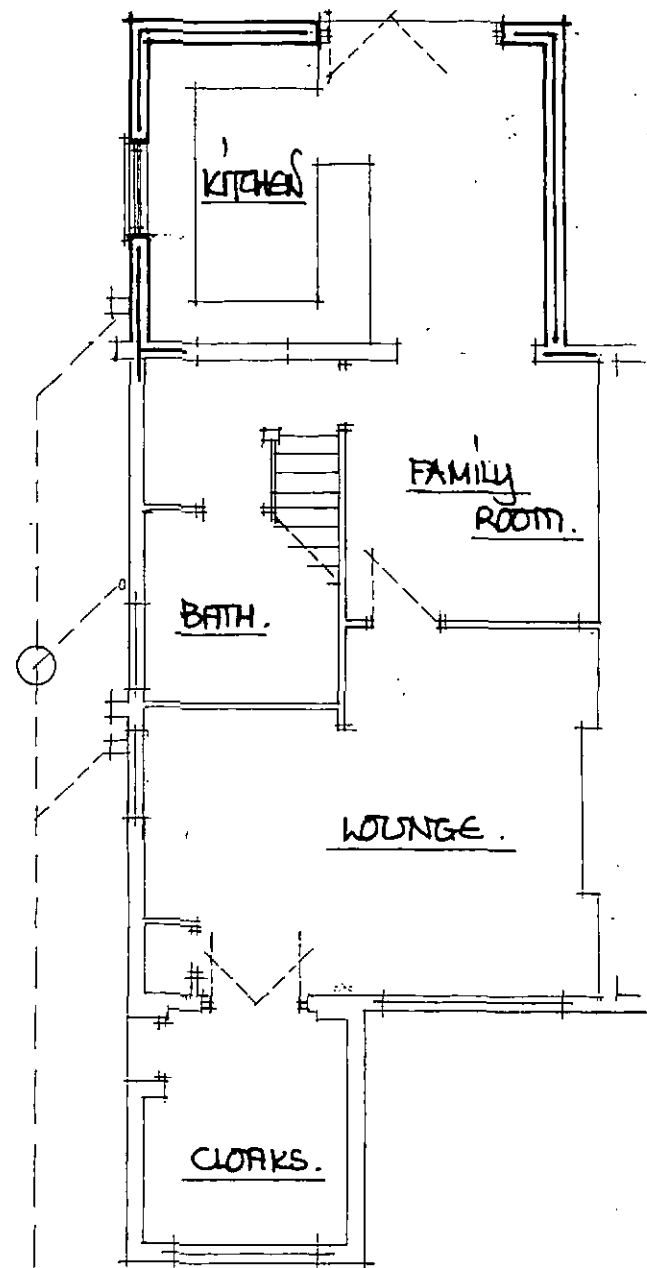

PROPOSED SIDE VIEW FROM NO 26.

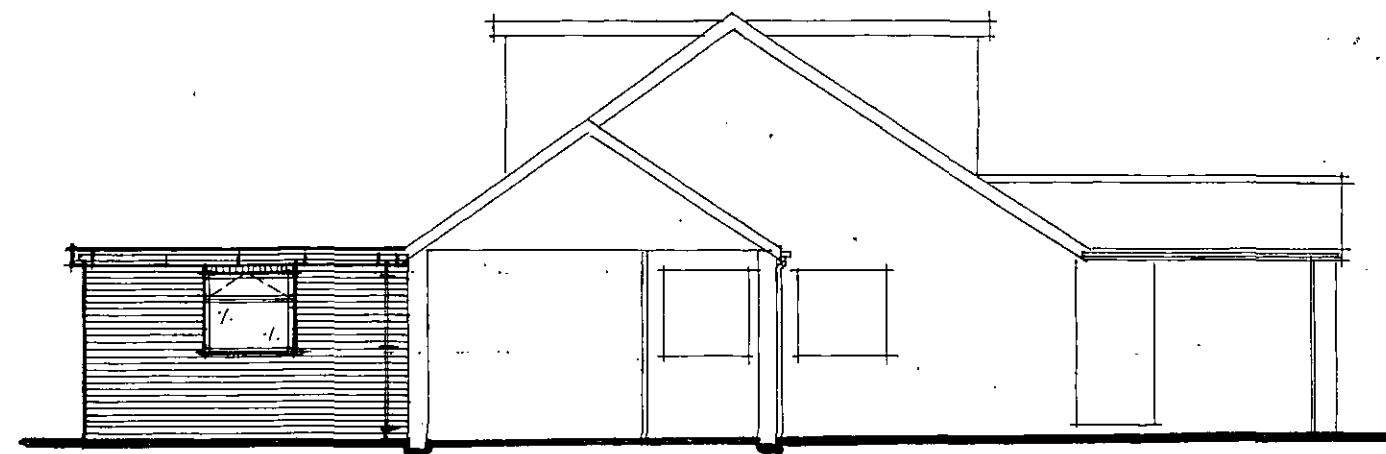

PROPOSED SIDE VIEW FROM BOUNDARY/DRIVE.



PROPOSED REAR VIEW.