



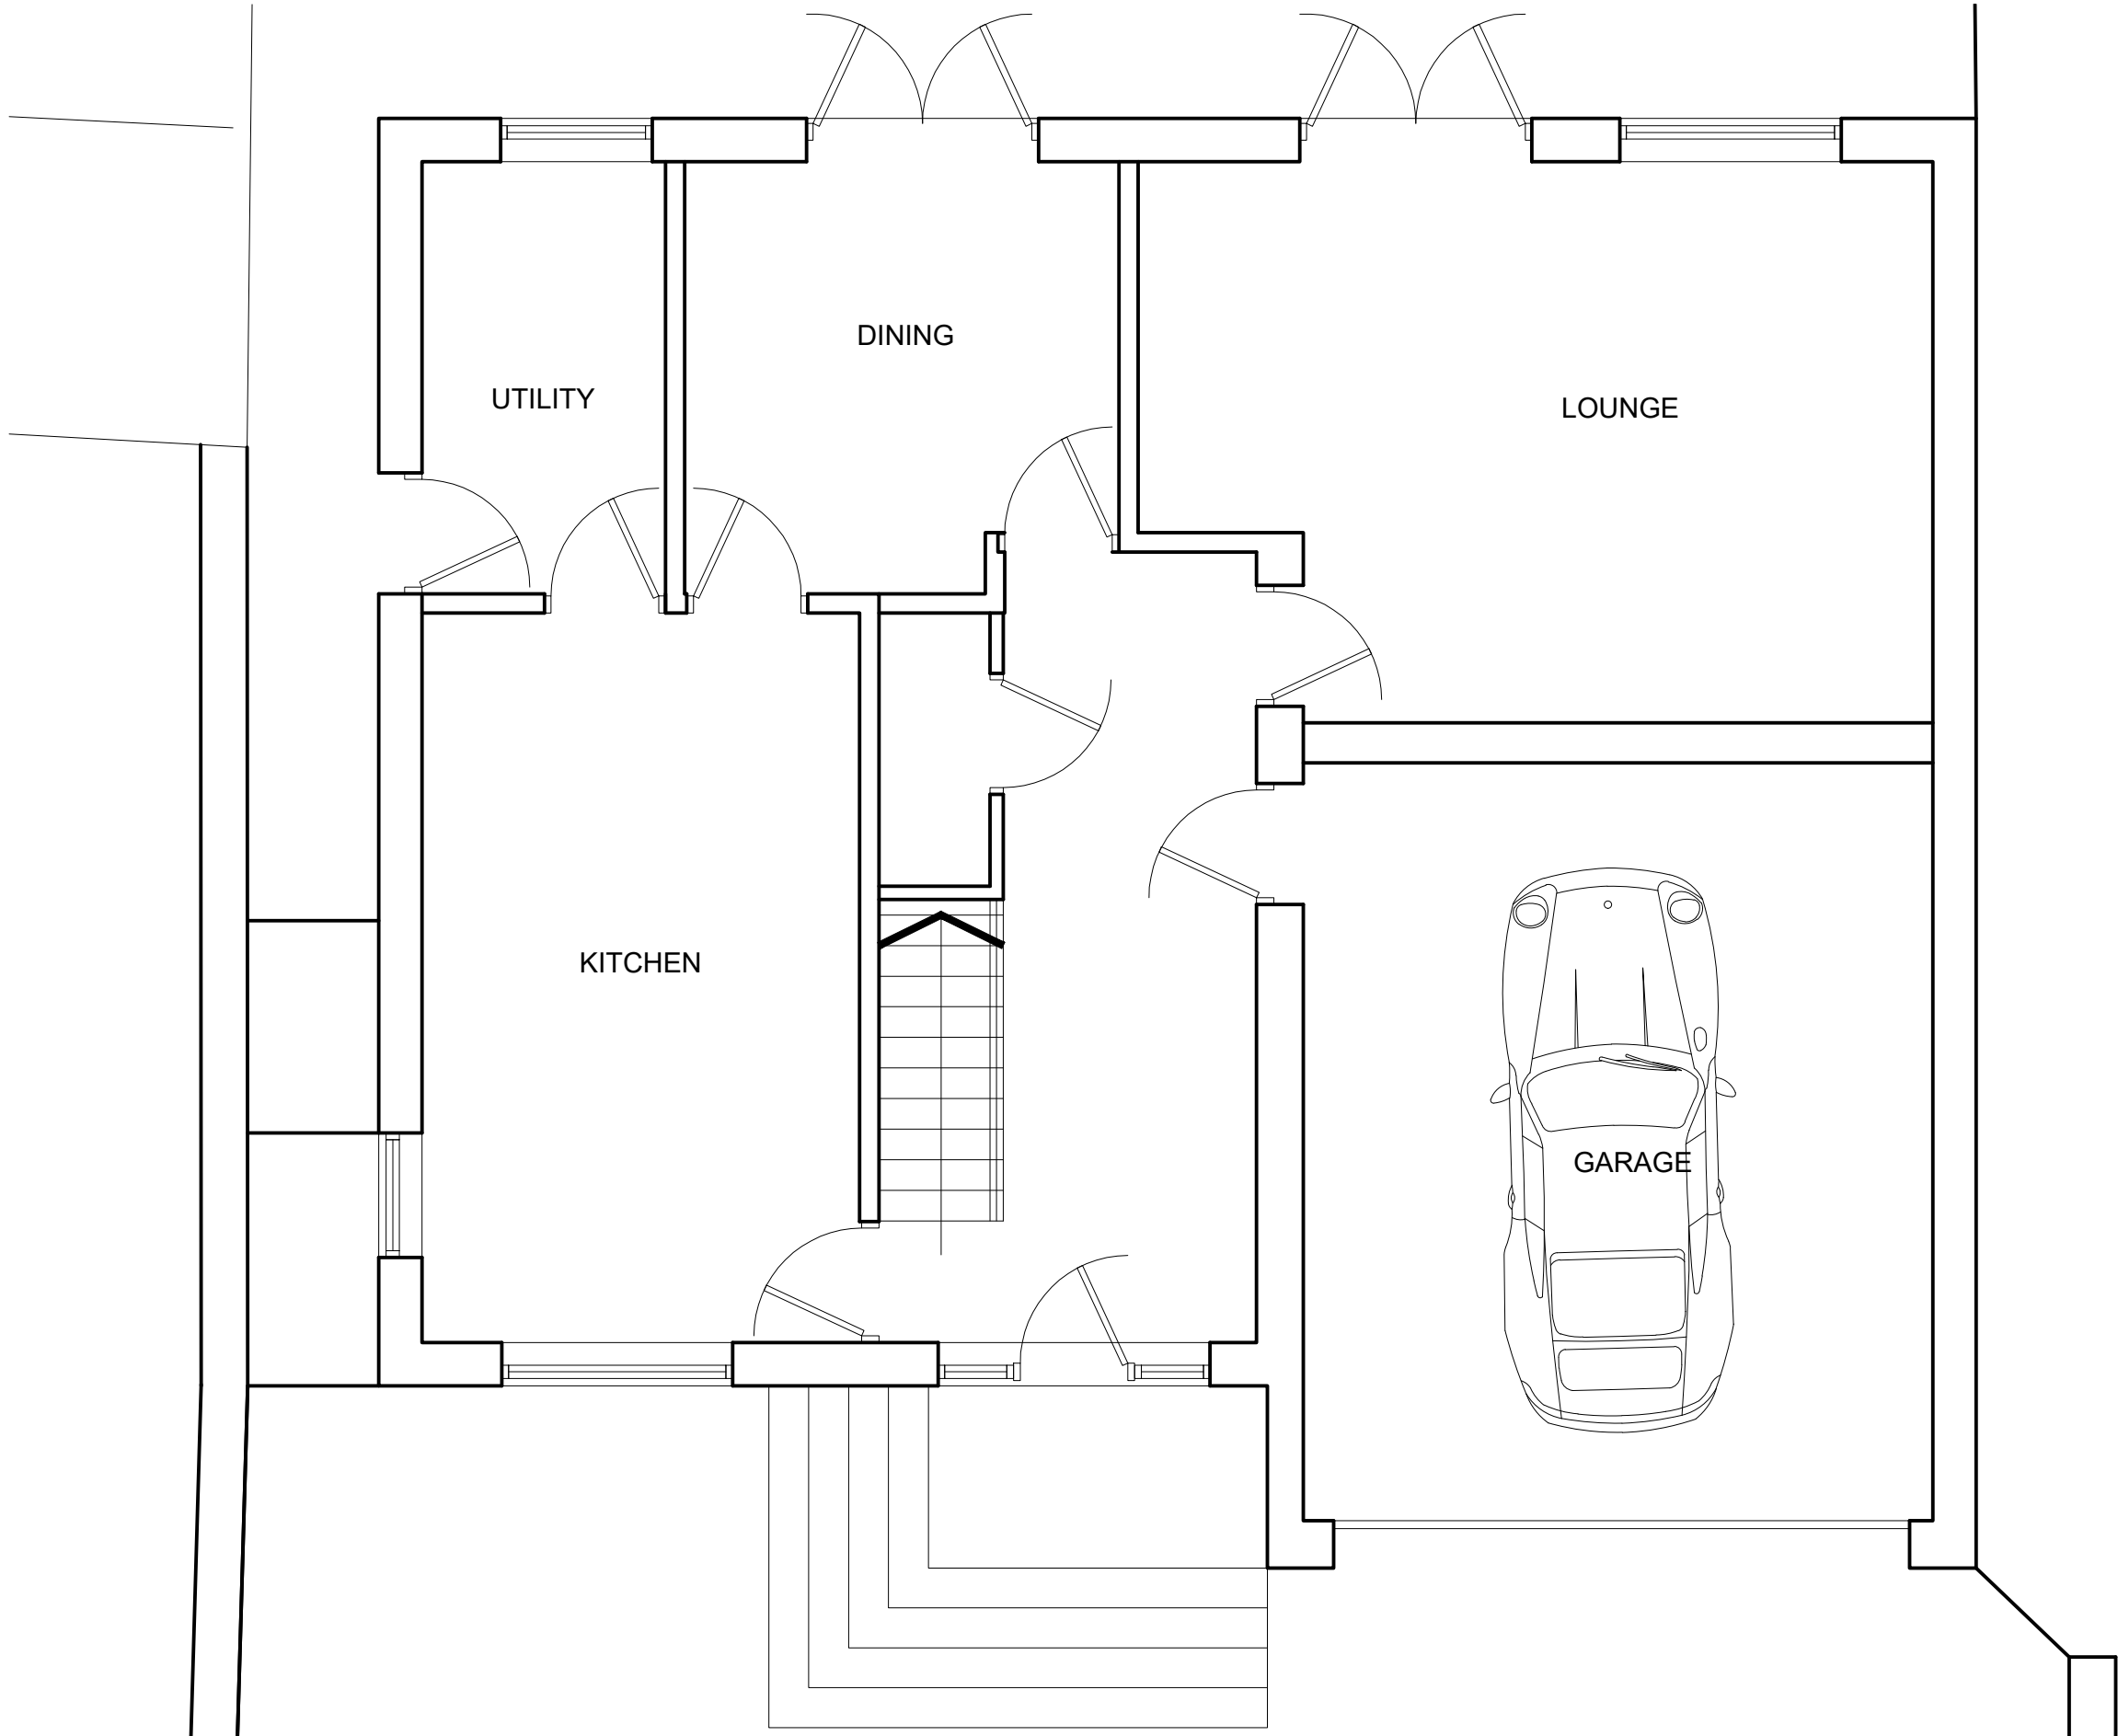


EXISTING - GROUND FLOOR PLAN

SCALE 1:50

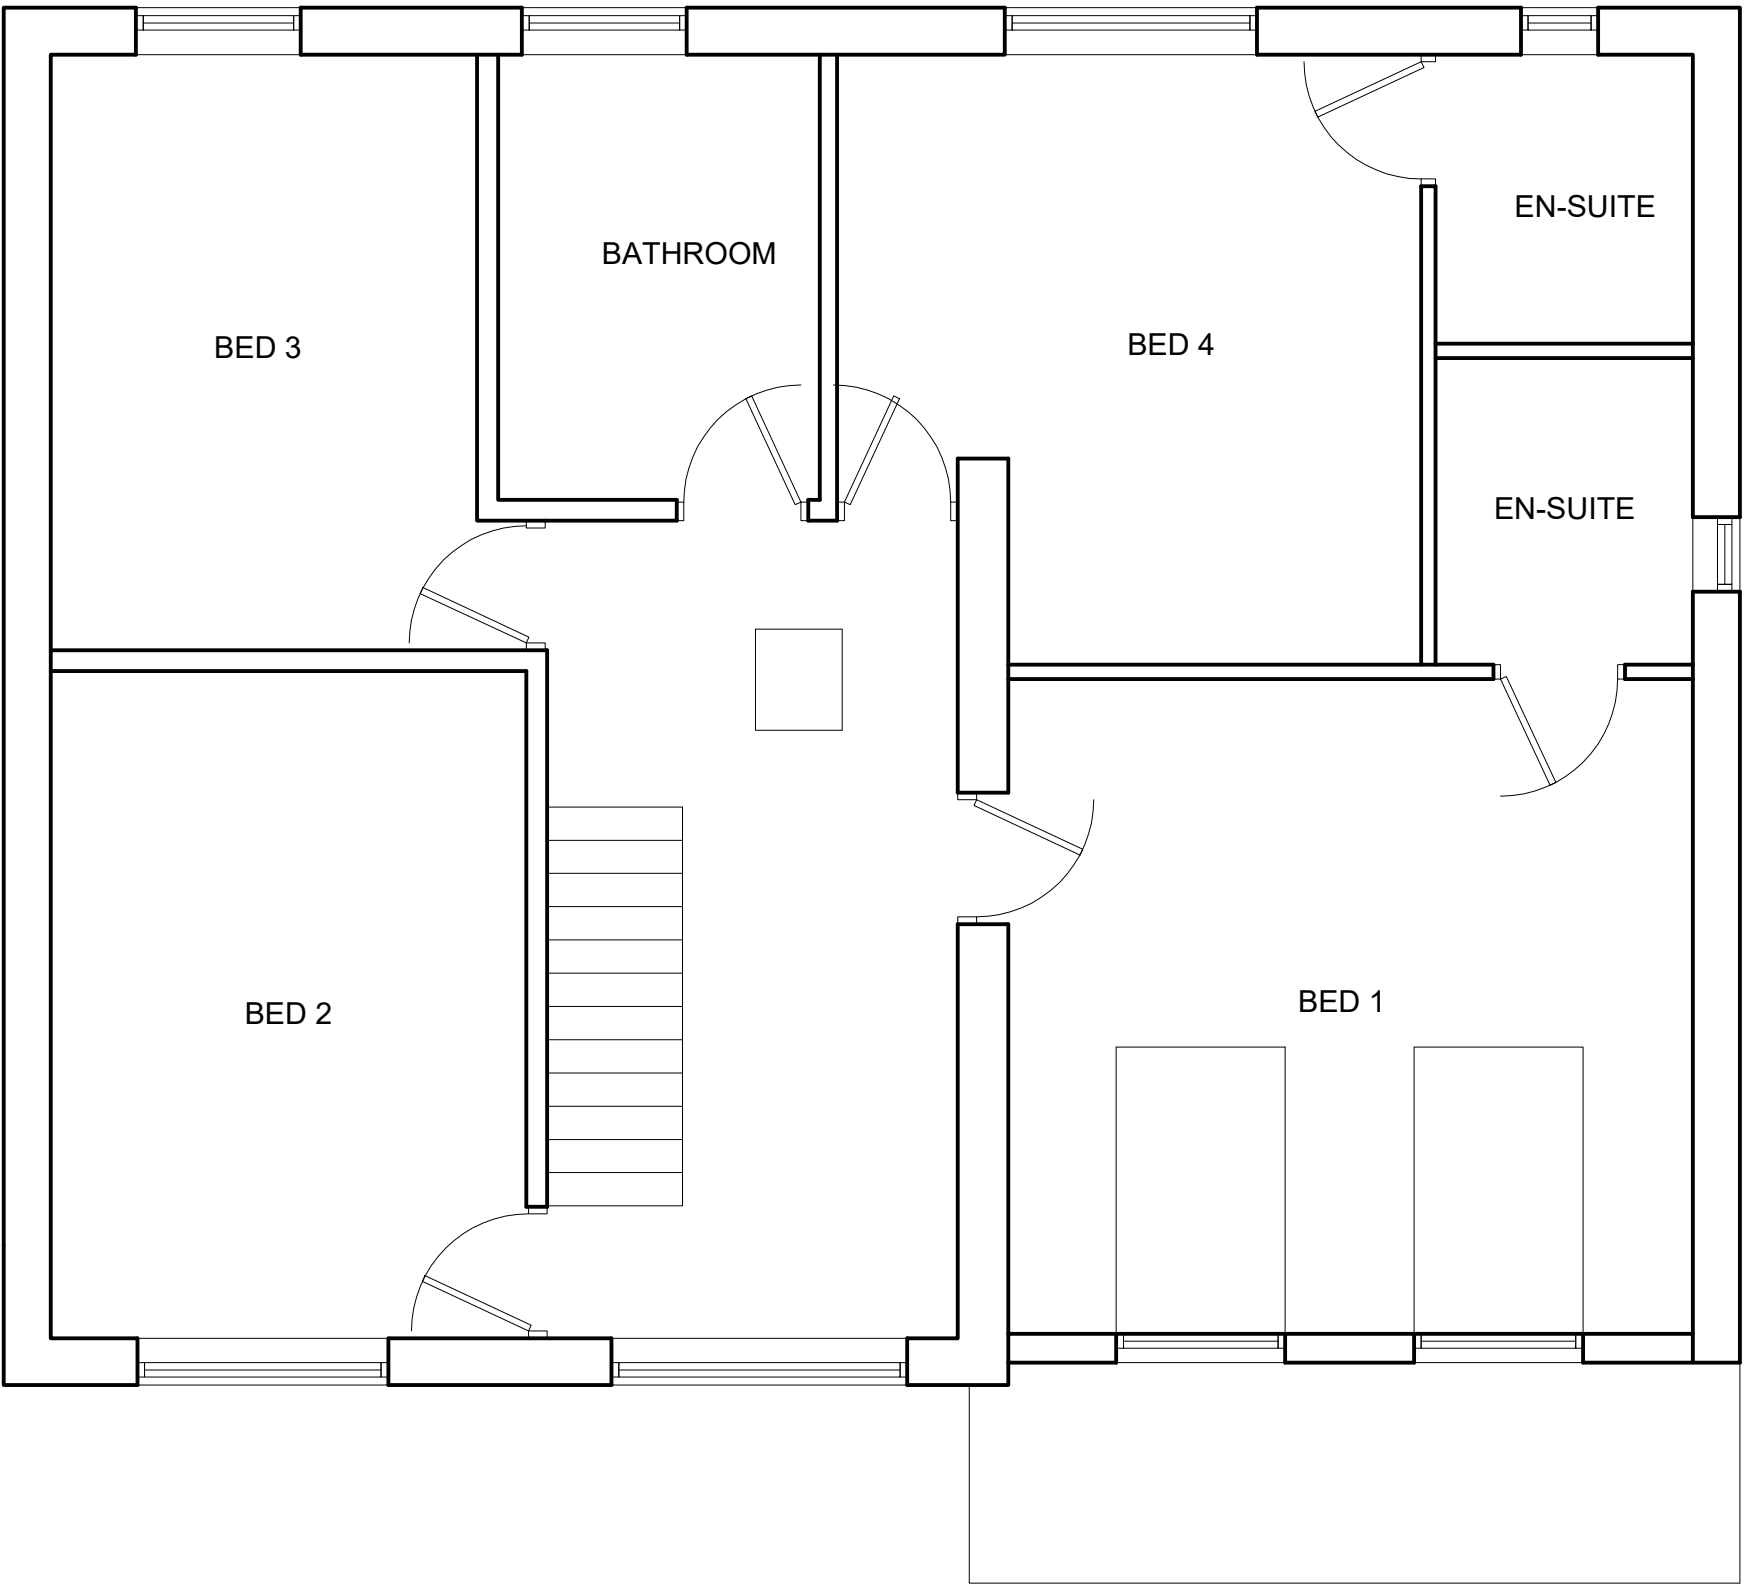


EXISTING - FIRST FLOOR PLAN

SCALE 1:50

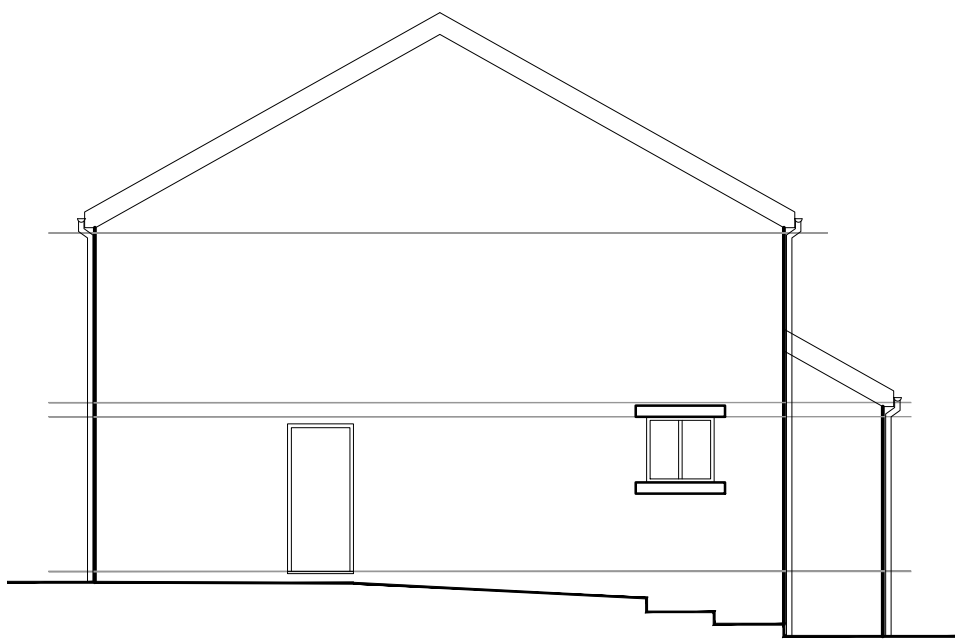

EXISTING - SOUTH ELEVATION

SCALE 1:50

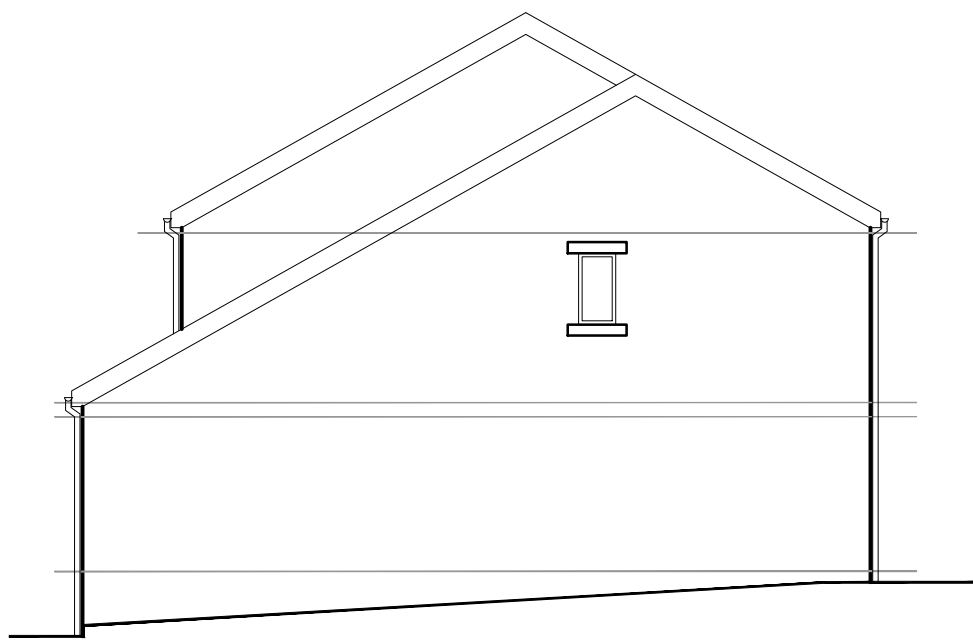

EXISTING - NORTH ELEVATION

SCALE 1:50




EXISTING - EAST ELEVATION

SCALE 1:50



EXISTING - WEST ELEVATION

SCALE 1:50

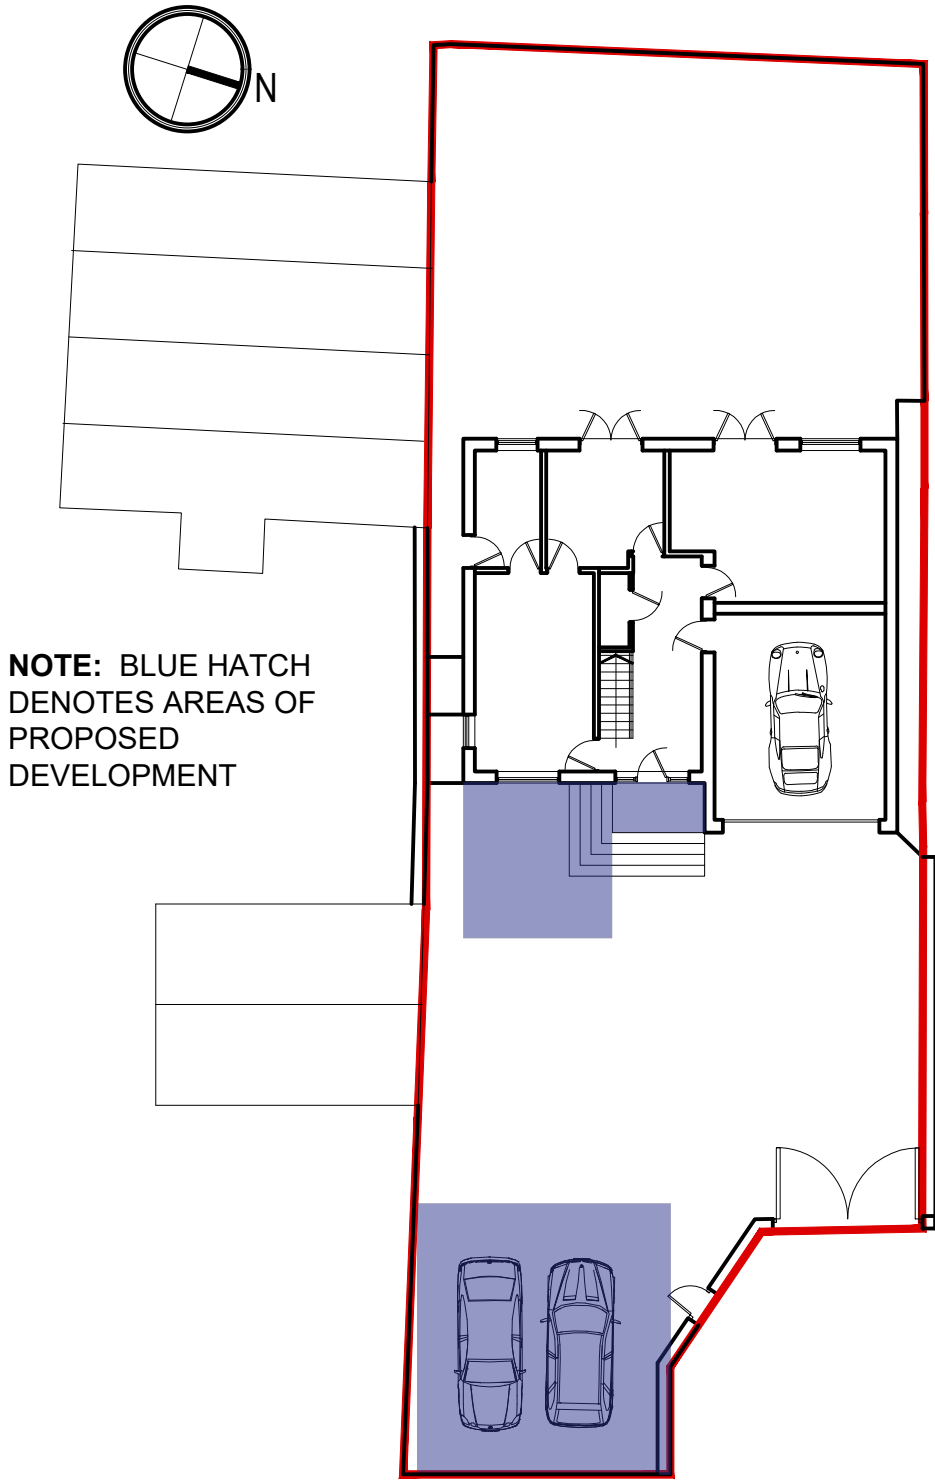

NOTE: BLUE HATCH DENOTES AREAS OF PROPOSED DEVELOPMENT

BLOCK PLAN

SCALE 1:200

Rev.	Amendment	Date
-	-	-
JUST ARCHITECTURE Design & Development to the limits you set. Tel: -07879 298051		
PROJECT 11 Duke Street Hoyland Barnsley S74 9QS		
DRAWING TITLE EXISTING GA PLANS / ELEVATIONS		
DRAWING No. 634/PL/01		REVISION -
SCALE A1 1:50	SCALE A3 1:100	DATE 10-10-2021
EXISTING		