



NORTH ELEVATION




WEST ELEVATION




EAST ELEVATION




SOUTH ELEVATION

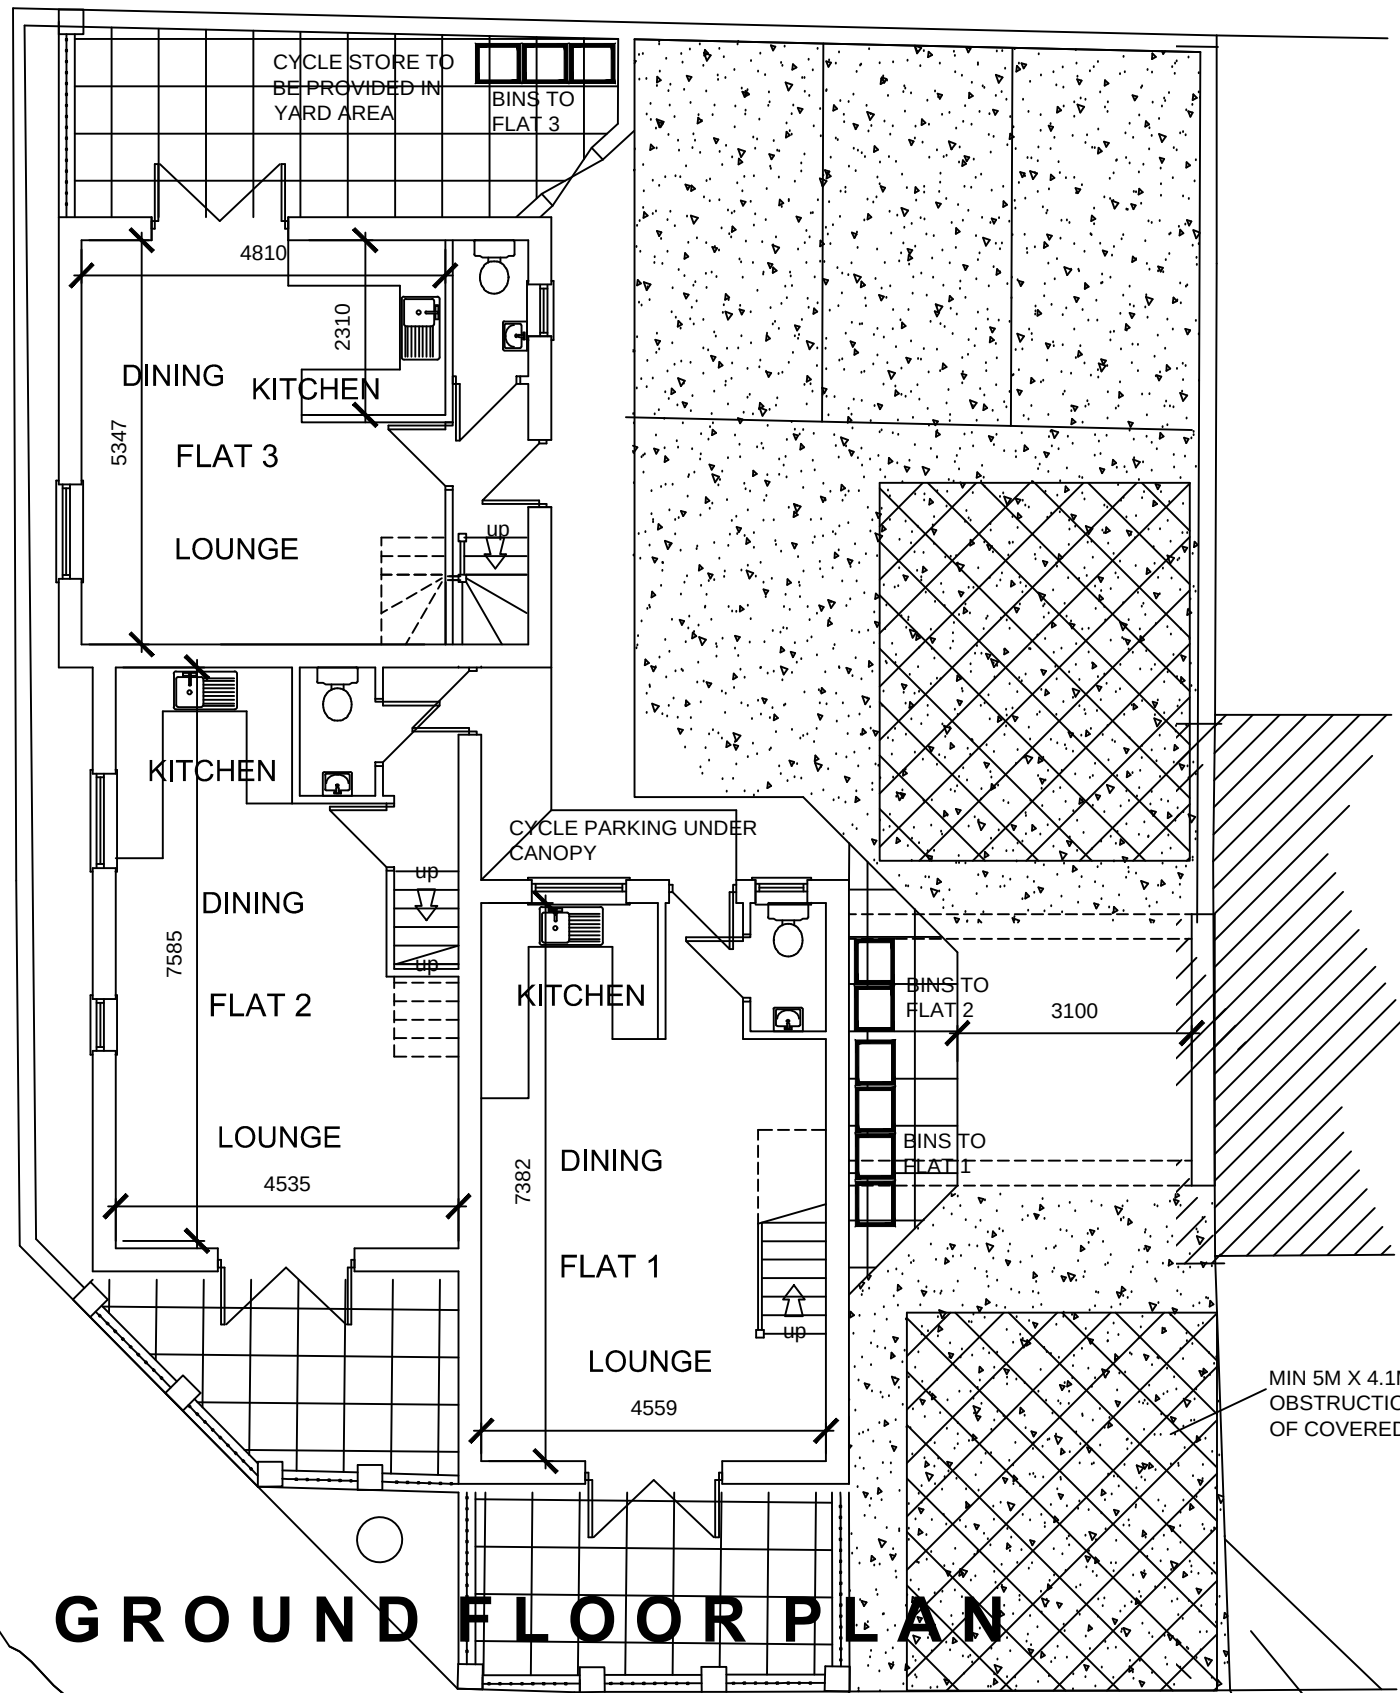

GROUND FLOOR PLAN

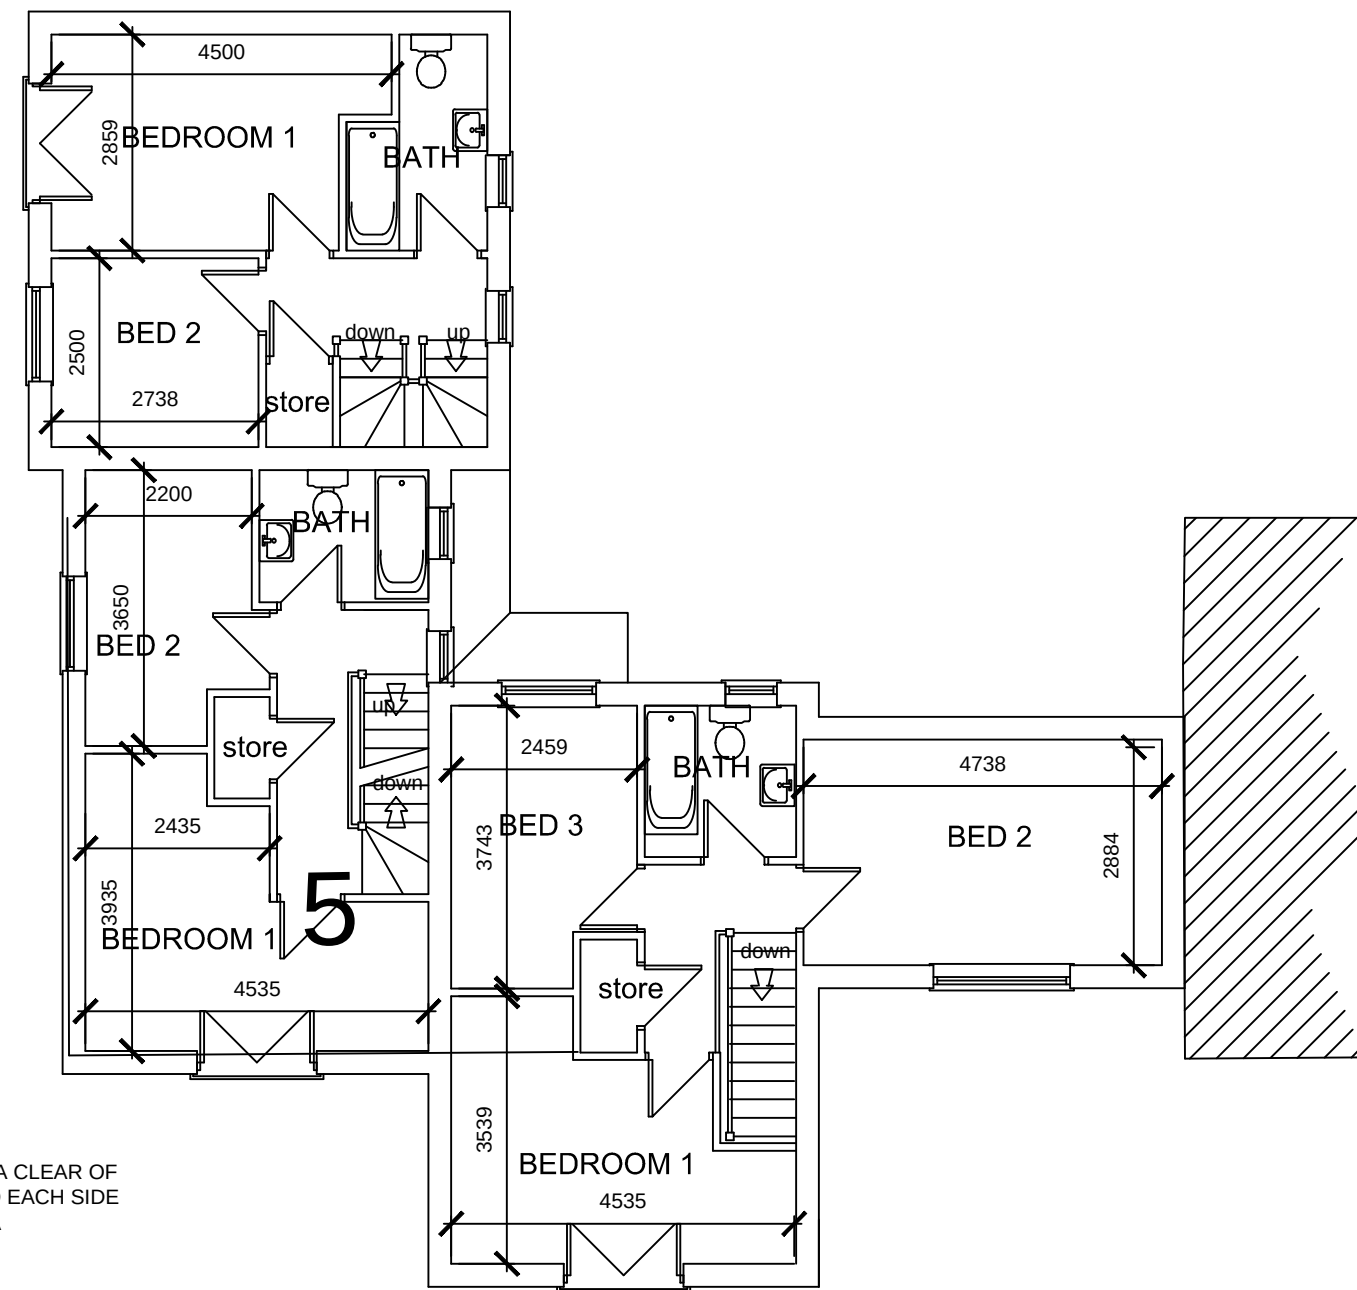


FIRST FLOOR PLAN

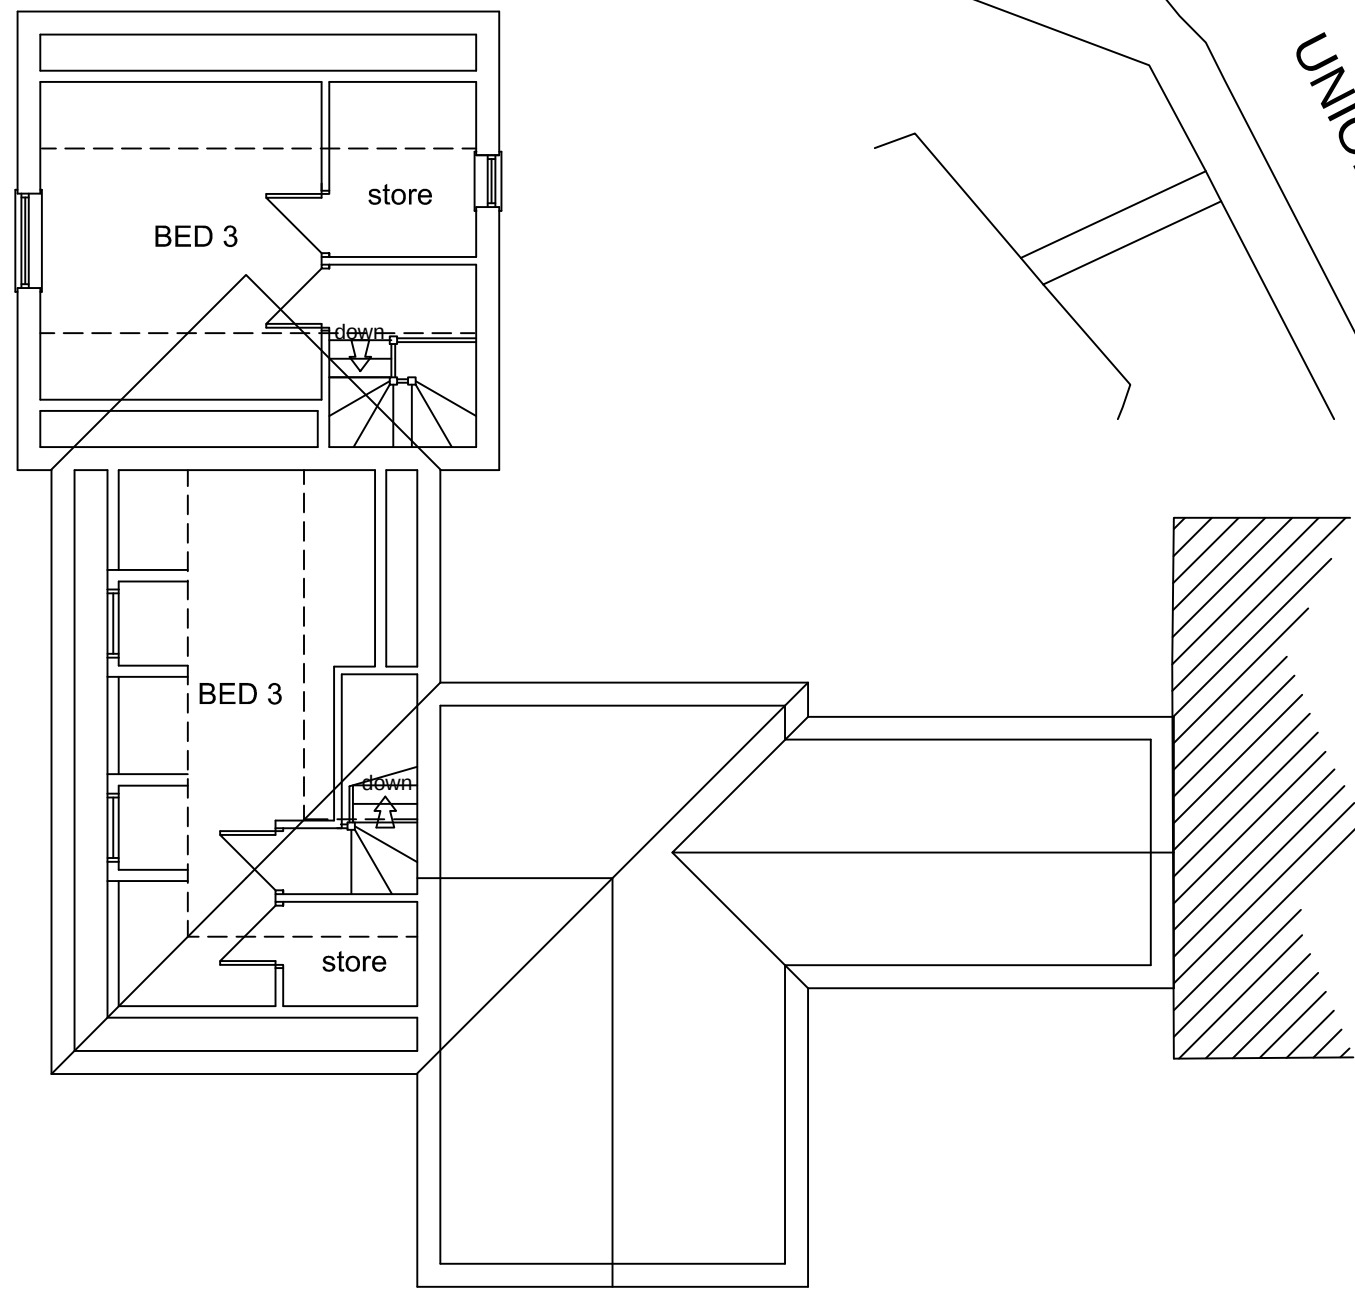

SECOND FLOOR PLAN



SITE PLAN
SCALE 1:200

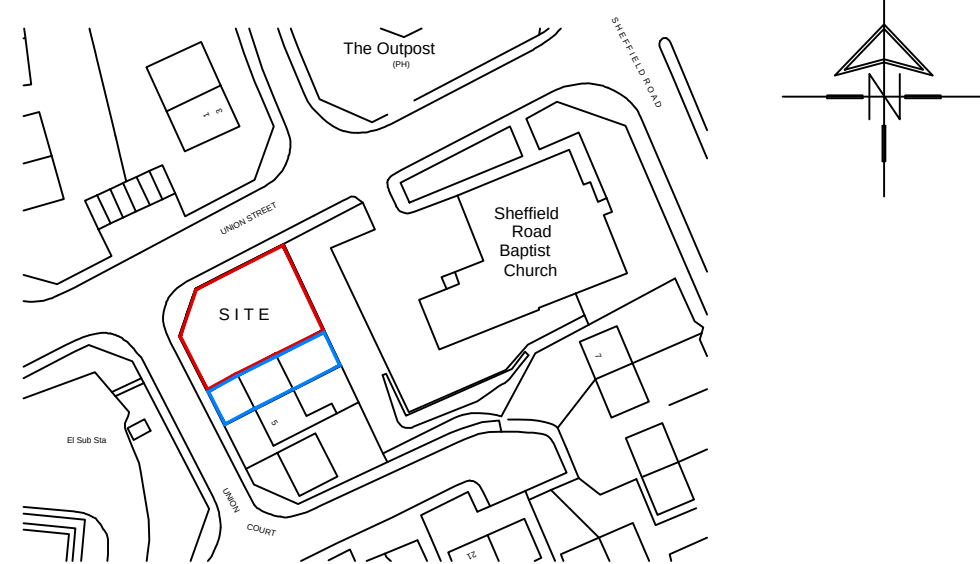

LOCATION PLAN
SCALE 1:1250

			8 MORSTON BUSINESS PARK, WHALEY ROAD, BARUGH GREEN, BARNESLEY, S75 1HQ			Phone: 01226 208482 Fax: 01226 283030 Email: info@whiteaguspартnership.co.uk Web: www.whiteaguspартnership.co.uk		
ARCHITECTURAL SERVICES AND SURVEYORS			Client:			MR ERIC LIDSTER		
Project:			Date:			Scale:		
RESIDENTIAL DEVELOPMENT ON LAND AT UNION COURT BARNESLEY S70 1JN			JUNE 2014			1:100 @ A1		
Drawing Title:			Ref:			Dwg. No.		
PLANS & ELEVATIONS			14-026			01		
Date			Date			Rev.		
19-08-14			A			REVISED TO HIGHWAYS REQUIREMENTS		