



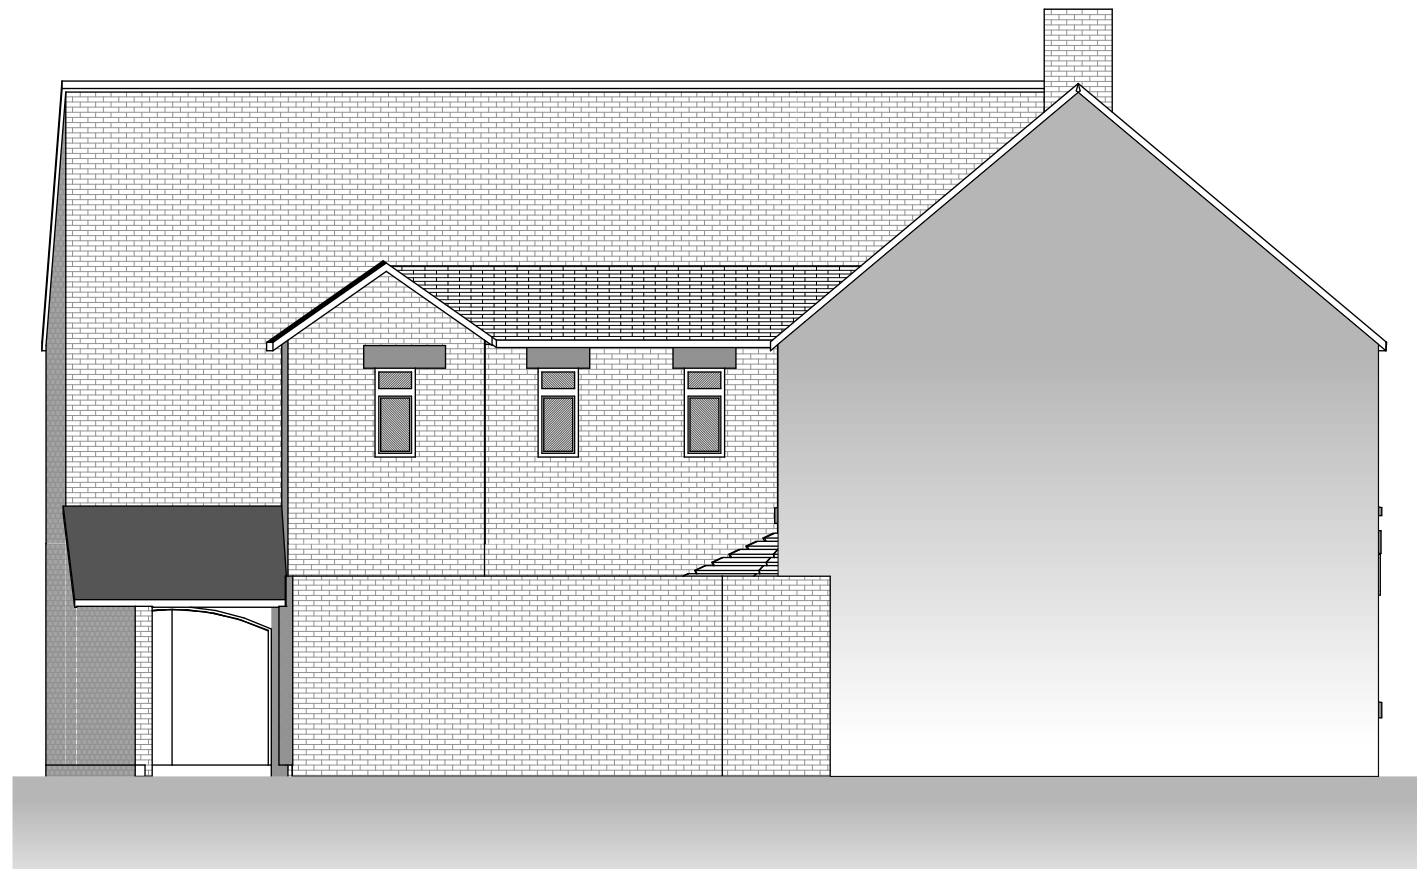


Front Elevation
1:100

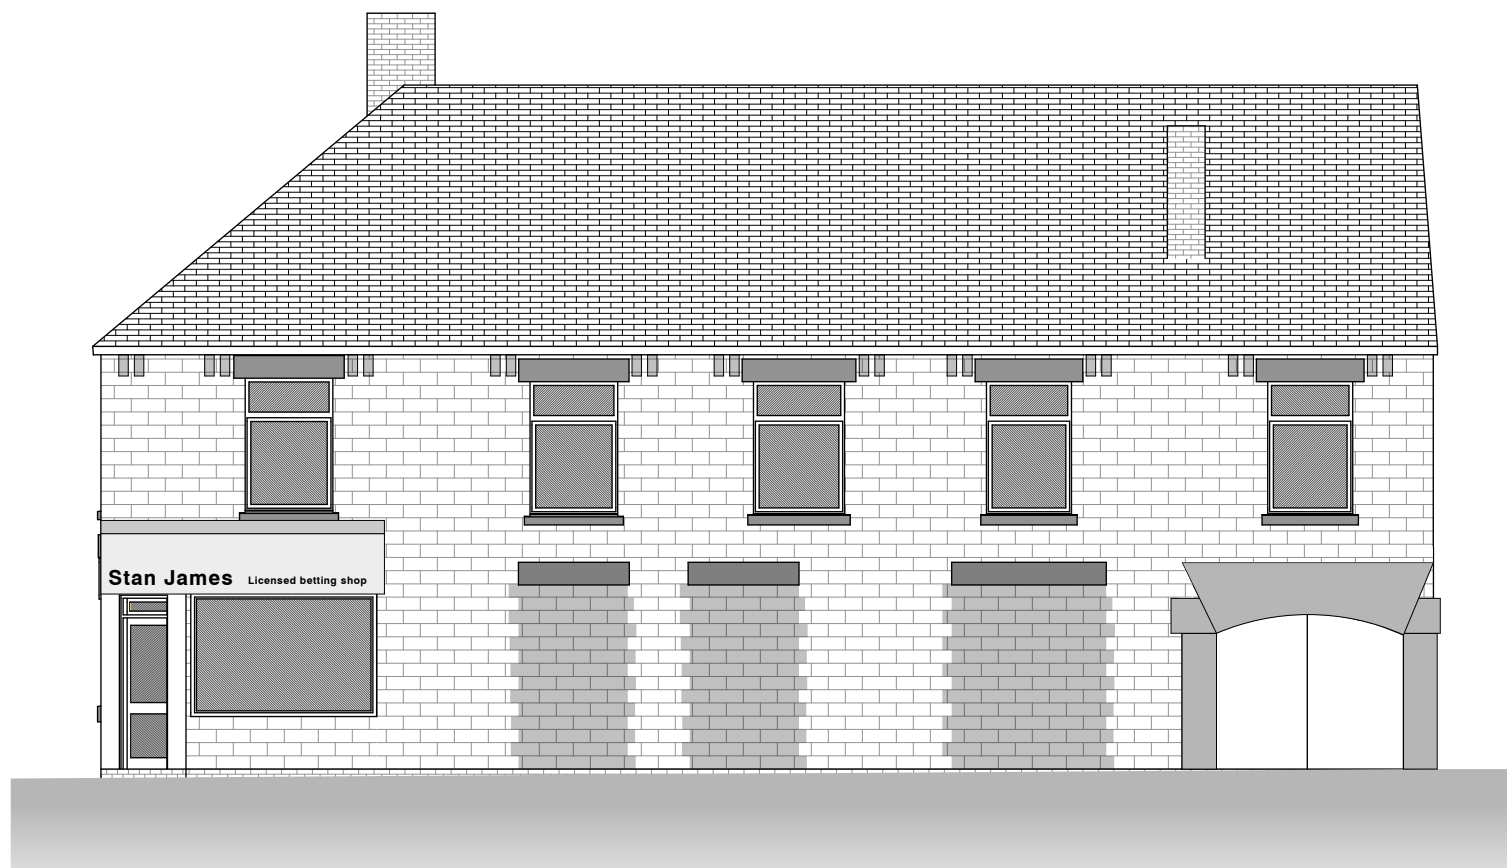

Cut Elevation
1:100



Side Elevation
1:100

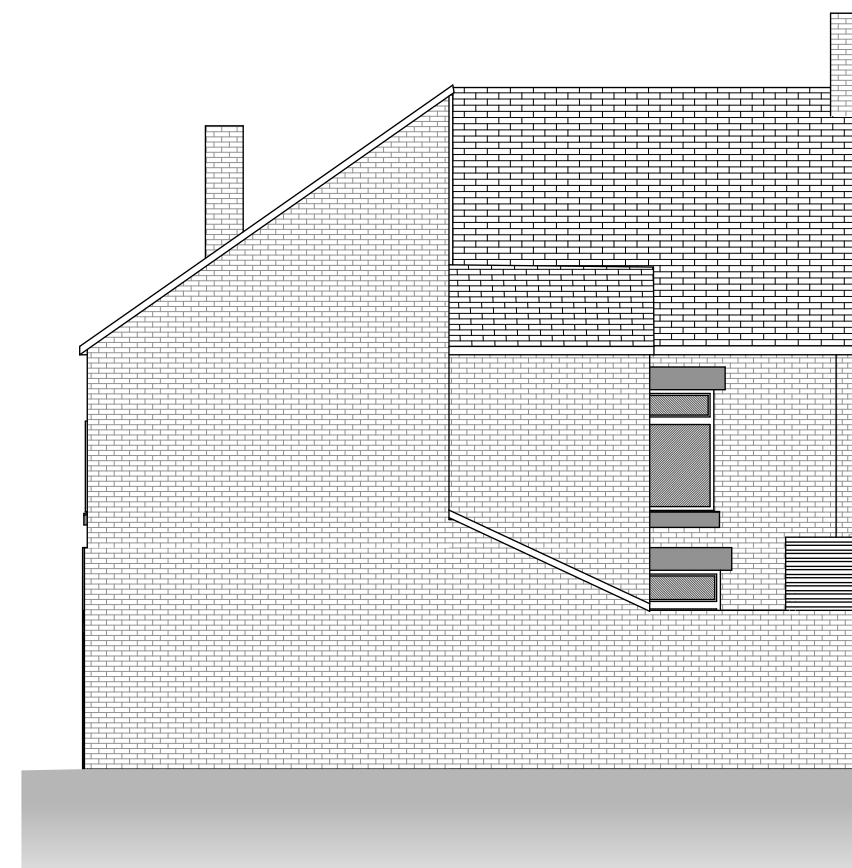

Rear Elevation
1:100

PLANNING APPLICATION ISSUE

NOTE:- These drawings have been prepared for the purposes of submission to the Local Authority as part of a planning application and are not to be used for any other purpose without the express permission of MSA.

Adjacent buildings, roads, etc scaled from O.S. plans.
Trees indicated for illustrative purposes only.

These drawings are not to be used for construction

rev.	notes	date

msaarchitects

msaarchitects
89 High Street
Newton-Le-Willows
WA12 9SL
T. 01925 299 881
F. 01925 299 455
E. info@msaarchitects.co.uk
www.msaarchitects.co.uk

2 Green Rd & 1-3 Station Rd
Dodworth
S75 3JA
Stan James

Proposed Elevations

Project No. 1260	Drawing No. 1260/PL/005	Rev No. 	Size A3
Scale	Drawn By PT	Checked By KMS	Date 19/04/2013

PLANNING

This Drawing is Copyright © 2013

arb
Architects Registration Board

RIBA 
Chartered Practice