


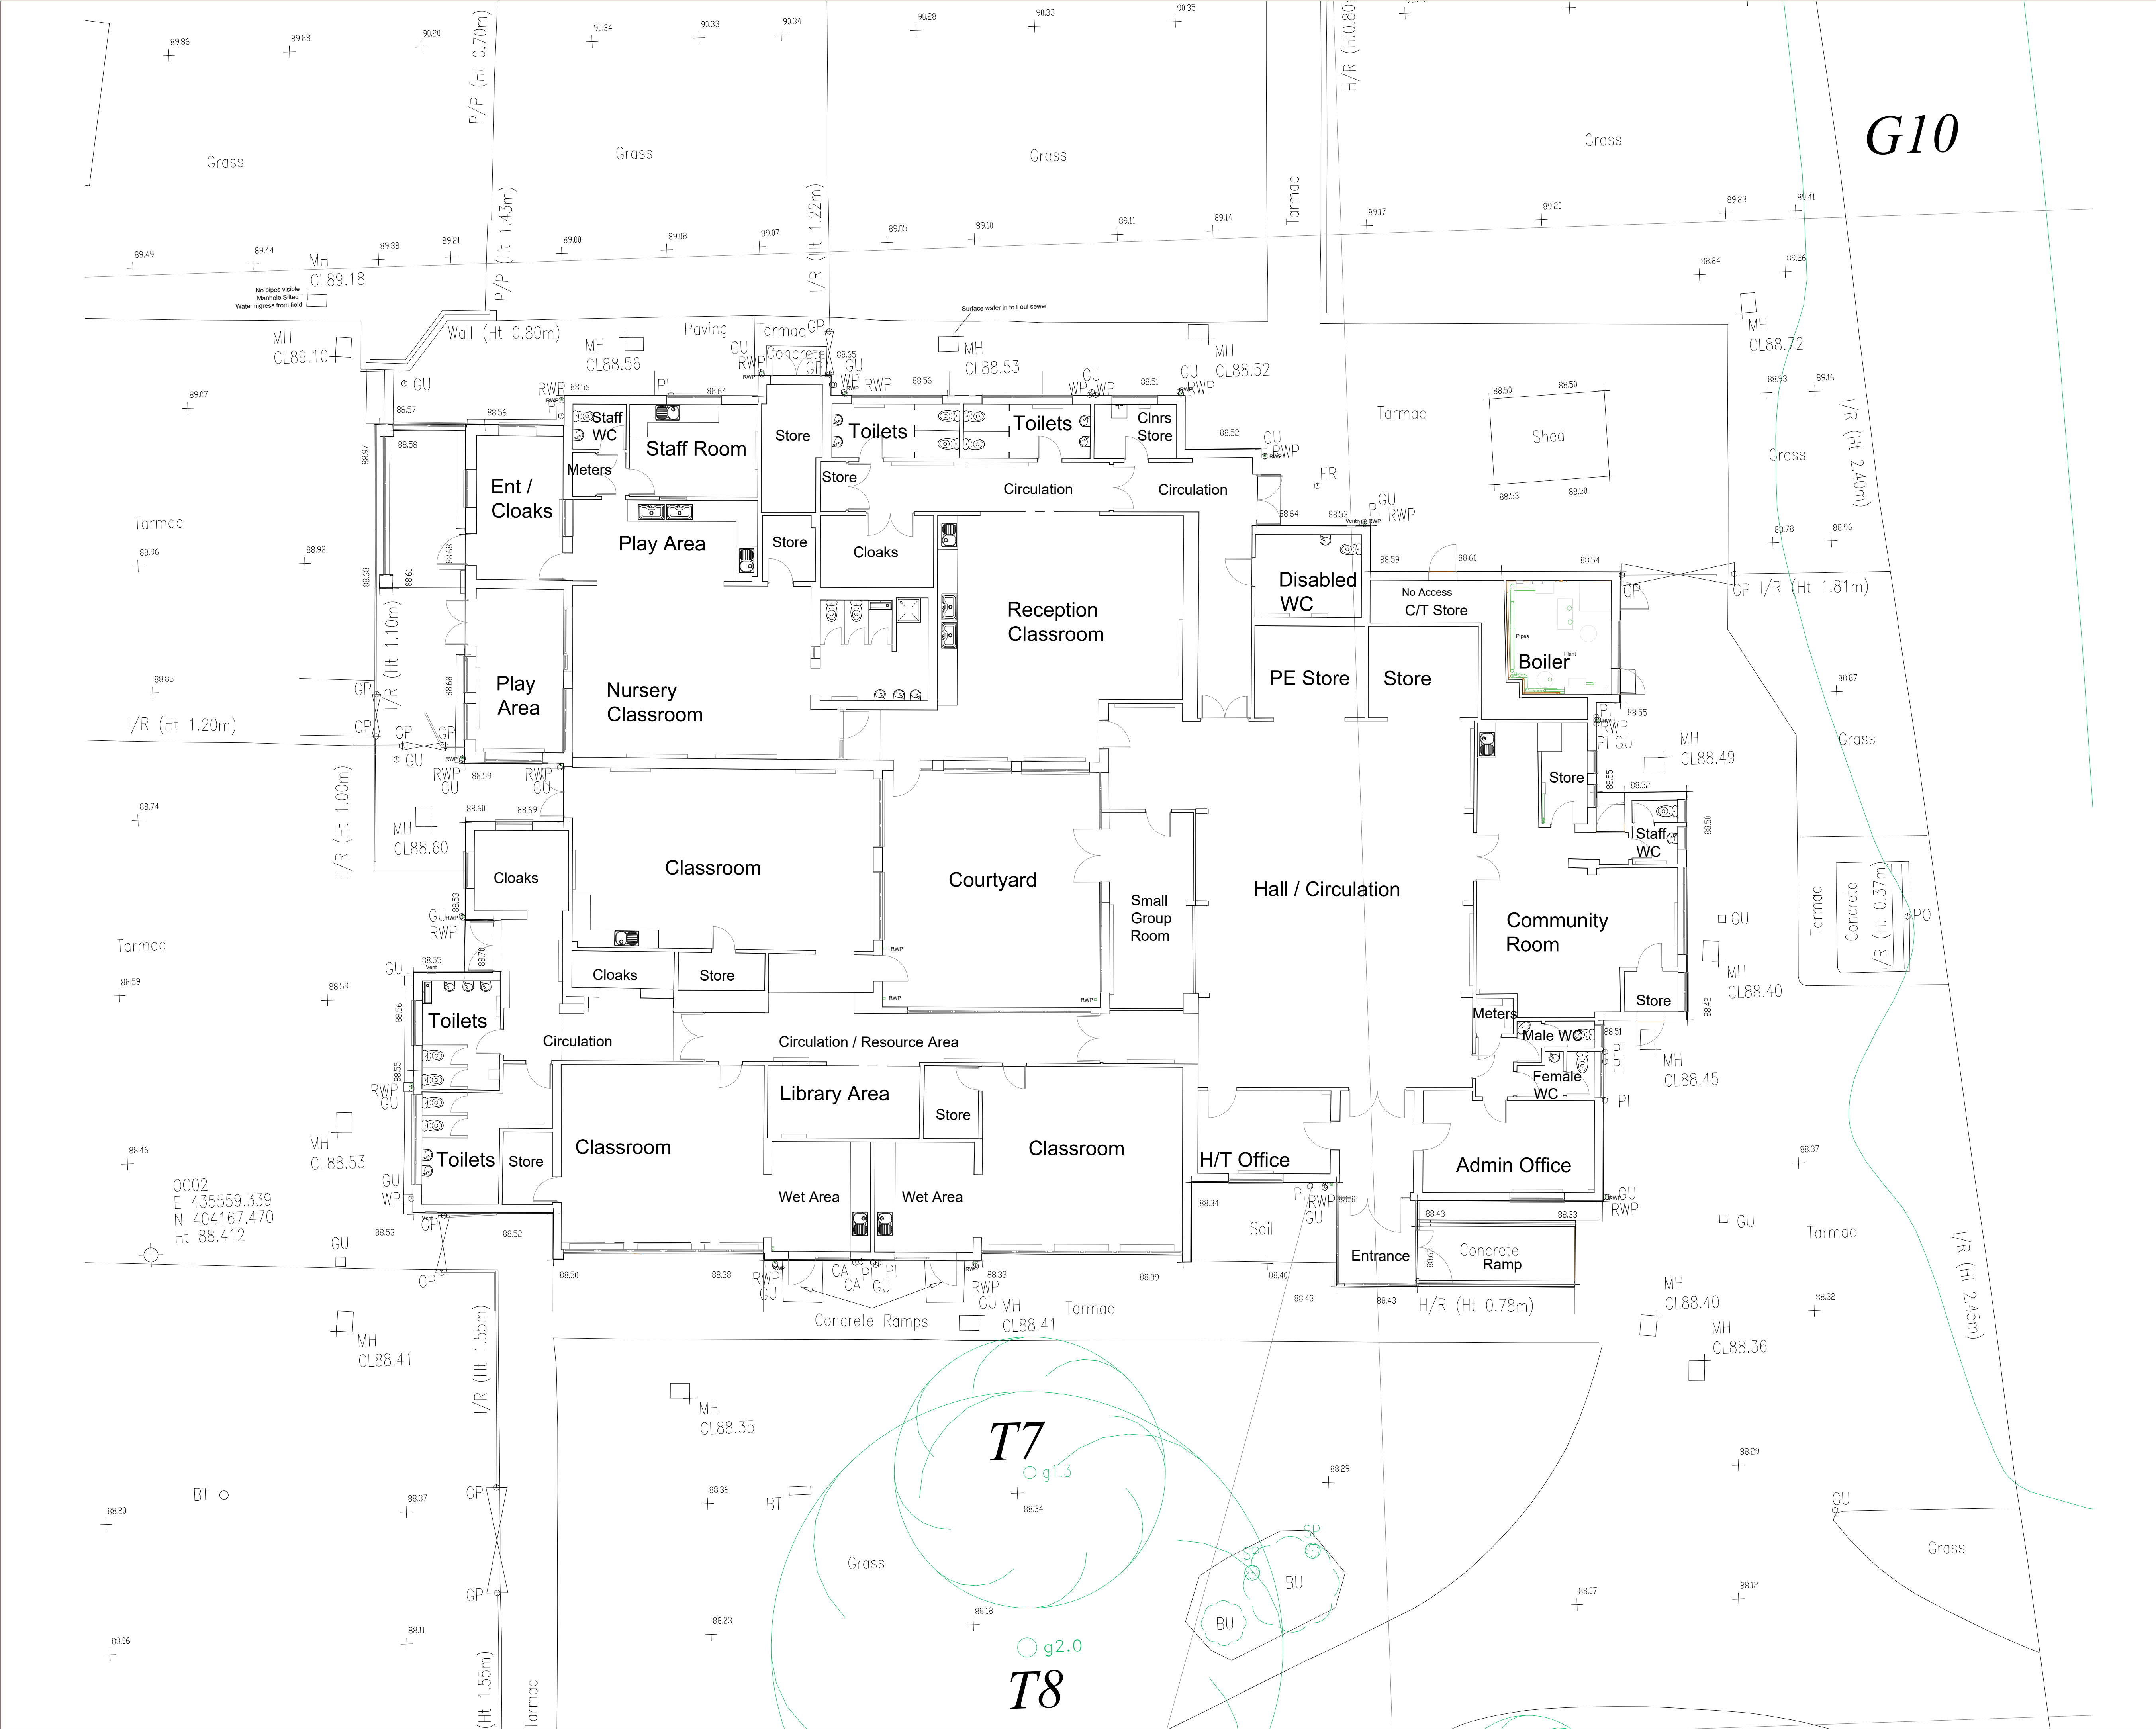

DO NOT SCALE FROM THIS DRAWING. ALL DIMENSIONS TO BE CHECKED ON SITE BY CONTRACTOR. REPORT ANY DISCREPANCIES TO DRAWING AUTHOR AND PROPERTY SERVICES TEAM. DRAWING OR CONTENTS SHOULD NOT BE DUPLICATED WITHOUT PRIOR CONSENT.

DRAWING TO BE READ IN CONJUNCTION WITH ALL OTHER PROJECT DOCUMENTS INCLUDING BUT NOT LIMITED TO DRAWINGS, SPECIFICATIONS, SCHEDULES

0mm10203060mm

1:1

NOTES

P1	First Issue	27/07/26	MJY
Rev	Notes	Date	Issued By

**BARNSELEY**
Metropolitan Borough Council
PROPERTY SERVICES

SERVICE

Childrens Services,
Barnsley Council

PROJECT

The Mill Academy,
Worsbrough Bridge.

TITLE

Existing General Arrangement Floor Plan

PROJECT REF The Mill	DRAWING REFERENCE DR-A-002	REV P1
SCALE 1:100	DISCIPLINE ARCHITECTURE	SHEET SIZE A1
PURPOSE OF ISSUE	PLANNING APPROVAL	Drawn XX Checked XX