



**EXISTING
REAR ELEVATION**
SCALE 1:100

**EXISTING
SIDE ELEVATION**
SCALE 1:100


**EXISTING
FRONT ELEVATION**
SCALE 1:100




**PROPOSED
REAR ELEVATION**
SCALE 1:100

**PROPOSED
SIDE ELEVATION**
SCALE 1:100


**PROPOSED
FRONT ELEVATION**
SCALE 1:100

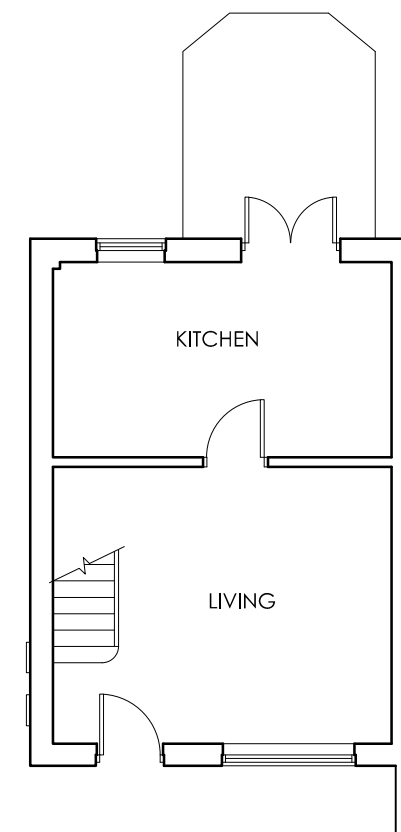



**EXISTING GROUND
FLOOR PLAN**
SCALE 1:100

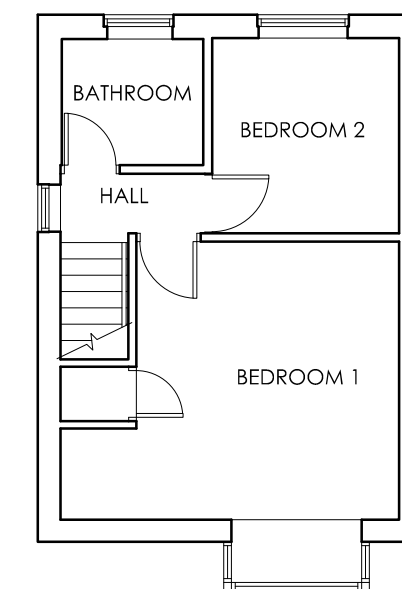


**EXISTING FIRST
FLOOR PLAN**
SCALE 1:100

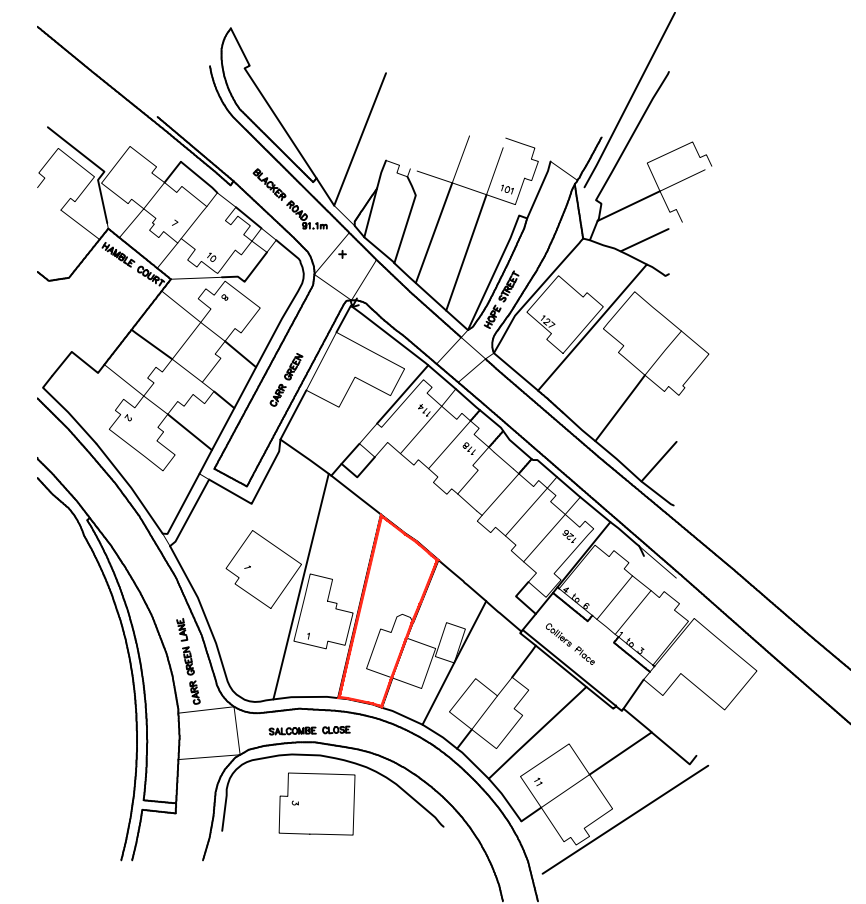


LOCATION PLAN
SCALE 1:1250

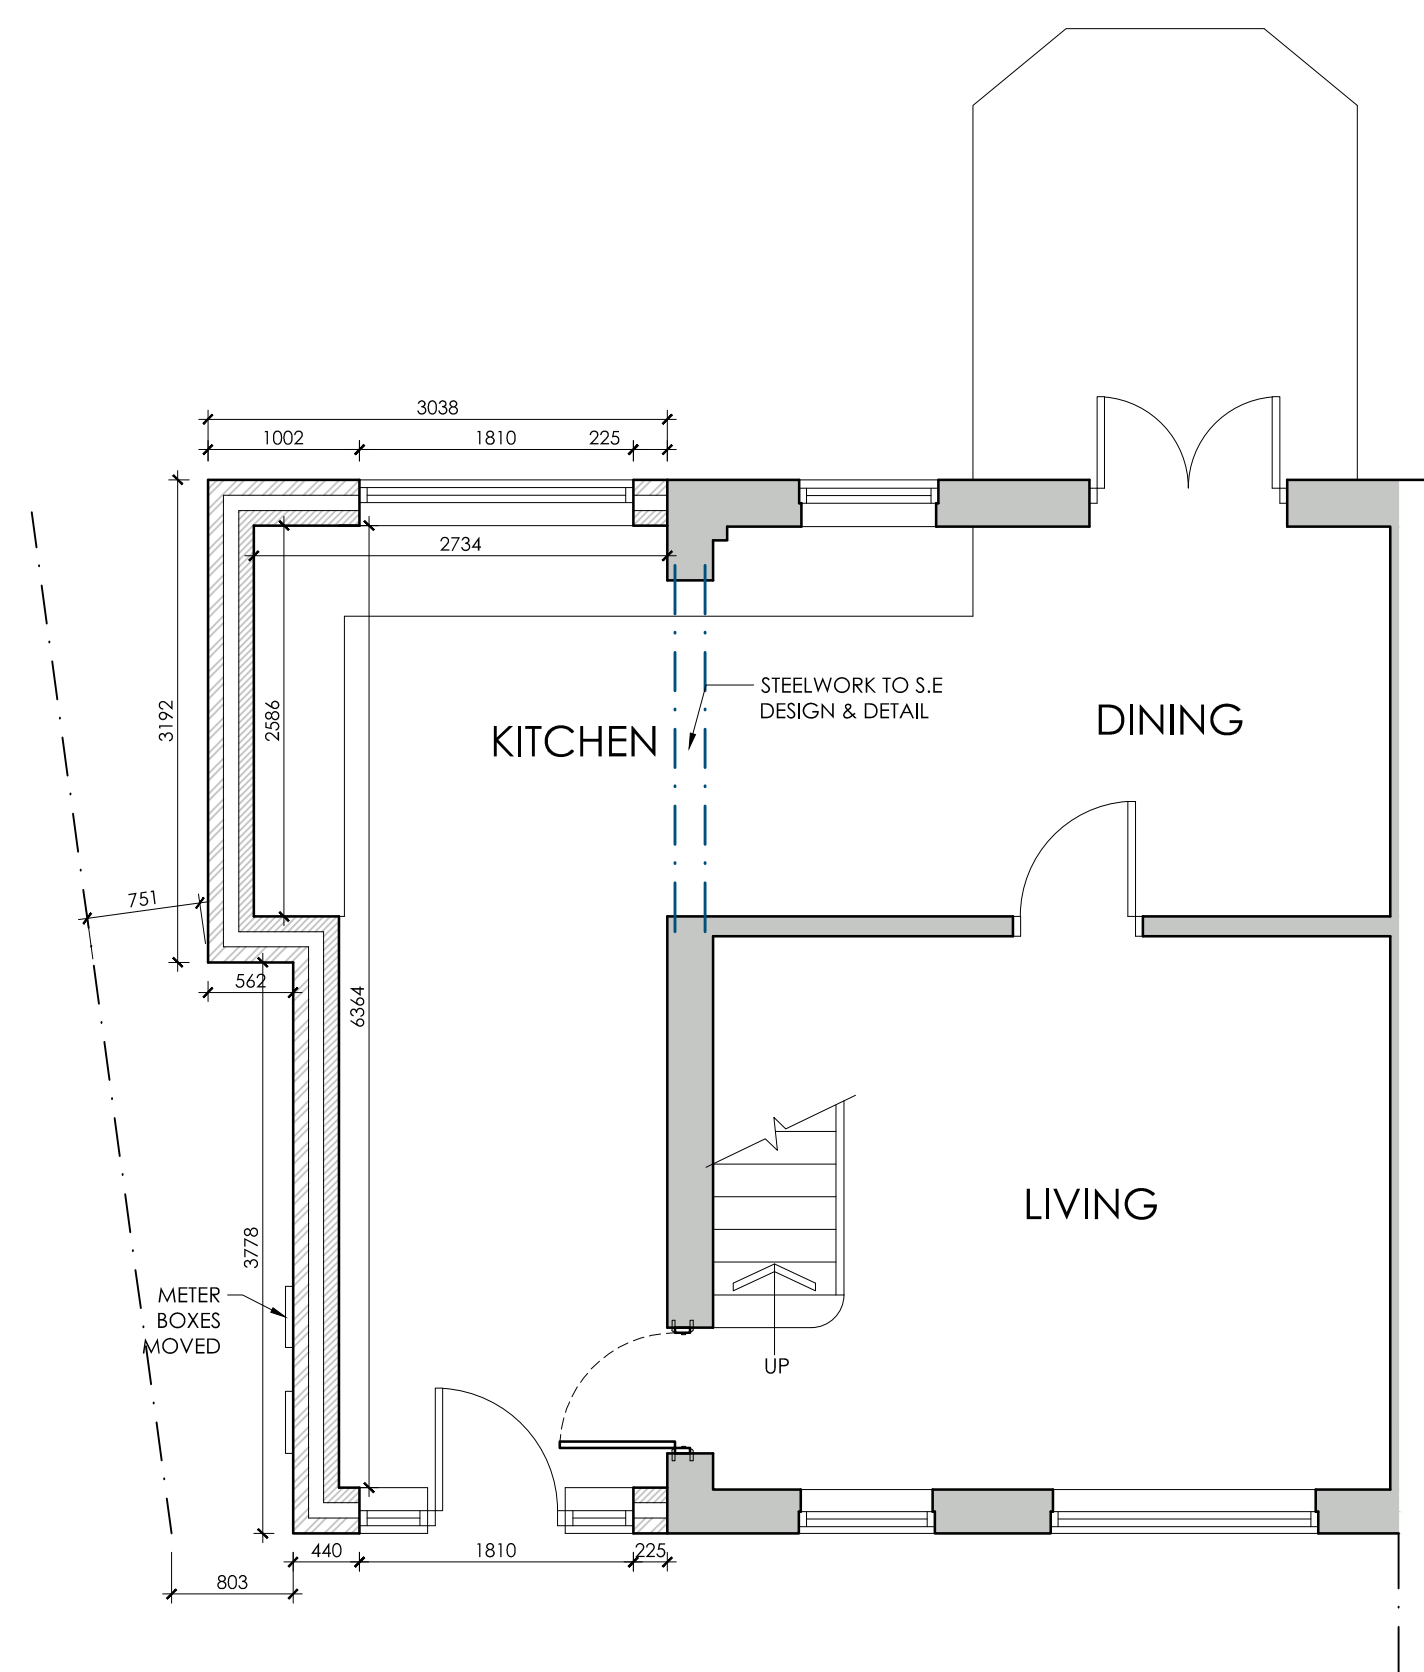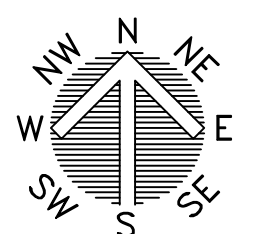

PROPOSED GROUND FLOOR PLAN
SCALE 1:50

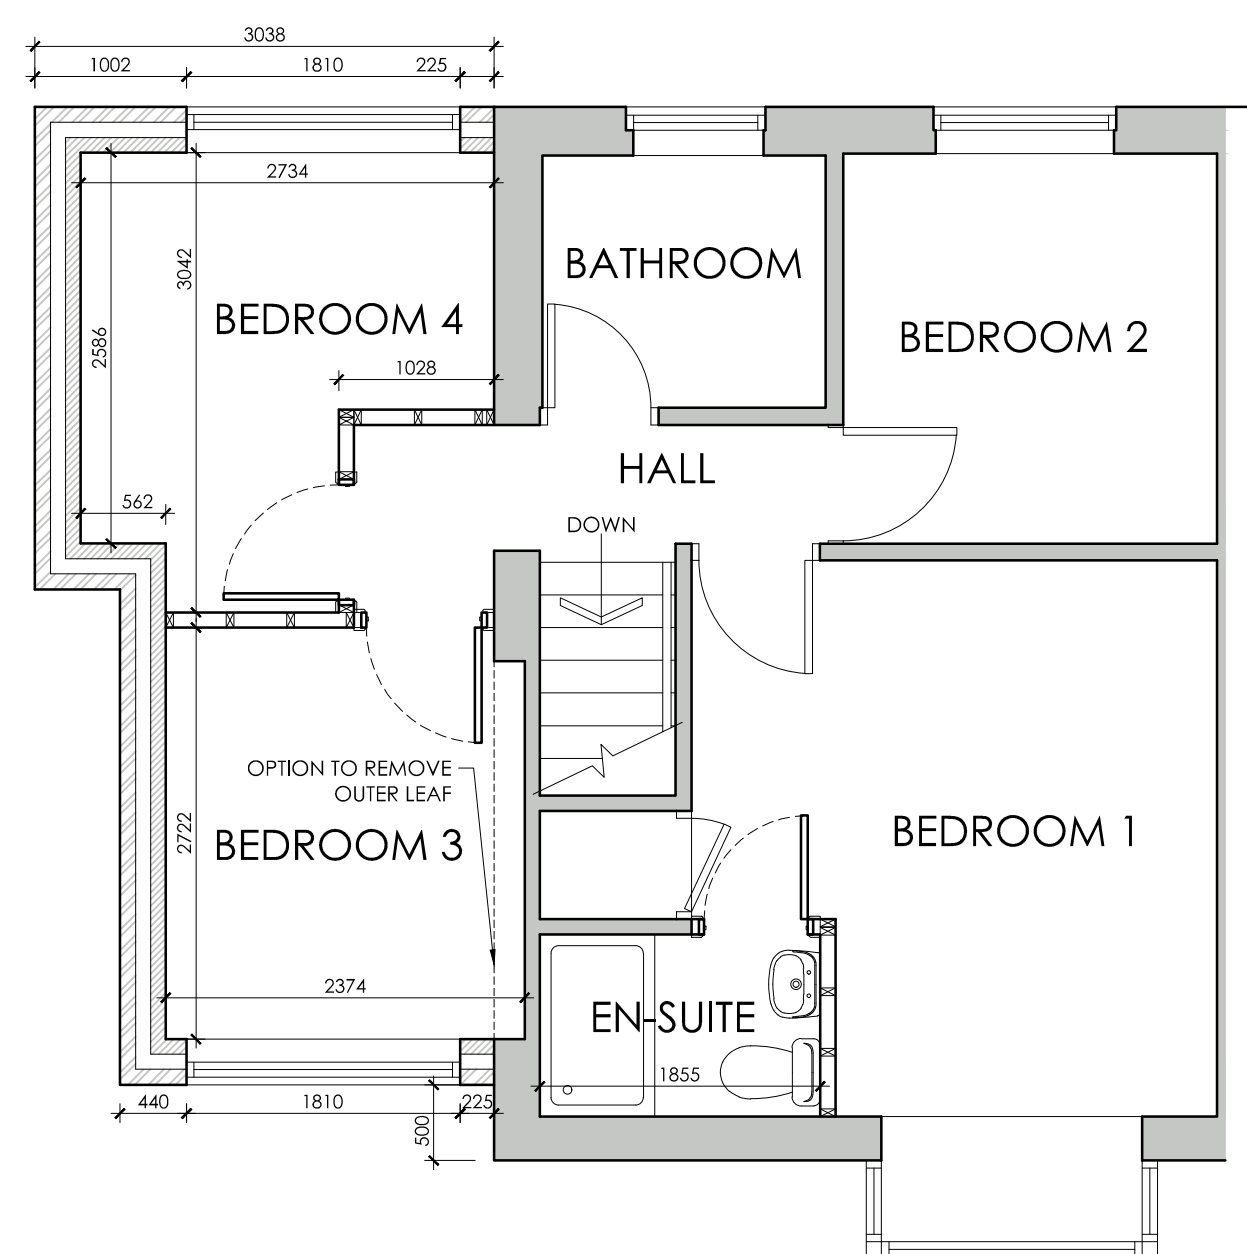

PROPOSED FIRST FLOOR PLAN
SCALE 1:50

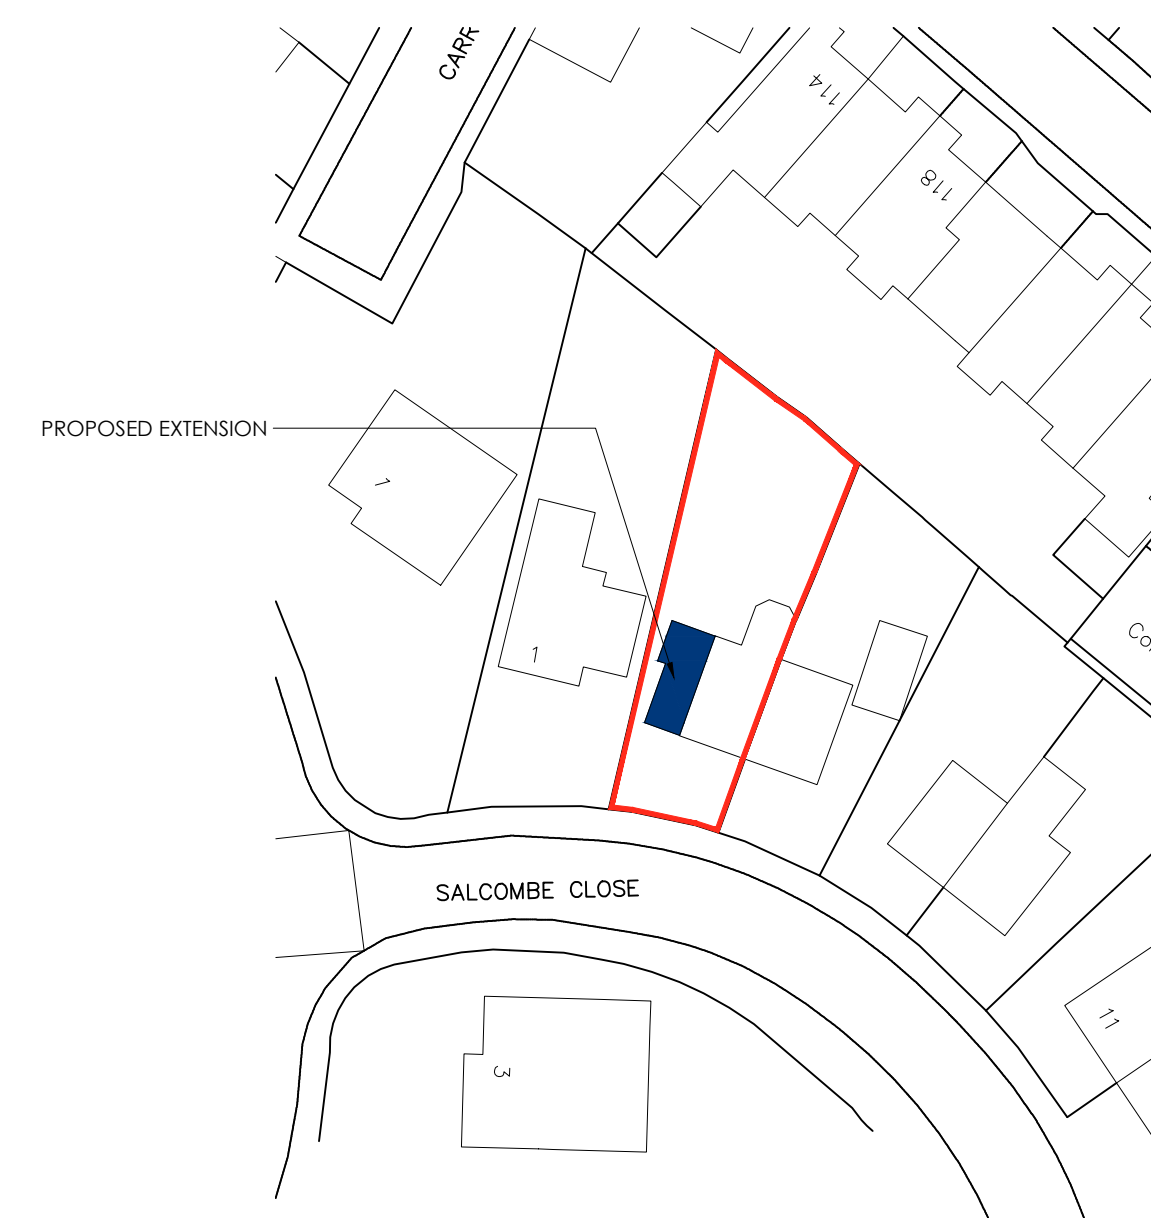

BLOCK PLAN
SCALE 1:500

			OFFICE ONE, 34 VICTORIA ROAD, BARNLEY, S70 2BU			Phone: 01226 208482		
ARCHITECTURAL SERVICES			Email: info@whiteaguspартnership.co.uk			Web: www.whiteaguspартnership.co.uk		
Project: PROPOSED EXTENSION AT 3 SALCOMBE CLOSE BARNLEY, S75 6FG			Client: MR & MRS WALKER					
Drawing Title: PROPOSED PLANS AND ELEVATIONS			Date: MARCH 2020	Scale: 1:50 & 1:100 @ A1				
			Ref: 19-186	Dwg. No. 01	Rev. C			
Date	Suffix	Description	Date	Suffix	Description			
17/04/2020	A	REVISED TO CLIENTS REQUIREMENTS						
24/04/2020	B	REVISED TO CLIENTS REQUIREMENTS						
26/05/2020	C	REVISED TO CLIENTS REQUIREMENTS						