


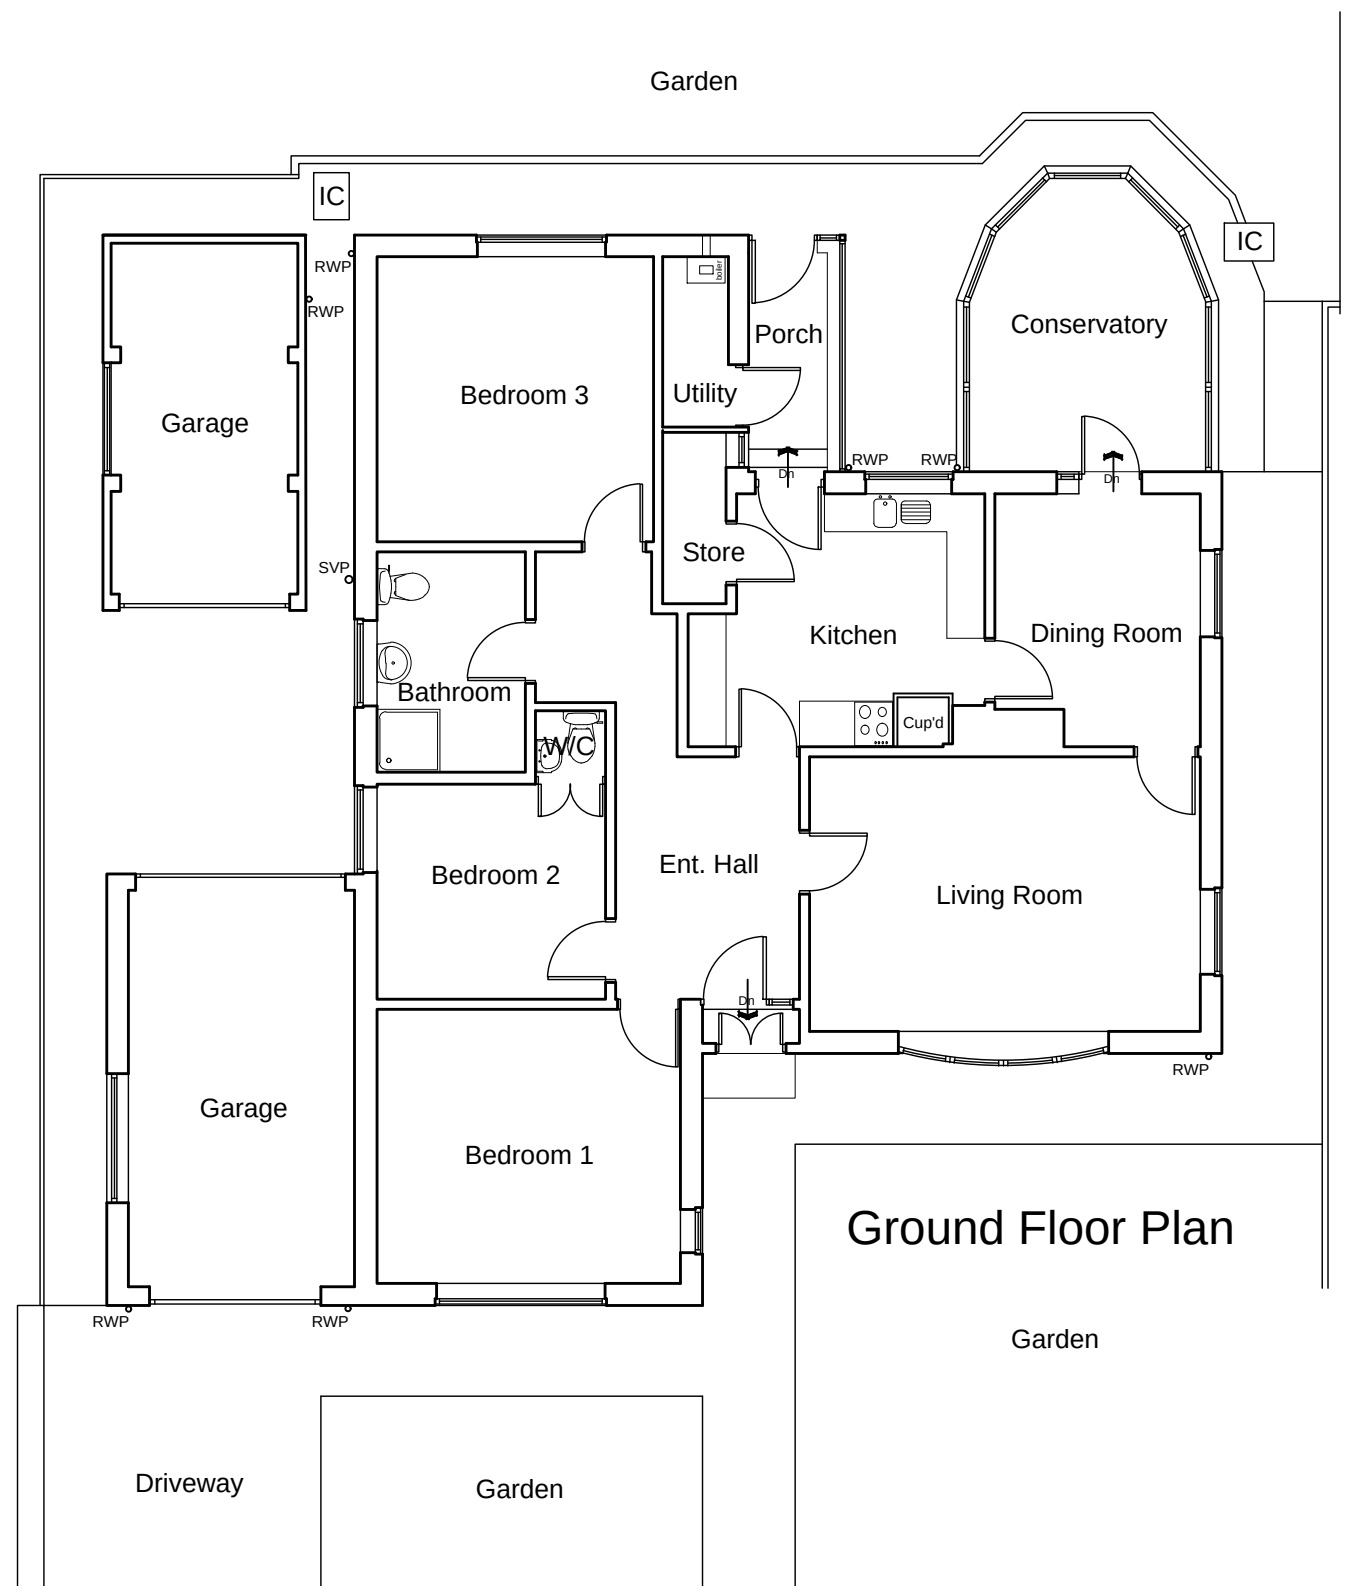


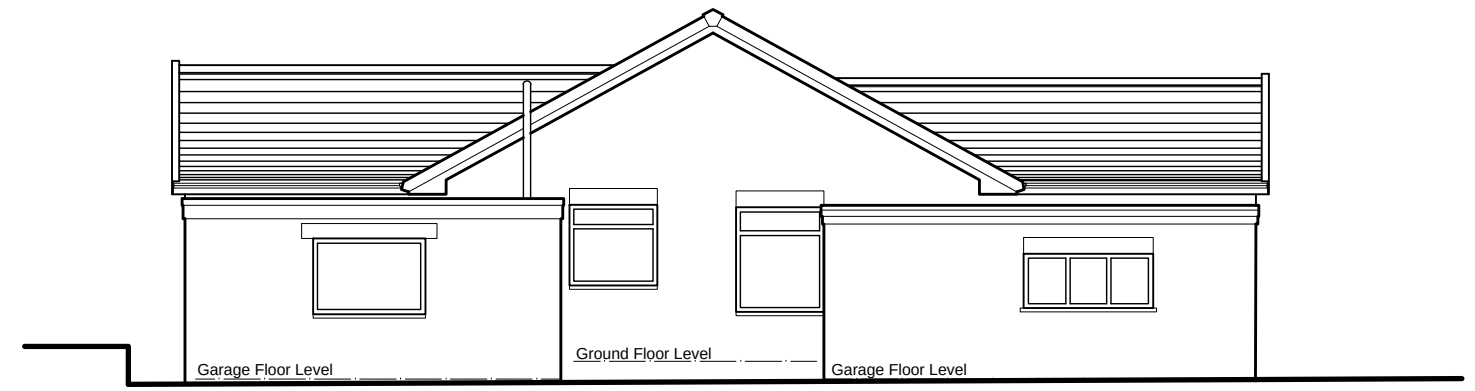


South East Elevation
(side)

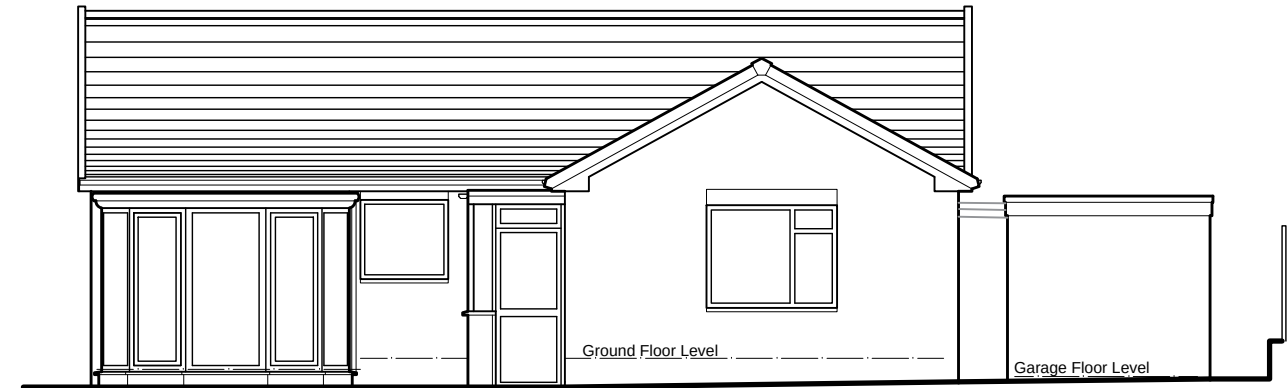


South West Elevation
(rear)

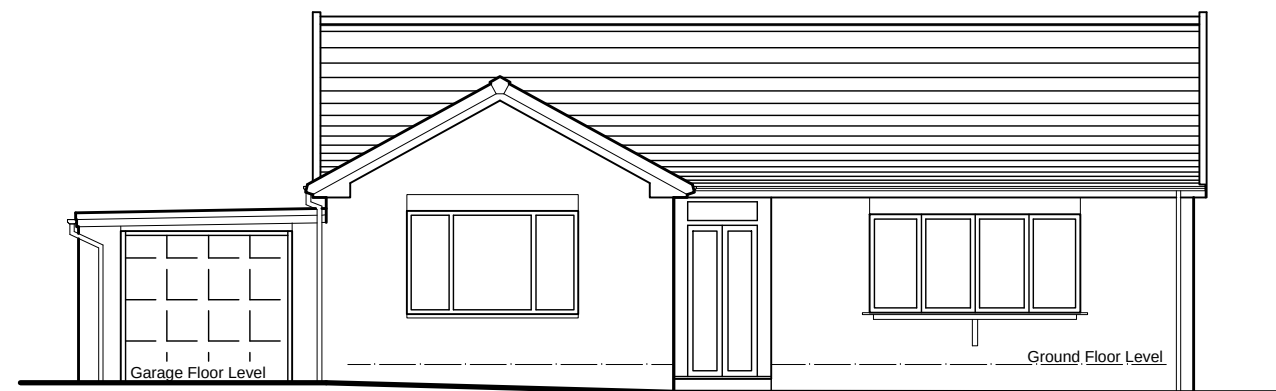

North East Elevation
(front)

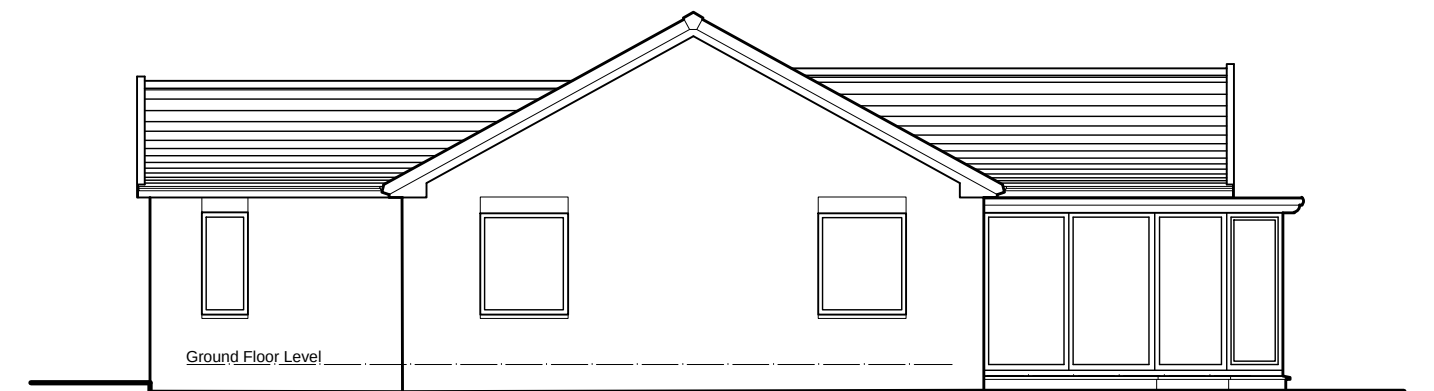

North West Elevation
(side)

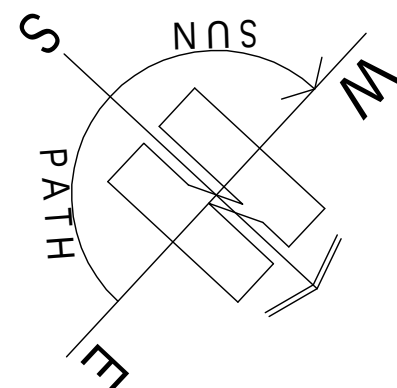

ARCHITECTURE | PLANNING | DESIGN

Malkin Farm

Brow Lane

Holmfirth

HD9 2RJ

07946872499

paul@paulmatthewsarchitectural.co.uk

www.paulmatthewsarchitectural.co.uk

Company Registration Number: 09898149 — Company
Registered in England and Wales

Project

Removal of Sun Lounge and Flat Roof Rear
Entrance Hall, Alterations to Dwelling and Erection
of Single Storey Rear Extension at 4 Five Acres,
Cawthorne, Barnsley, S75 4HZ

Client

Janice Fearn

Drawing Title/Issue

General Arrangement as Existing

scale	date	sheet size	dwg. no.
1:100	08/2024	A2	24/1048/03

1:100

