




1 3D Birdseye View From NW

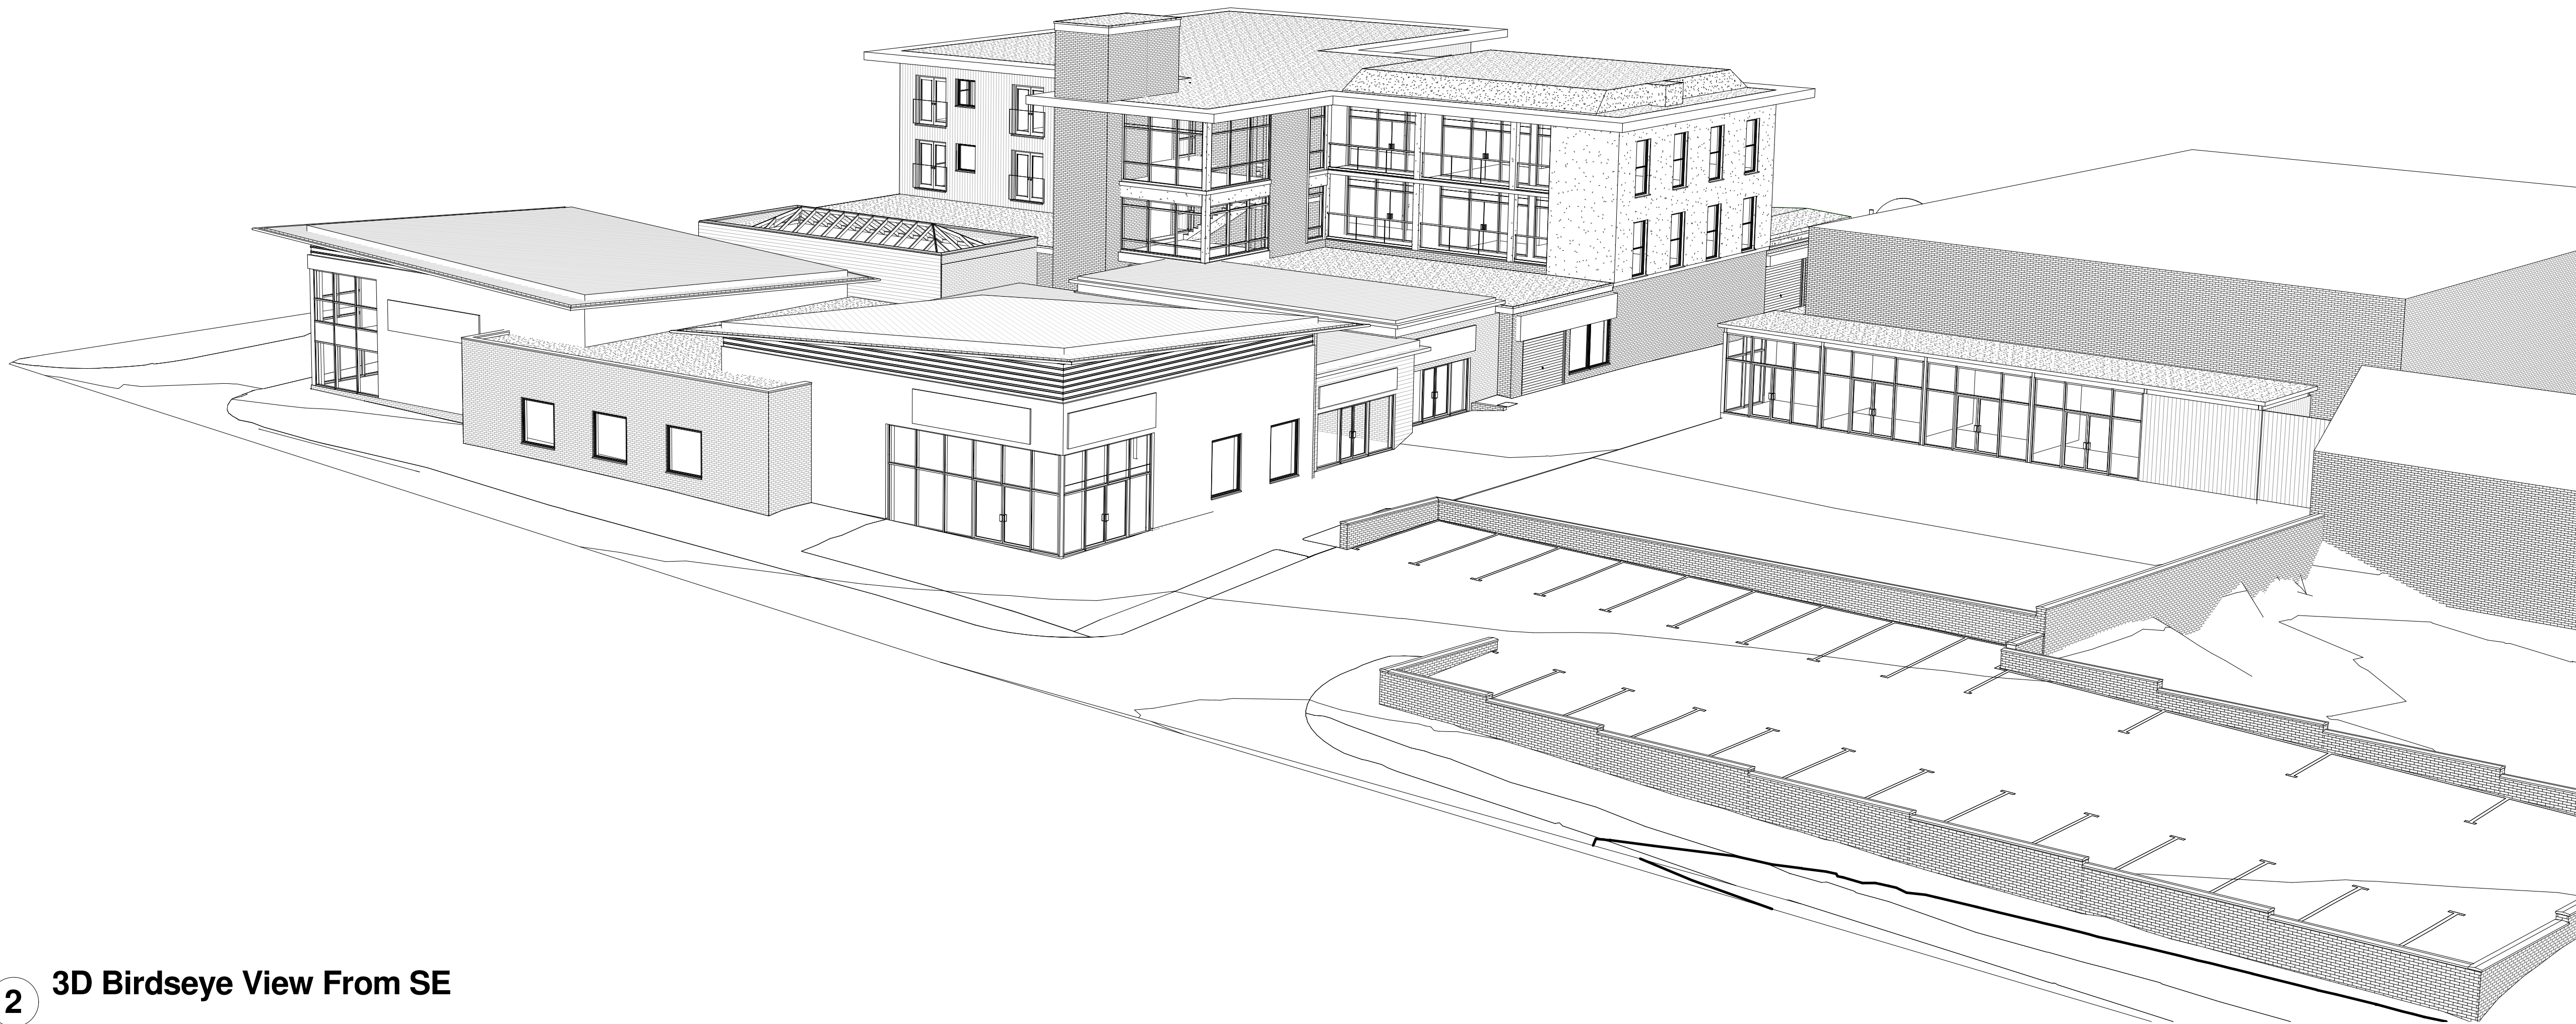

2 3D Birdseye View From SE

Rev	Date	Drawn	Description
A	21/08/15	SL	Balconies amended to internal and Juliette
B	07/09/15	SL	Unit 2 and 3 floor plan amended to maintain manhole access

WhiteDesign 

Client: RESILIENT

Project: HOYLAND SITE C

Title: 3D Aerial Views

Scales:	Drawn:	Date:	Checked:
	SL	09/09/2015 16:25:41	KU

Drawing no:	Rev:
0010.13.02 132	B

The White House, 24a St Andrews Road, Sheffield, S11 9AL
T: 0114 226 0255 F: 0114 226 0256
E: office@whitedg.co.uk W: www.whitedg.co.uk

PLANNING