



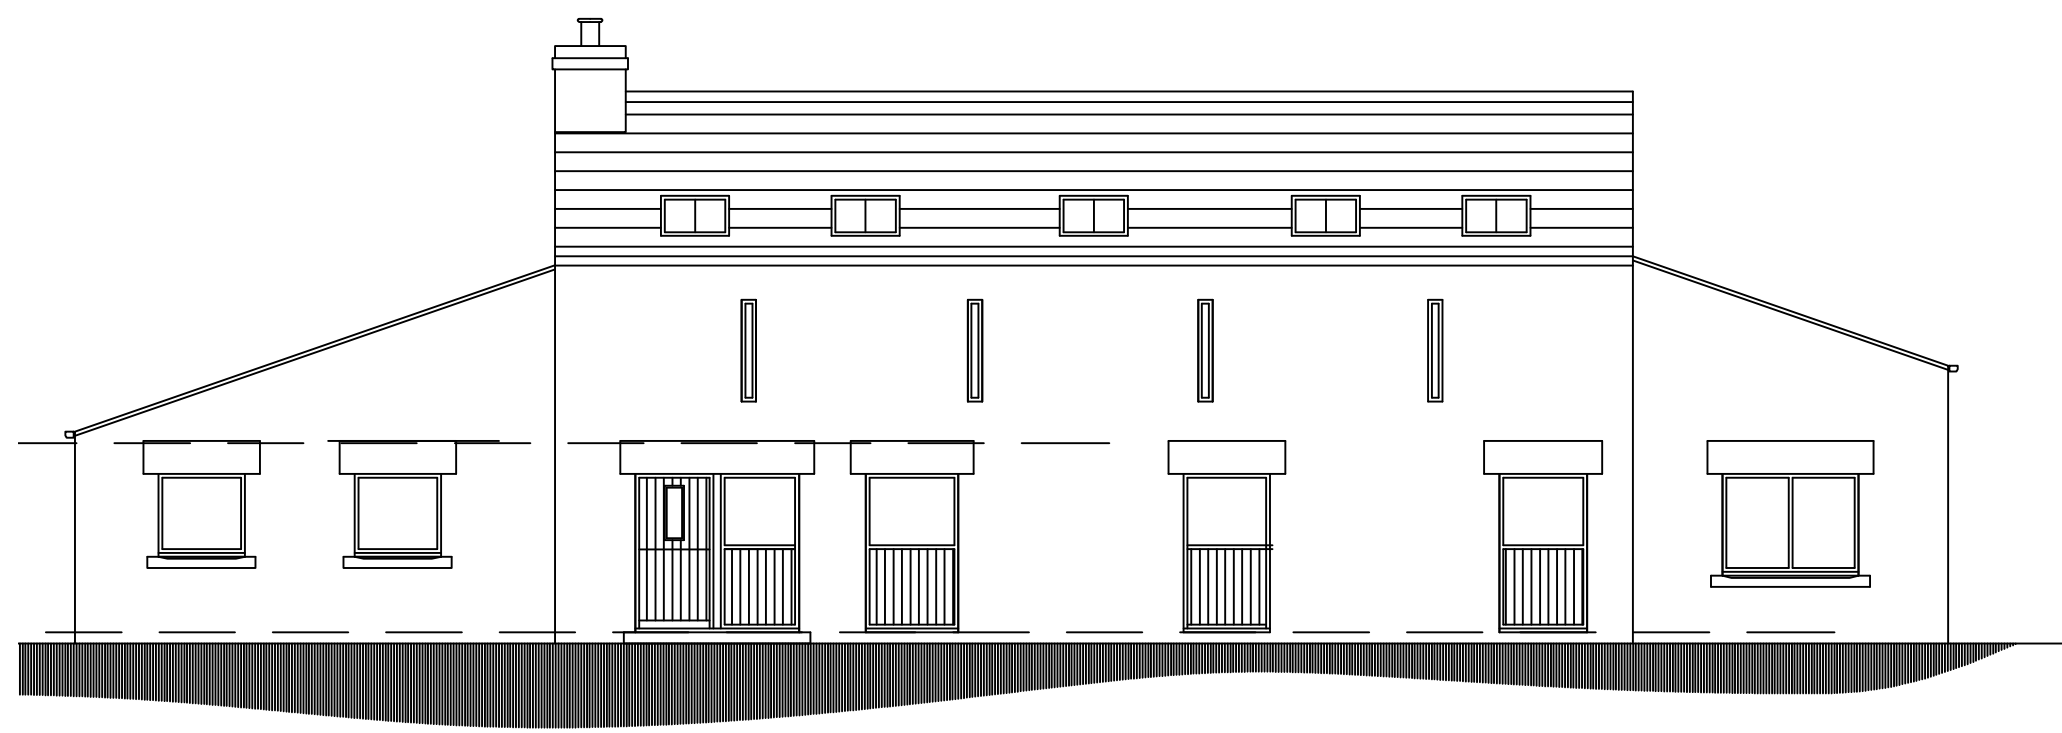


FRONT ELEVATION




REAR ELEVATION

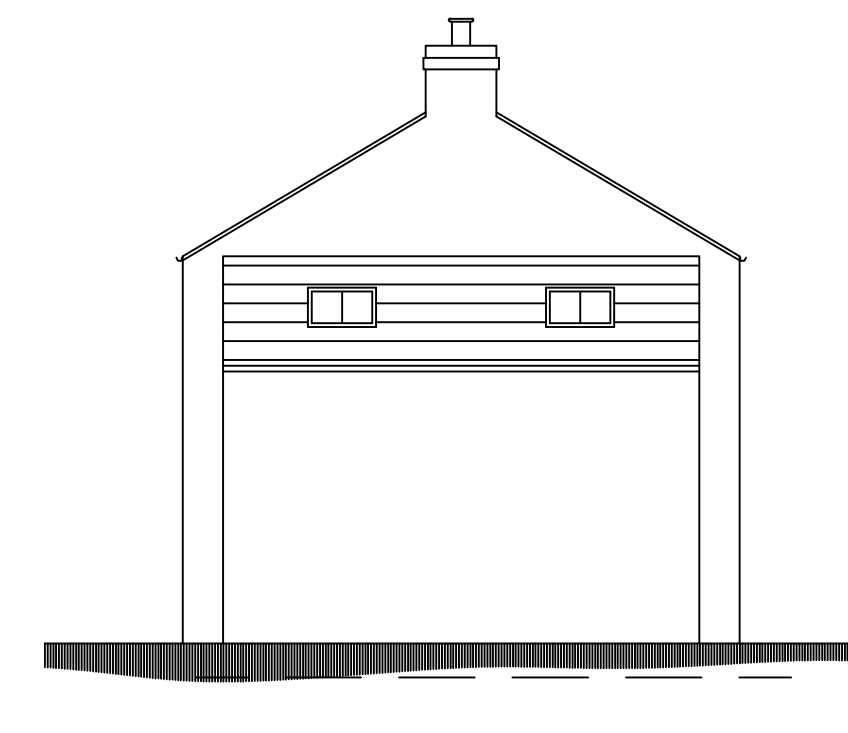


SIDE ELEVATION

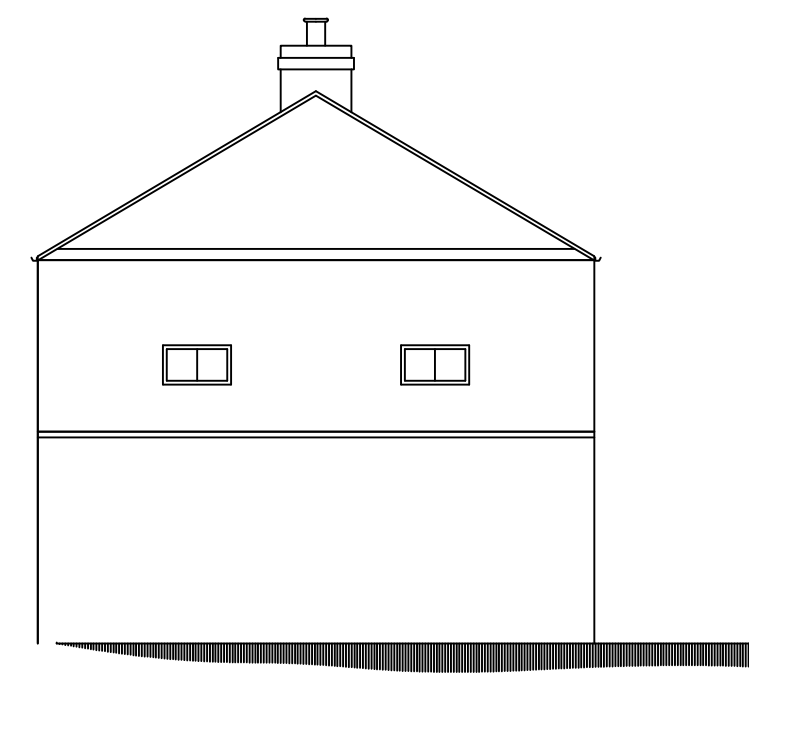

SIDE ELEVATION

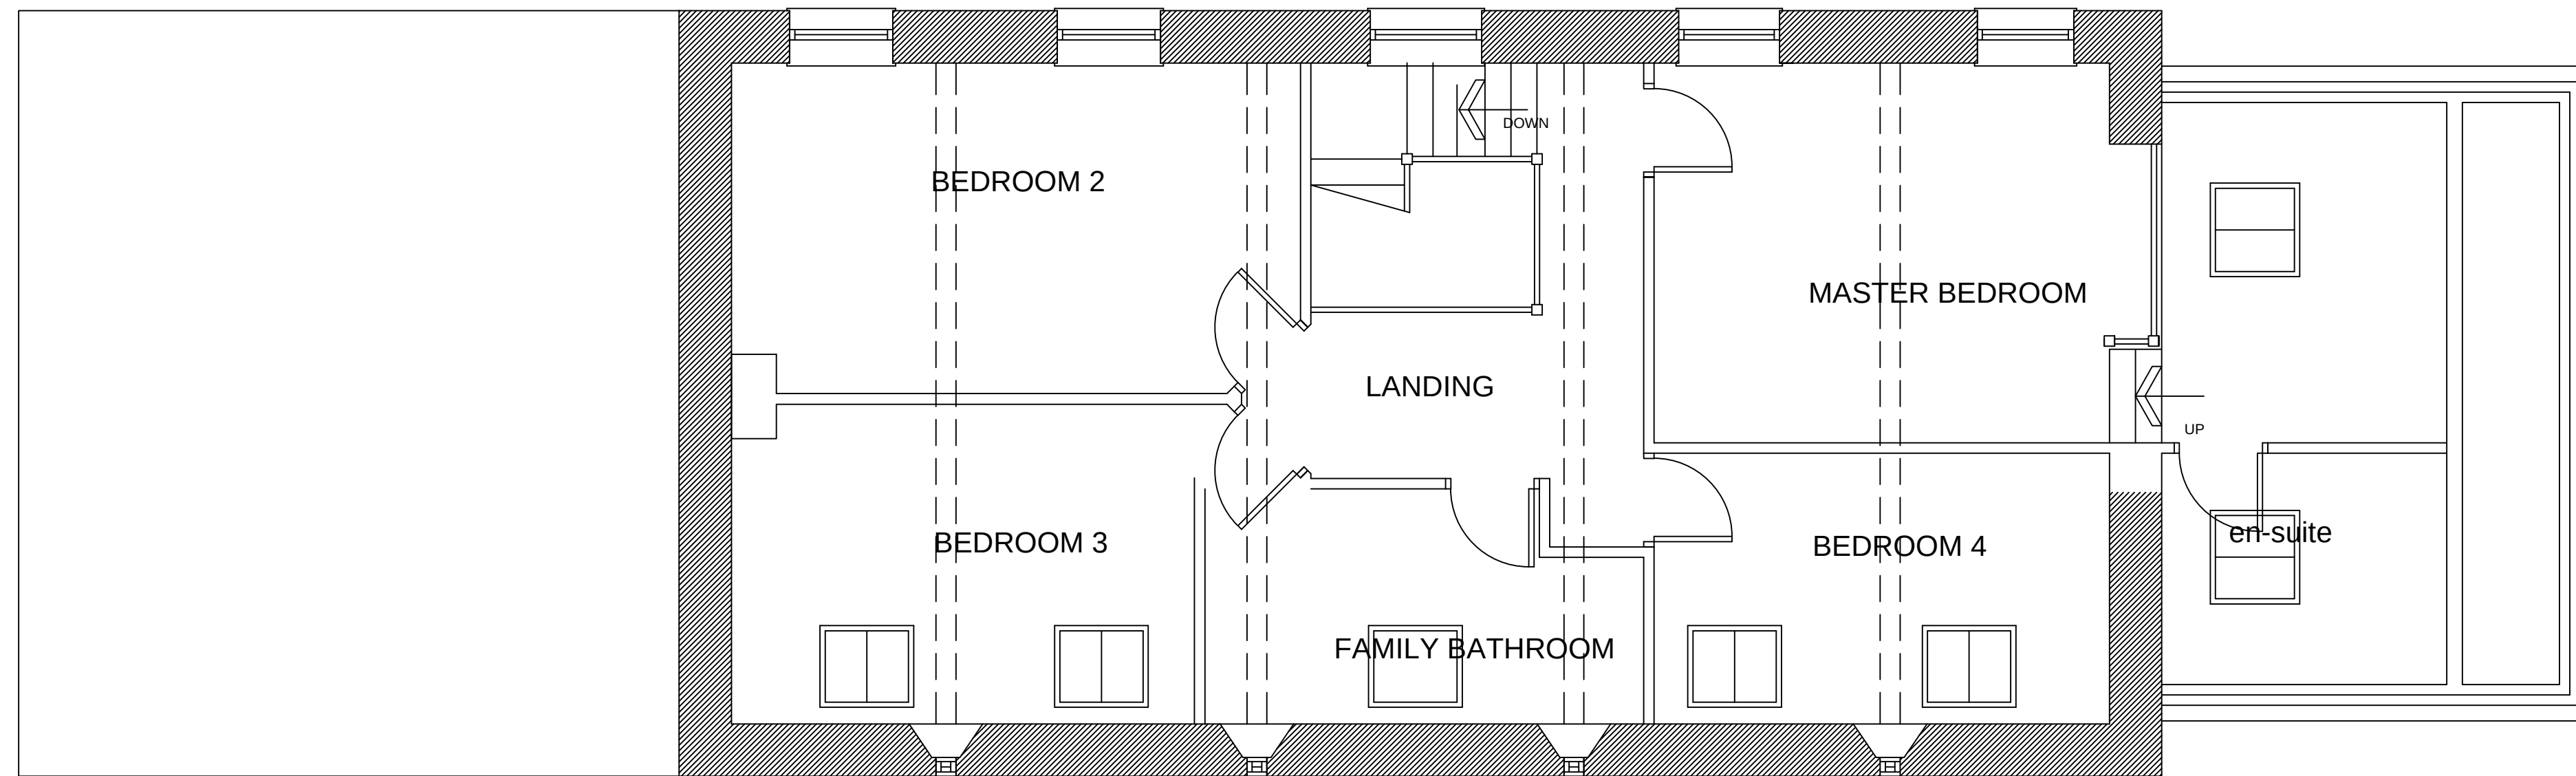

FIRST FLOOR PLAN

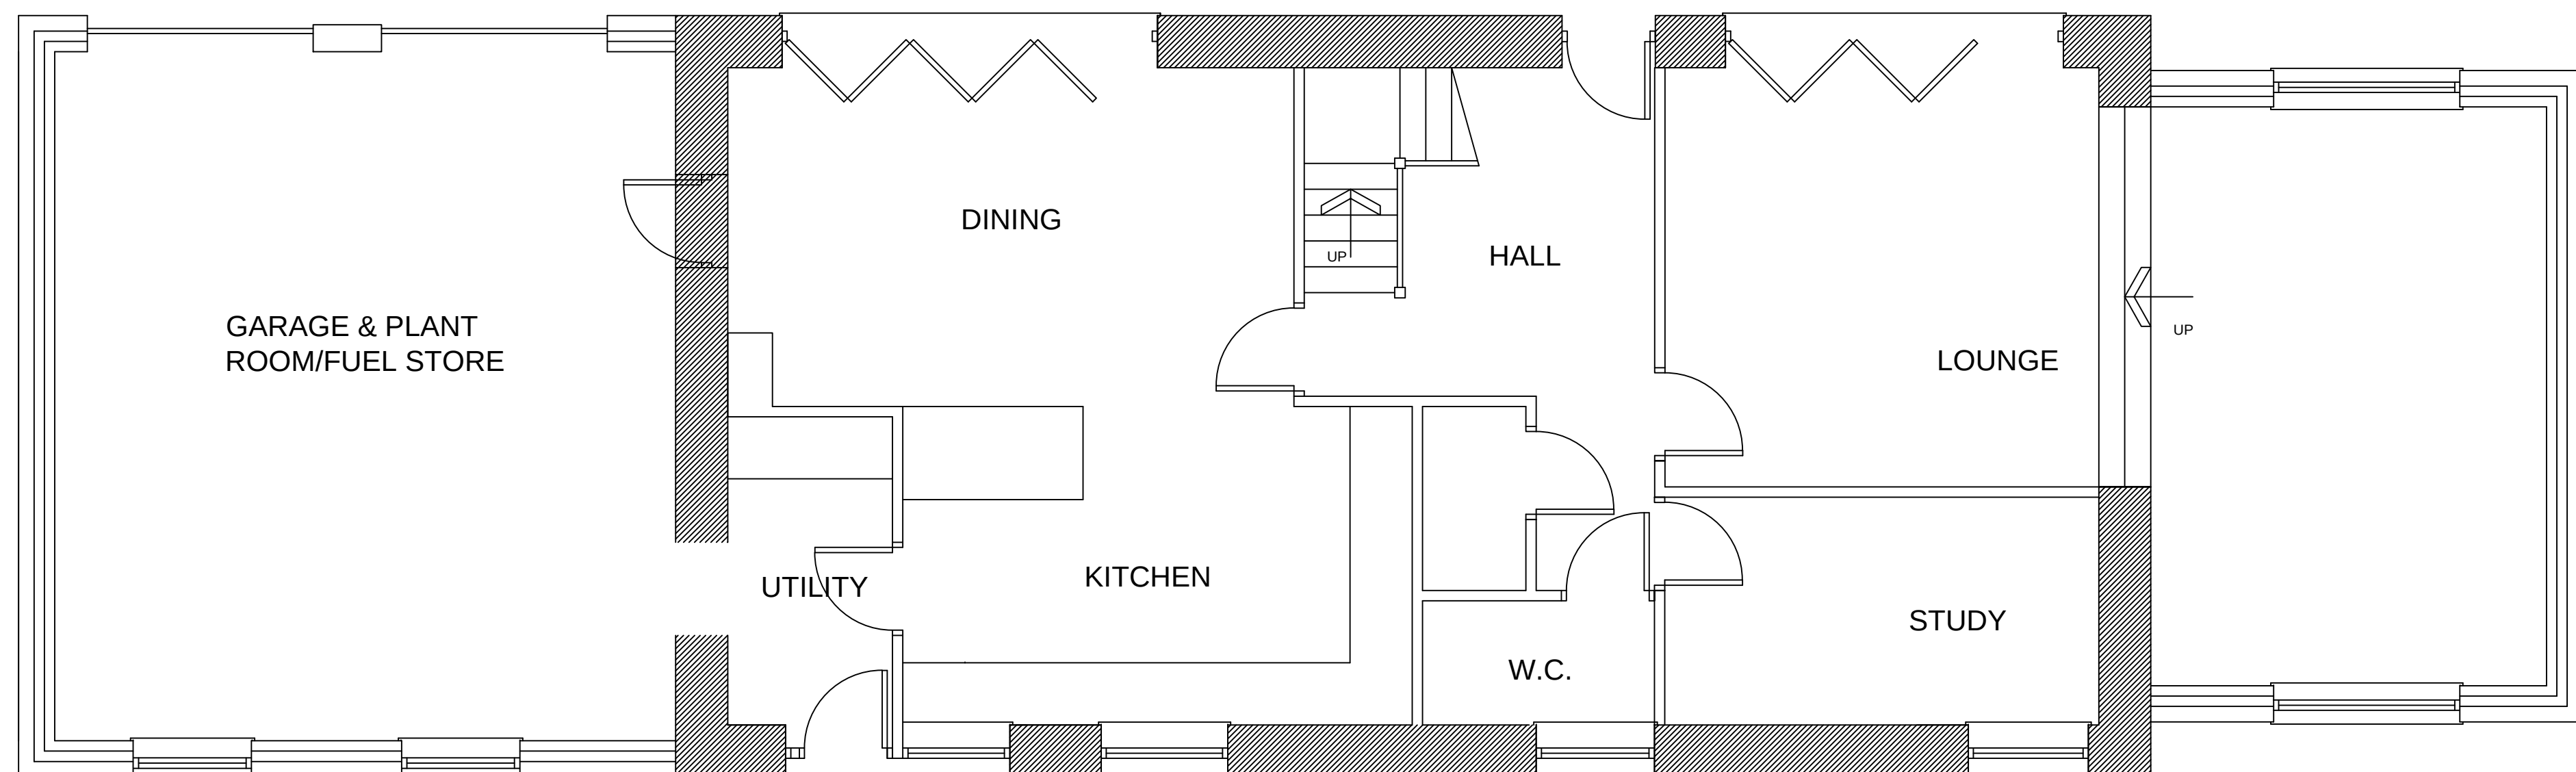

GROUND FLOOR PLAN



SITE PLAN

ROOF SLATES TO BE SALVAGED AND STORED FOR REUSE. ROOF TRUSSES TO BE PROPPED AND EXISTING INNER LEAF OF MASONRY IS TO BE SUPPORTED WHILE STONE OUTER LEAF TO BE TAKEN DOWN IN SMALL AREAS AS NECESSARY. STONE RE-FACED AND RE-LAID WITH ADDITIONAL UNITS AS REQUIRED IN COURSED NATURAL STONE TO MATCH EXISTING WITH SAME COLOUR, GRAINING AND COURSING.
WHERE POSSIBLE THE EXISTING STONE HEADS AND CILLS ARE TO BE RECLAIMED AND RE-USED
NEW HEADS AND CILLS TO BE PROVIDED AS REQUIRED TO MATCH EXISTING.
ROOF-ALL EXISTING STONE SLATES TO BE CAREFULLY REMOVED, CLEANED DOWN AND SET ASIDE FOR RE-USE.
ROOF TO BE COVERED IN SLATES SALVAGED FROM EXISTING WITH ADDITIONAL FINISHED RECLAIMED STONE SLATES.
WINDOW FRAMES TO BE FINISHED OAK. LOWER PANELS T&G OAK BOARDS FINISHED AND LACQUERED
DOORS TO BE STABLE TYPE, T&G BOARDS FINISHED AND LACQUERED
ROOFLIGHTS TO BE CONSERVATION TYPE
GUTTERS AND FALL PIPES- STANDARD TIMBER BOX SECTION GUTTERS ON BLACK CAST METAL FEATURE BRACKETS PAINTED BLACK AND BLACK COATED ALUMINIUM FALL PIPES.

BARN B

			8 MORSTON BUSINESS PARK, WHALEY ROAD, BARUGH GREEN, BARNLEY, S75 1HQ			Phone: 01226 208482 Fax: 01226 283030 Email: info@whiteaguspartnership.co.uk Web: www.whiteaguspartnership.co.uk				
ARCHITECTURAL SERVICES AND SURVEYORS						Client. MR G THOMPSON				
Project. CONVERSIONS TO DWELLINGS BANK HOUSE FARM						Date. OCT 2014			Scale. 1:50 & 1:100	
Drawing Title. PLANS AND ELEVATIONS BARN A - AS PROPOSED						Ref. 13-060		Dwg. No. 06		Rev. A
Date	Suffix	Description				Date	Suffix	Description		
07-01-15	A	REVISED FOLLOWING MEETING WITH P.O.								