


144.00M
143.00M
142.00M
141.00M
140.00M
139.00M
138.00M
137.00M
136.00M
135.00M
134.00M
133.00M

F.F.L 137.22

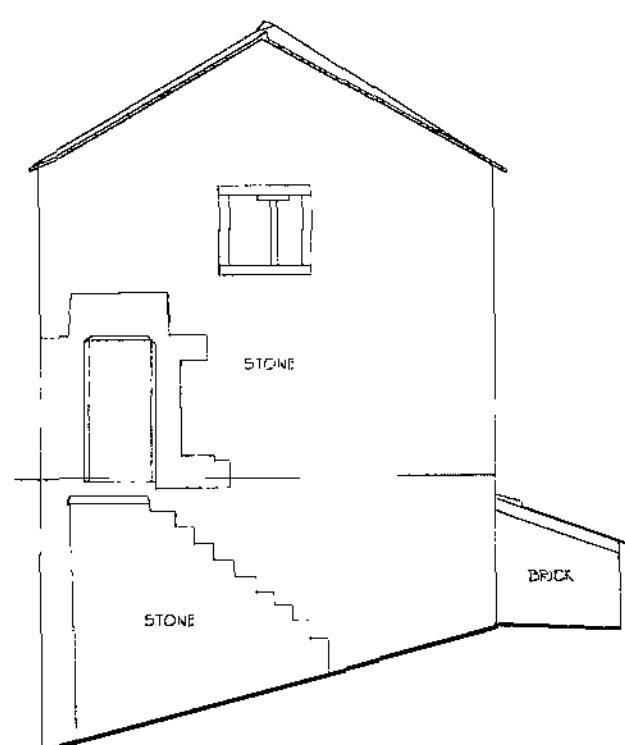


SOUTH ELEVATION

144.00M
143.00M
142.00M
141.00M
140.00M
139.00M
138.00M
137.00M
136.00M
135.00M
134.00M
133.00M

F.F.L 137.22


F.F.L 133.74

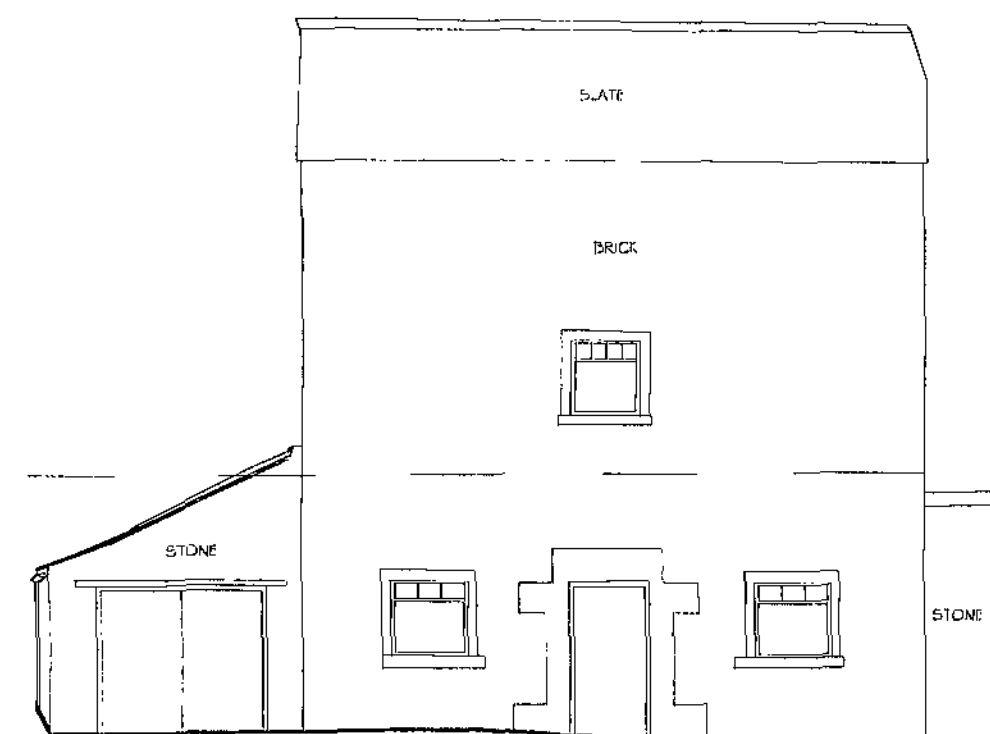

WEST ELEVATION

144.00M
143.00M
142.00M
141.00M
140.00M
139.00M
138.00M
137.00M
136.00M
135.00M
134.00M
133.00M


F.F.L 137.22

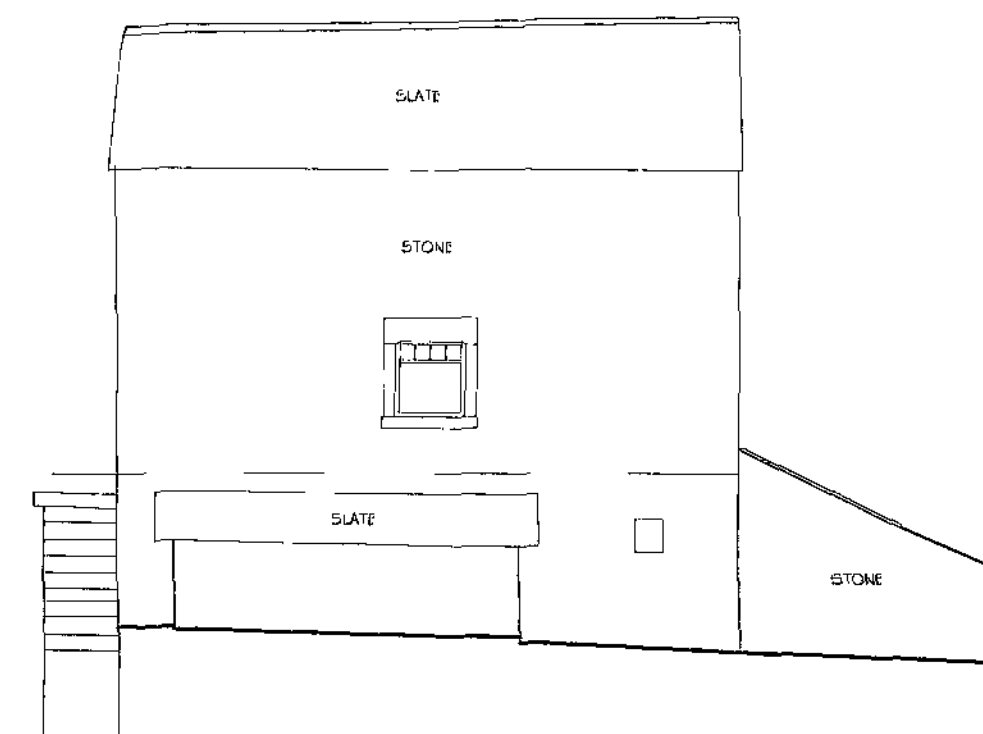

EAST ELEVATION


144.00M
143.00M
142.00M
141.00M
140.00M
139.00M
138.00M
137.00M
136.00M
135.00M
134.00M
133.00M

F.F.L 137.22

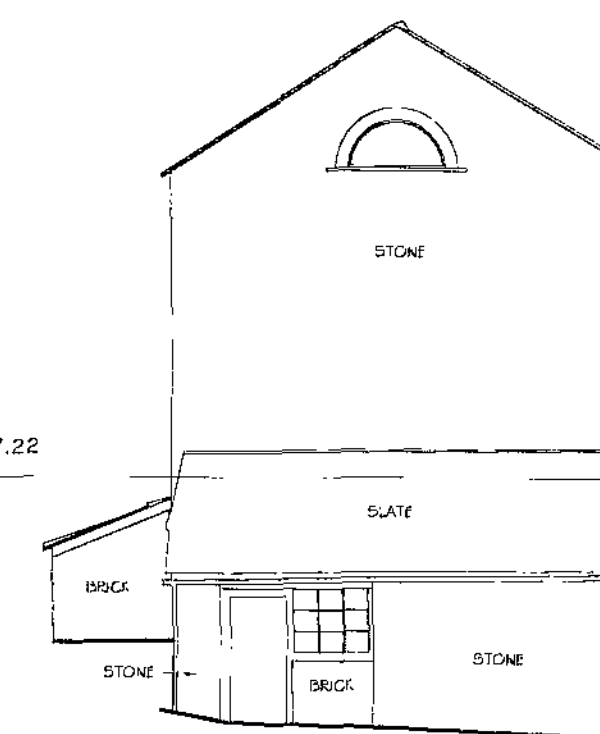


NORTH ELEVATION

144.00M
143.00M
142.00M
141.00M
140.00M
139.00M
138.00M
137.00M
136.00M
135.00M
134.00M
133.00M
132.00M
131.00M

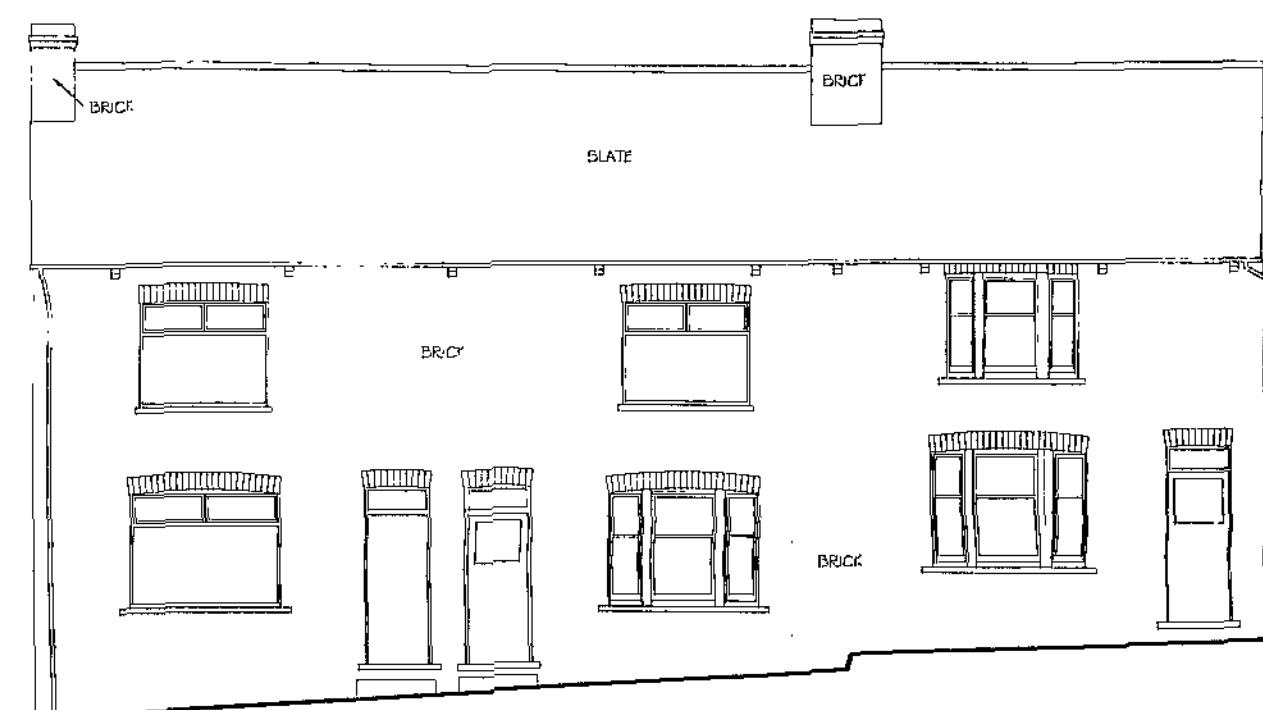


WEST ELEVATION


144.00M
143.00M
142.00M
141.00M
140.00M
139.00M
138.00M
137.00M
136.00M
135.00M
134.00M
133.00M
132.00M
131.00M

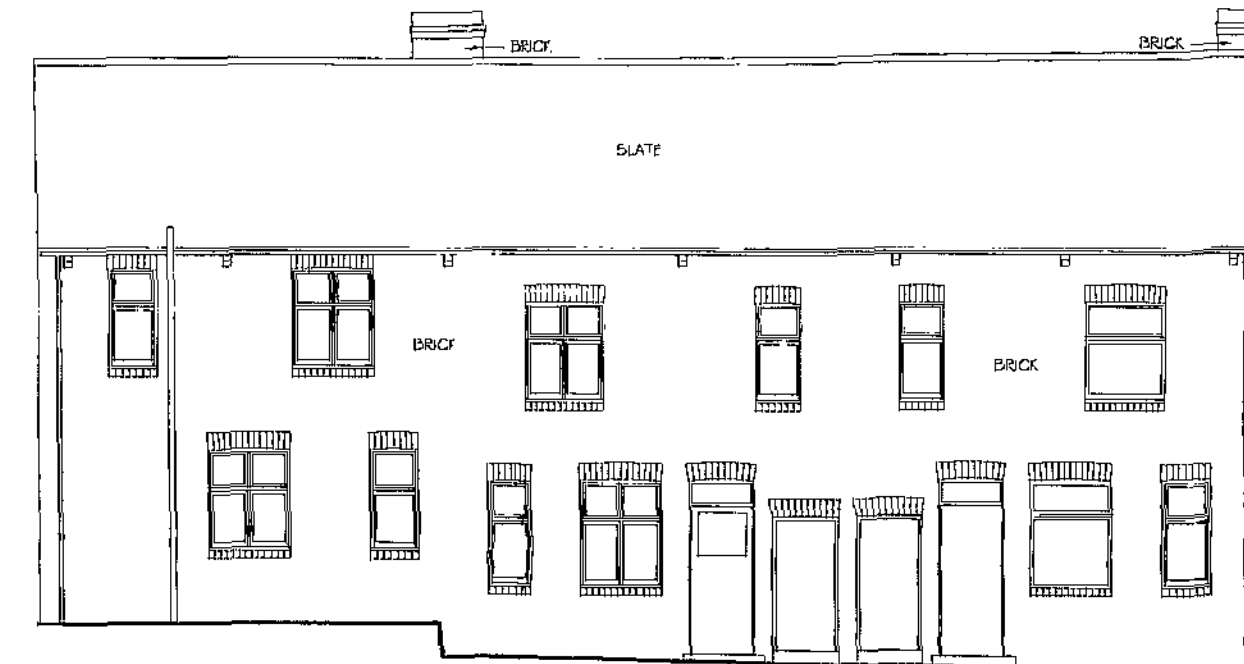


EAST ELEVATION

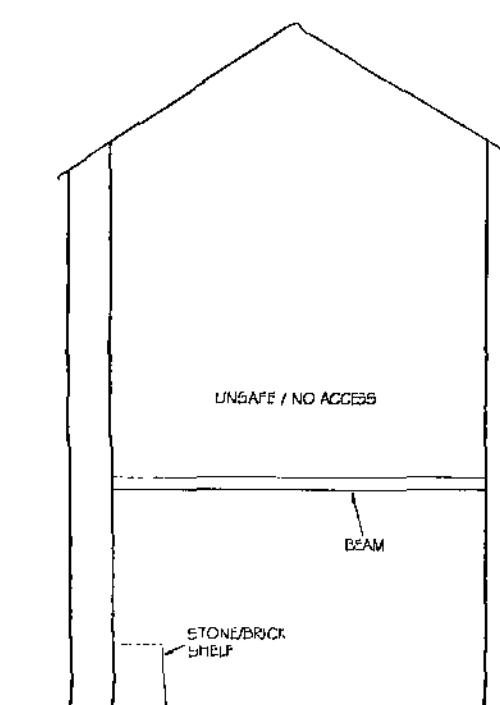

SECTION B - B

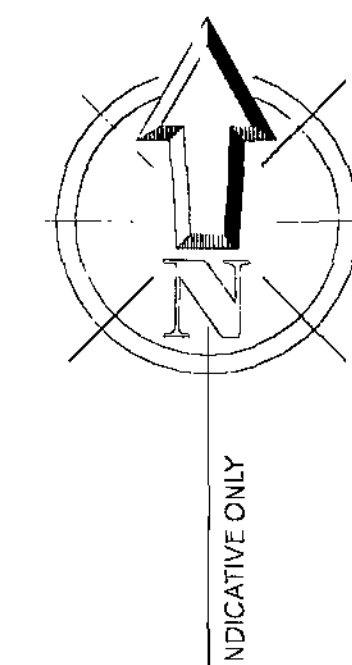


144.00M
143.00M
142.00M
141.00M
140.00M
139.00M
138.00M
137.00M
136.00M
135.00M
134.00M
133.00M
132.00M
131.00M

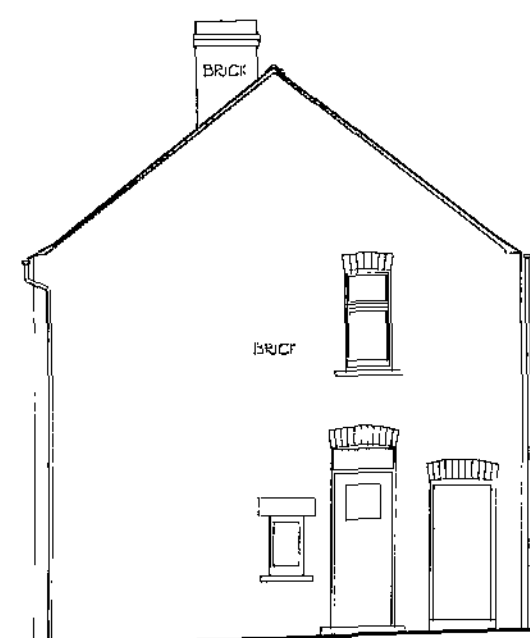


SOUTH ELEVATION


144.00M
143.00M
142.00M
141.00M
140.00M
139.00M
138.00M
137.00M
136.00M
135.00M
134.00M
133.00M
132.00M
131.00M

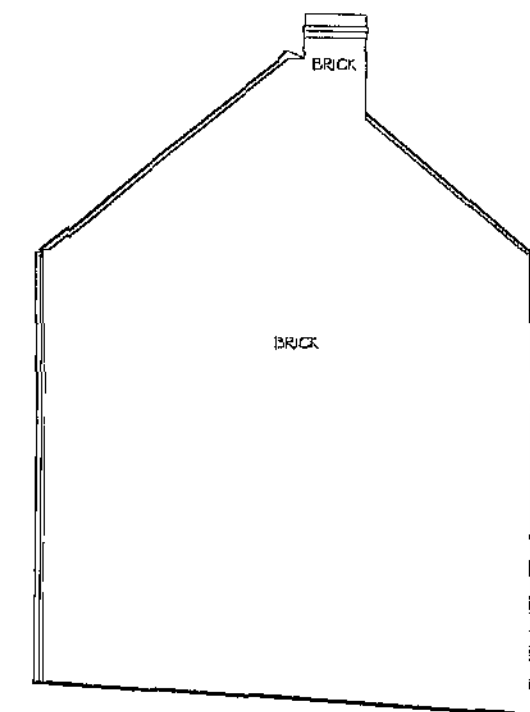


NORTH ELEVATION

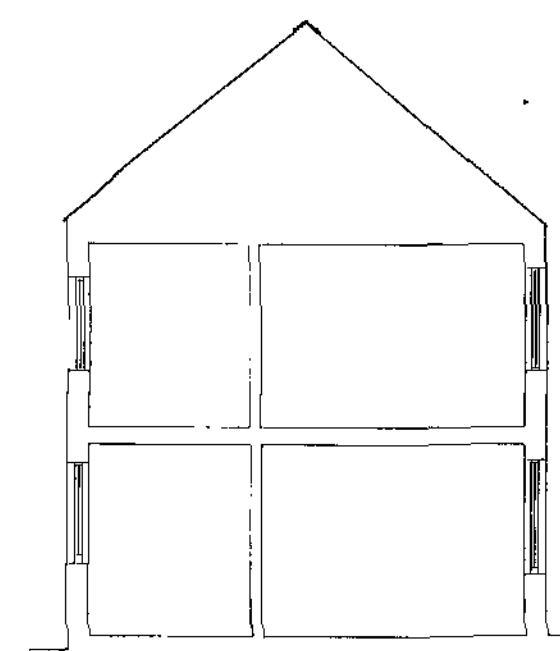


SECTION D - D







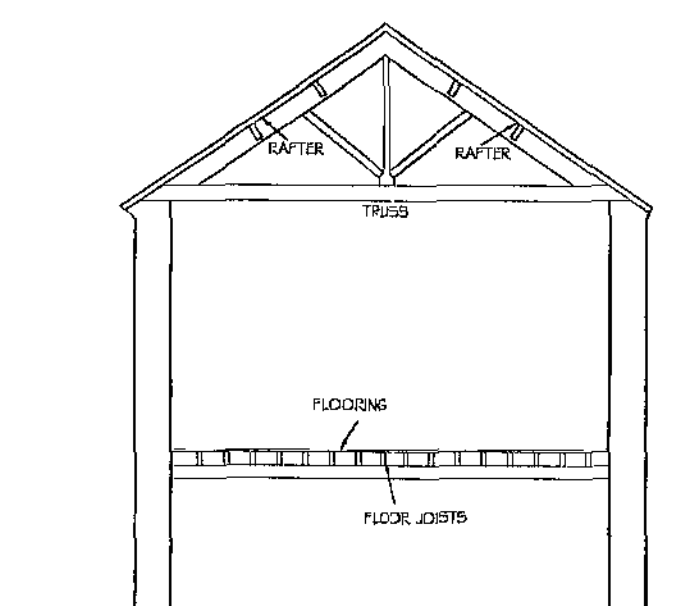


SECTION C - C

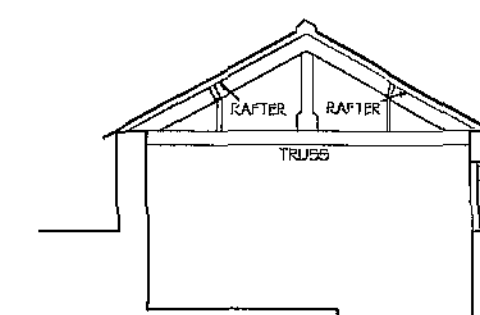

SECTION A - A

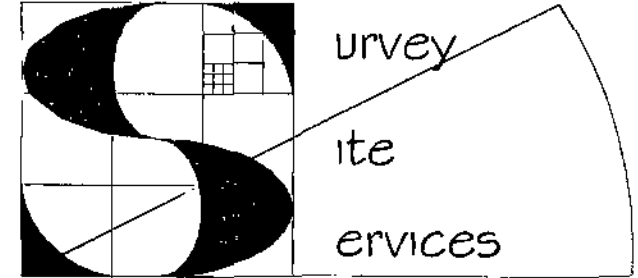REVISIONS			
SCALE = 1:100			
 urvey ite ervices			
Consulting Engineers Surveyors			
Survey and Site Services LLP Francis Jordan House Wellington Street Barnsley S70 1SW Tel and Fax (01226) 289177			
Surveyed for: CHRIS CARR			
ELEVATIONS HILLTOP FARM REDBROOK ROAD BARNSELY			
Surveyed MJT	Processed MJT	Drawn MJT	Checked VJM
Drg.No. B366/E/1		Date 10/12/07	

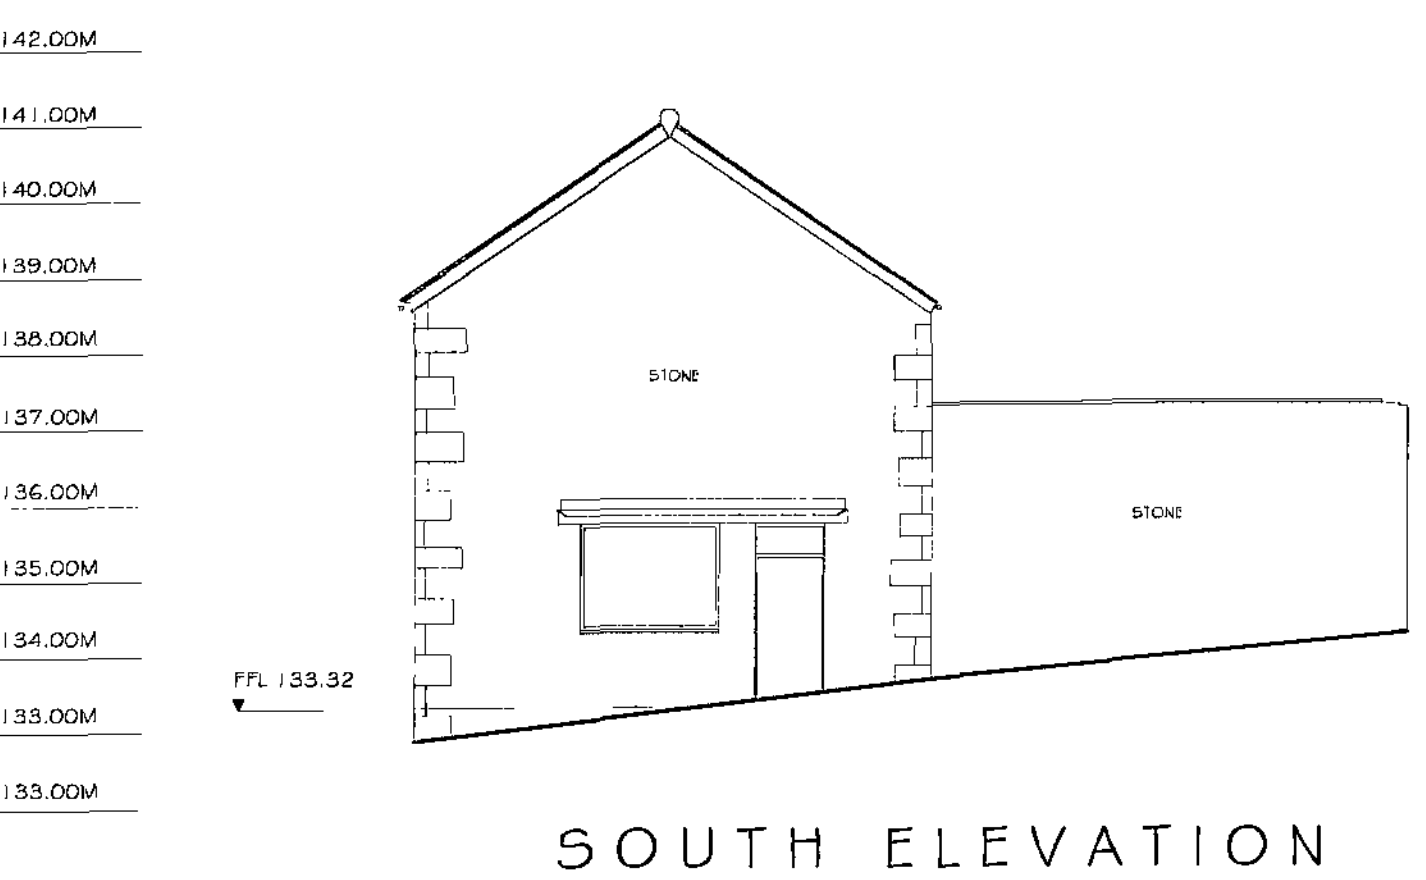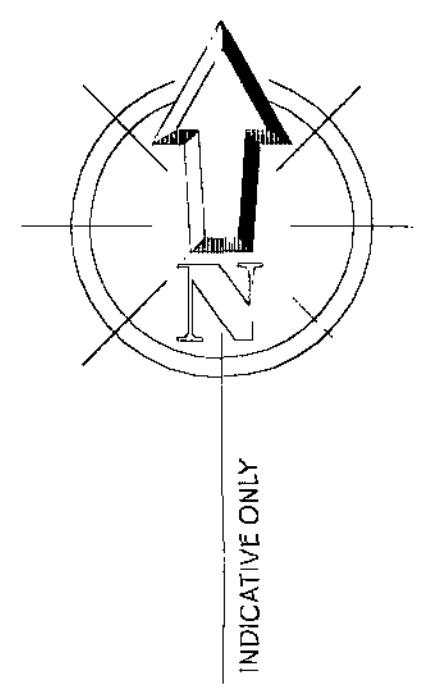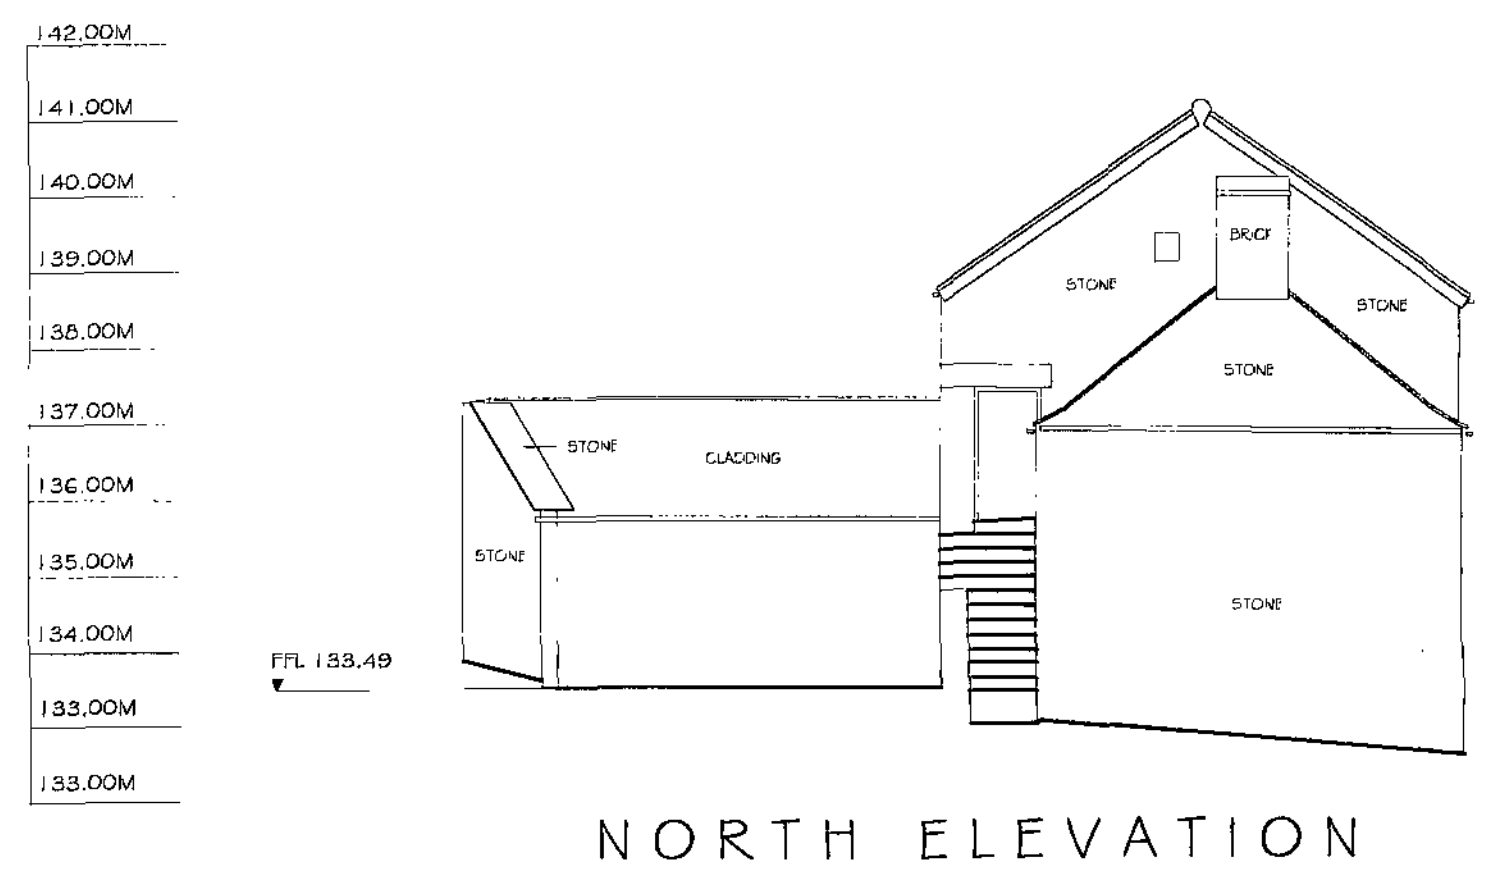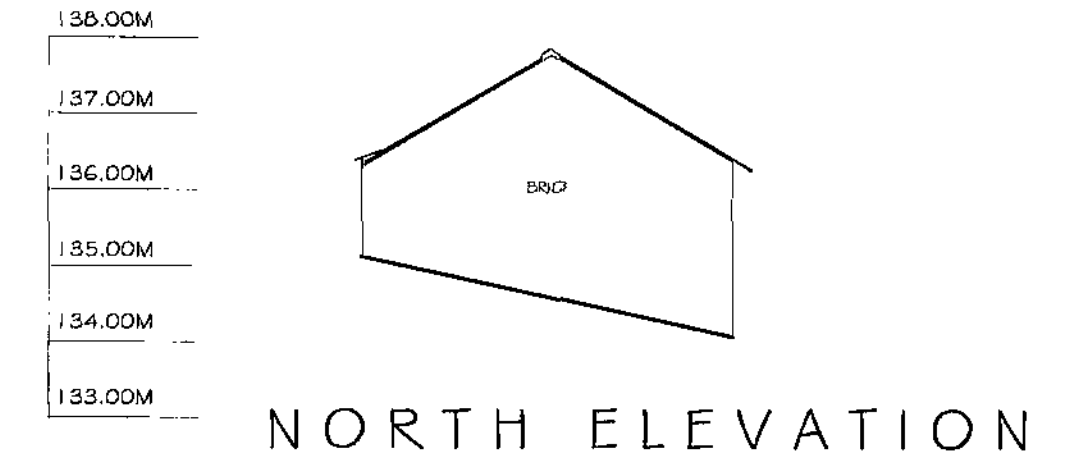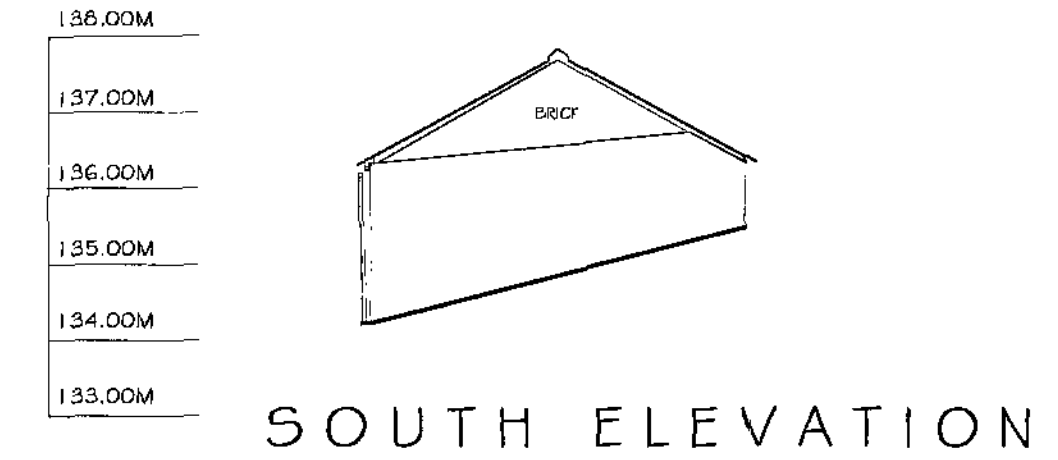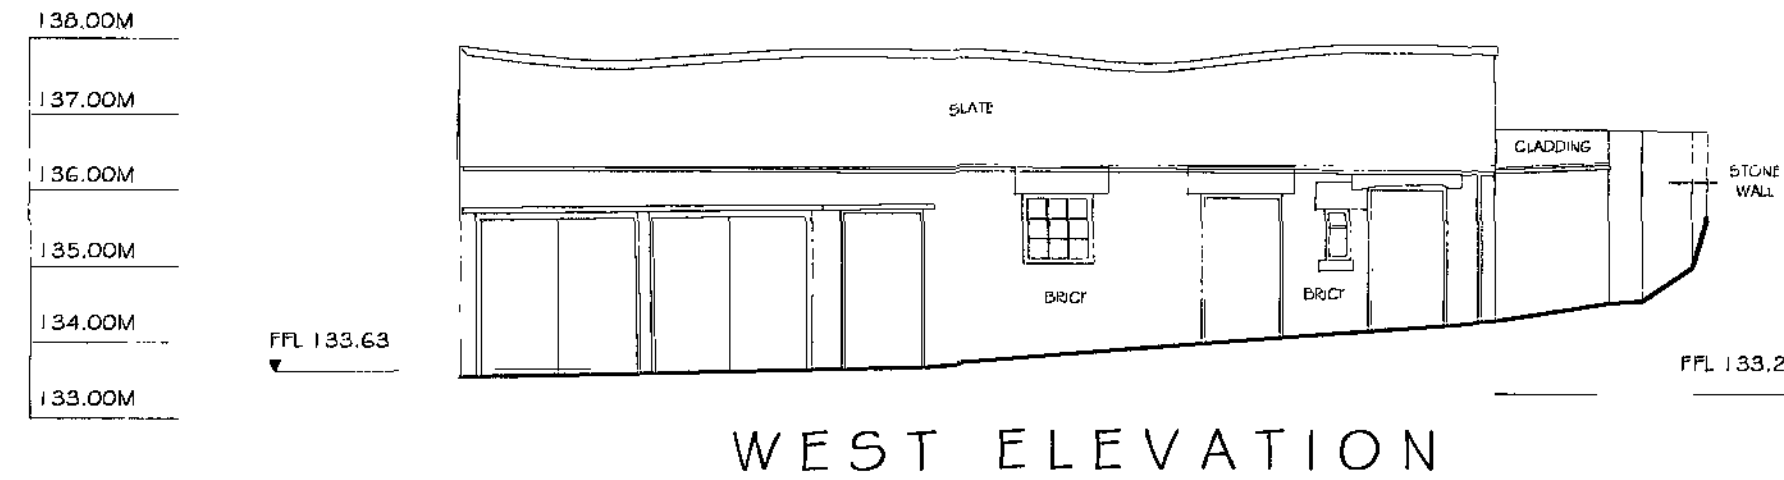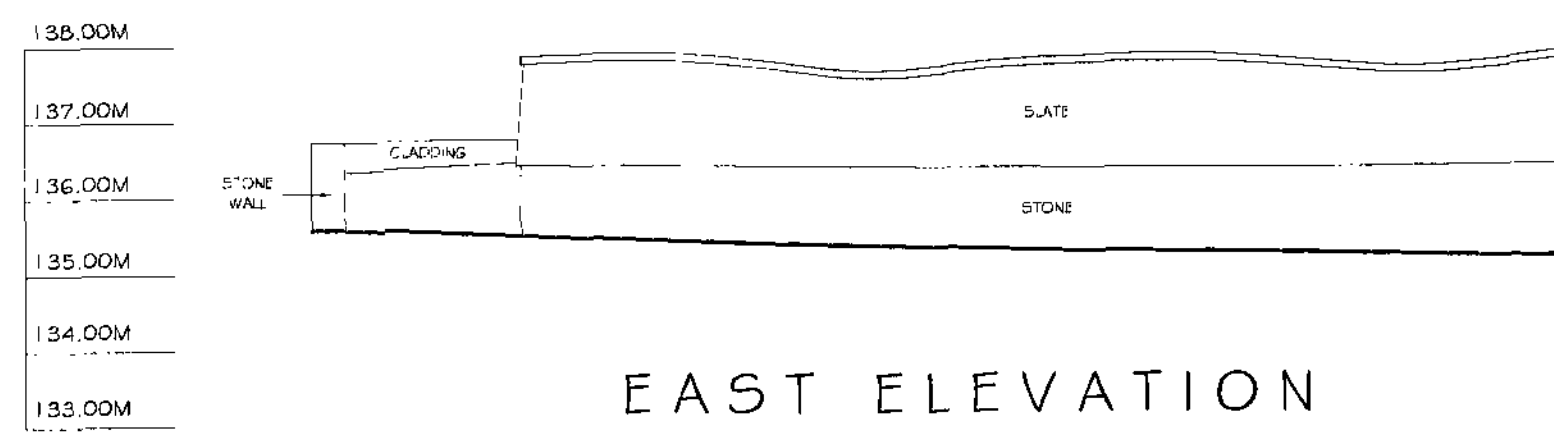

REVISIONS

SCALE = 1:100

Survey and Site Services
Consulting Engineers
Surveyors

Survey and Site Services LLP
Francis Jordan House
Wellington Street
Barnsley
S70 1SW
Tel and Fax (01226) 289177


Surveyed for: **CHRIS CARR**

ELEVATIONS
HILLTOP FARM
REDBROOK ROAD
BARNSELEY

Surveyed MJT	Processed MJT	Drawn MJT	Checked VHM
Drg.No. B366/E/2		Date 10/12/07	

Surveyed VHM	Processed JW	Drawn JW	Checked VHM
Drg.No. B366/FP/1		Date 10/12/07	

DO NOT SCALE
All dimensions in Millimetres
unless specified otherwise and
subject to verification on site

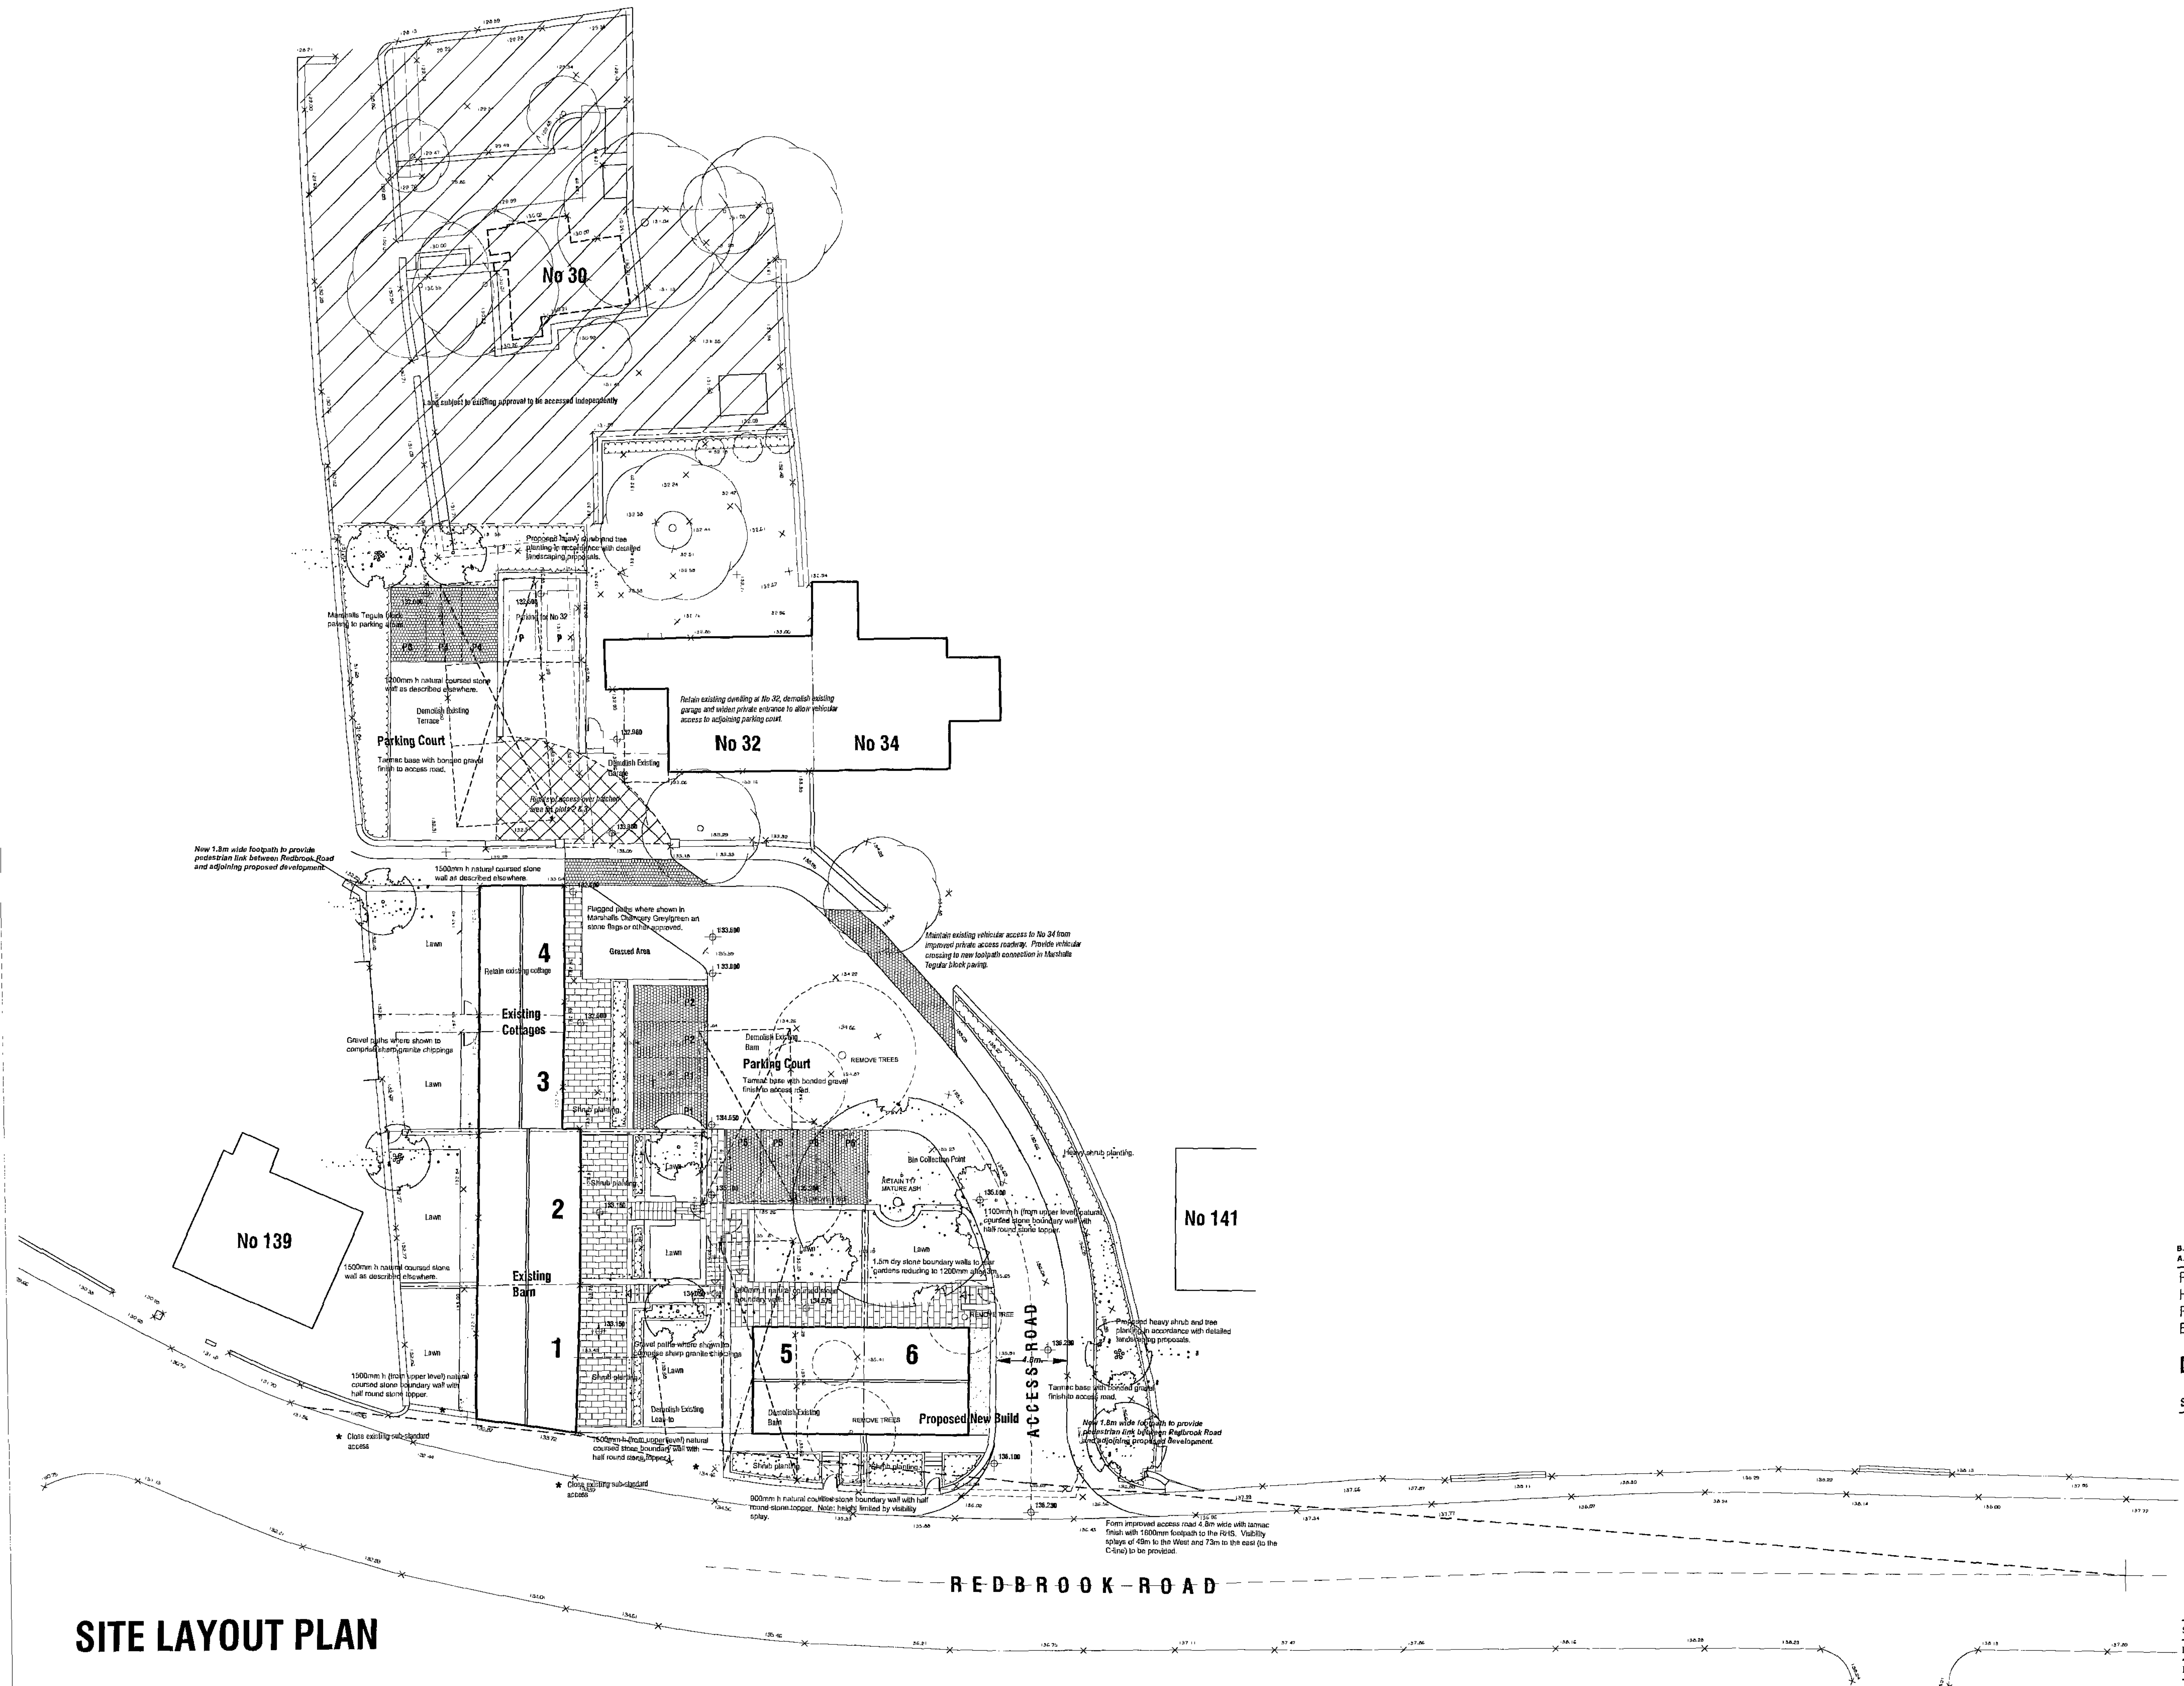

B. 15.10.06 Revised visibility splays
A. 25.09.08 Revised to client

PROPOSED RESIDENTIAL DEVELOPMENT
HILL TOP FARM
REDBROOK ROAD
BARNSELEY

DESIGN PROPOSALS

SITE PLAN





Chris Carr Associates
ARCHITECTS

6A Eastgate, Barnsley, S70 2EP
Tel: (01226) 286256 Fax: (01226) 207304
email: mail@cca-arch.co.uk

Scale: 1:200@A1 Drawn: ECC
Date: JULY 08 Ref. No. 20.62
DWG. No. P1 Rev. B

SITE LAYOUT PLAN

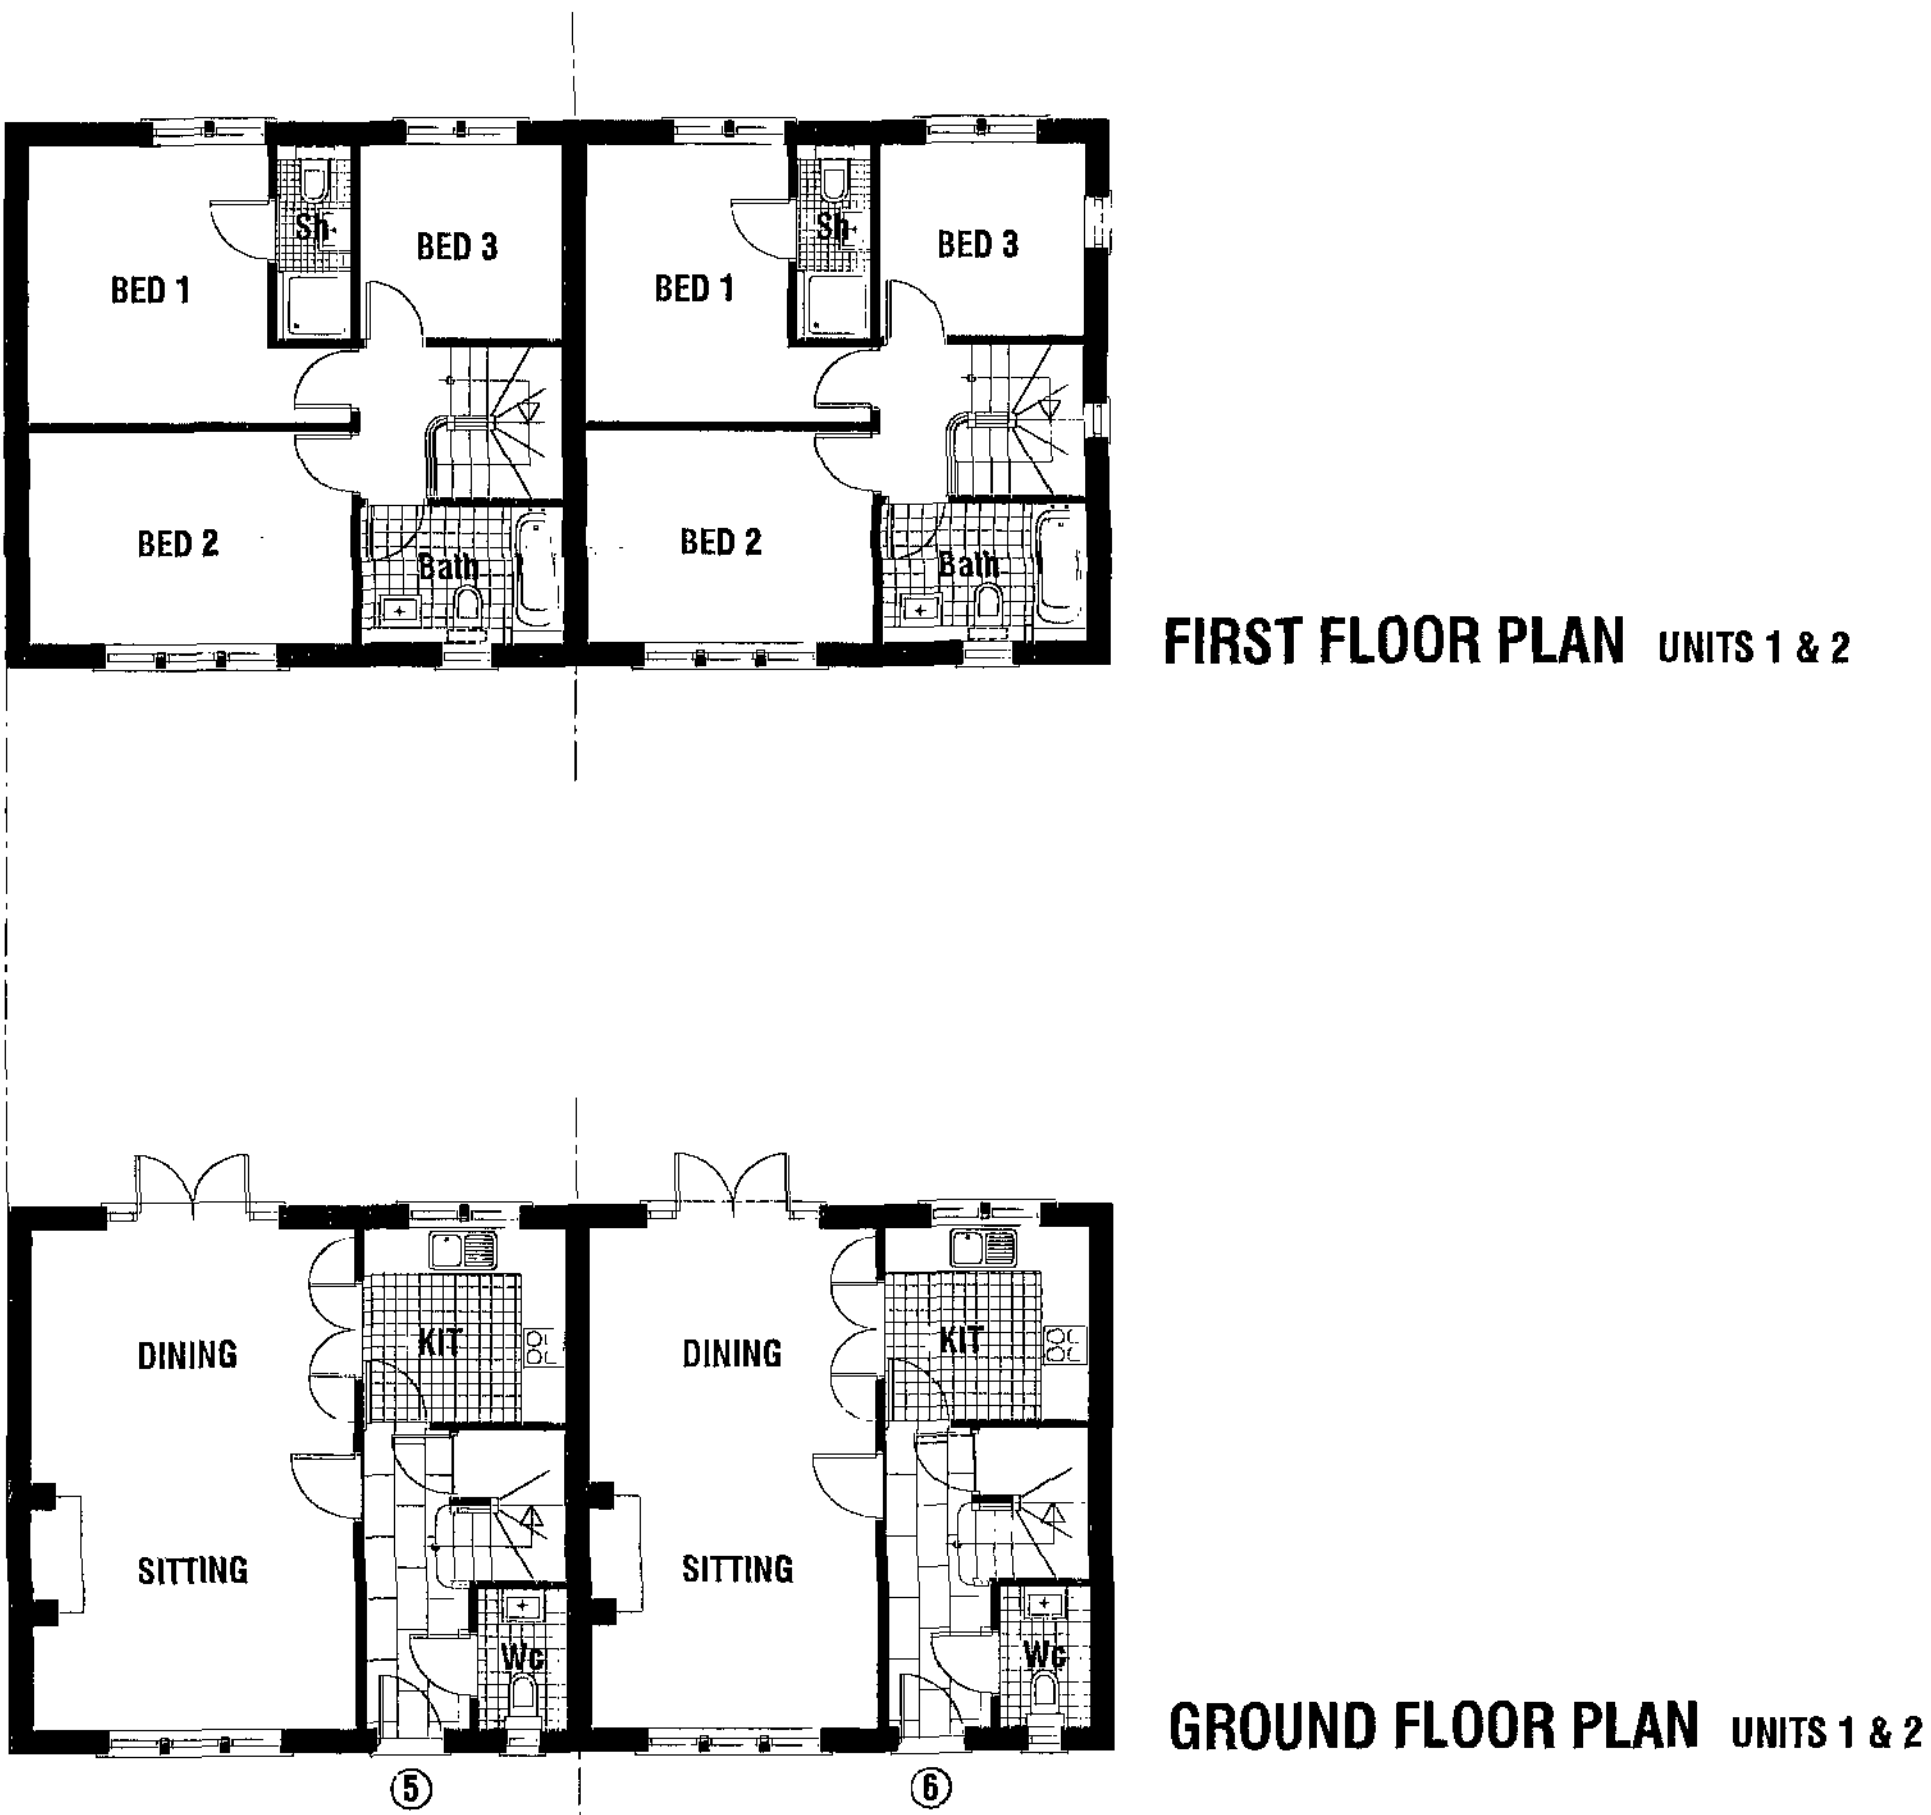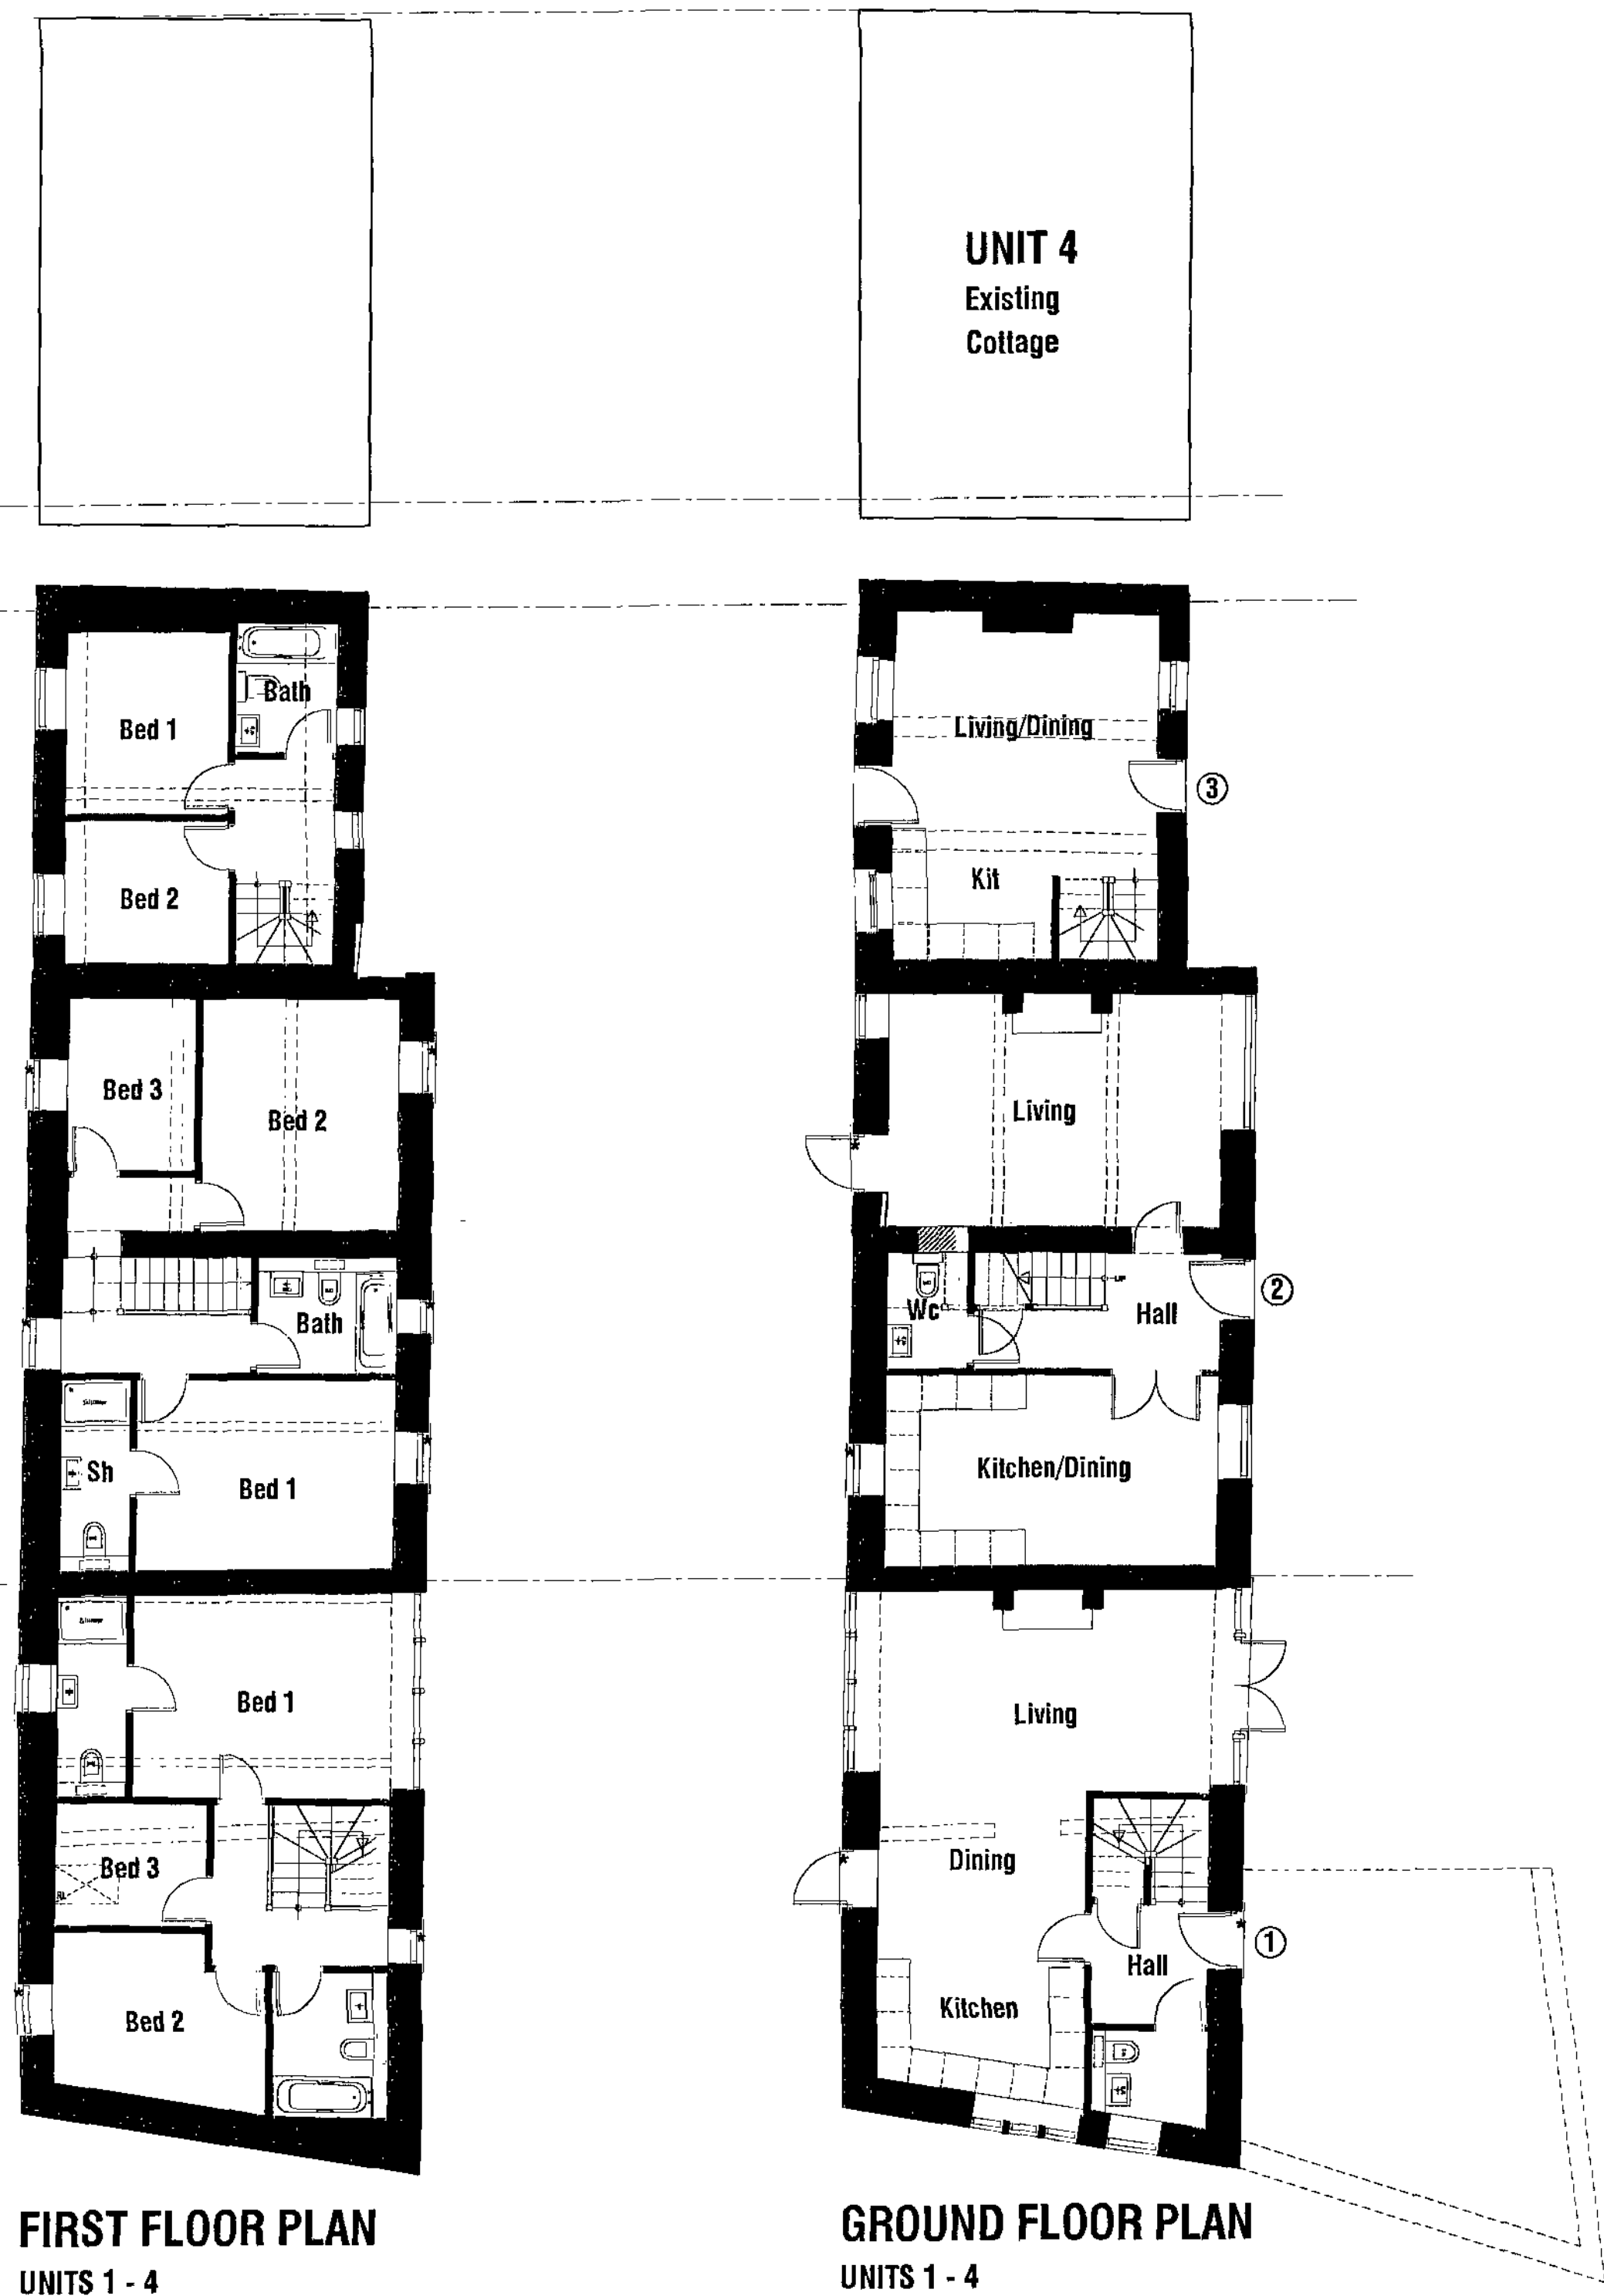

A. 25.09.08 Revised to client

PROPOSED RESIDENTIAL DEVELOPMENT
HILL TOP FARM
REDBROOK ROAD
BARNLEY

DESIGN PROPOSALS
PLANS




Chris Carr Associates
ARCHITECTS

6A Eastgate, Burnley, S70 2EP


Tel: (01226) 286256 Fax: (01226) 207304

email: mail@ccaa-arch.co.uk


Scale	1:100@A1	Drawn	ECC
Date	JULY 08	Ref. No	20.62
DWG. No	P2	Rev.	A

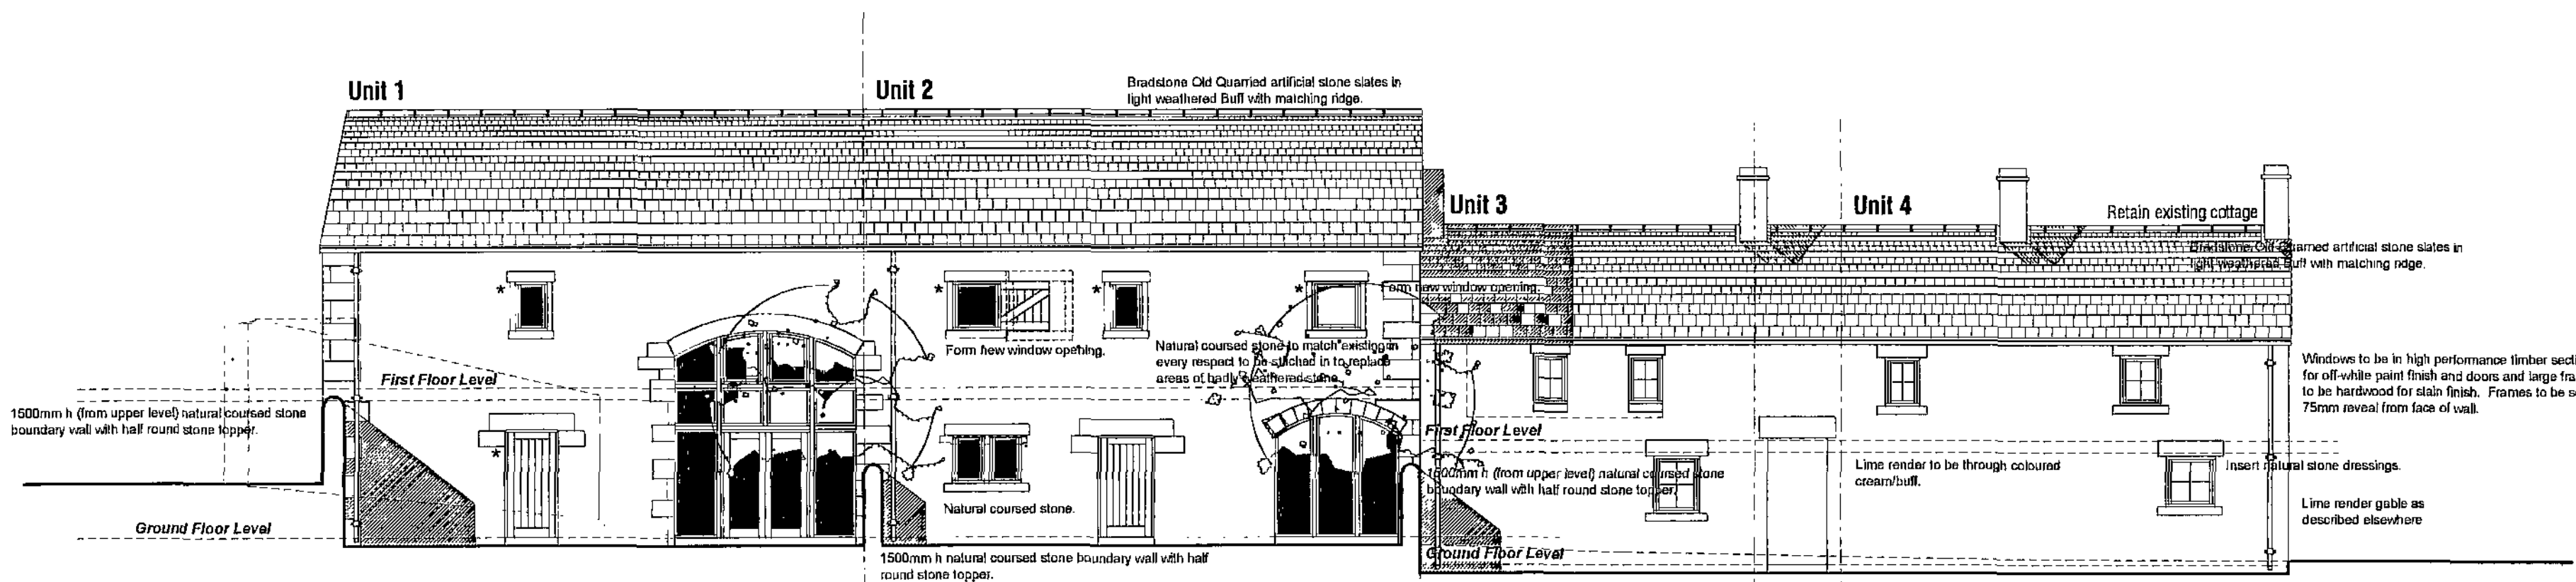


EAST ELEVATION UNITS 1 - 4

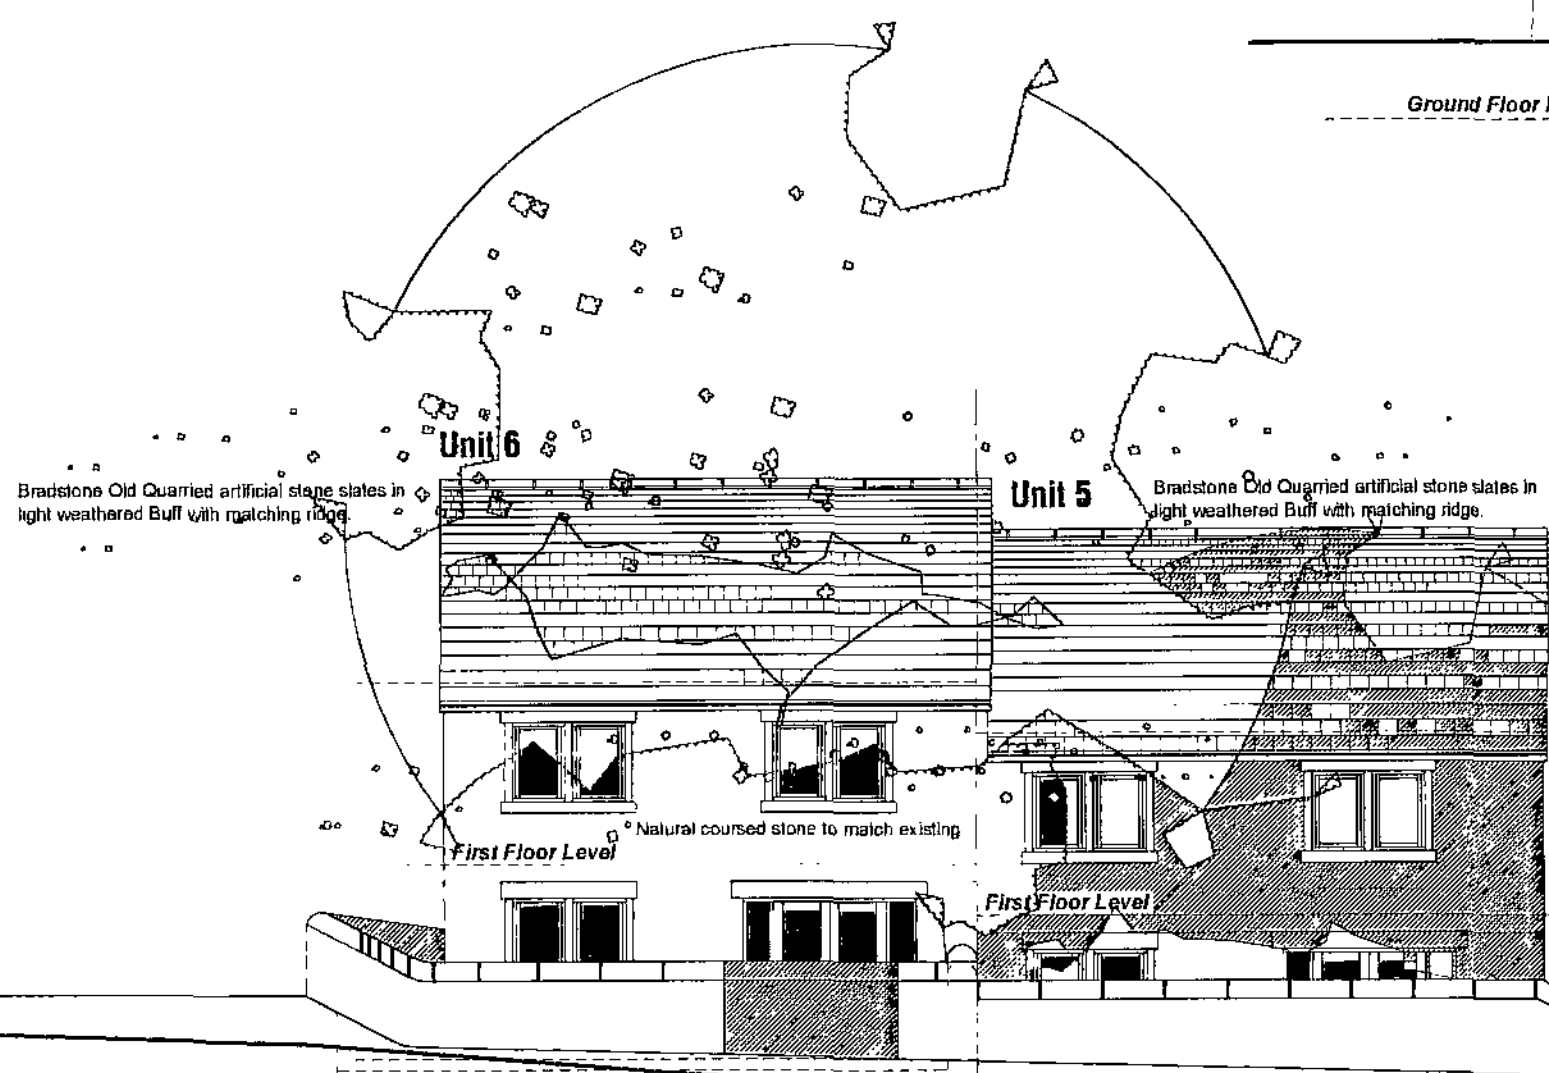

NORTH ELEVATION UNITS 5, 6 & 4

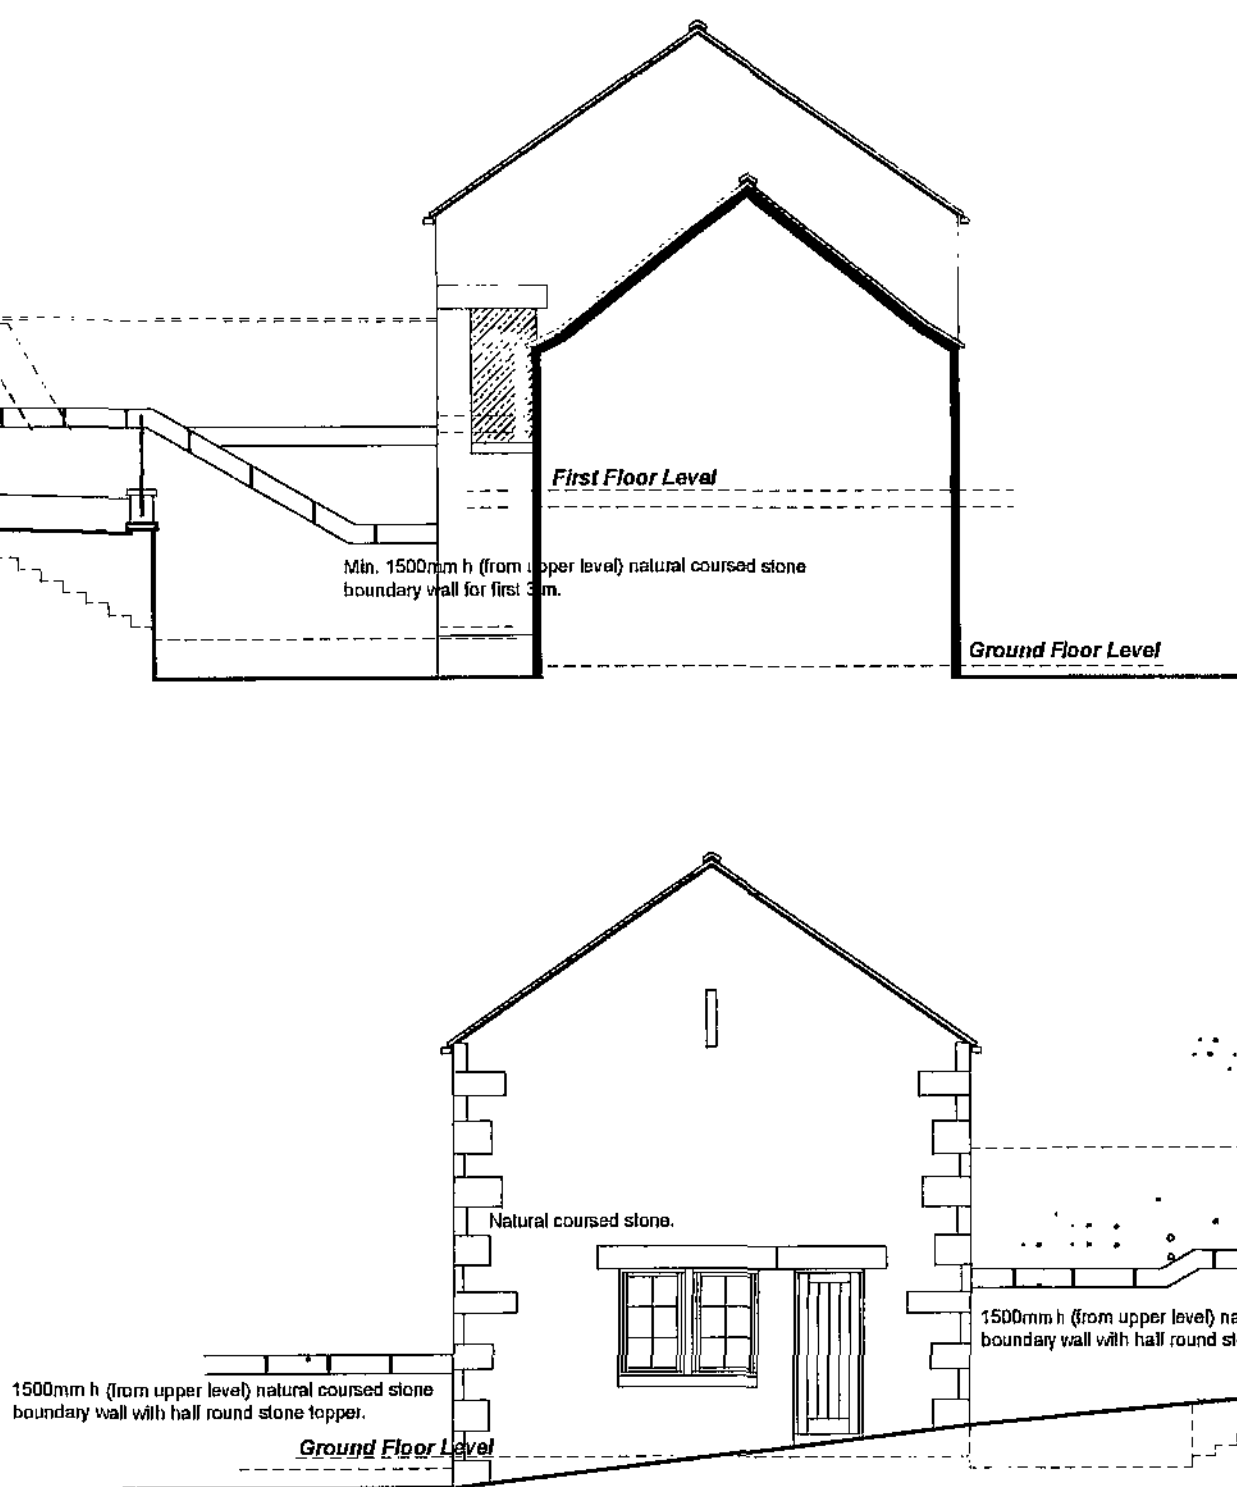

SOUTH ELEVATION / STREETSCAPE UNITS 1, 5 & 6

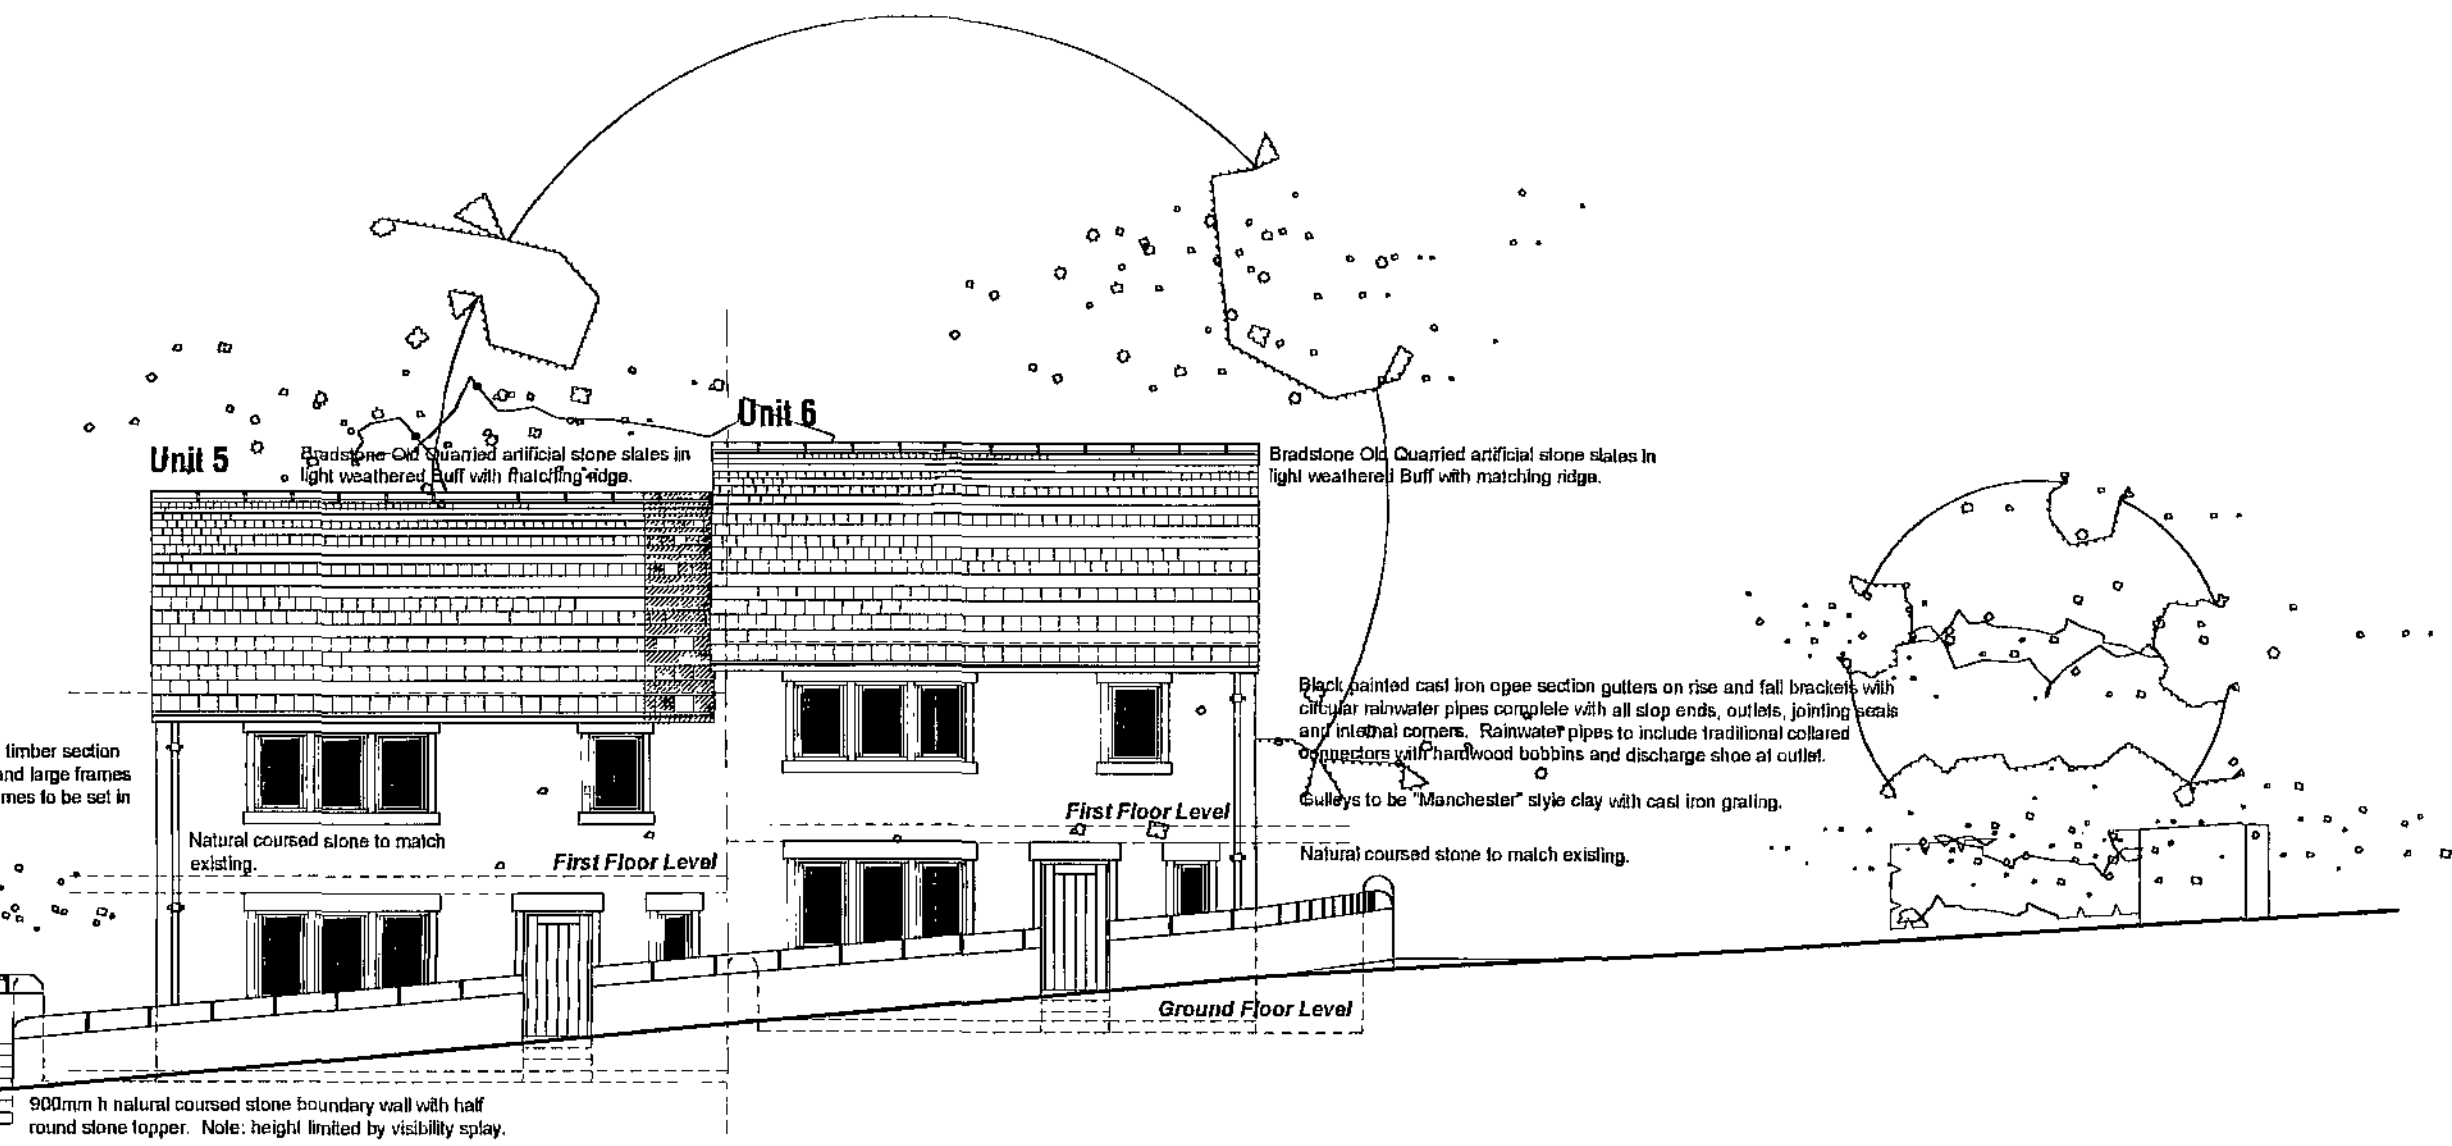

WEST ELEVATION UNITS 1 - 4

A. 25.09.08 Revised to client

PROPOSED RESIDENTIAL DEVELOPMENT
HILL TOP FARM
REDBROOK ROAD
BARNSELY

DESIGN PROPOSALS

ELEVATIONS



Chris Carr Associates
ARCHITECTS

6A Eastgate, Barnsley, S70 2EP

Tel: (01226) 286256 Fax: (01226) 207304

email: mail@cca-arch.co.uk

Scale:	1:100@A1	Drawn:	ECC
Date:	JUL 08	Ref. No:	20.02
DWG. No.	P3	Rev.	A




G

SURVEY CONTROL DETAILS

ALL LEVELS RELATED TO OSBM VALUE 137.92M
LOCATED ON POST OFFICE ON REDBROOK ROAD

REVISIONS

SCALE = 1:200

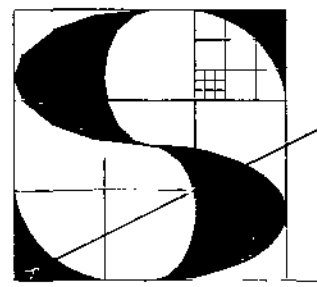


Consulting Engineers,
Designers, Surveyors

Survey and Site Services,
26 Huddersfield Road
Barnsley.
South Yorkshire.
S75 1DL.
Tel and Fax (01226) 289177

Surveyed for: CHRIS CARR

TOPOGRAPHICAL SURVEY
HILLTOP FARM
REDBROOK ROAD
BARNSELY

Surveyed Gt	Processed Gt	Drawn Gt	Checked V
Drg.No. B366/5/1		Date 22/11/07	

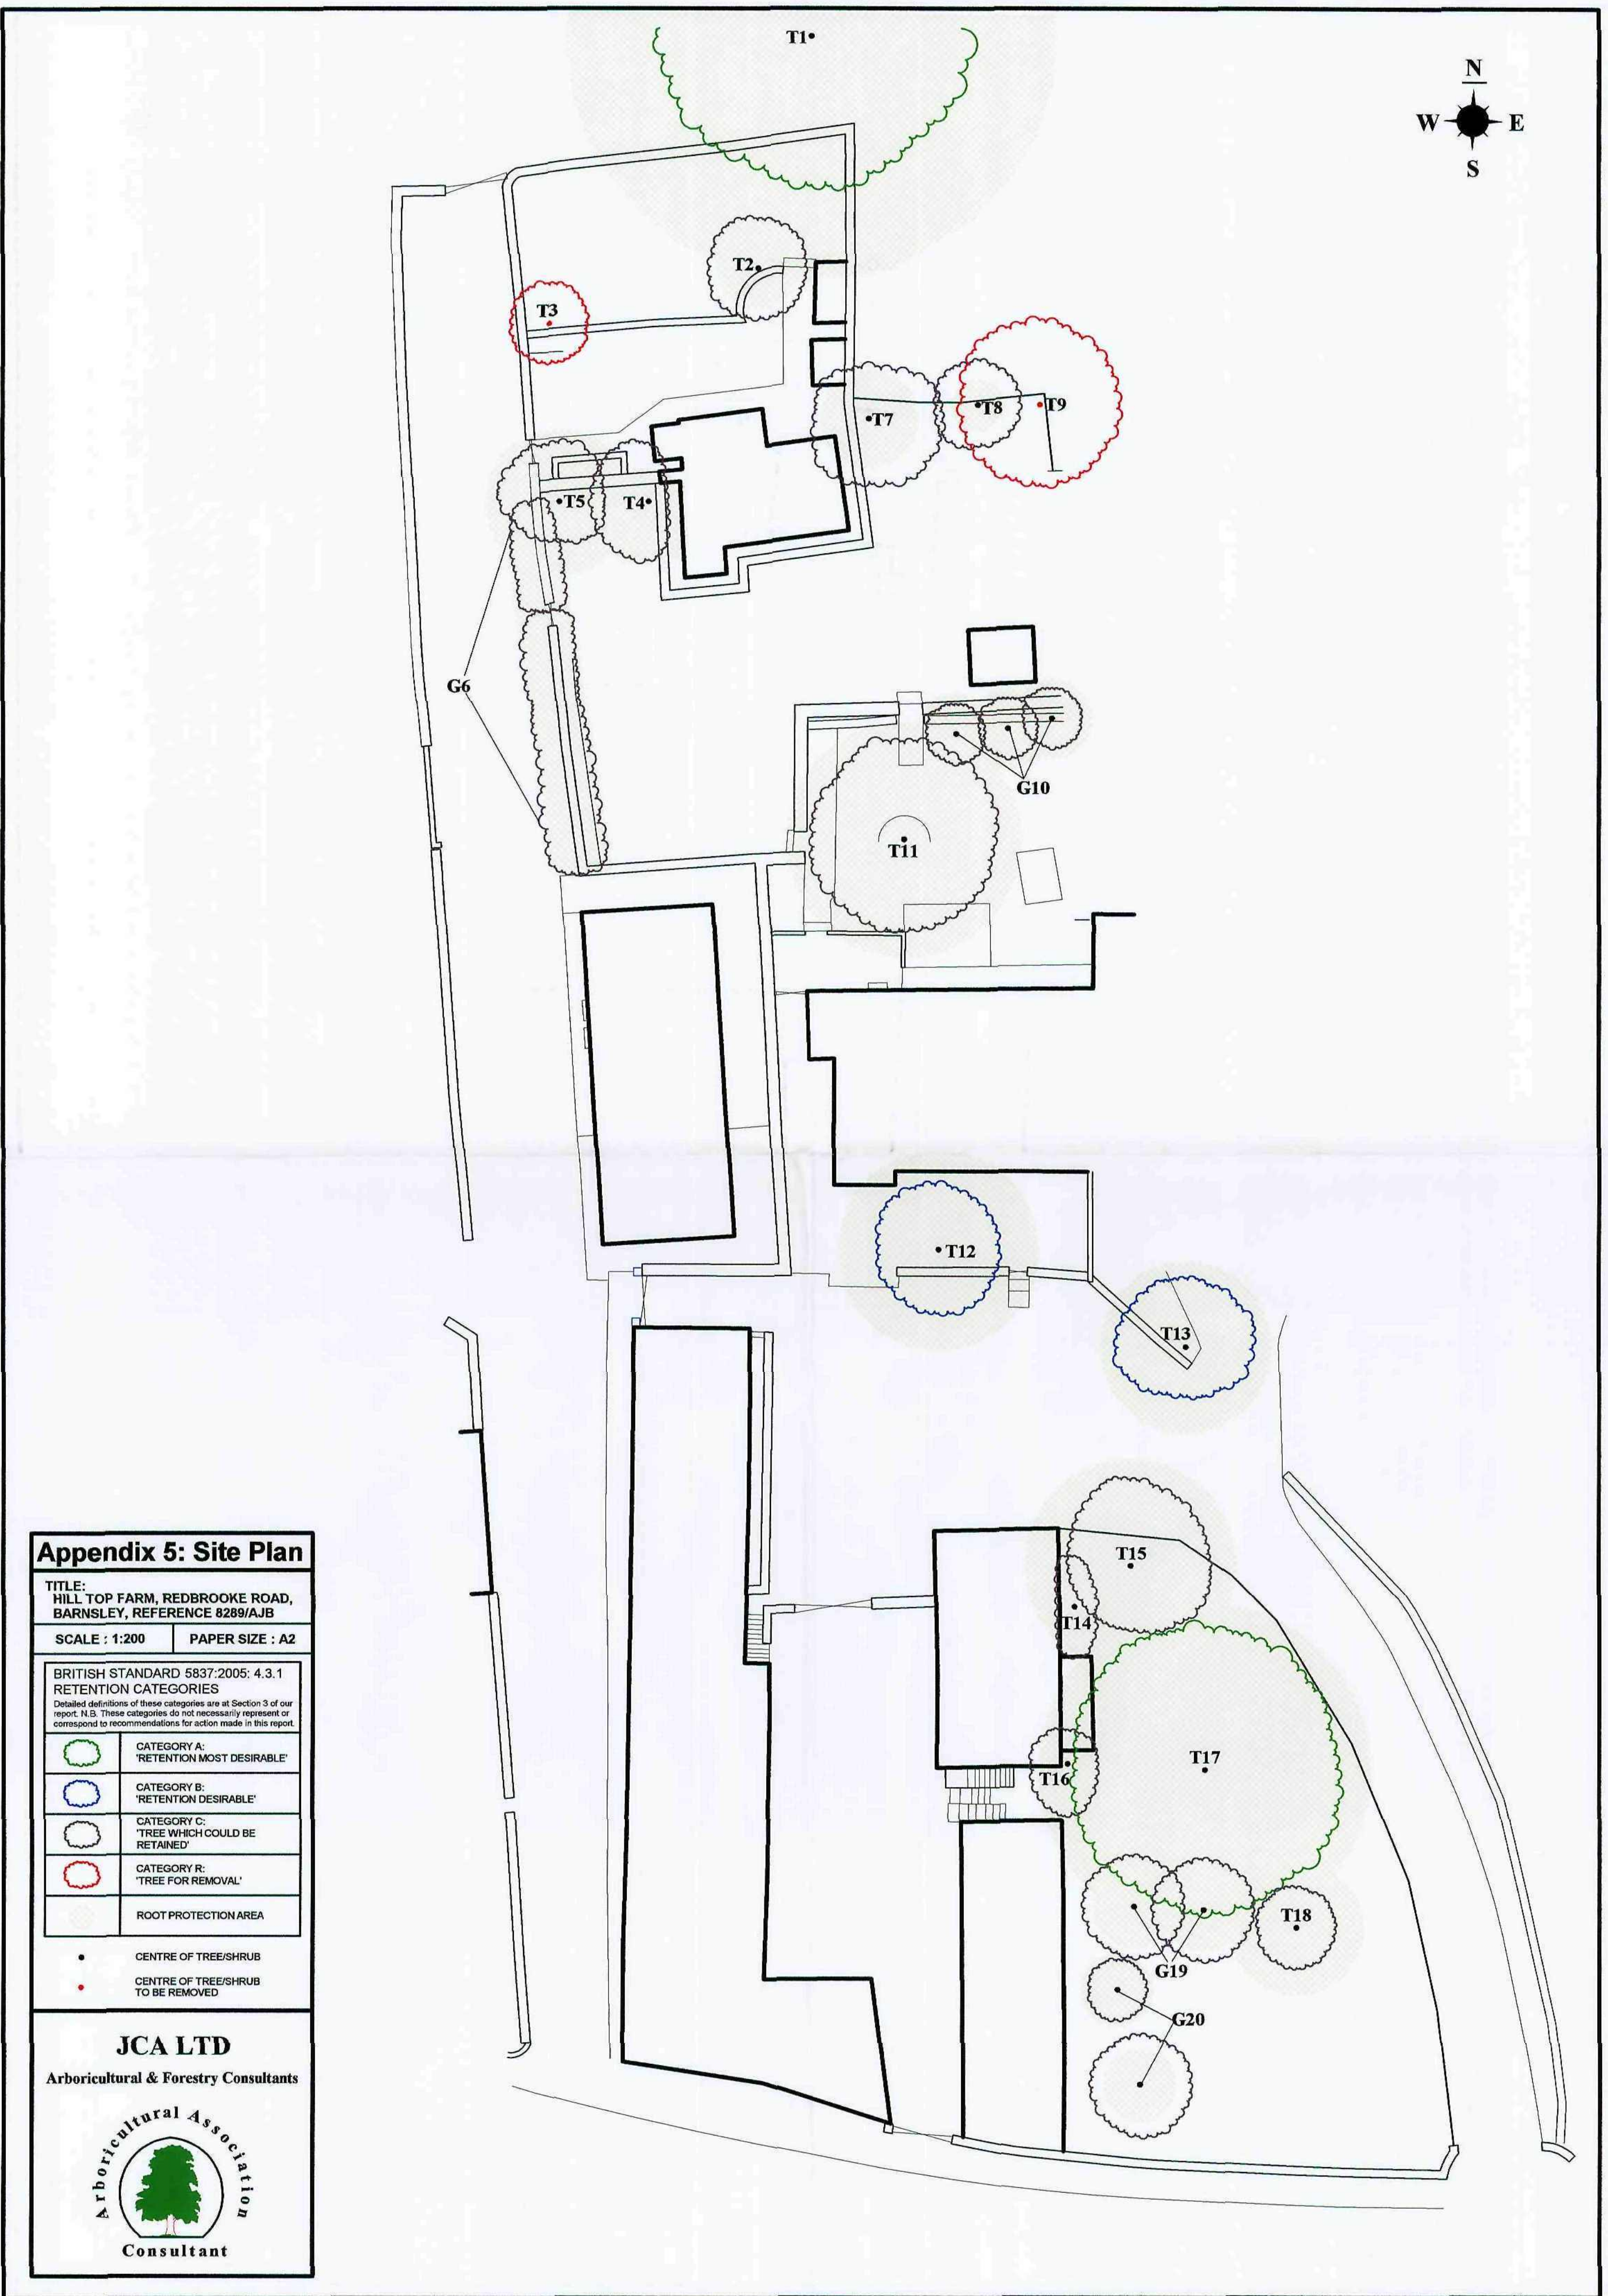

Appendix 5: Site Plan

TITLE:
HILL TOP FARM, REDBROOKE ROAD,
BARNSELEY, REFERENCE 8289/AJB

SCALE: 1:200 **PAPER SIZE:** A2

**BRITISH STANDARD 5837:2005: 4.3.1
RETENTION CATEGORIES**
Detailed definitions of these categories are at Section 3 of our report. N.B. These categories do not necessarily represent or correspond to recommendations for action made in this report.

	CATEGORY A: 'RETENTION MOST DESIRABLE'
	CATEGORY B: 'RETENTION DESIRABLE'
	CATEGORY C: 'TREE WHICH COULD BE RETAINED'
	CATEGORY R: 'TREE FOR REMOVAL'
	ROOT PROTECTION AREA

• CENTRE OF TREE/SHRUB
• CENTRE OF TREE/SHRUB
TO BE REMOVED

JCA LTD
Arboricultural & Forestry Consultants

Arboricultural Association
Consultant