


EXISTING REAR ELEVATION

EXISTING SIDE ELEVATION

EXISTING SIDE ELEVATION

EXISTING FRONT ELEVATION

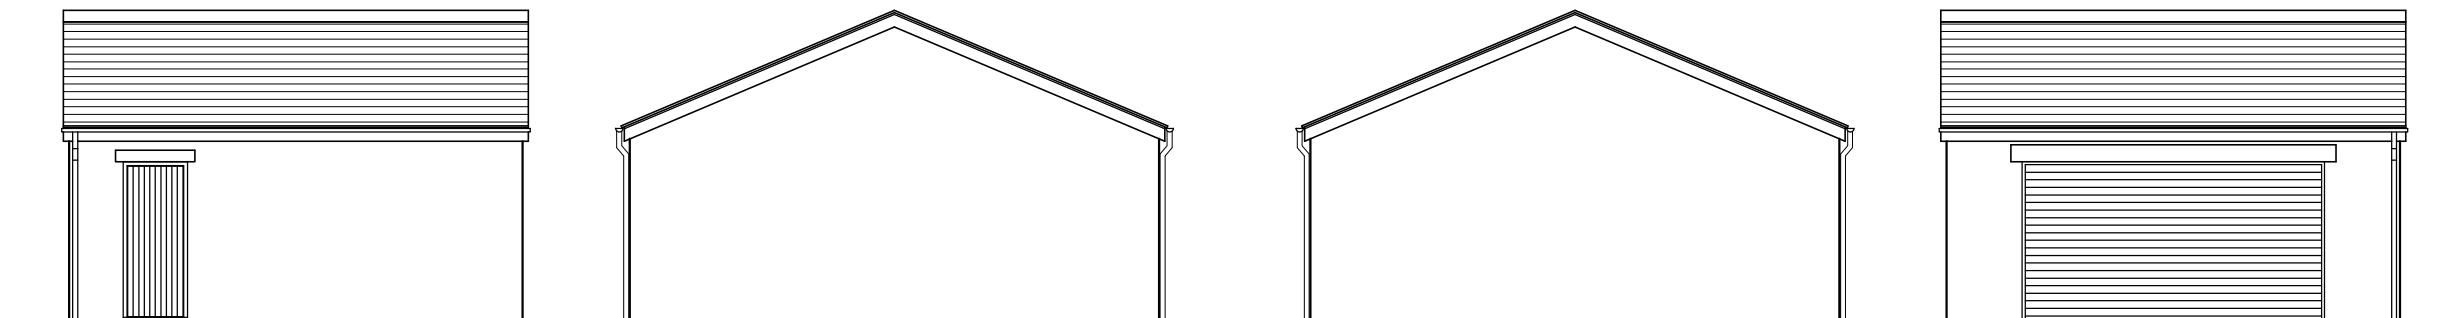

PROPOSED REAR ELEVATION

PROPOSED SIDE ELEVATION

PROPOSED SIDE ELEVATION

PROPOSED FRONT ELEVATION

#### NOTES

- 1) DO NOT SCALE THIS DRAWING. ALL DIMENSIONS ARE IN MILLIMETRES
- 2) WALLS TO BE FACING BRICK TO MATCH EXISTING
- 3) ROOF TILES TO BE INTERLOCKING CONCRETE TILES TO MATCH EXISTING
- 4) WINDOWS AND DOORS TO BE UPVC

Longsight Design Consultancy Ltd

LONGSIGHT HOUSE, 258 SACKUP LANE,  
STAINCROSS  
BARNSELEY S75 5AX  
TEL/FAX 01226 387123  
EMAIL TONY.RUBINO@LONGSIGHTDESIGN.CO.UK

12A INGS WAY  
MR & MRS O'MELIA  
EXISTING AND PROPOSED ELEVATIONS - DOUBLE GARAGE  
SHEET NO: LDC16/095/03A (A3-1:100)