




Do not scale this drawing. Report any ambiguities to the architect immediately

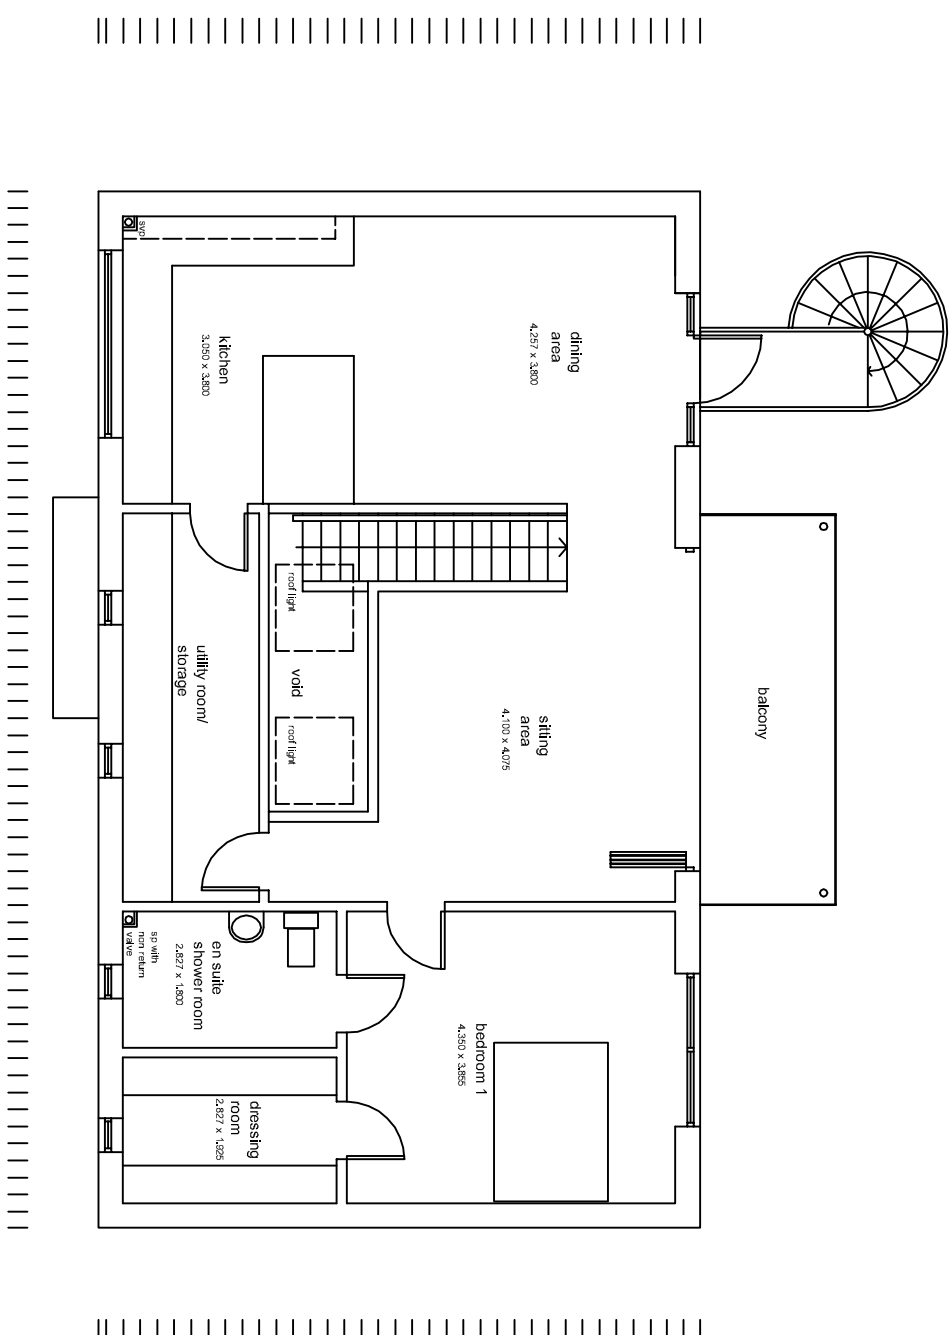

FIRST FLOOR PLAN

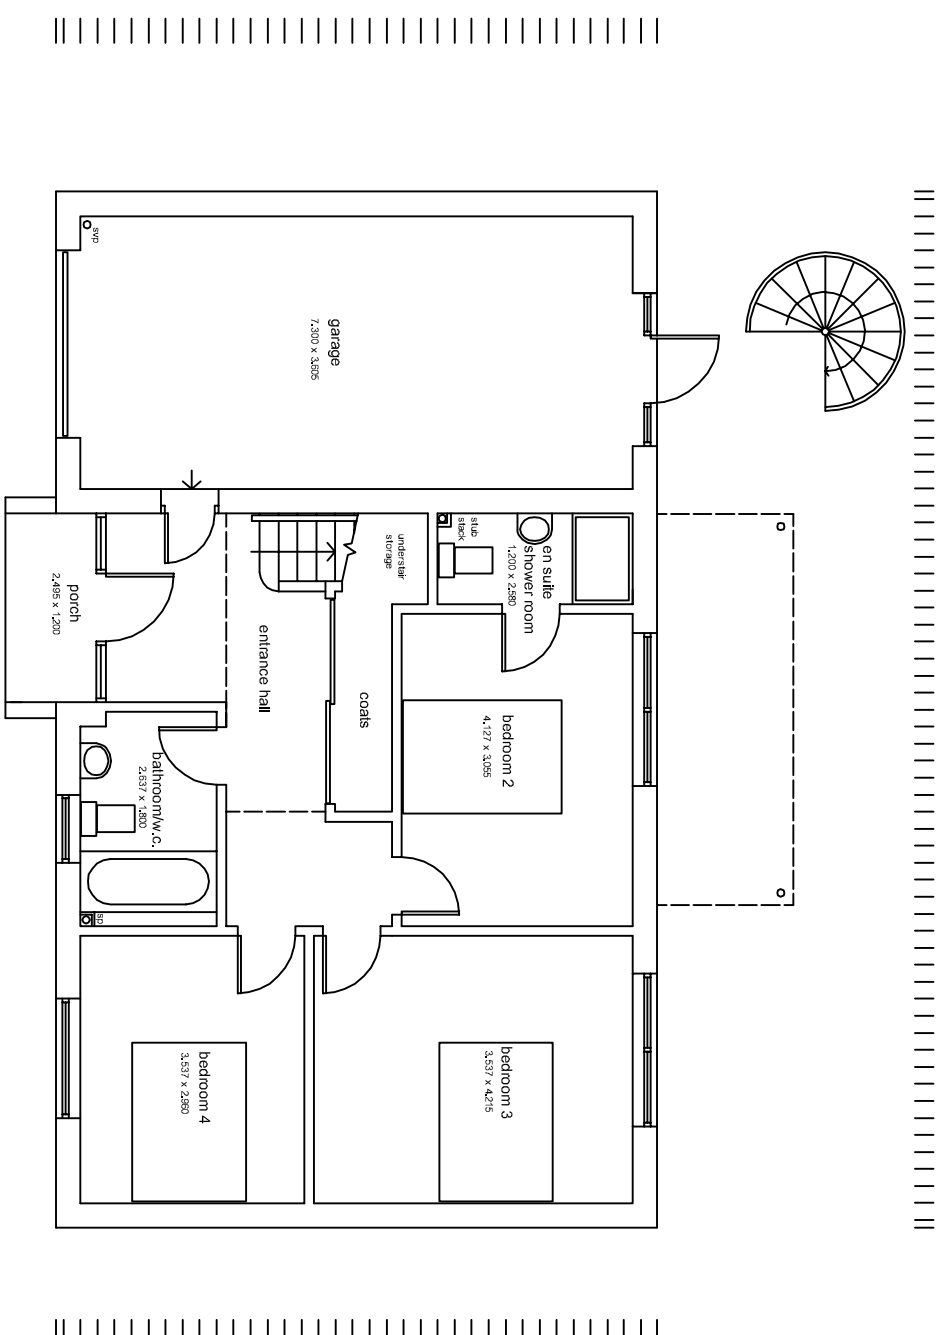


GROUND FLOOR PLAN

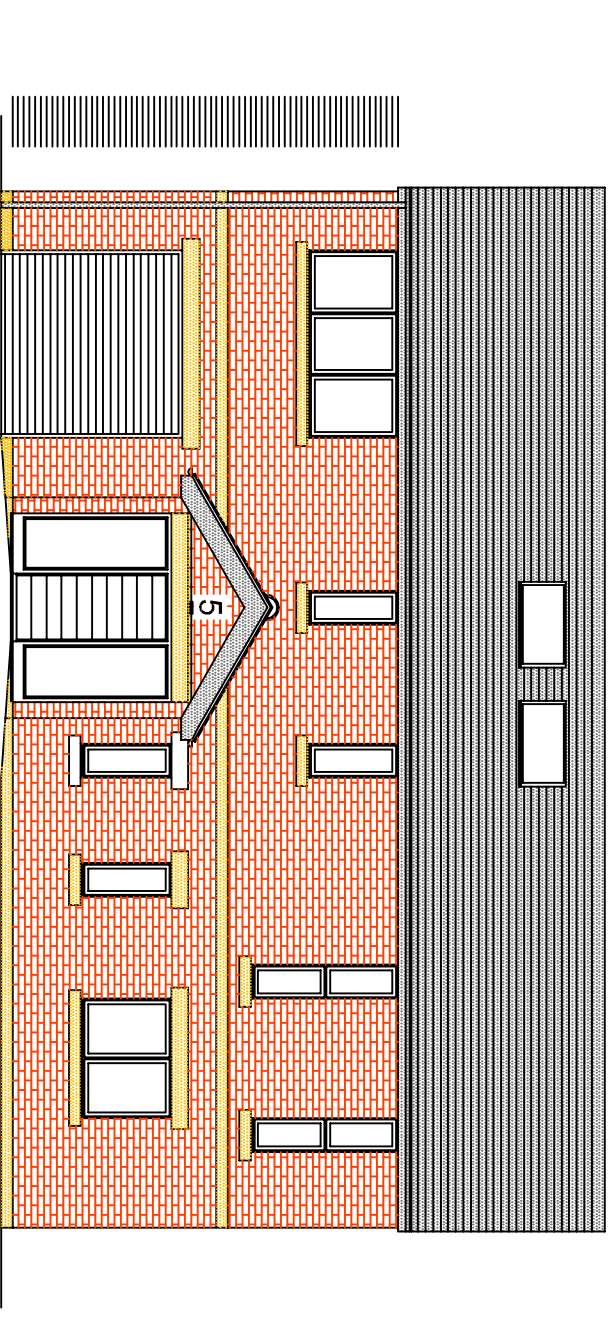


FRONT (EAST) ELEVATION version 2

600mm deep brickwork side walls to porch, then timber roof with tie bar

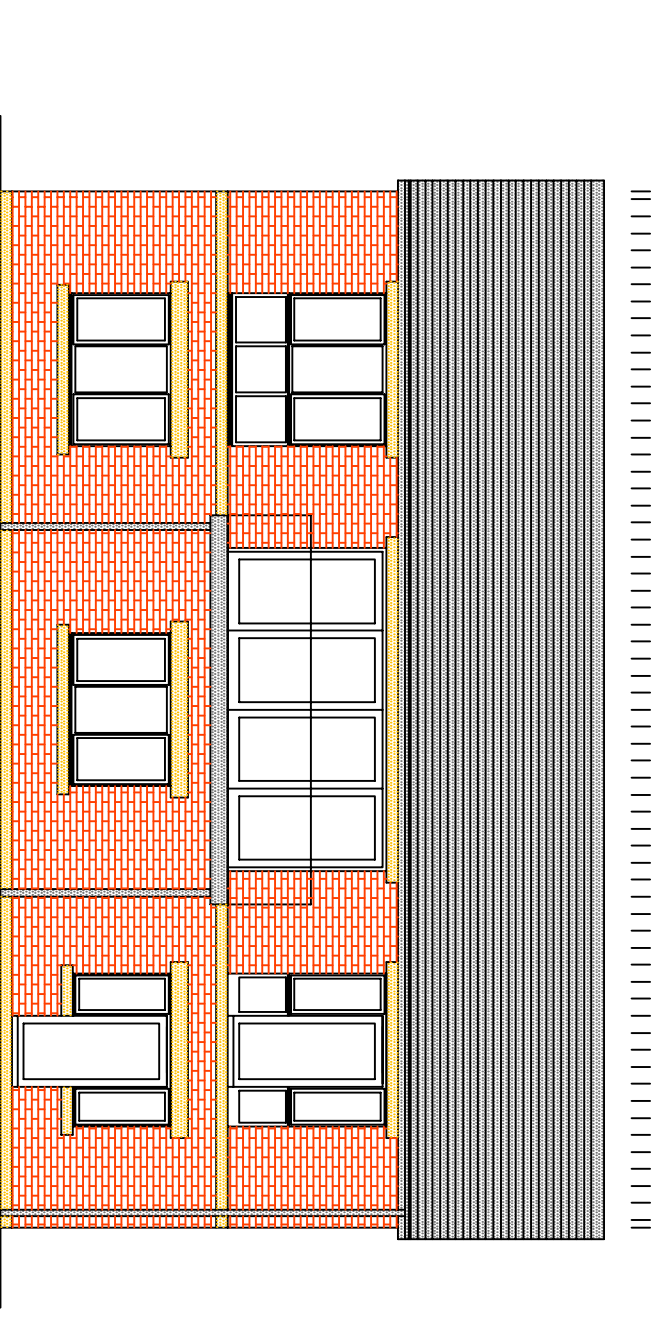


REAR (WEST) ELEVATION

external spiral stair not shown

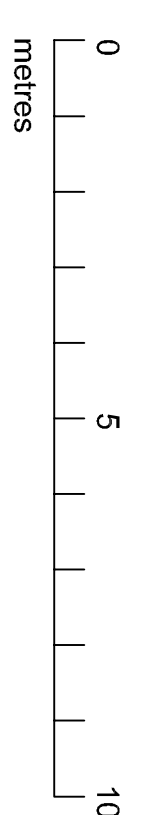


MATERIALS


- Weatherproof: halfway brined facing bricks for the walls with either natural stone or reconstituted stone plinth, string course, heads and sills
- Dark grey Marley Modern tiles or blue black artificial slates for the roof
- Dark, grey upvc for the windows with matching colour powder coated aluminium for the sliding folding doors
- Powder coated aluminium or stained timber for the doors
- Black upvc for the gutters and downpipes
- Balcony: dark grey steel supports, clear glass

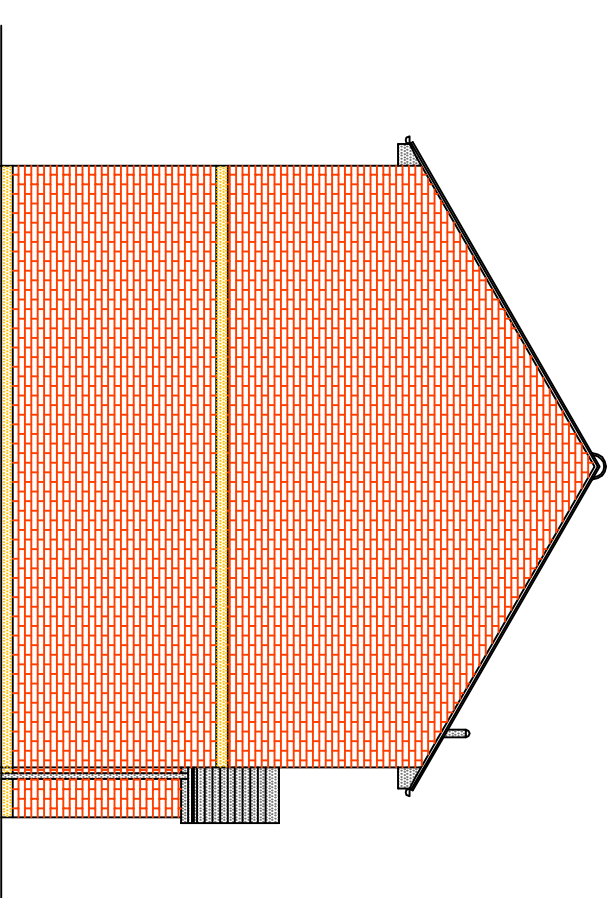


SOUTH ELEVATION

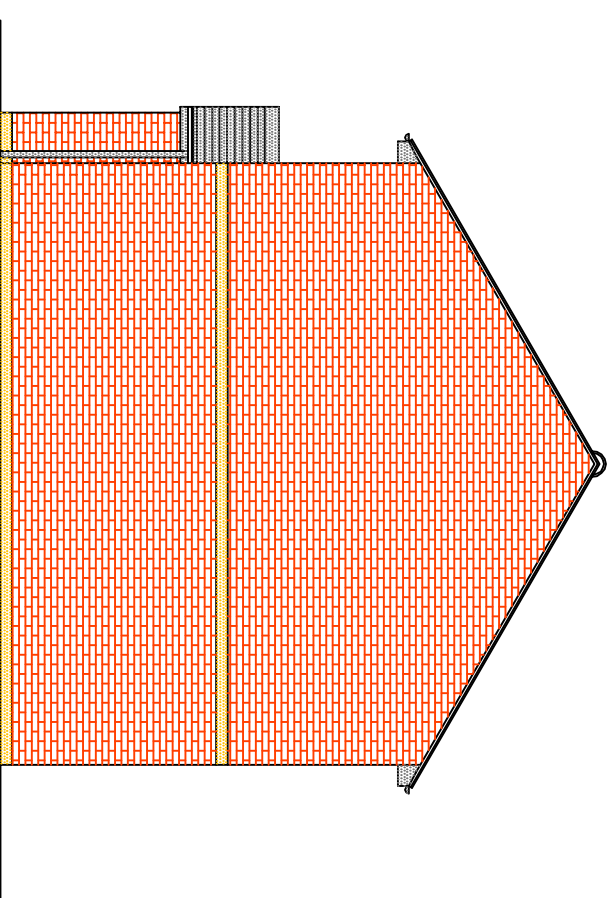

NORTH ELEVATION

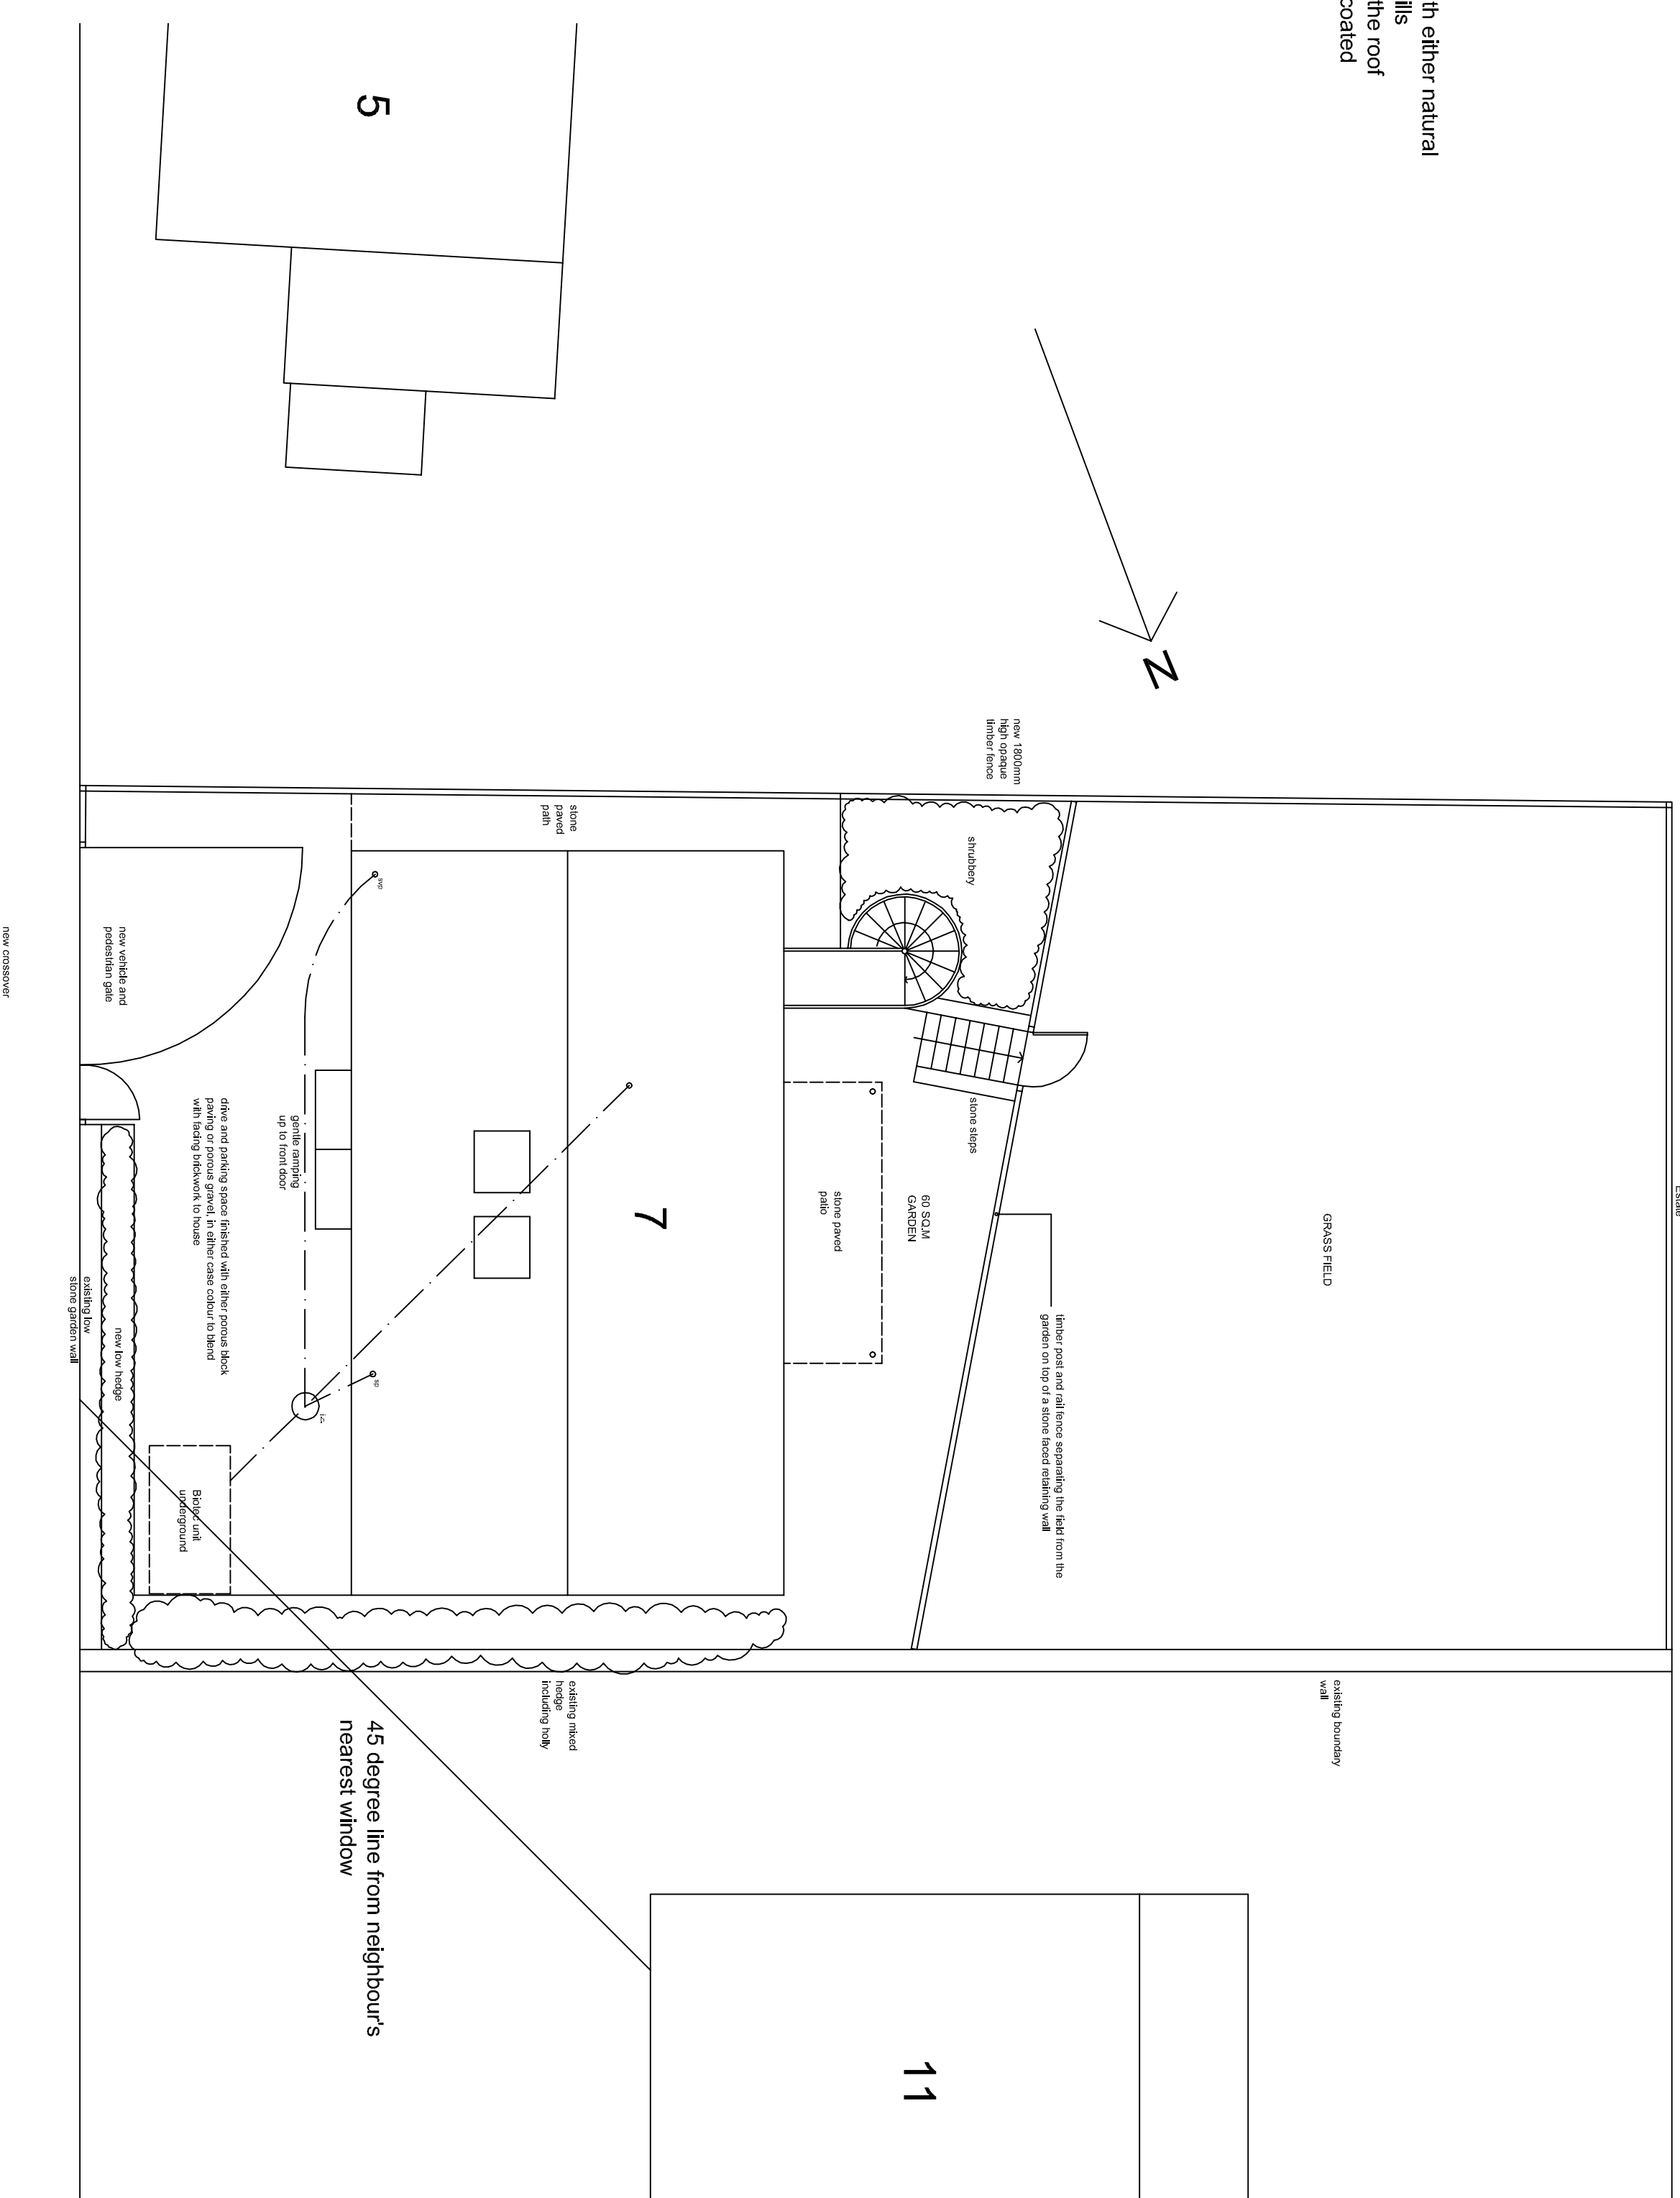

SITE LAYOUT

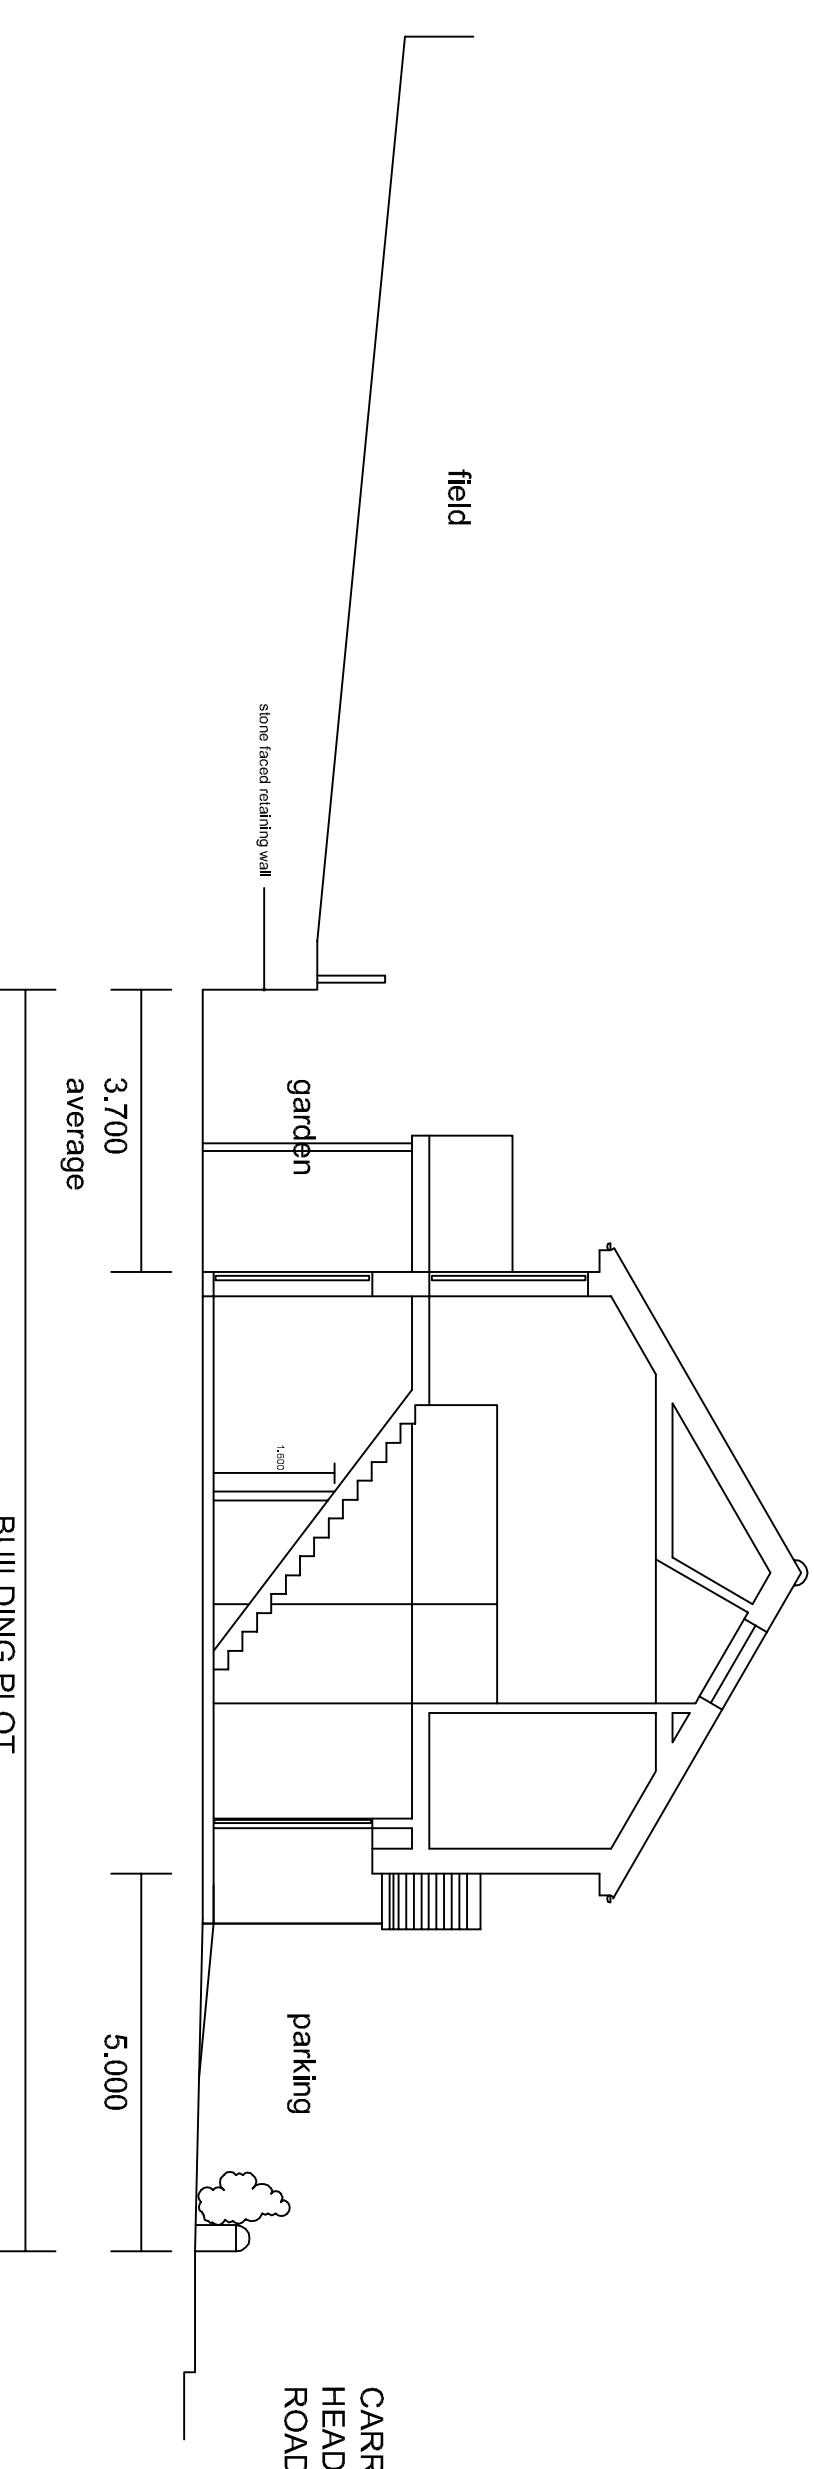

COMPOSITE CROSS SECTION THROUGH SITE

JEFF SOWERBY		ARCHITECT	
226 Park Road, Stirling SS 9PD email: j@sowerbyarchitect.com		www.j@sowerbyarchitect.com tel:01432 9036	
Client		Tony Stacey	
Job title		PROPOSED NEW HOUSE, 7 CAIRN HEAD ROAD, HOWBROOK, WORTLELEY, SHEFFIELD	
Drawing title		GENERAL ARRANGEMENT	
Scale	Drawing no	Revision	Date
1:100@A1	TS 05	G	5.09.2015
1:200@A3			