
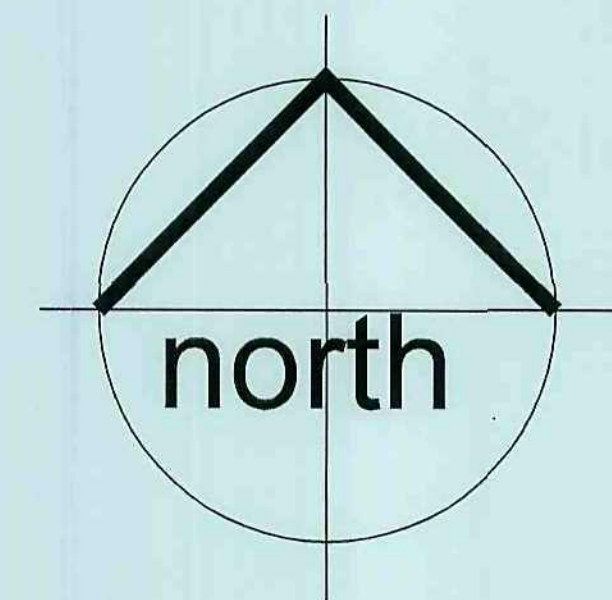
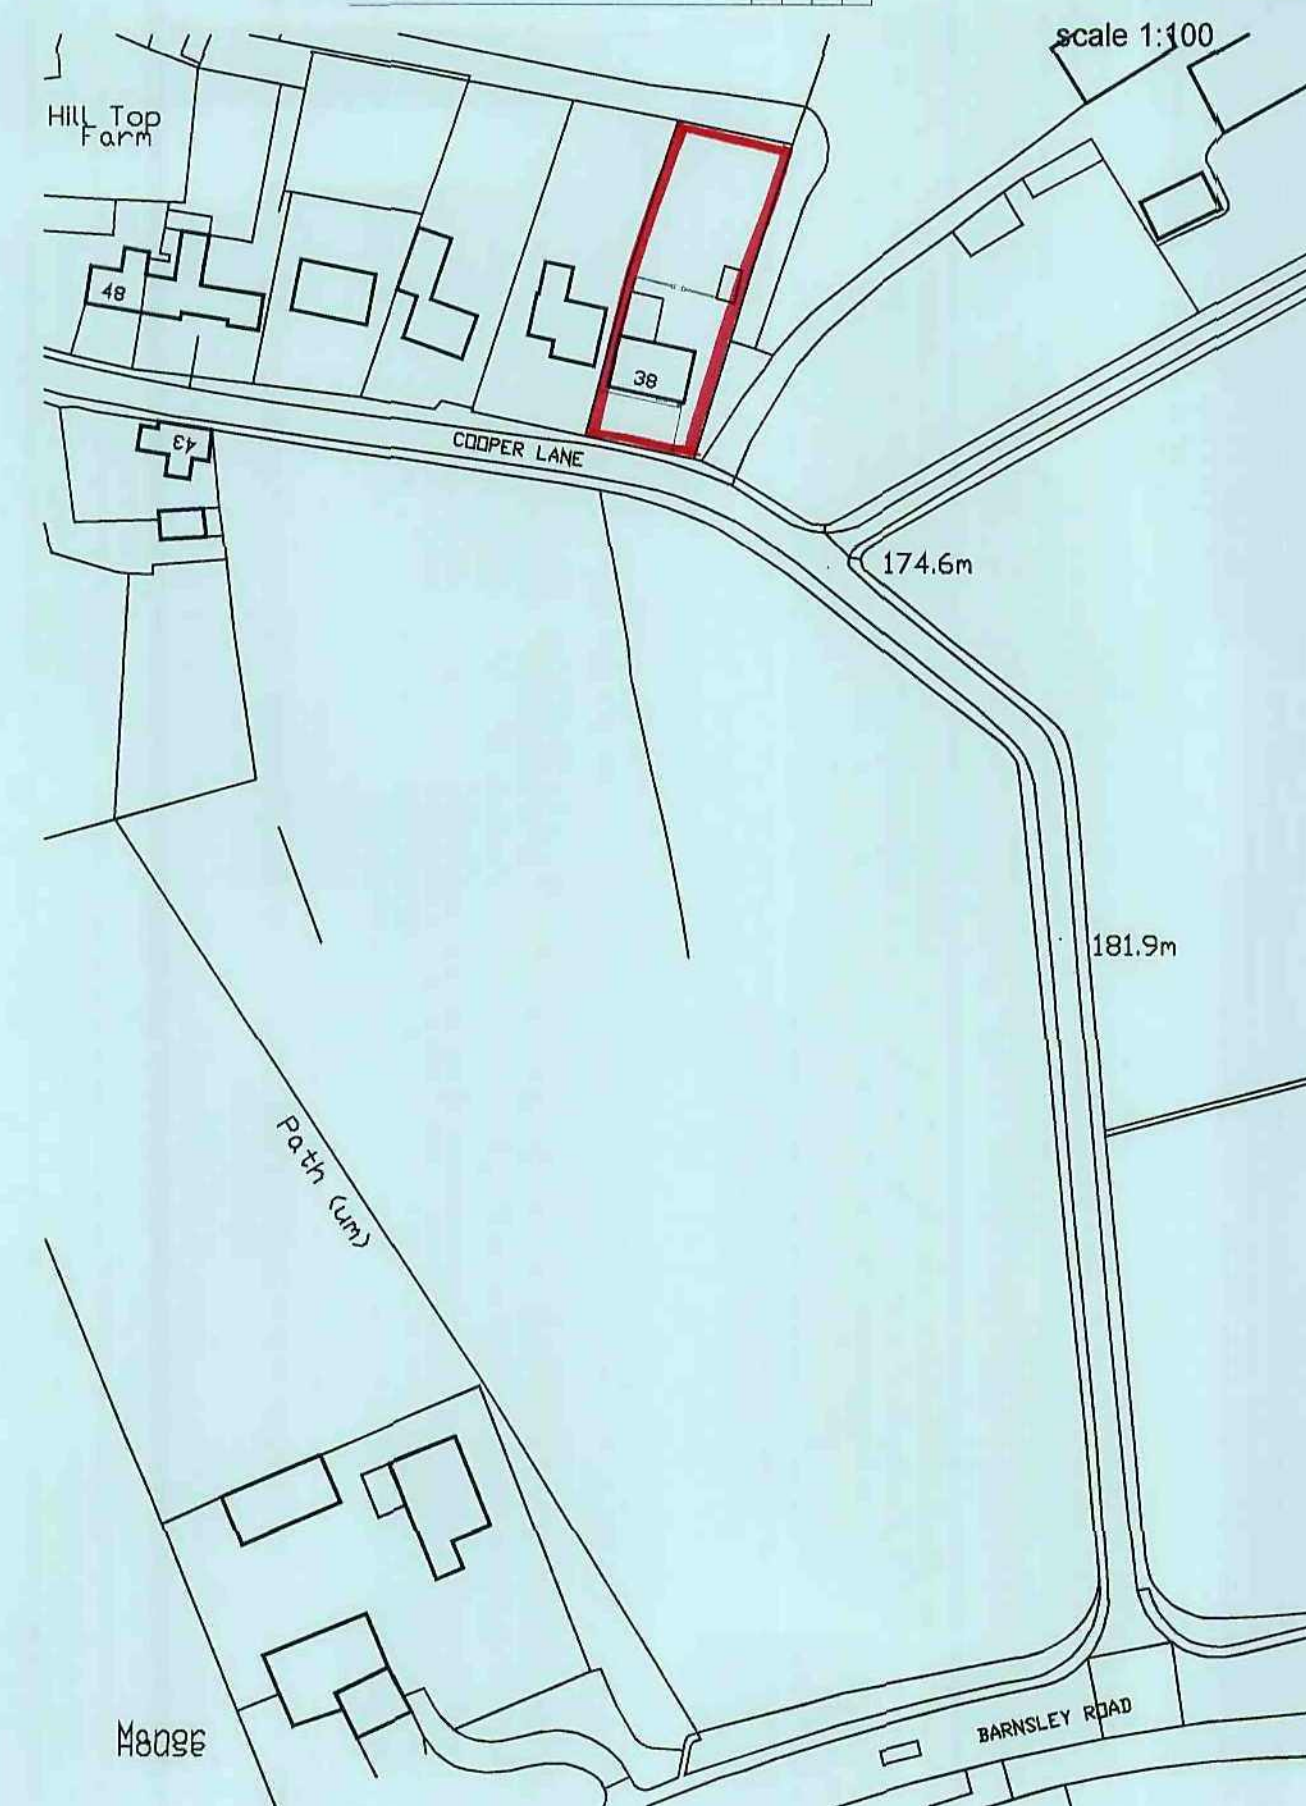
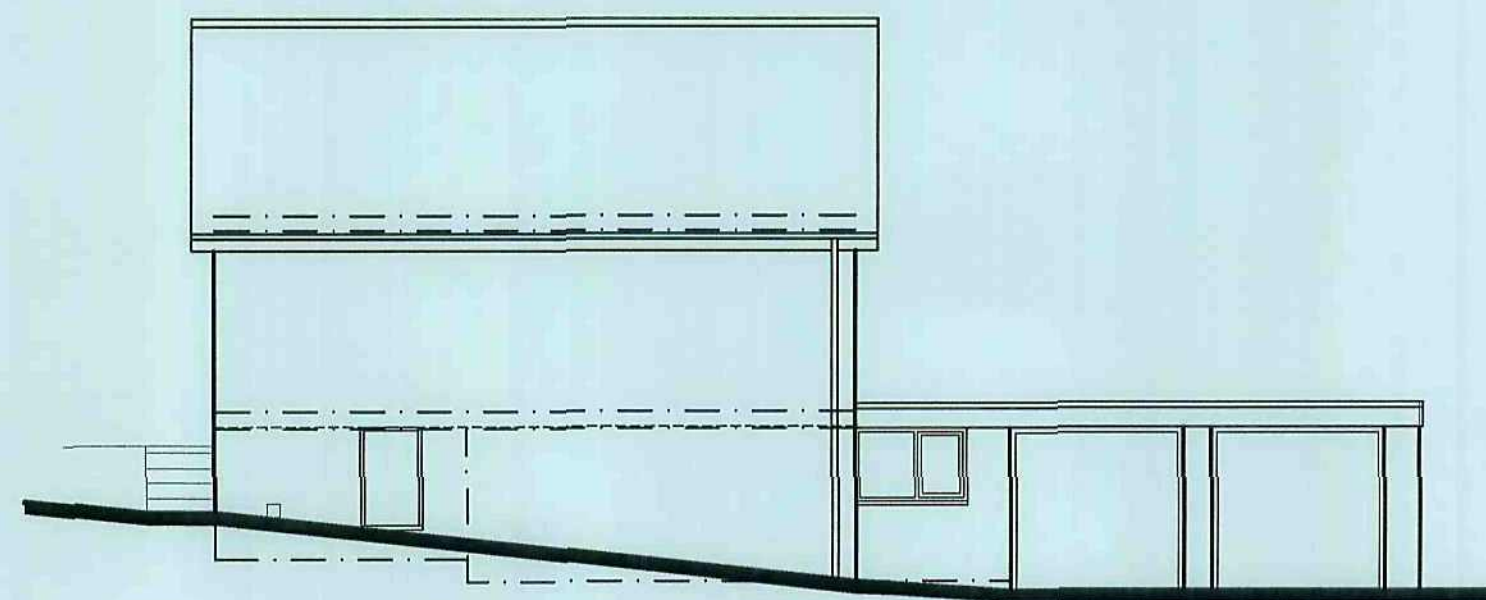
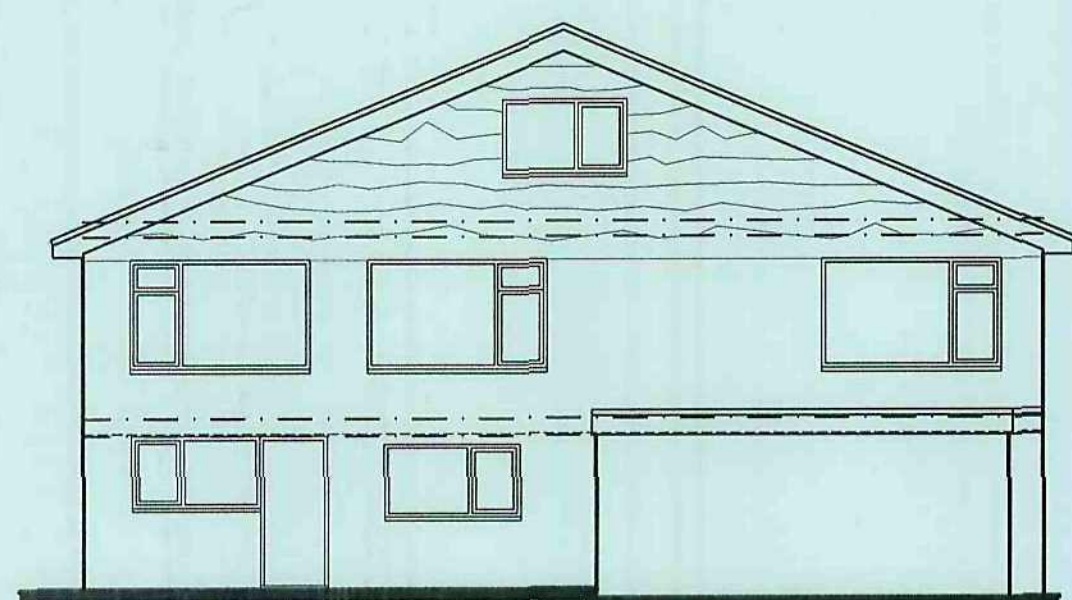
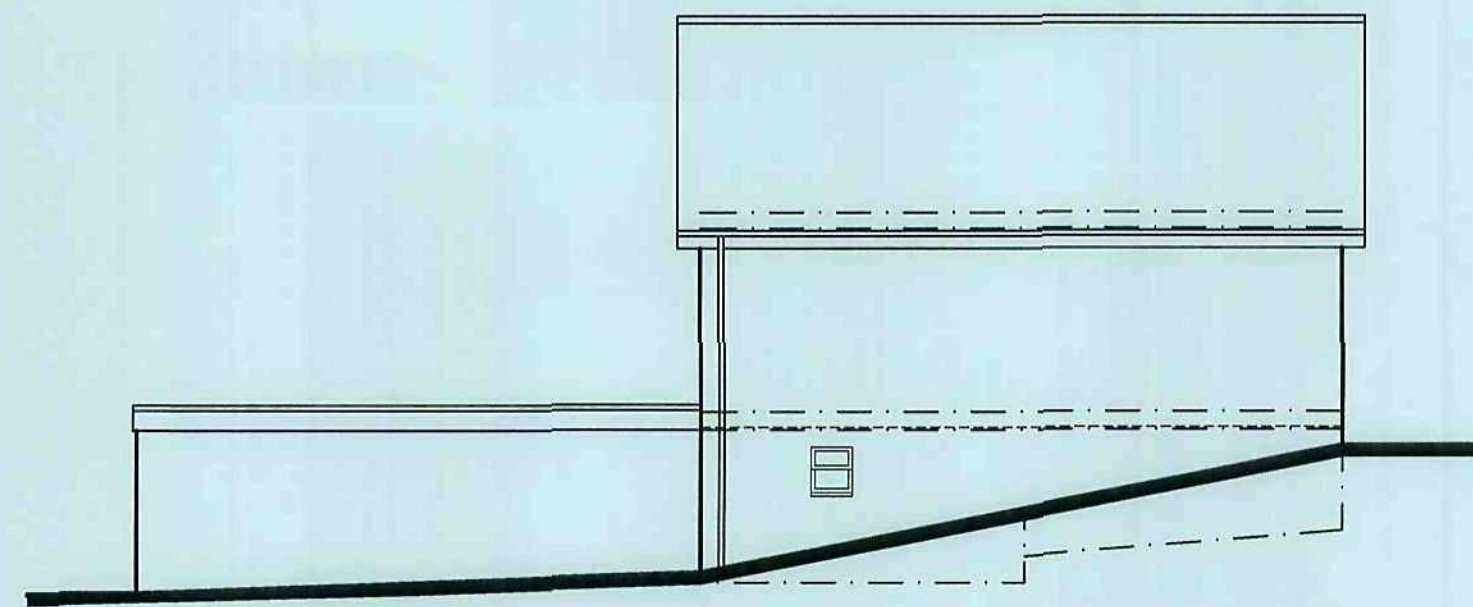
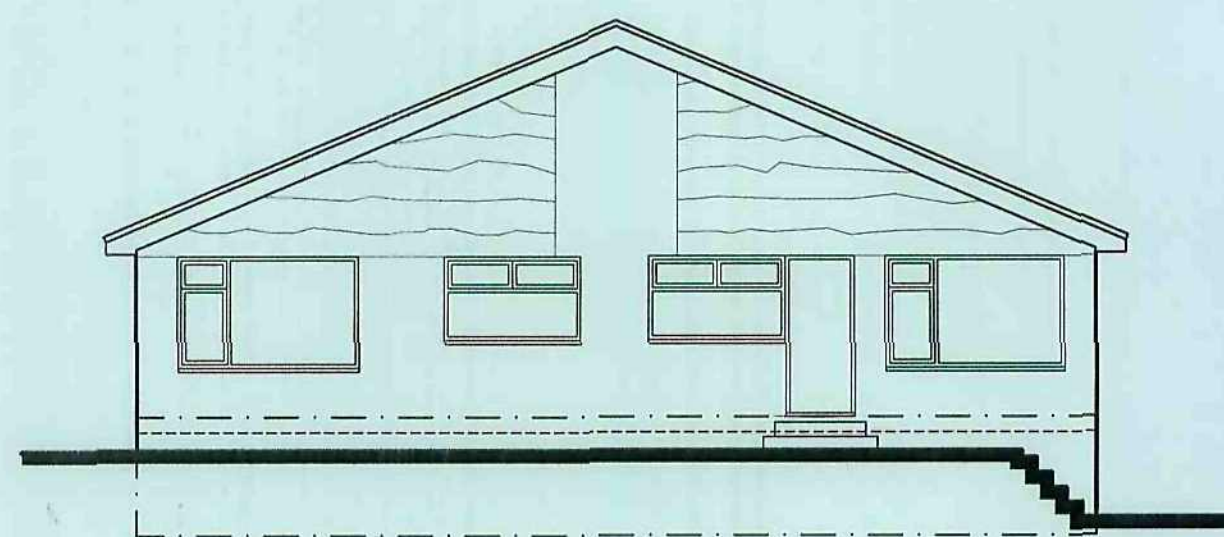
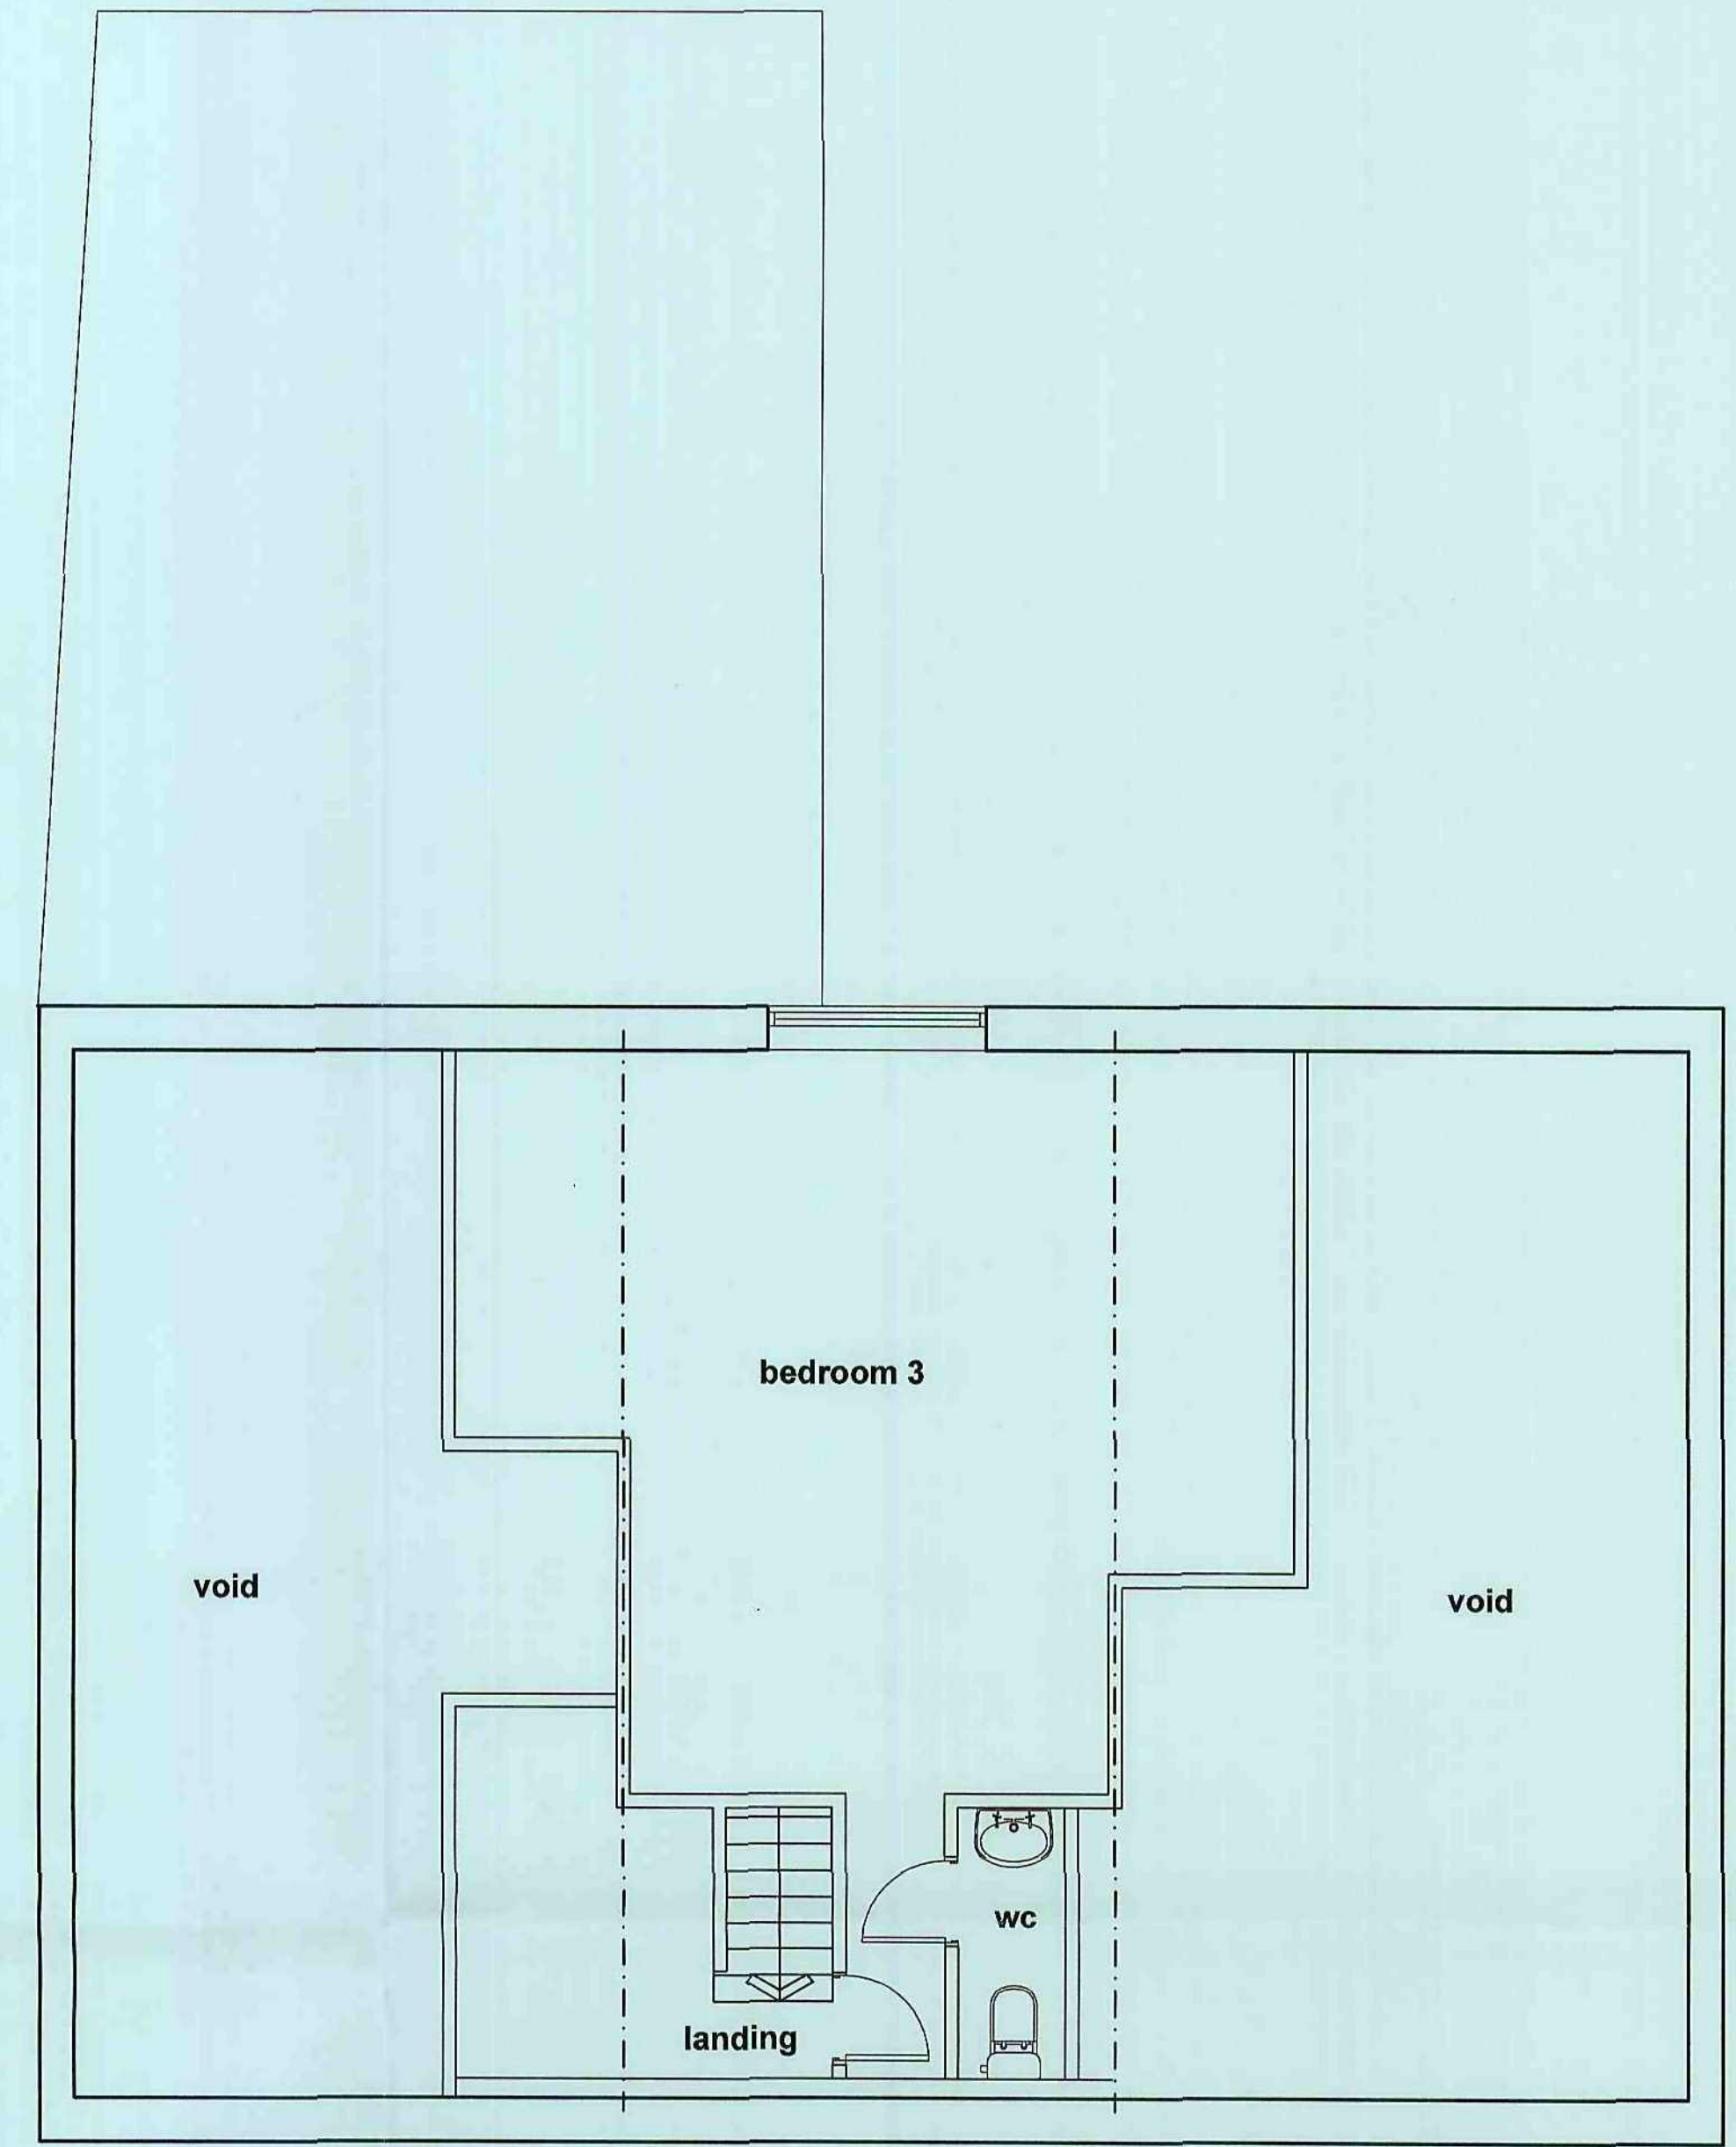
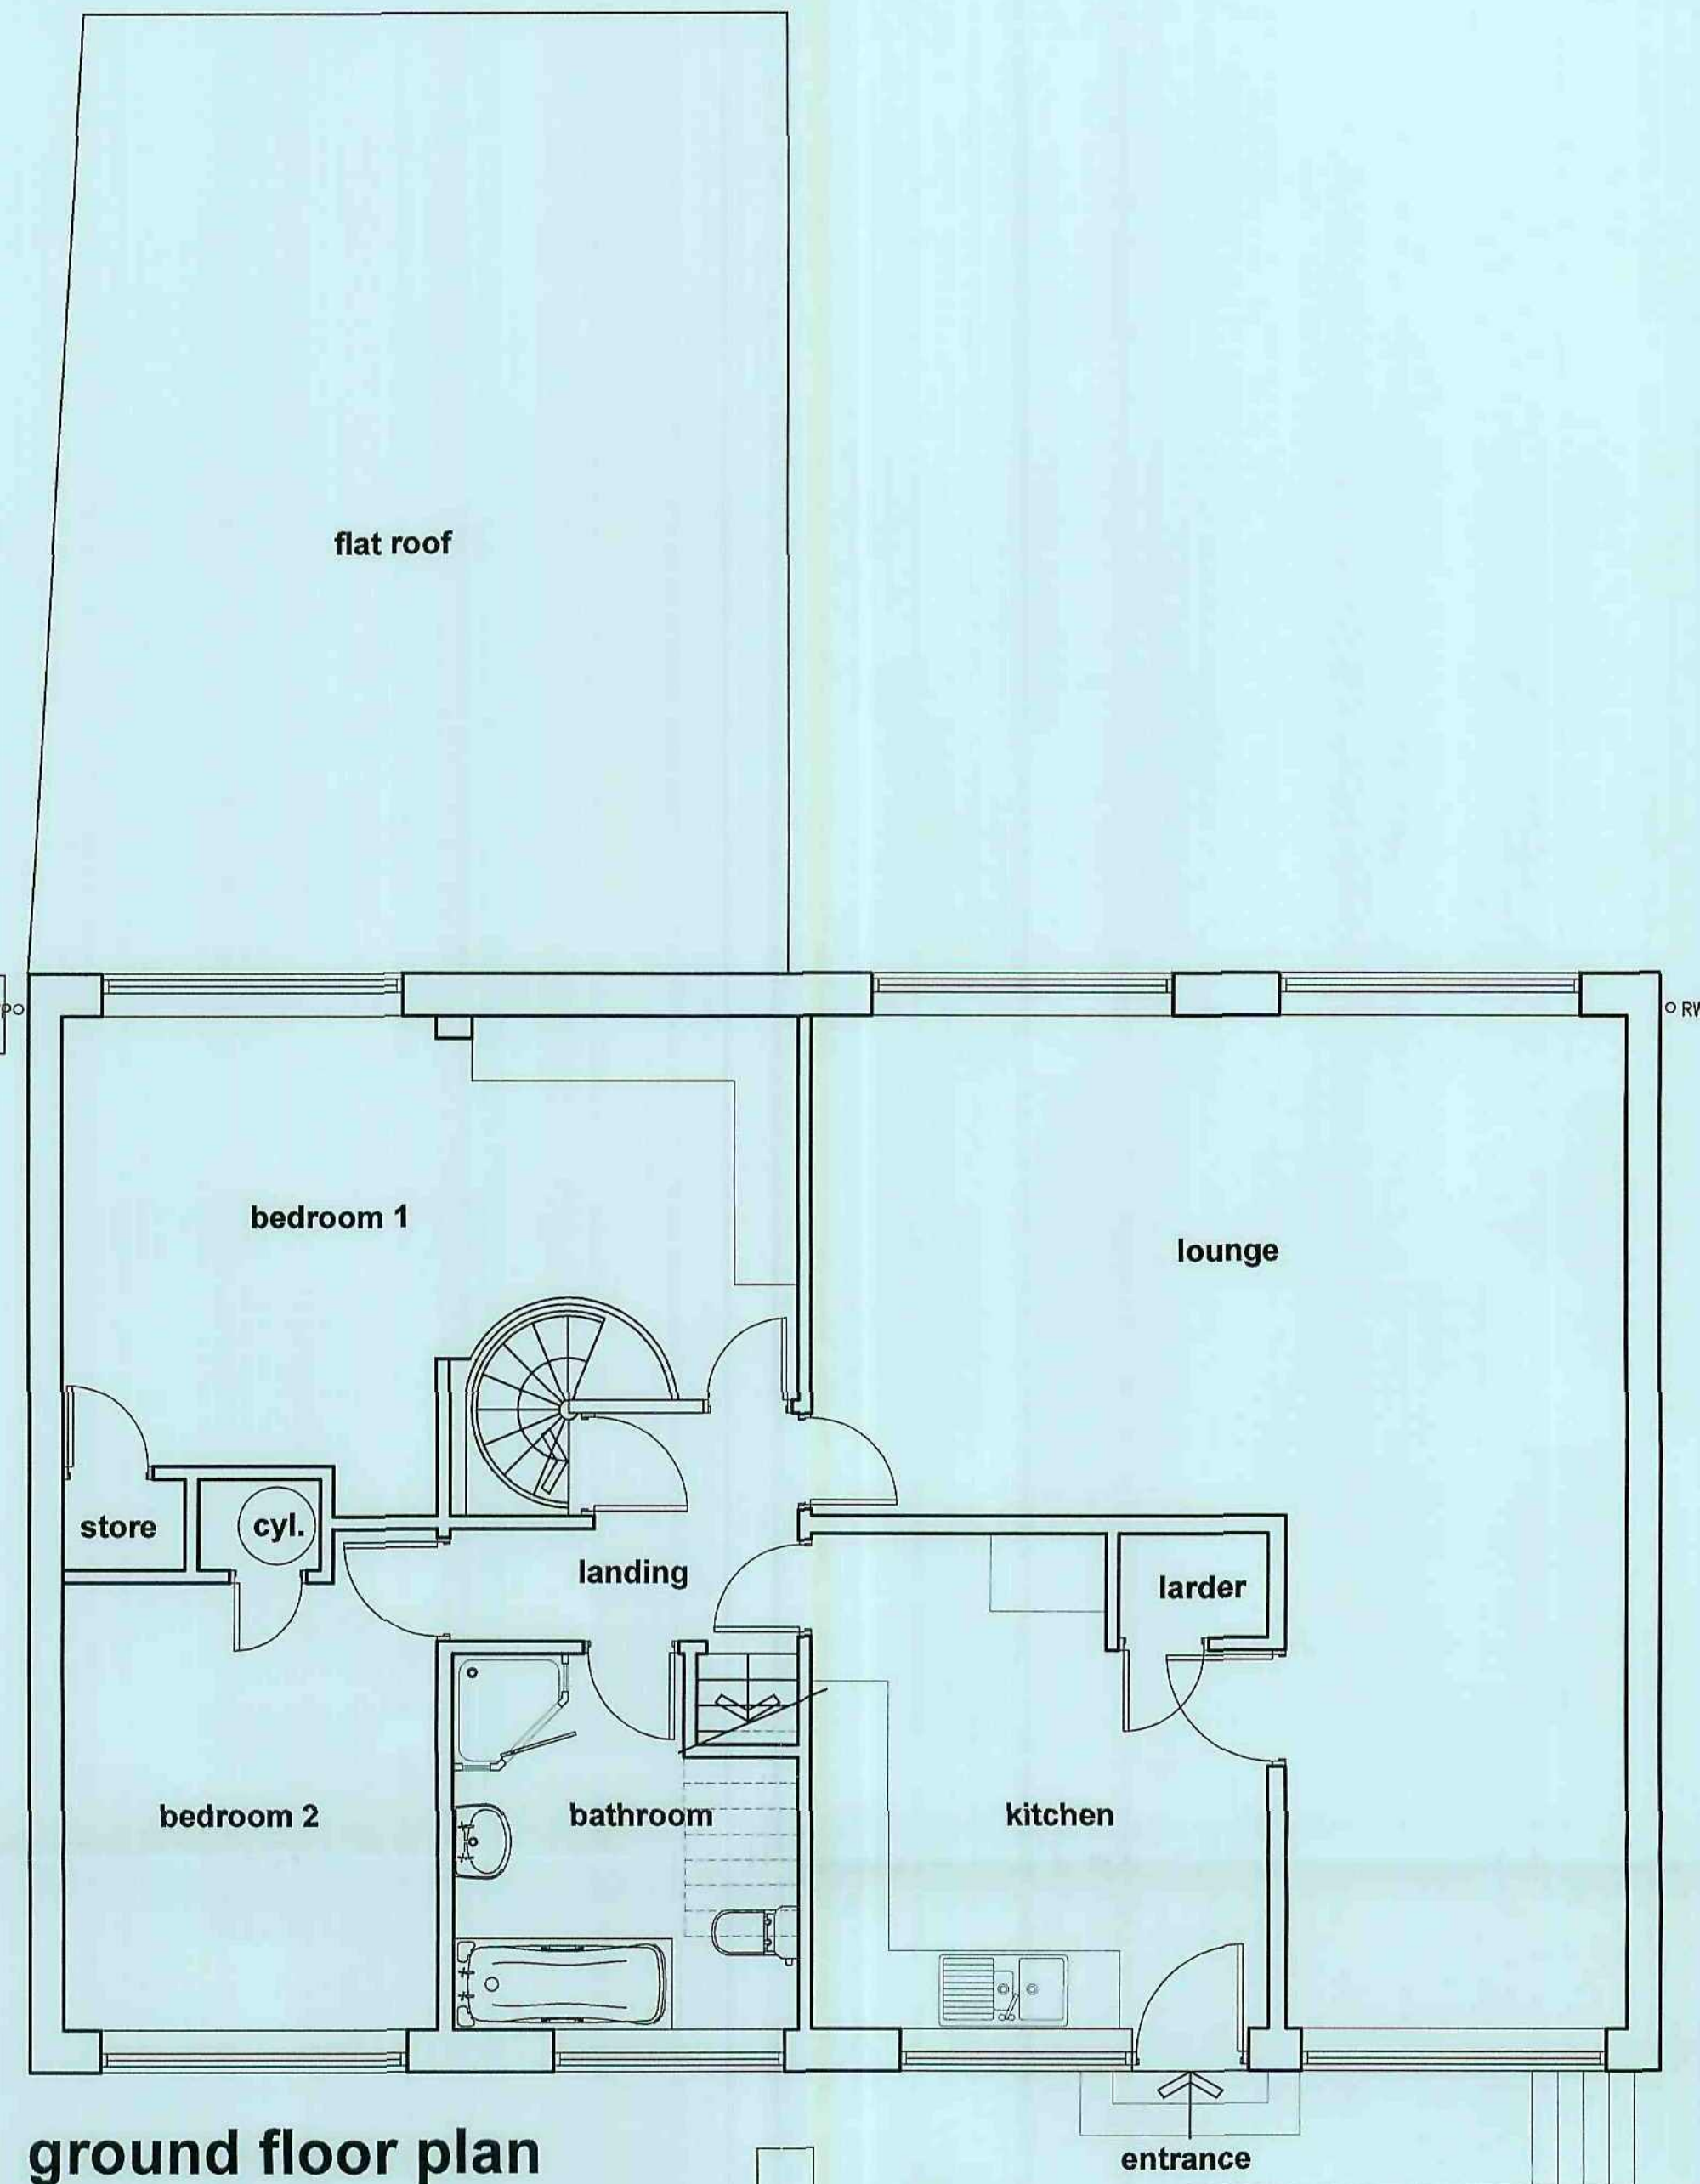


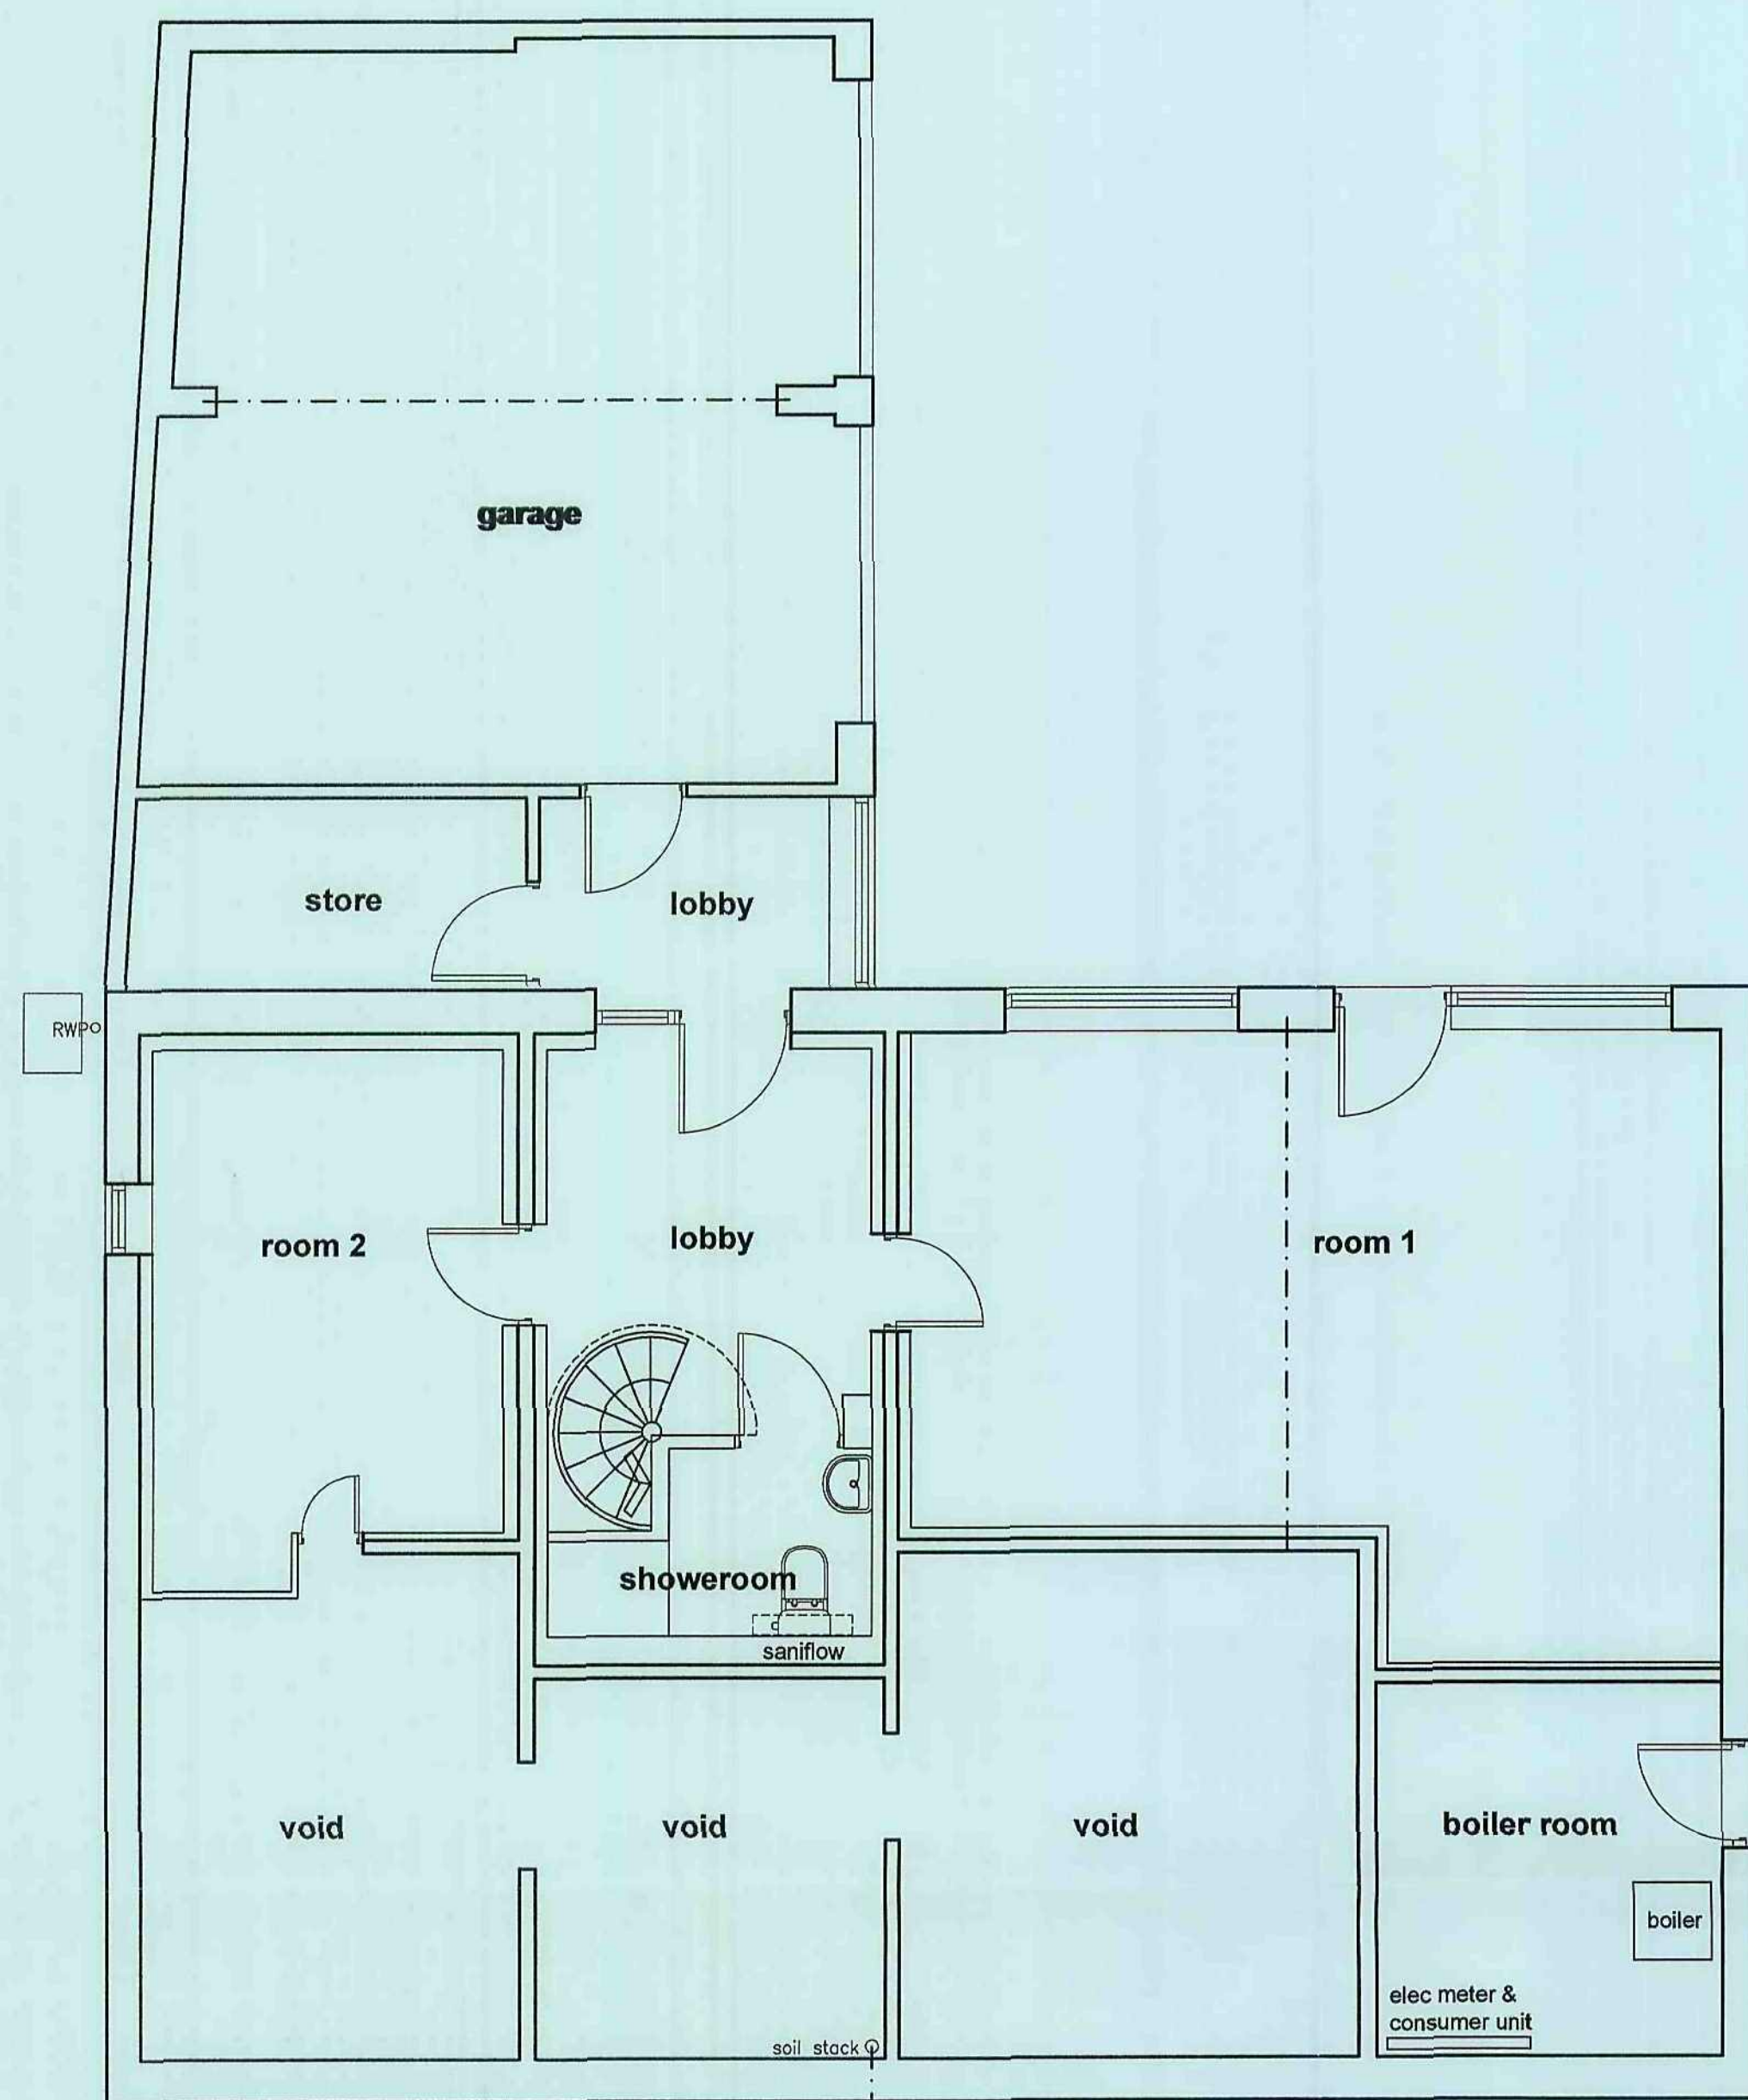

TITLE		
SURVEY AS EXISTING		
PROJECT		
EXTENSION / ALTERATIONS		
AT		
38 COOPER LANE		
HOYLANDSWAIN, BARNSELY		
S38 7JE		
FOR		
MRS S. IXER		
SCALE (A1)	DATE	DRAWN
1:100/1:50	DECEMBER 2011	NT
PROJECT NO	DRAWING NO	REVISION
2003	01	-
Chris Gothard Associates Ltd.		
architectural design		
Queens Tower Lodge 77-79 East Bank Road Sheffield S2 3PX		
Tel: (0114) 2750263 Fax: (0114) 2739837		
© COPYRIGHT. EXISTS ON THE DESIGNS AND INFORMATION SHOWN ON THIS DRAWING		
All dimensions to be verified on site prior to commencing any work. DO NOT SCALE FROM DRAWING		

PROPOSED PLANS & ELEVATIONS

PROJECT
EXTENSION / ALTERATIONS

AT
38 COOPER LANE
HOYLANDSWAIN, BARNLEY
S36 7JE

FOR
MRS S. IXER


SCALE (A1) DATE DRAWN
1:100/1:50 DECEMBER 2011 NT

PROJECT NO DRAWING NO REVISION
2003 03 A


Chris Gothard Associates Ltd.
architectural design
Queens Tower Lodge 77-79 East Bank Road Sheffield S2 3PX
Tel: (0114) 2750263 Fax: (0114) 2739837

© COPYRIGHT EXISTS ON THE DESIGNS AND INFORMATION SHOWN ON THIS DRAWING
All dimensions to be verified on site prior to commencing any work DO NOT SCALE FROM DRAWING


Rev. A By: NT Date: 21/12/2011
Amendments following meeting with client 20-12-11.

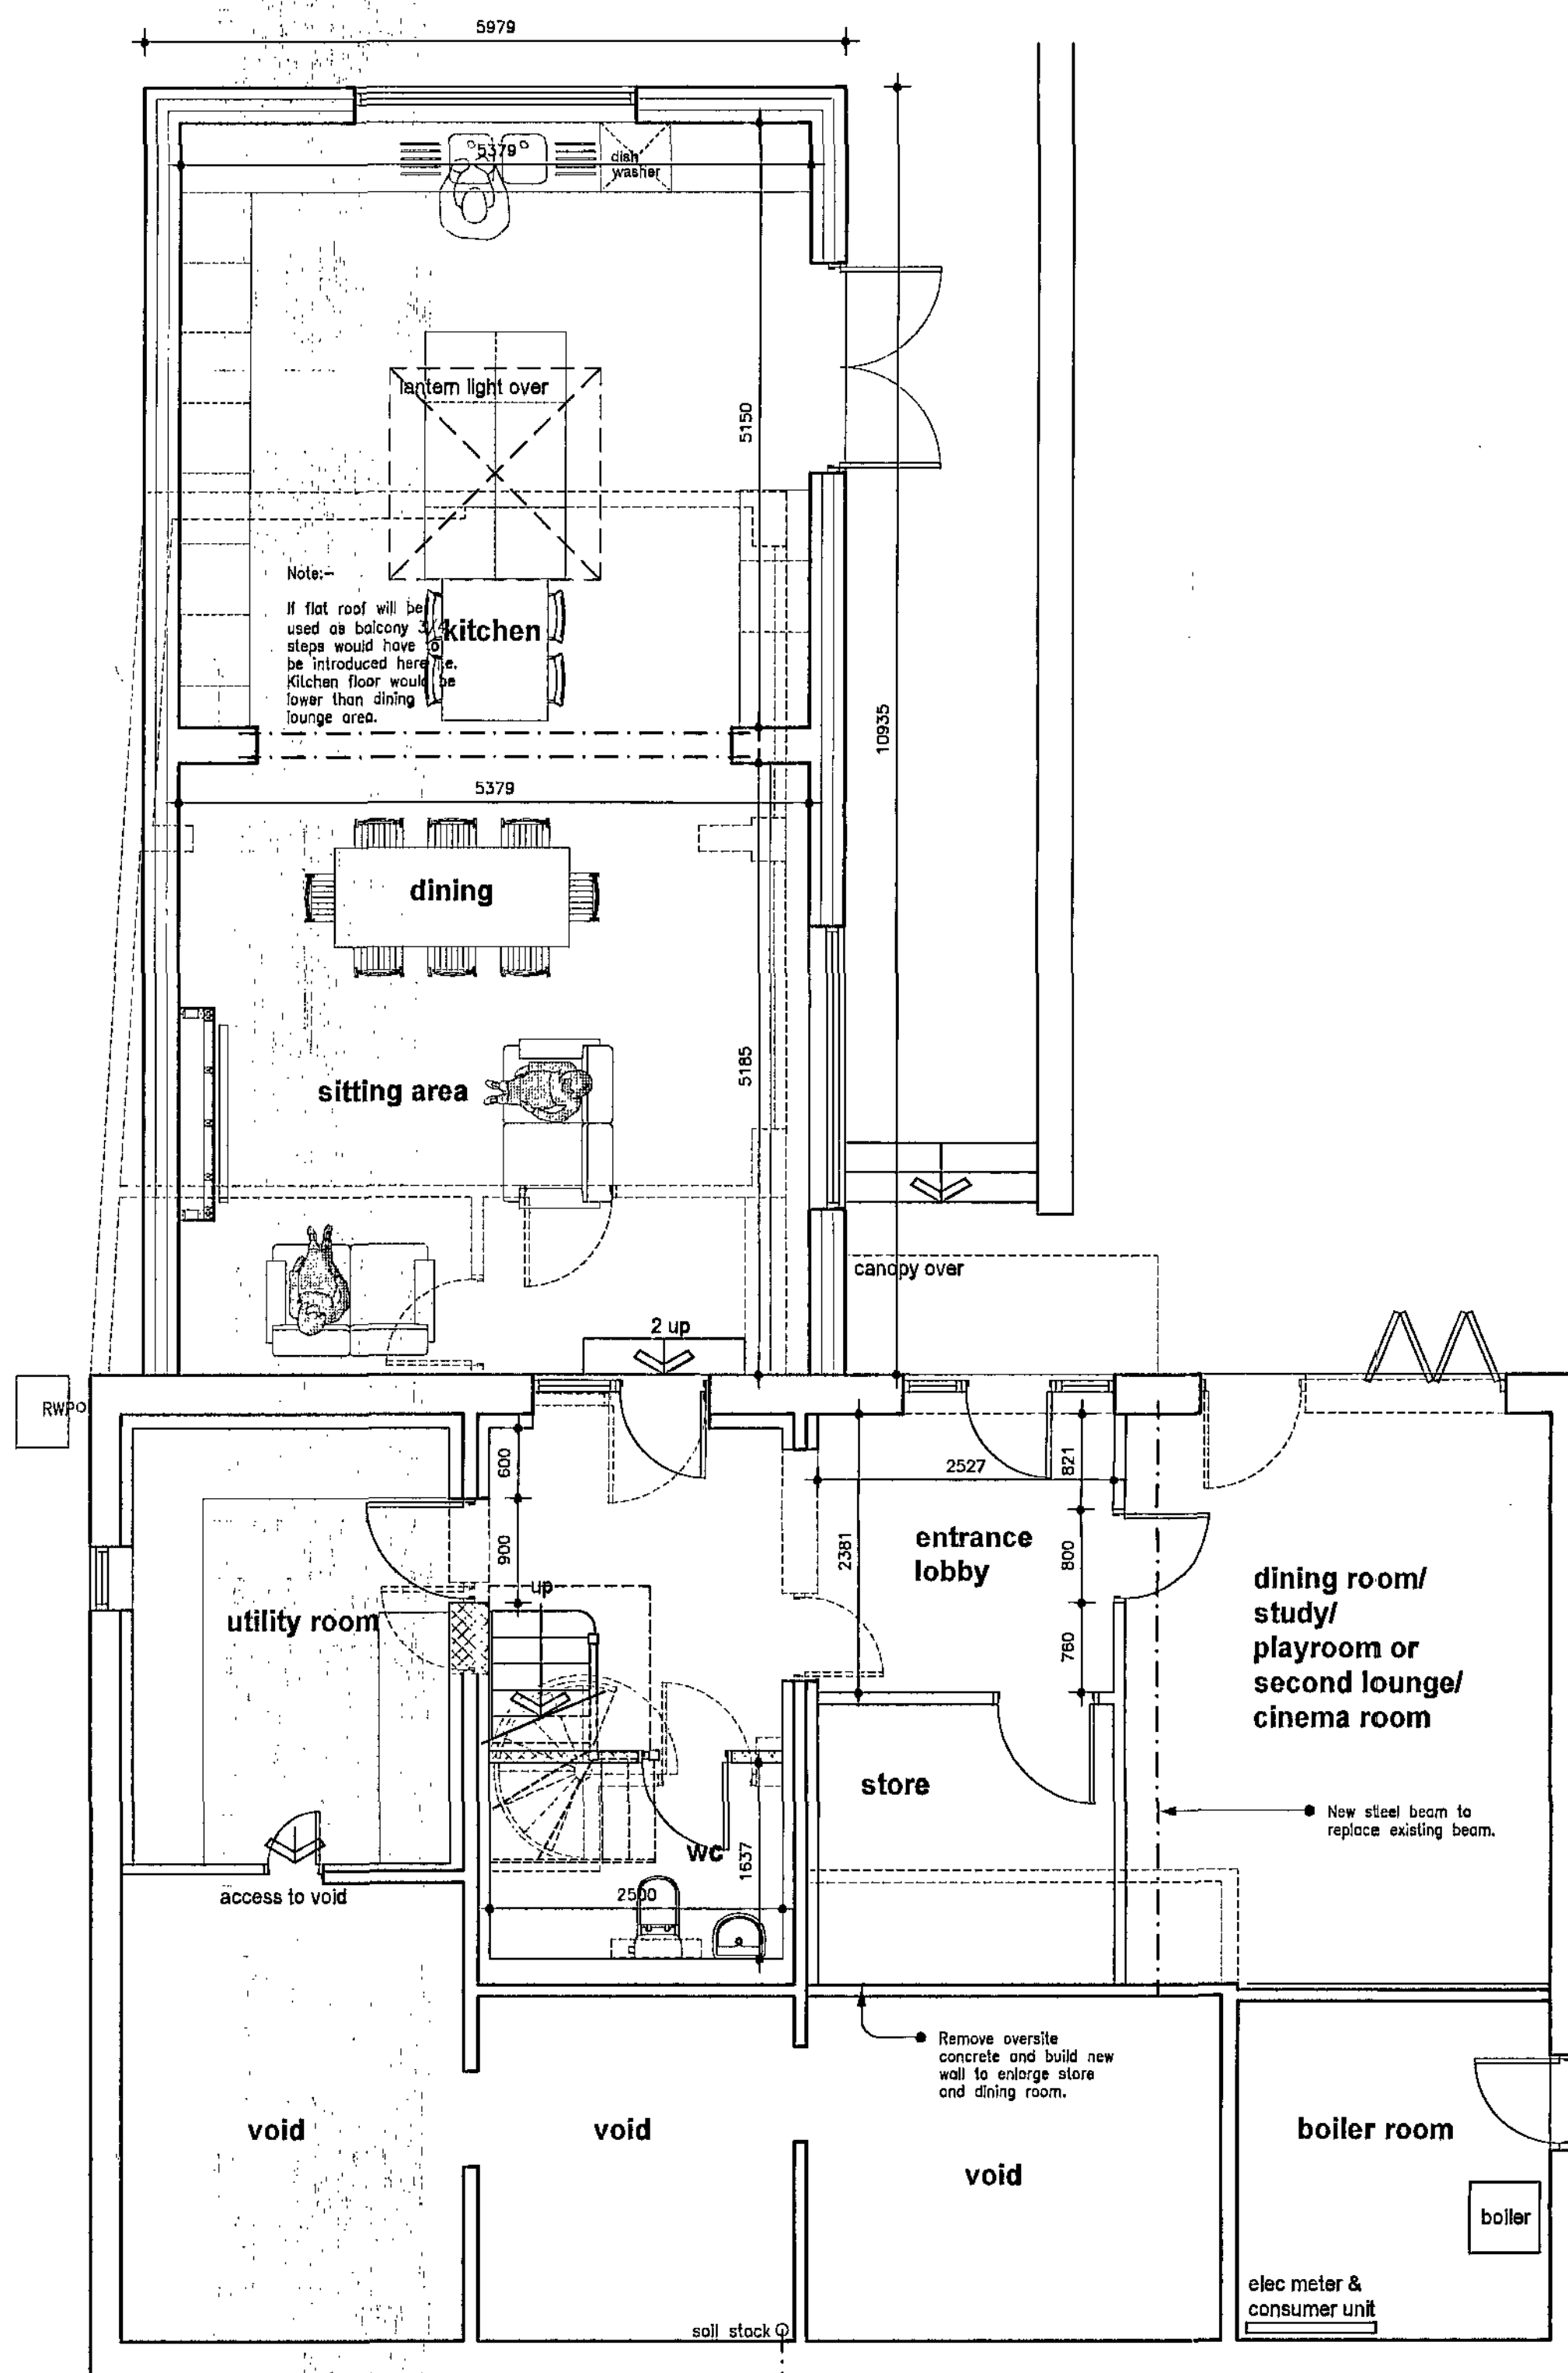


lower ground floor plan (entrance level)
scale 1:100

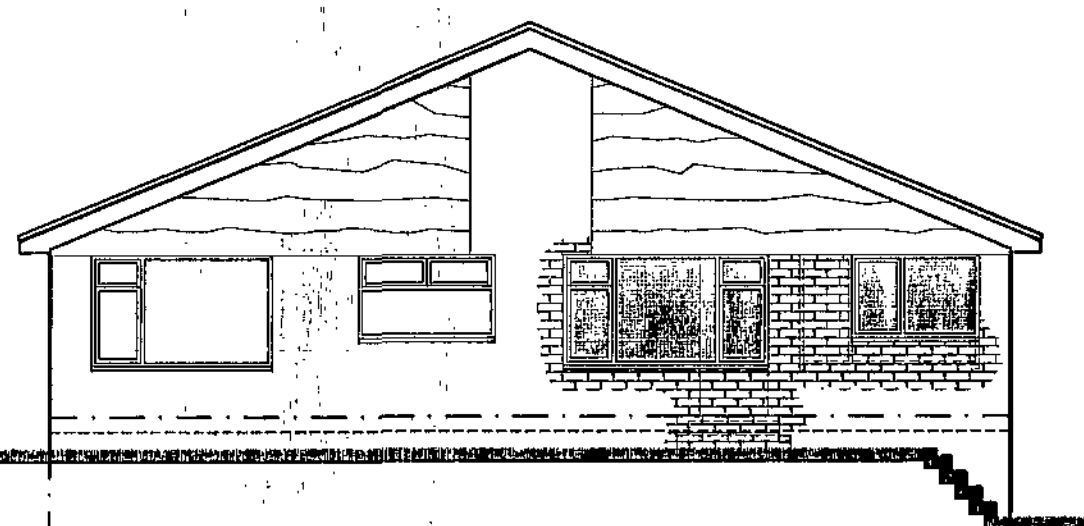

south elevation scale 1:100

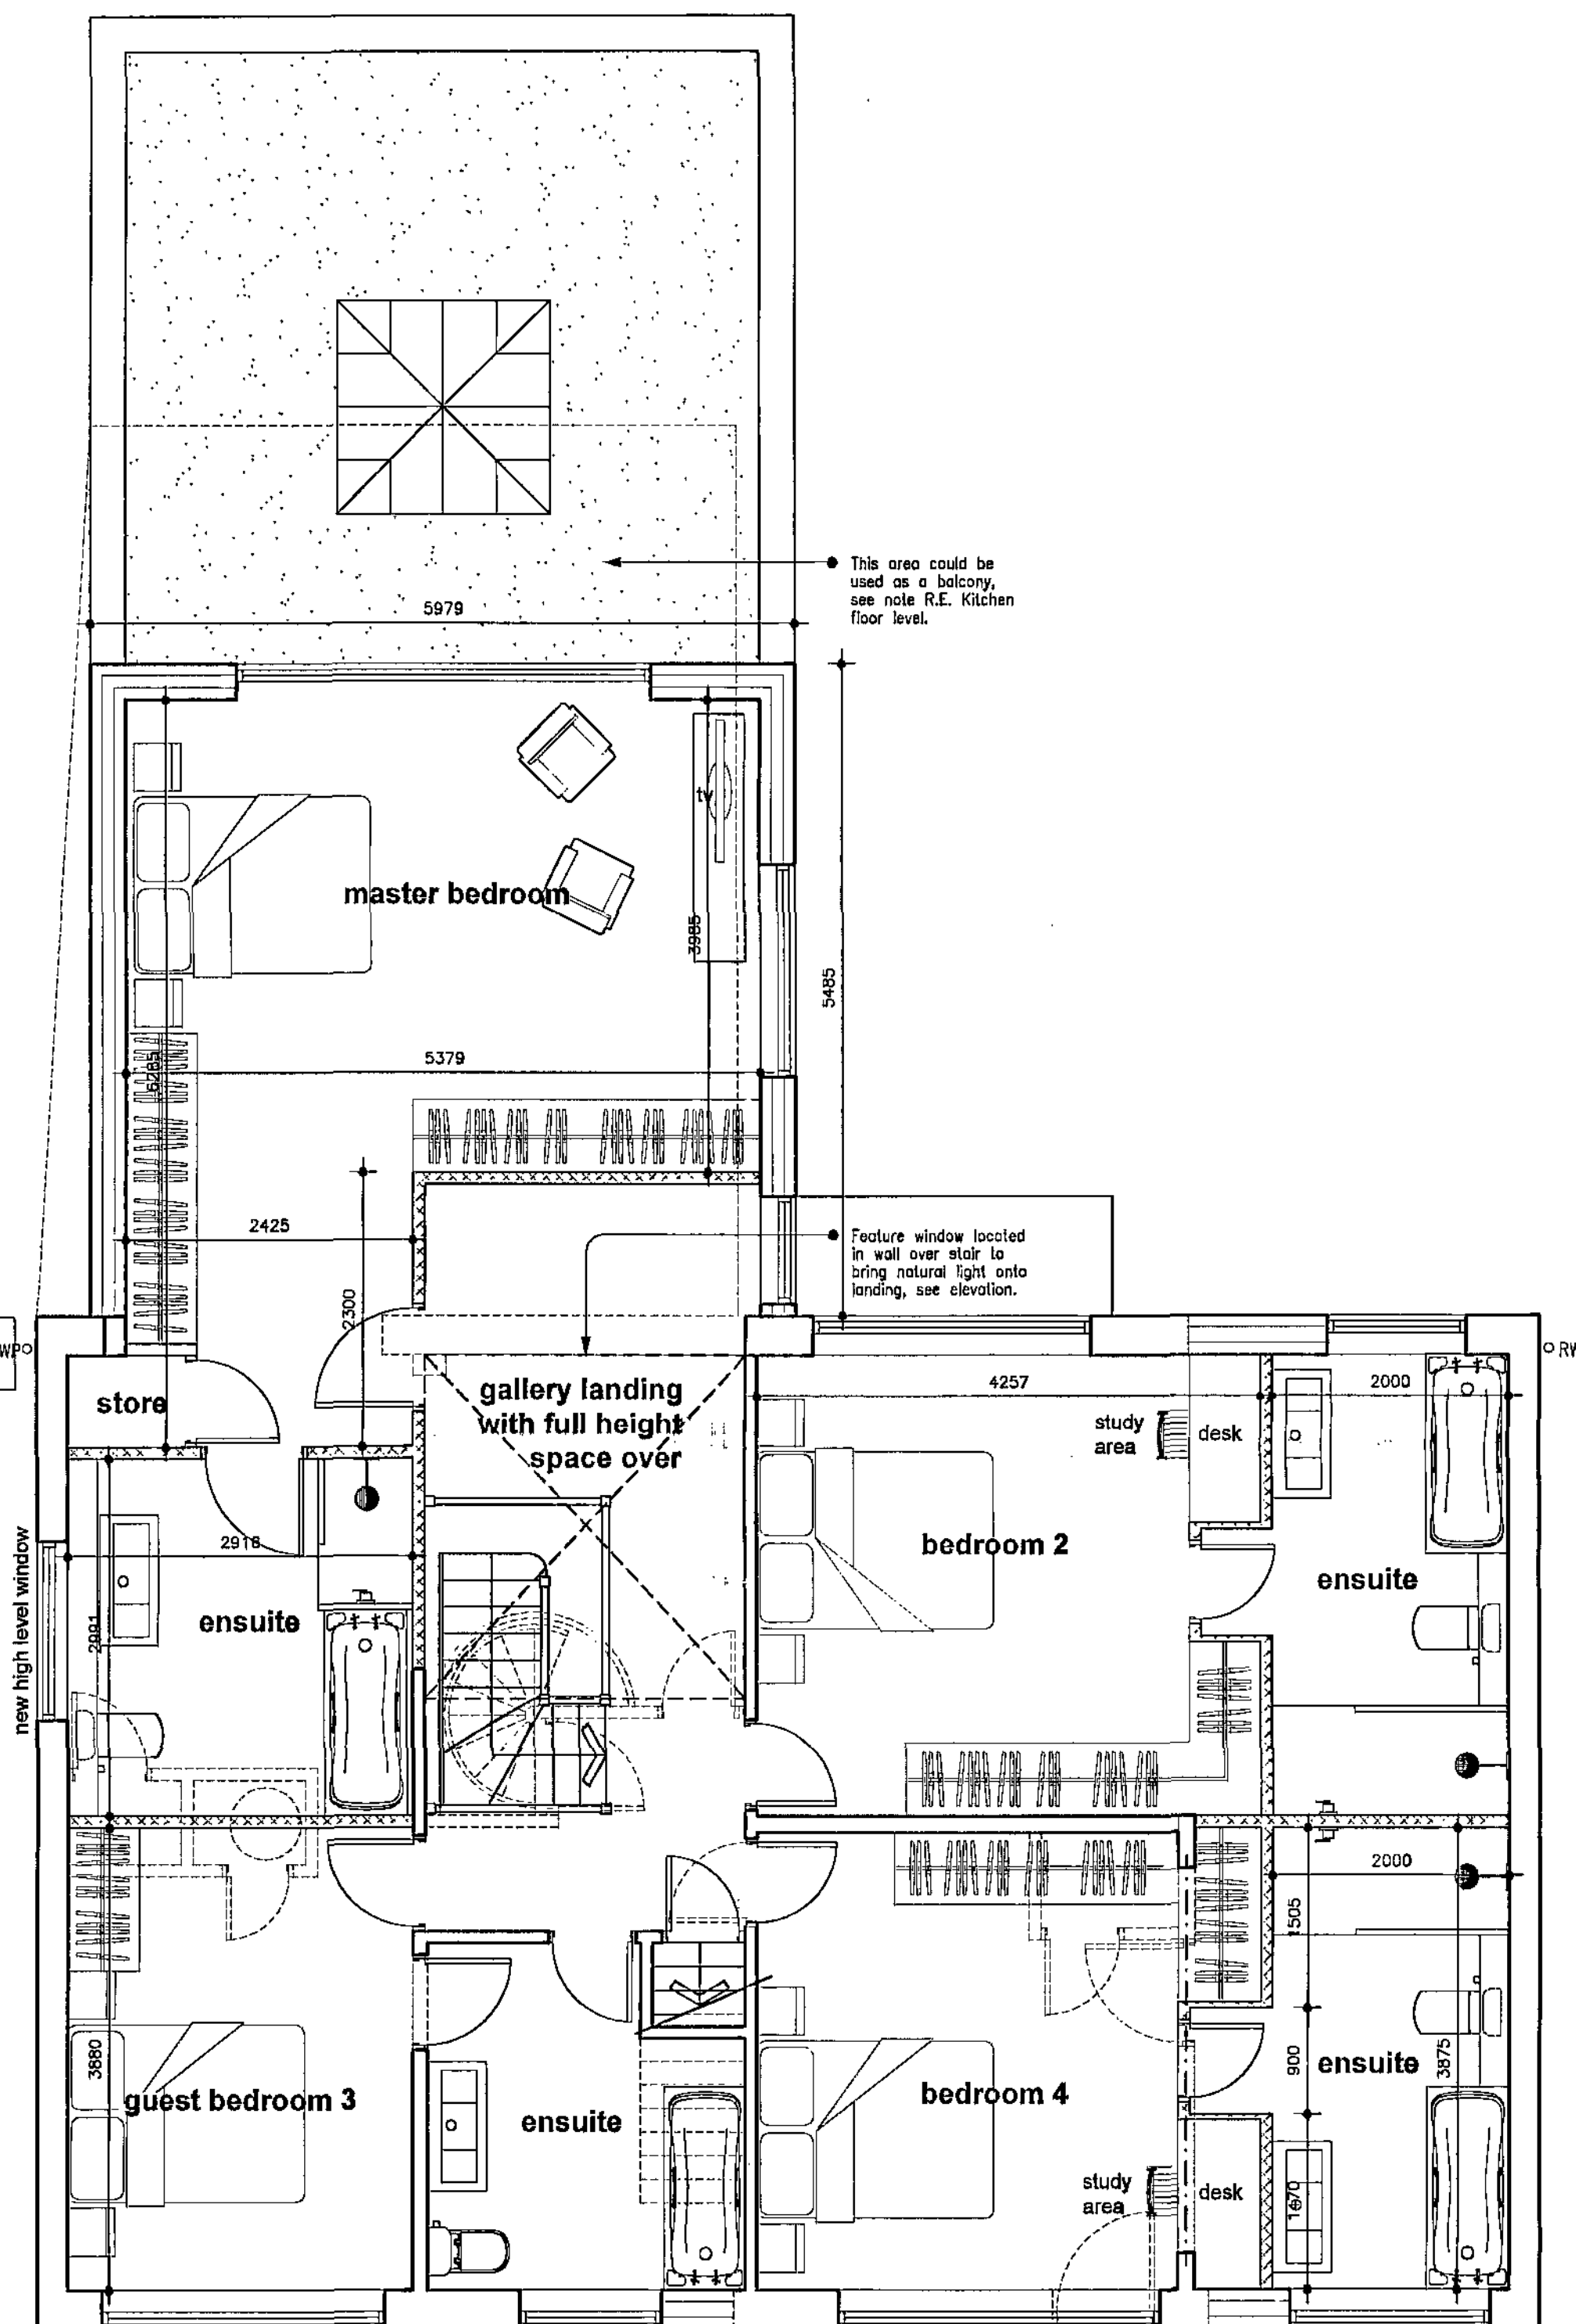


ground floor plan
scale 1:100

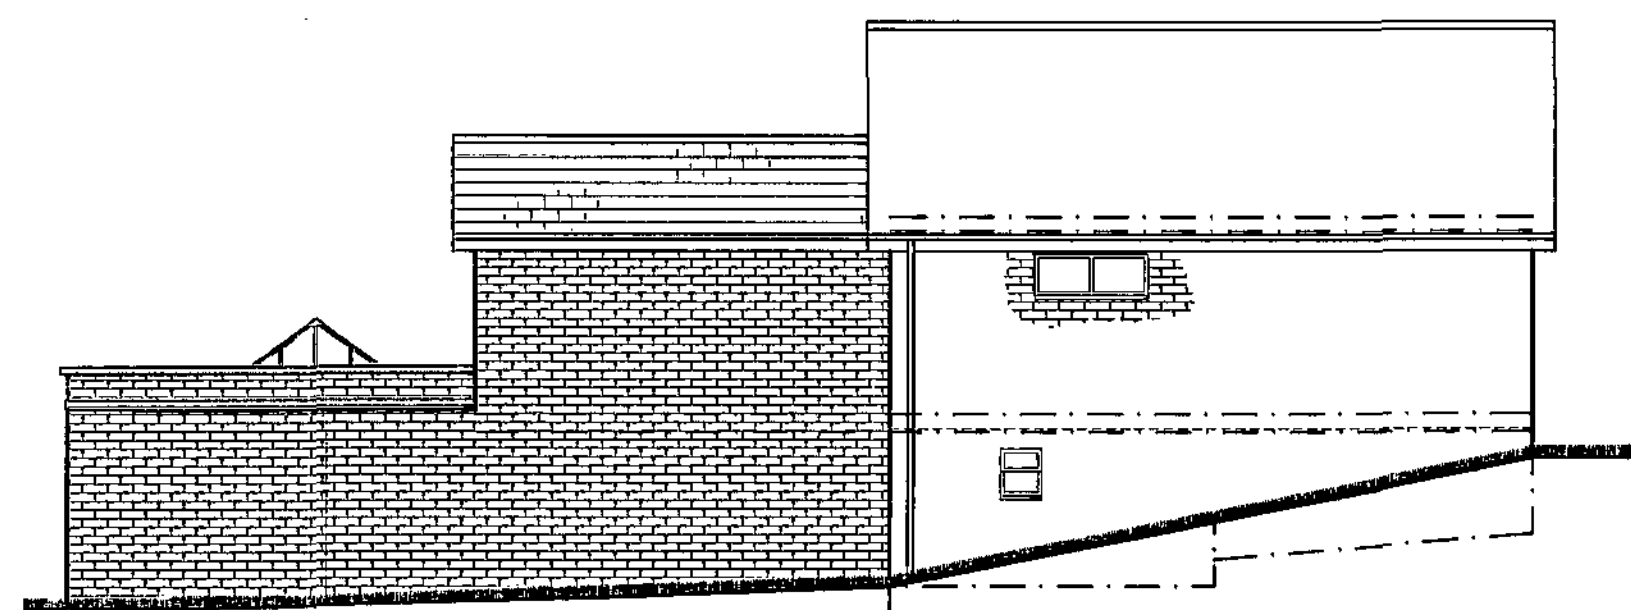


west elevation scale 1:100




north elevation scale 1:100

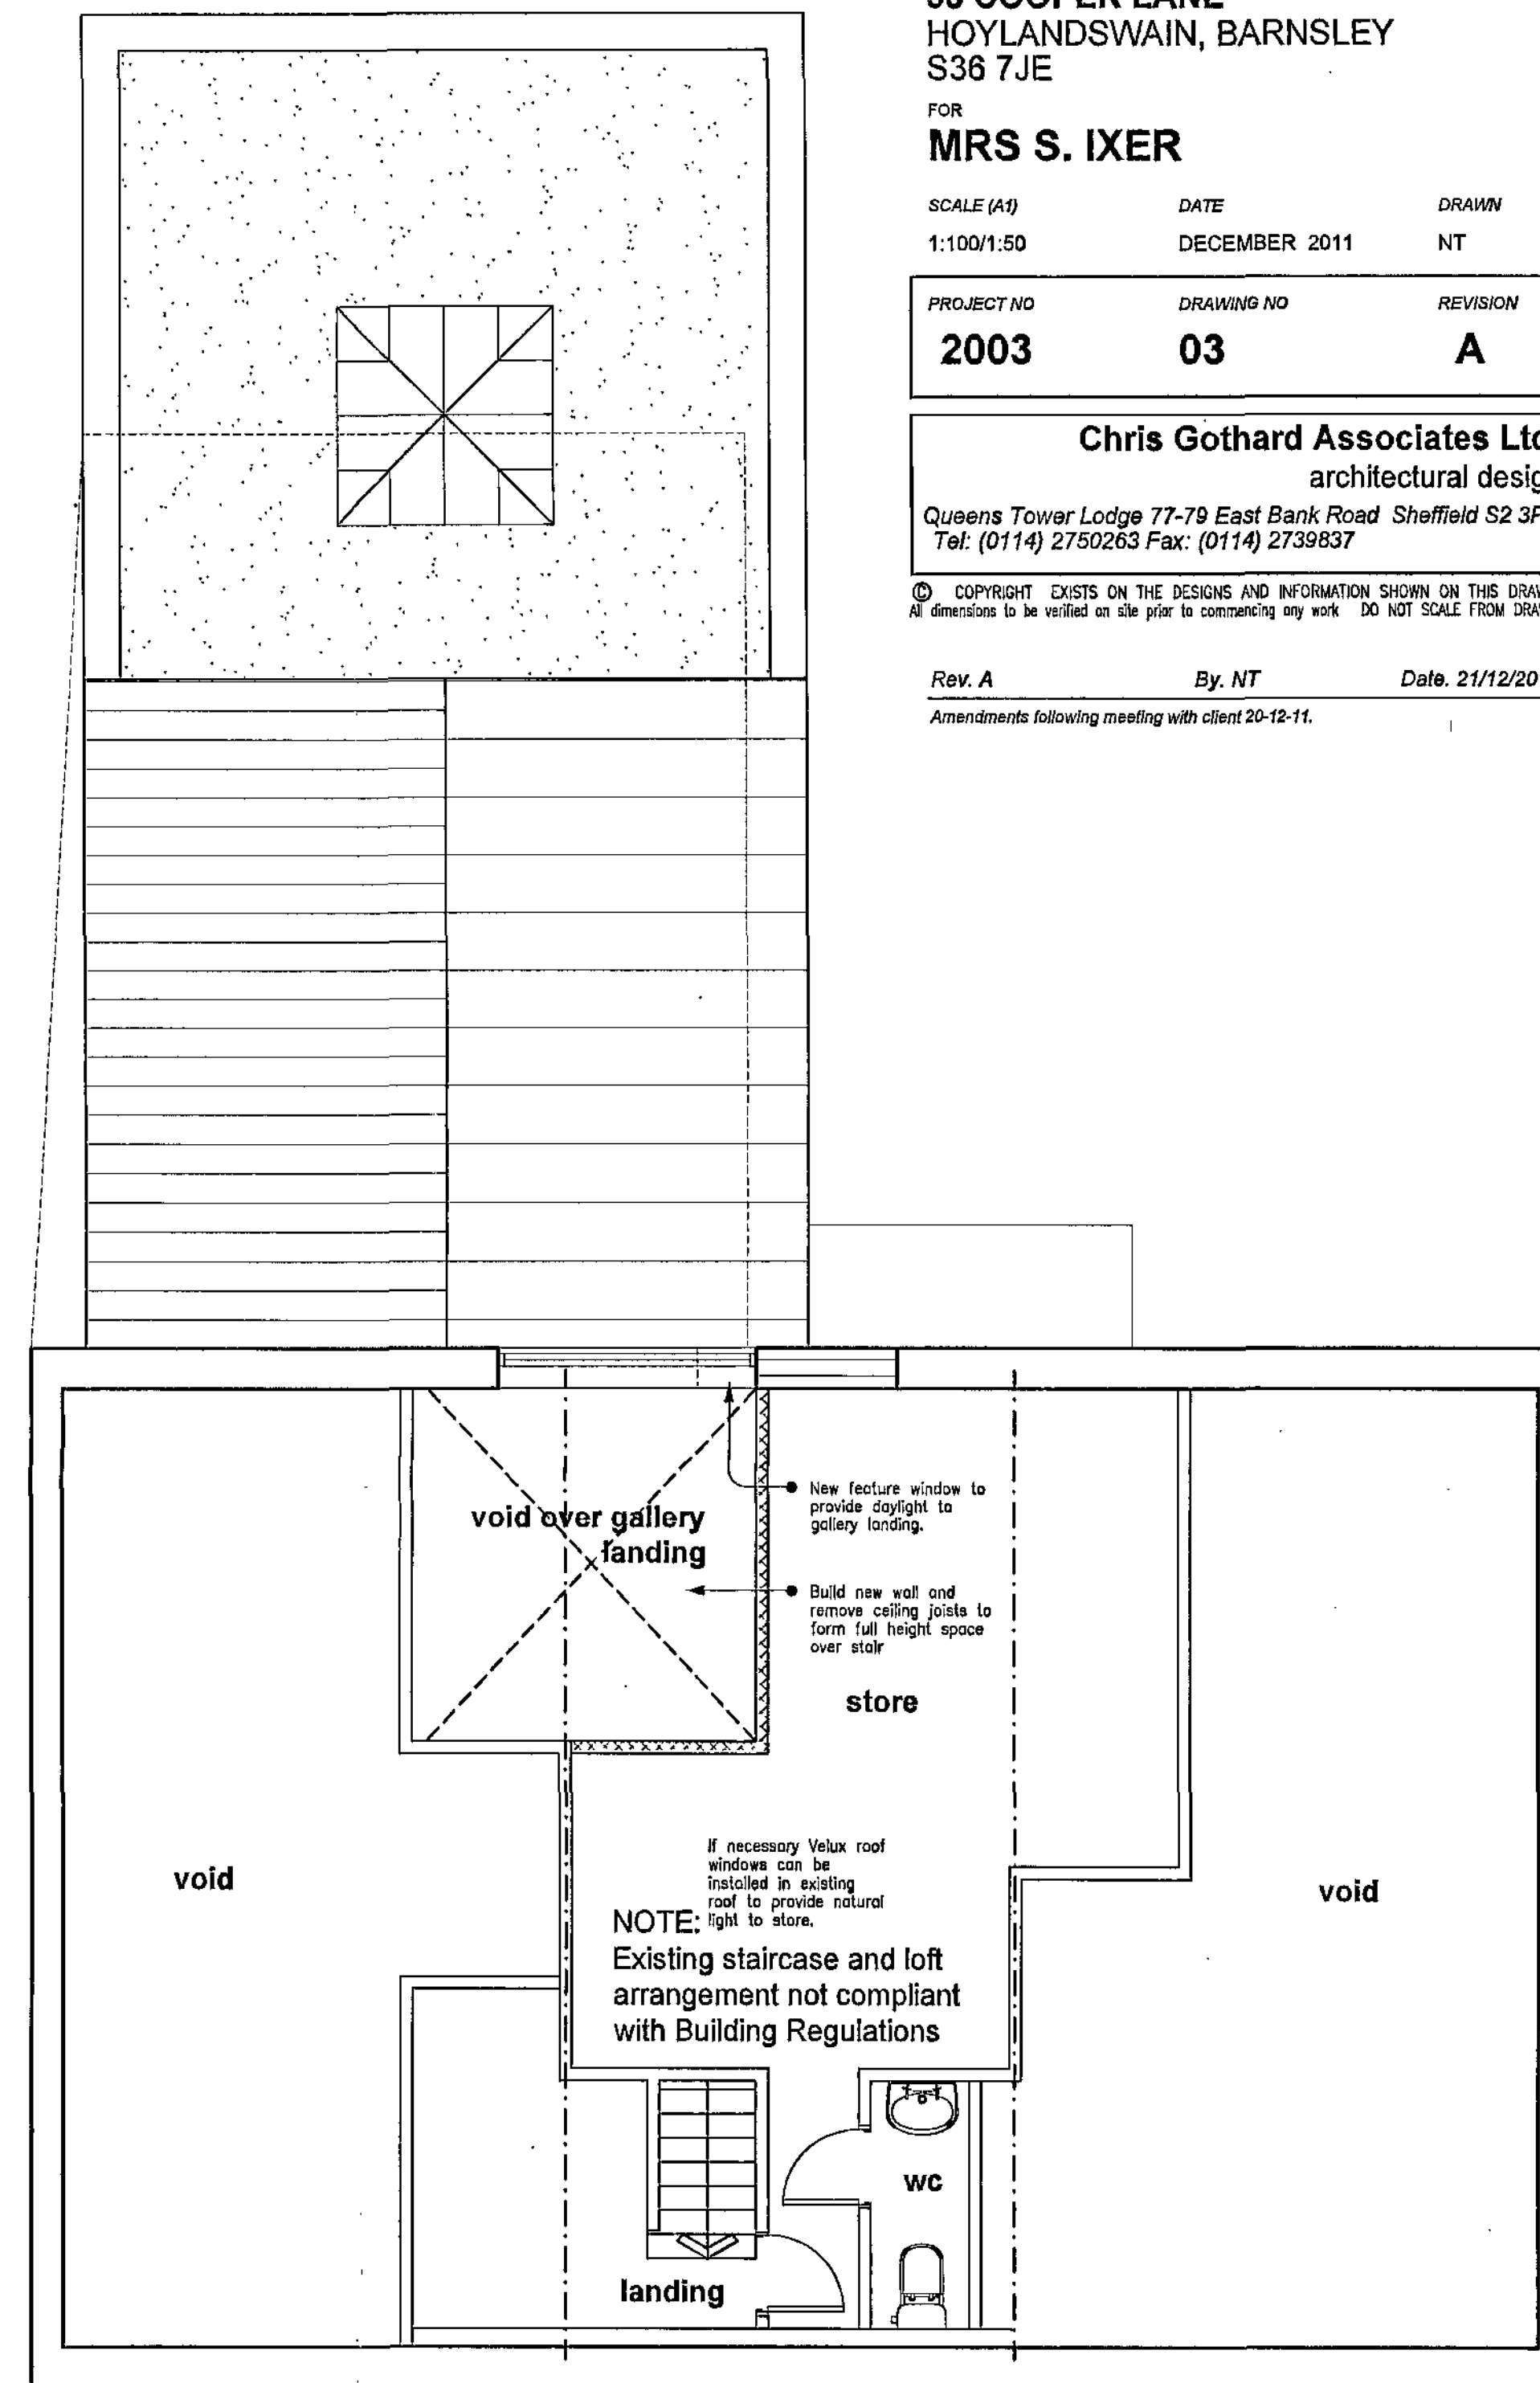

first floor (attic) plan
scale 1:100

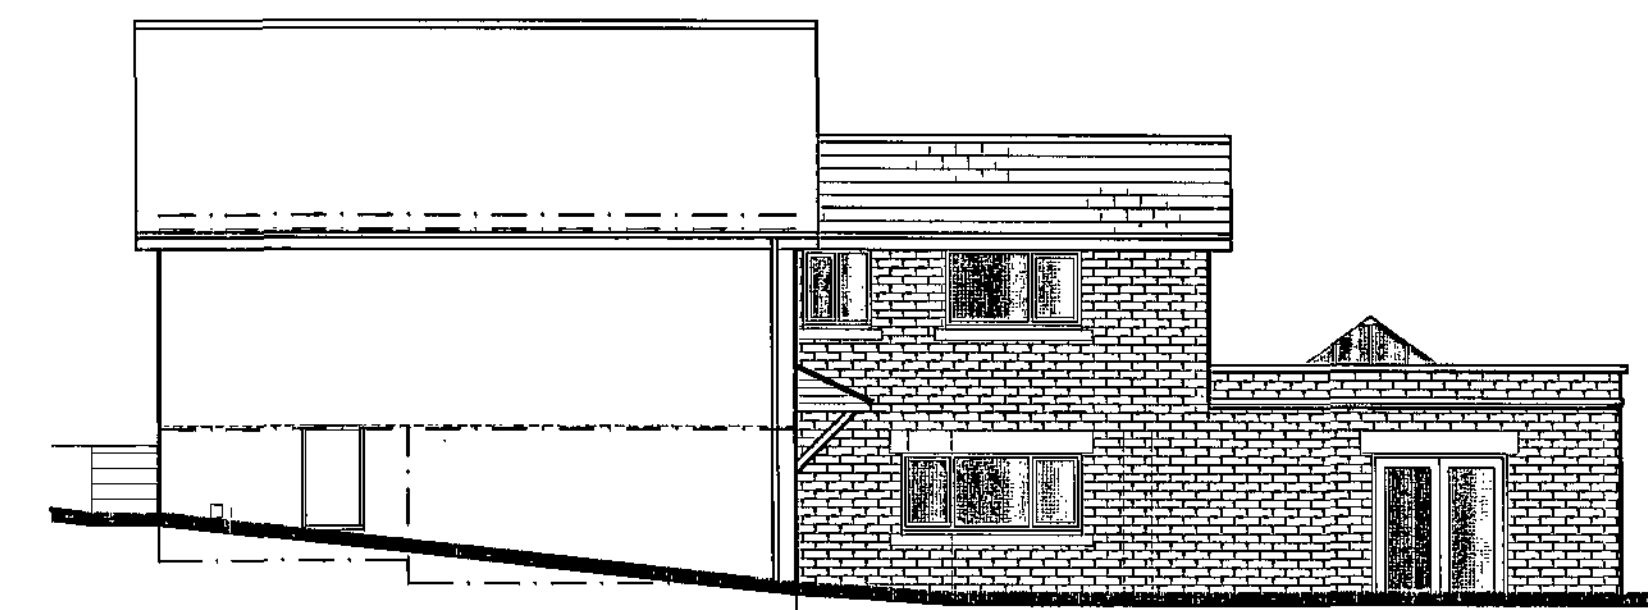


east elevation scale 1:100

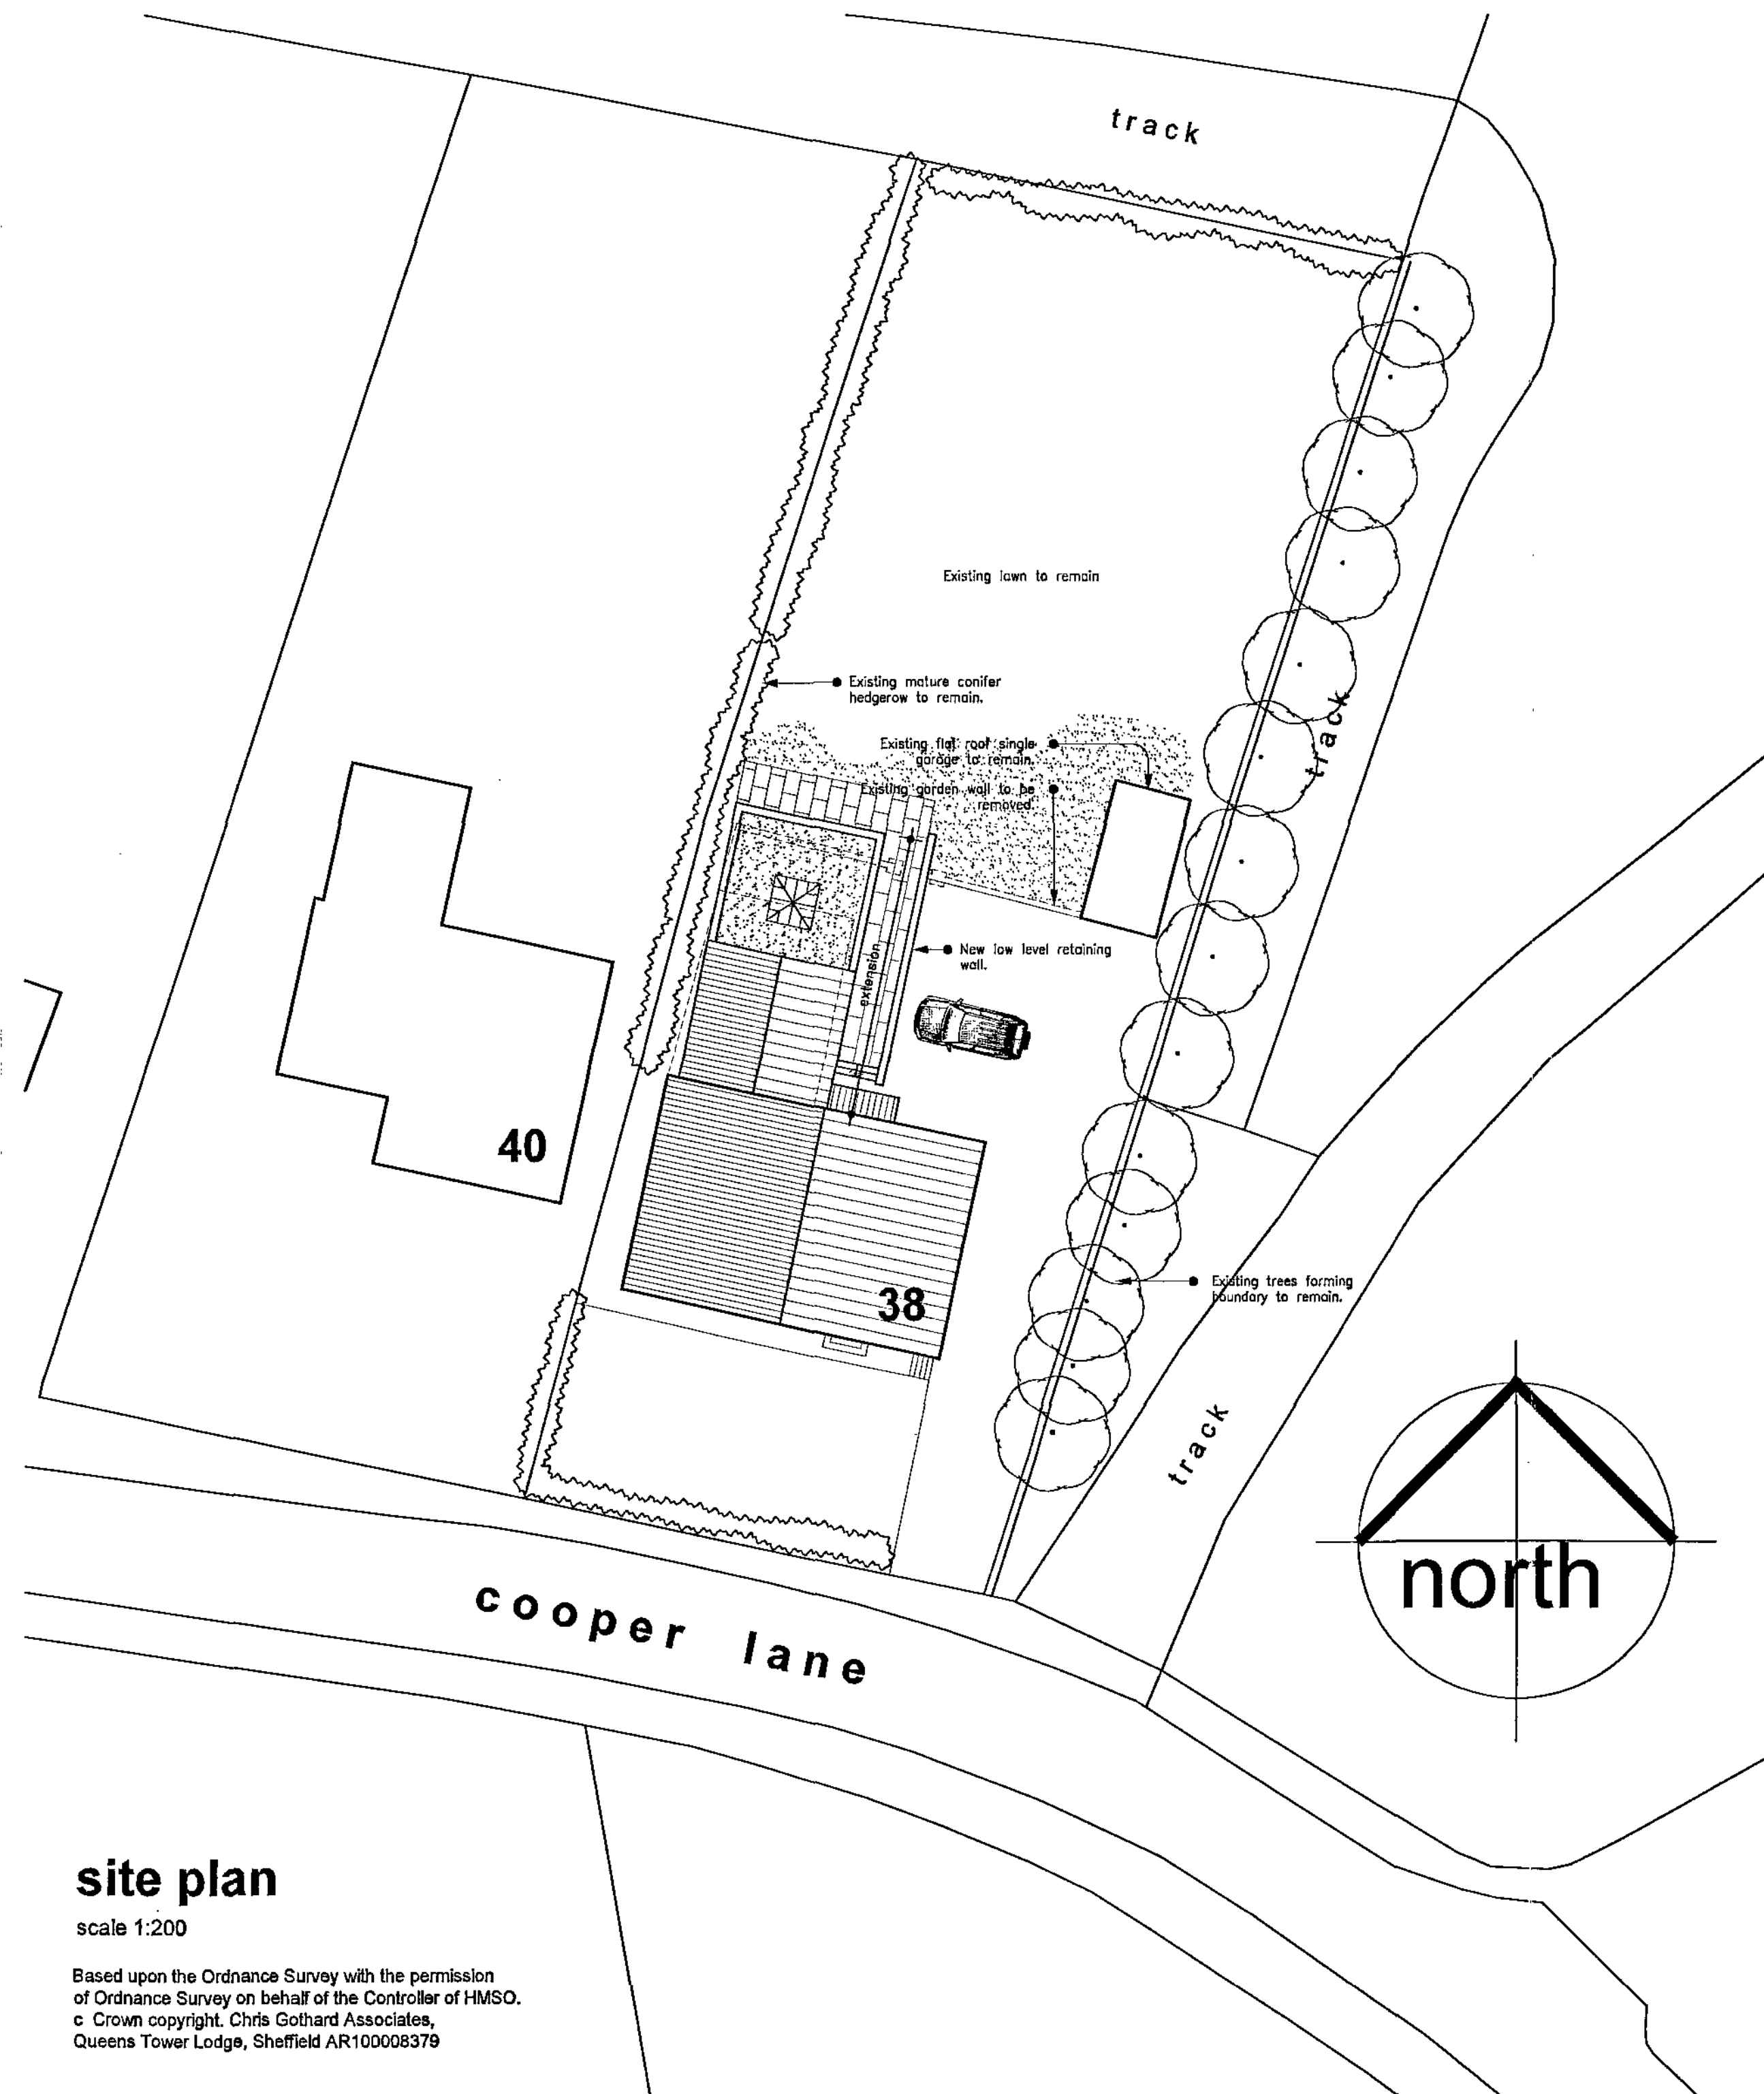

site plan

scale 1:200

Based upon the Ordnance Survey with the permission of Ordnance Survey on behalf of the Controller of HMSO. c Crown copyright. Chris Gothard Associates, Queens Tower Lodge, Sheffield AR100008379

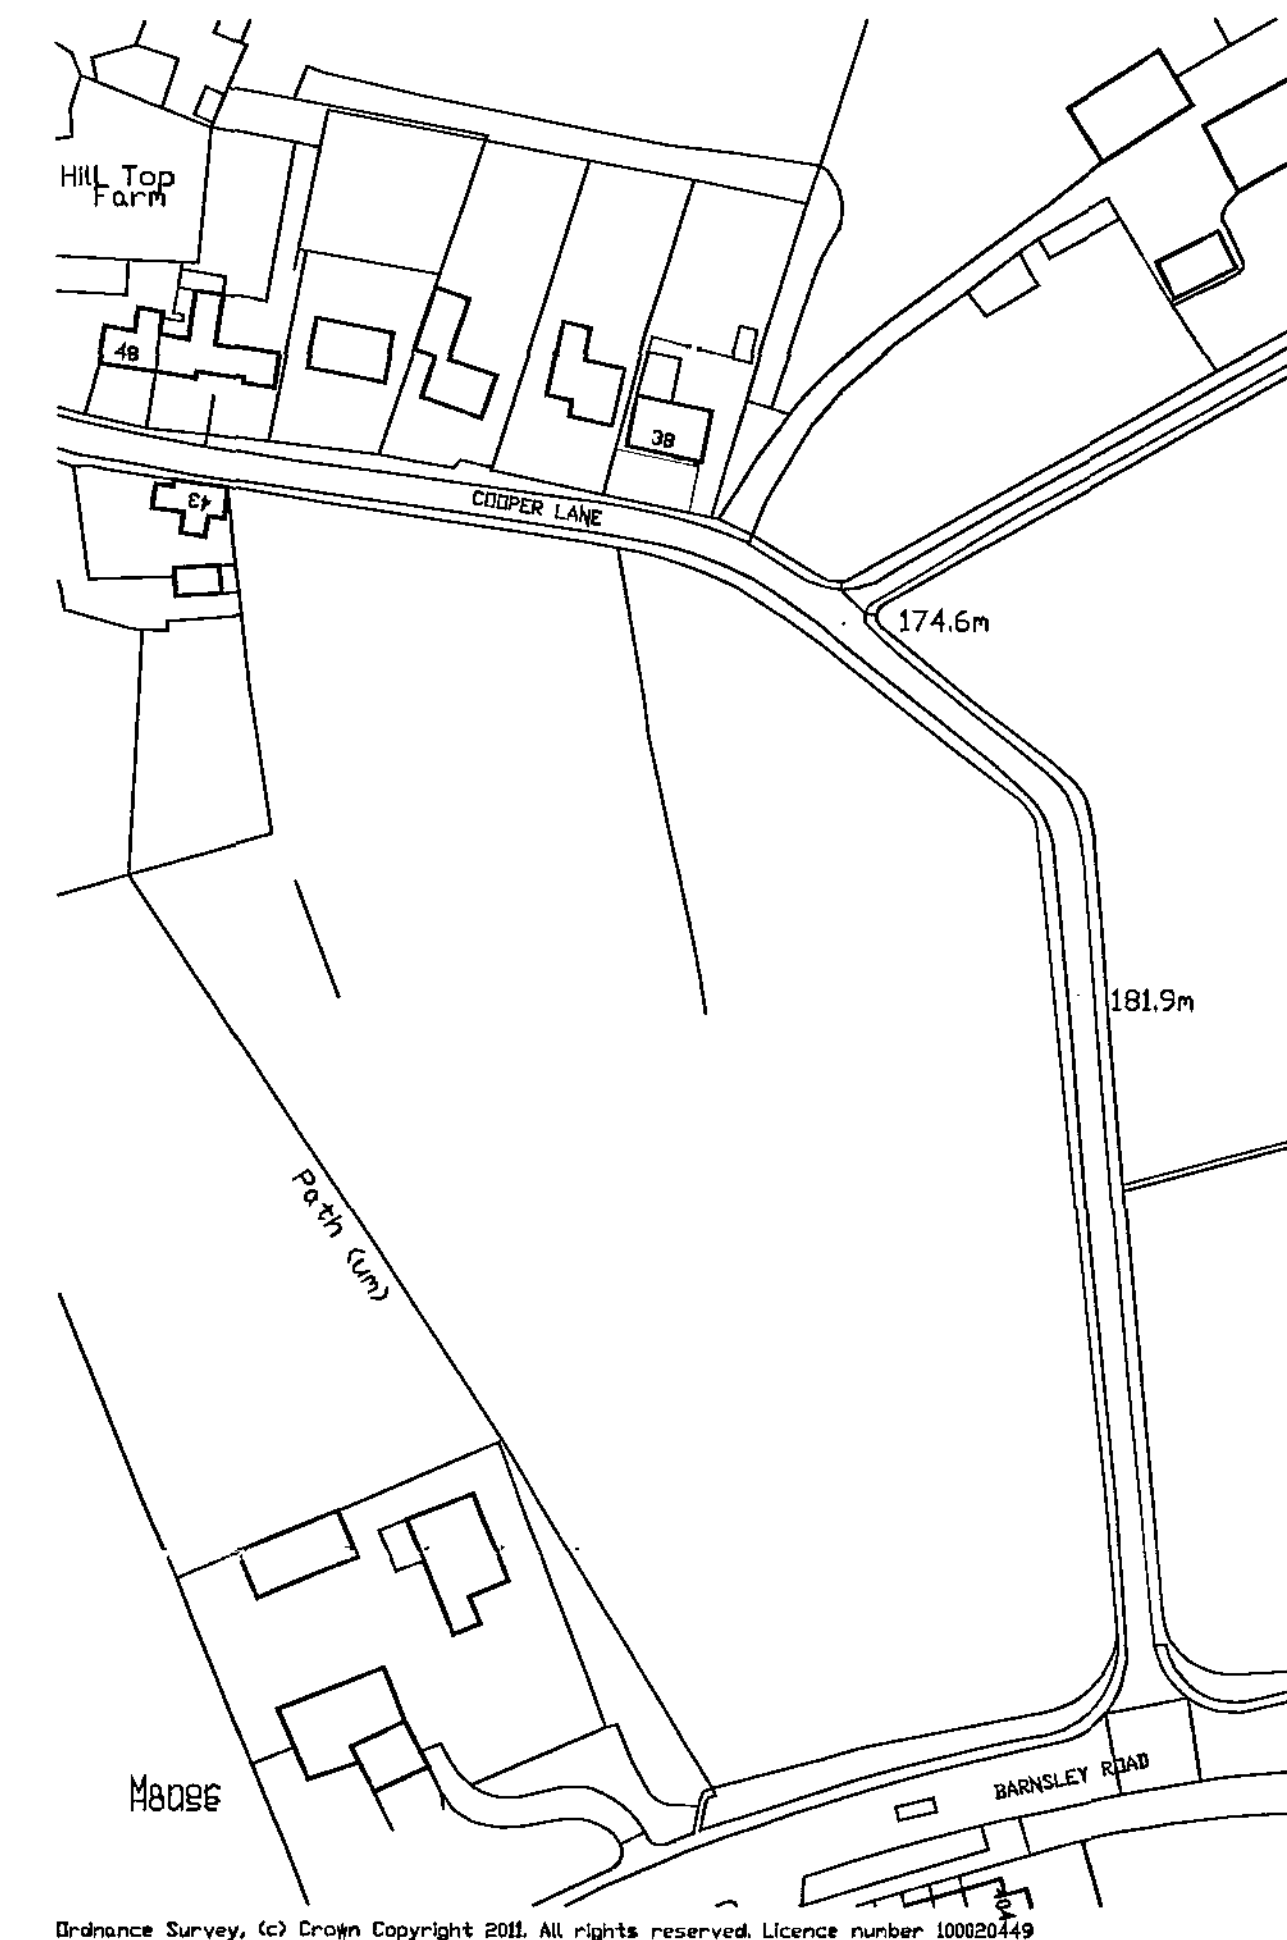

location plan

scale 1:1250

TITLE PROPOSED SITE PLAN & LOCATION PLAN

PROJECT
EXTENSION / ALTERATIONS

AT
38 COOPER LANE
HOYLANDSWAIN, BARNSELY
S36 7JE

FOR
MRS S. IXER

SCALE (A2)
1:200 / 1:1250

DATE
DECEMBER 2011

DRAWN
NT

PROJECT NO
2003

DRAWING NO
04

REVISION
-

Chris Gothard Associates Ltd.
architectural design

Queens Tower Lodge 77-79 East Bank Road Sheffield S2 3PX
Tel: (0114) 2750263 Fax: (0114) 2739837

© COPYRIGHT EXISTS ON THE DESIGNS AND INFORMATION SHOWN ON THIS DRAWING
All dimensions to be verified on site prior to commencing any work DO NOT SCALE FROM DRAWING