

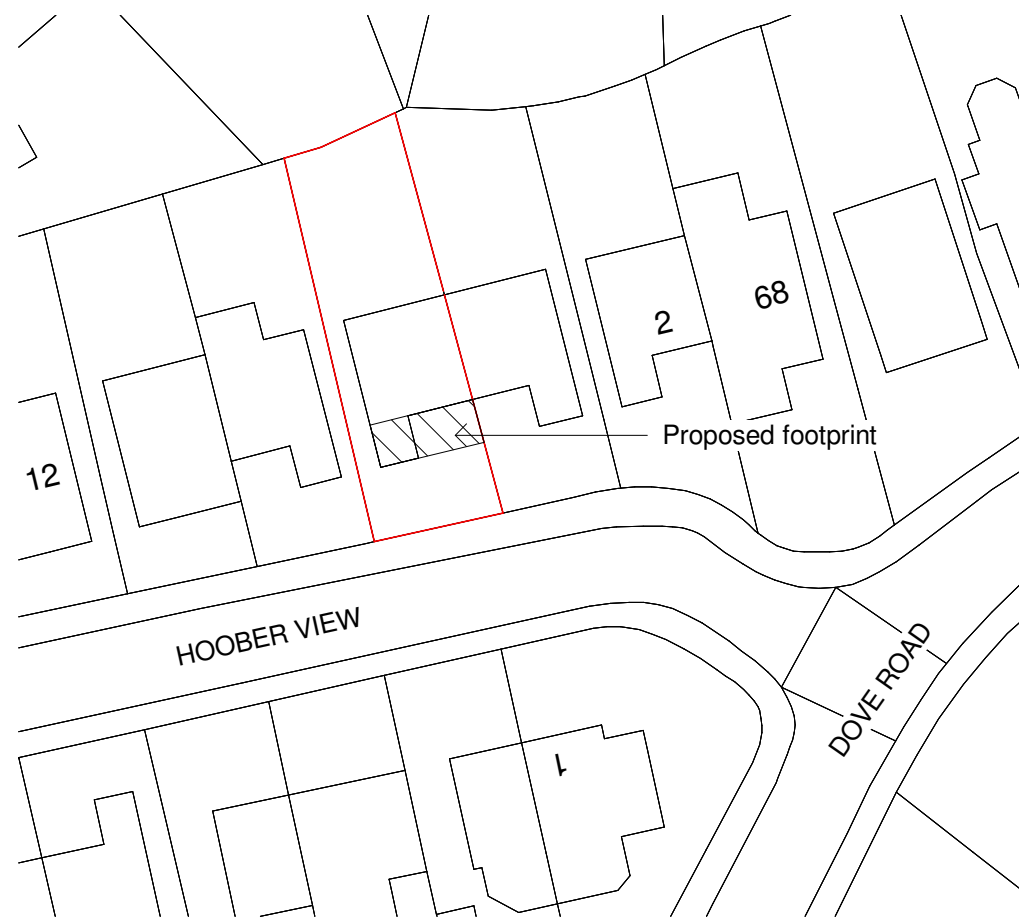




Revision		Date	Drawn	Checked
A	First Issue	28/09/2021	ACH	
B	Revised following design meeting	27/10/2021	ACH	
	Revised internal door into the snug	30/10/2021	ACH	

 


Location Plan
1 : 1250

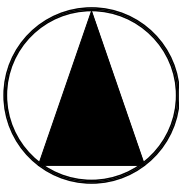


Block Plan
1 : 500

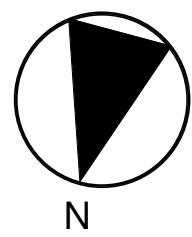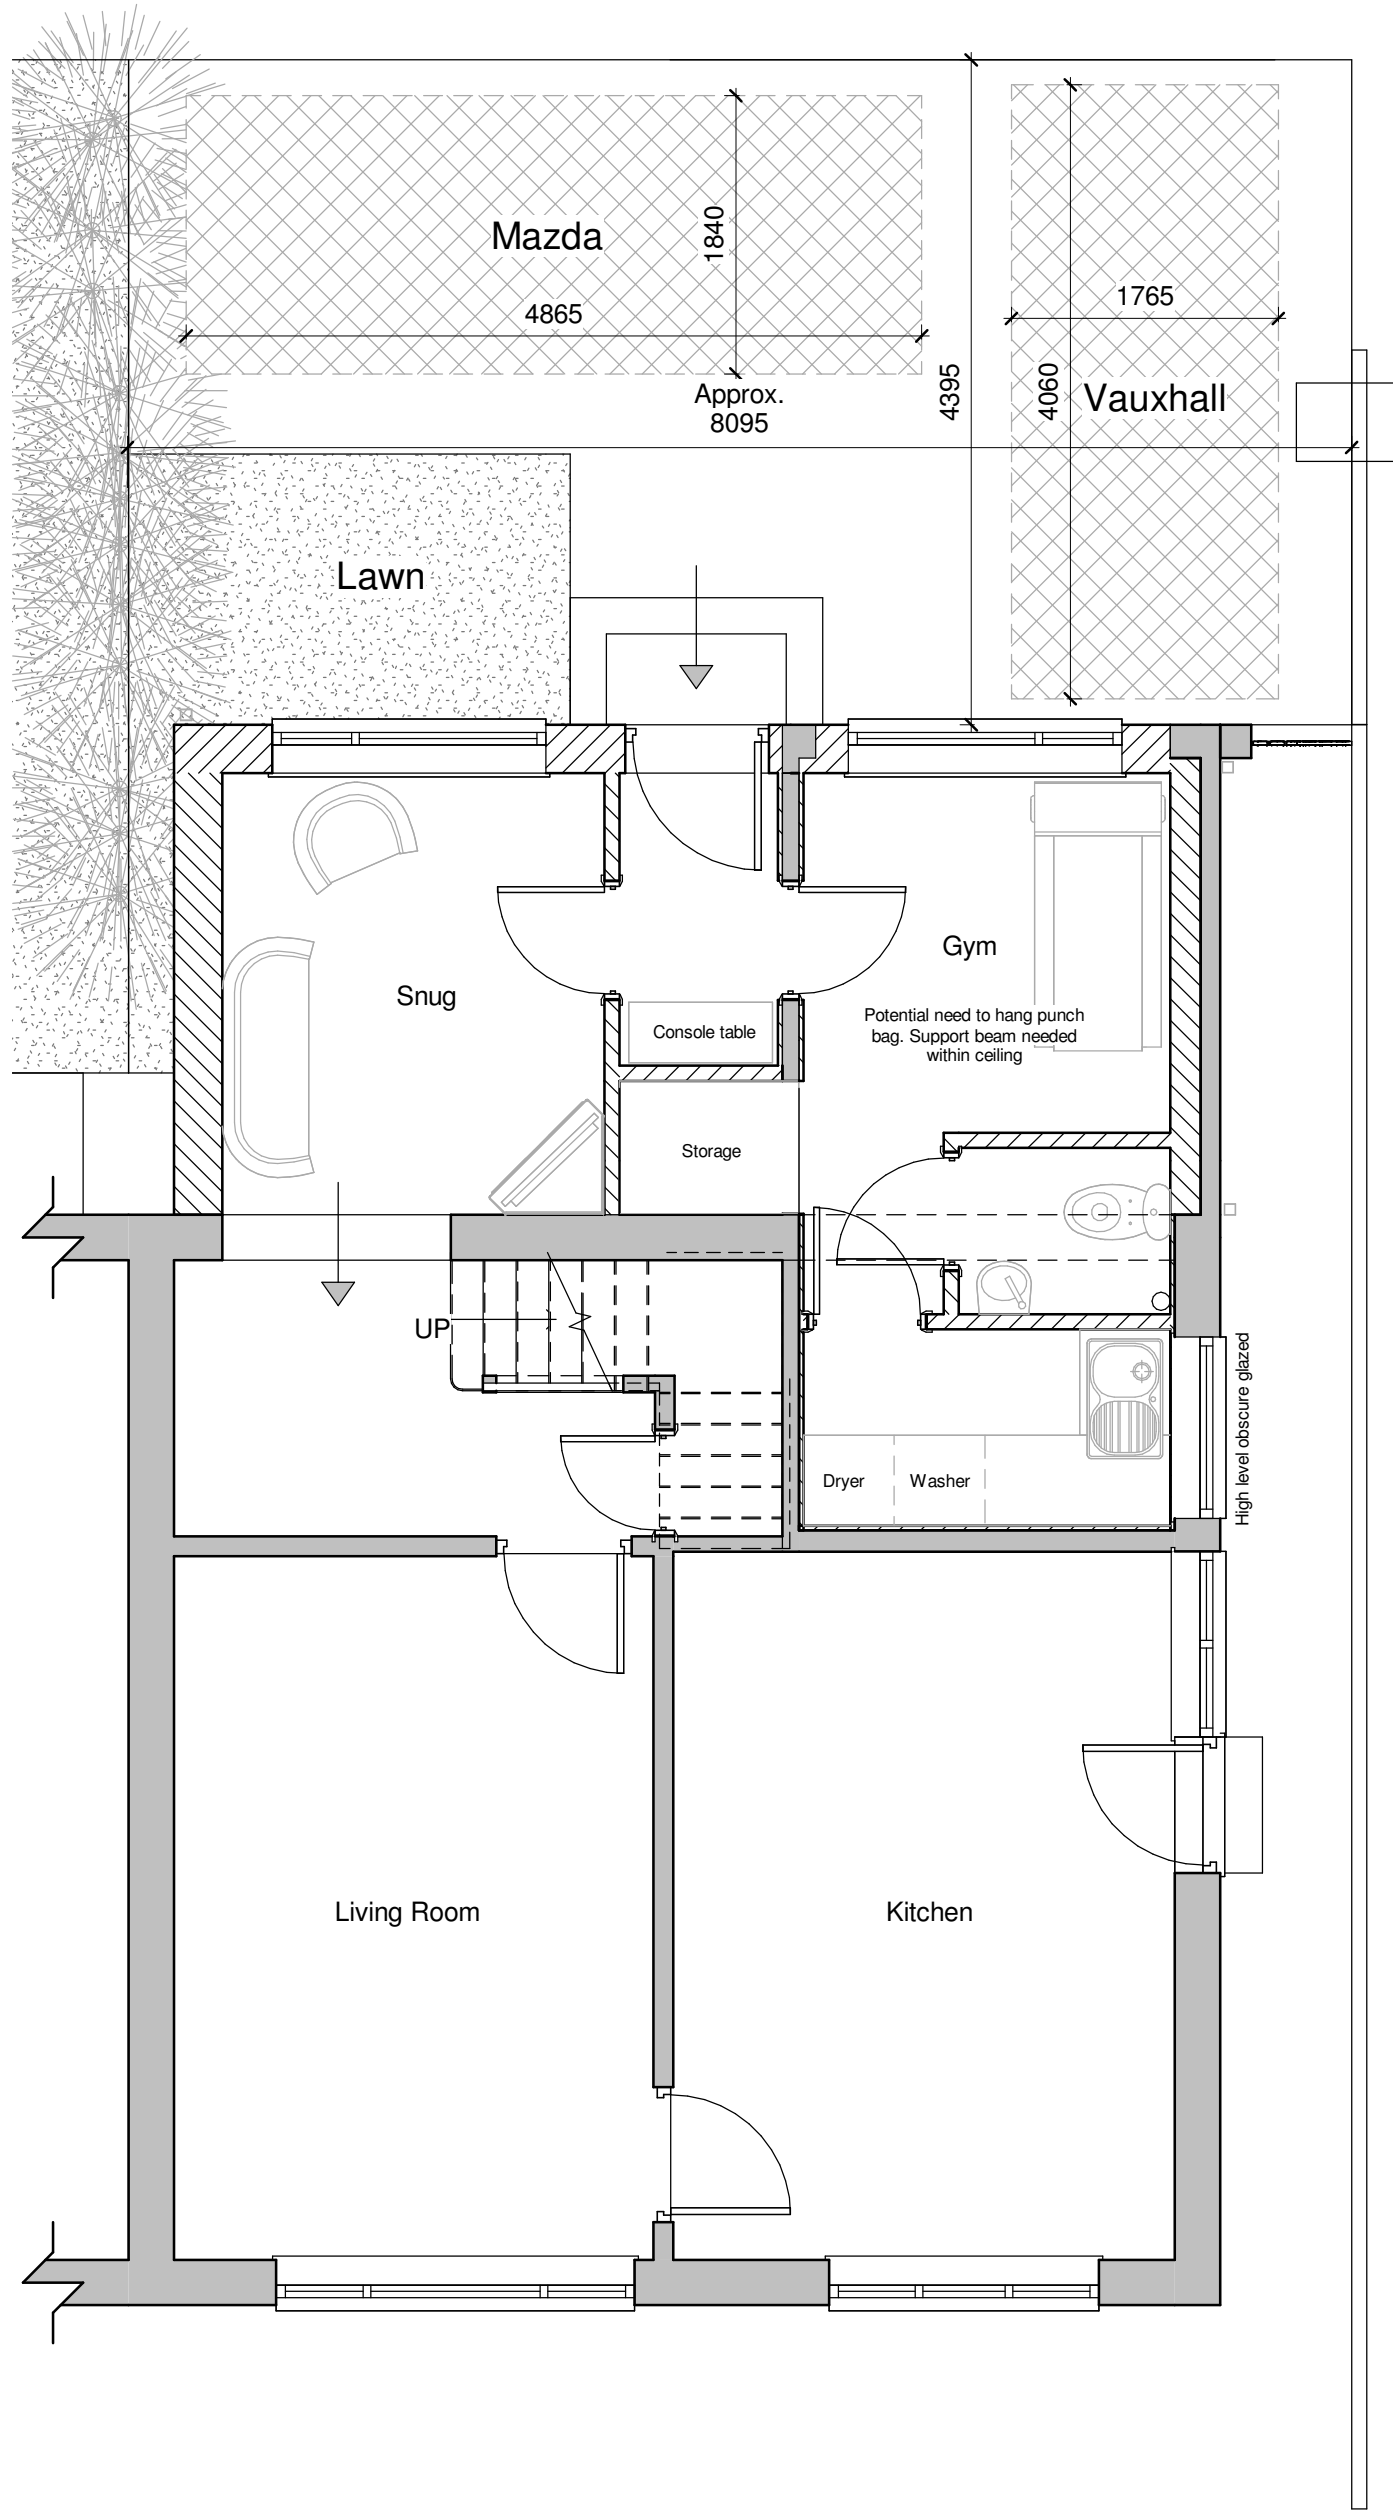

Ground Floor Plan
1 : 50

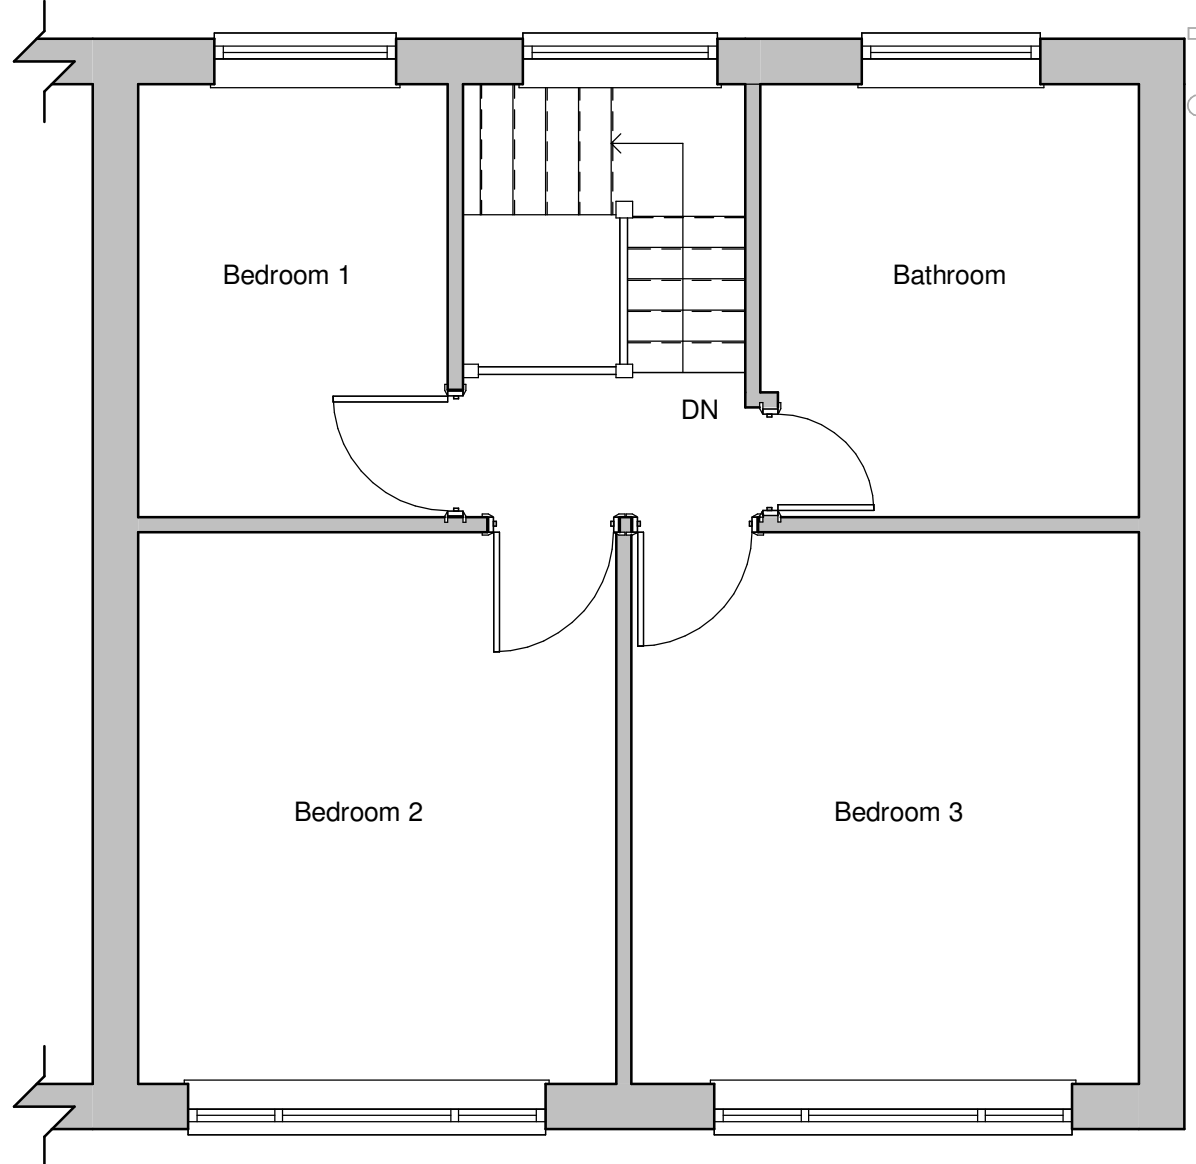

First Floor Plan
1 : 50

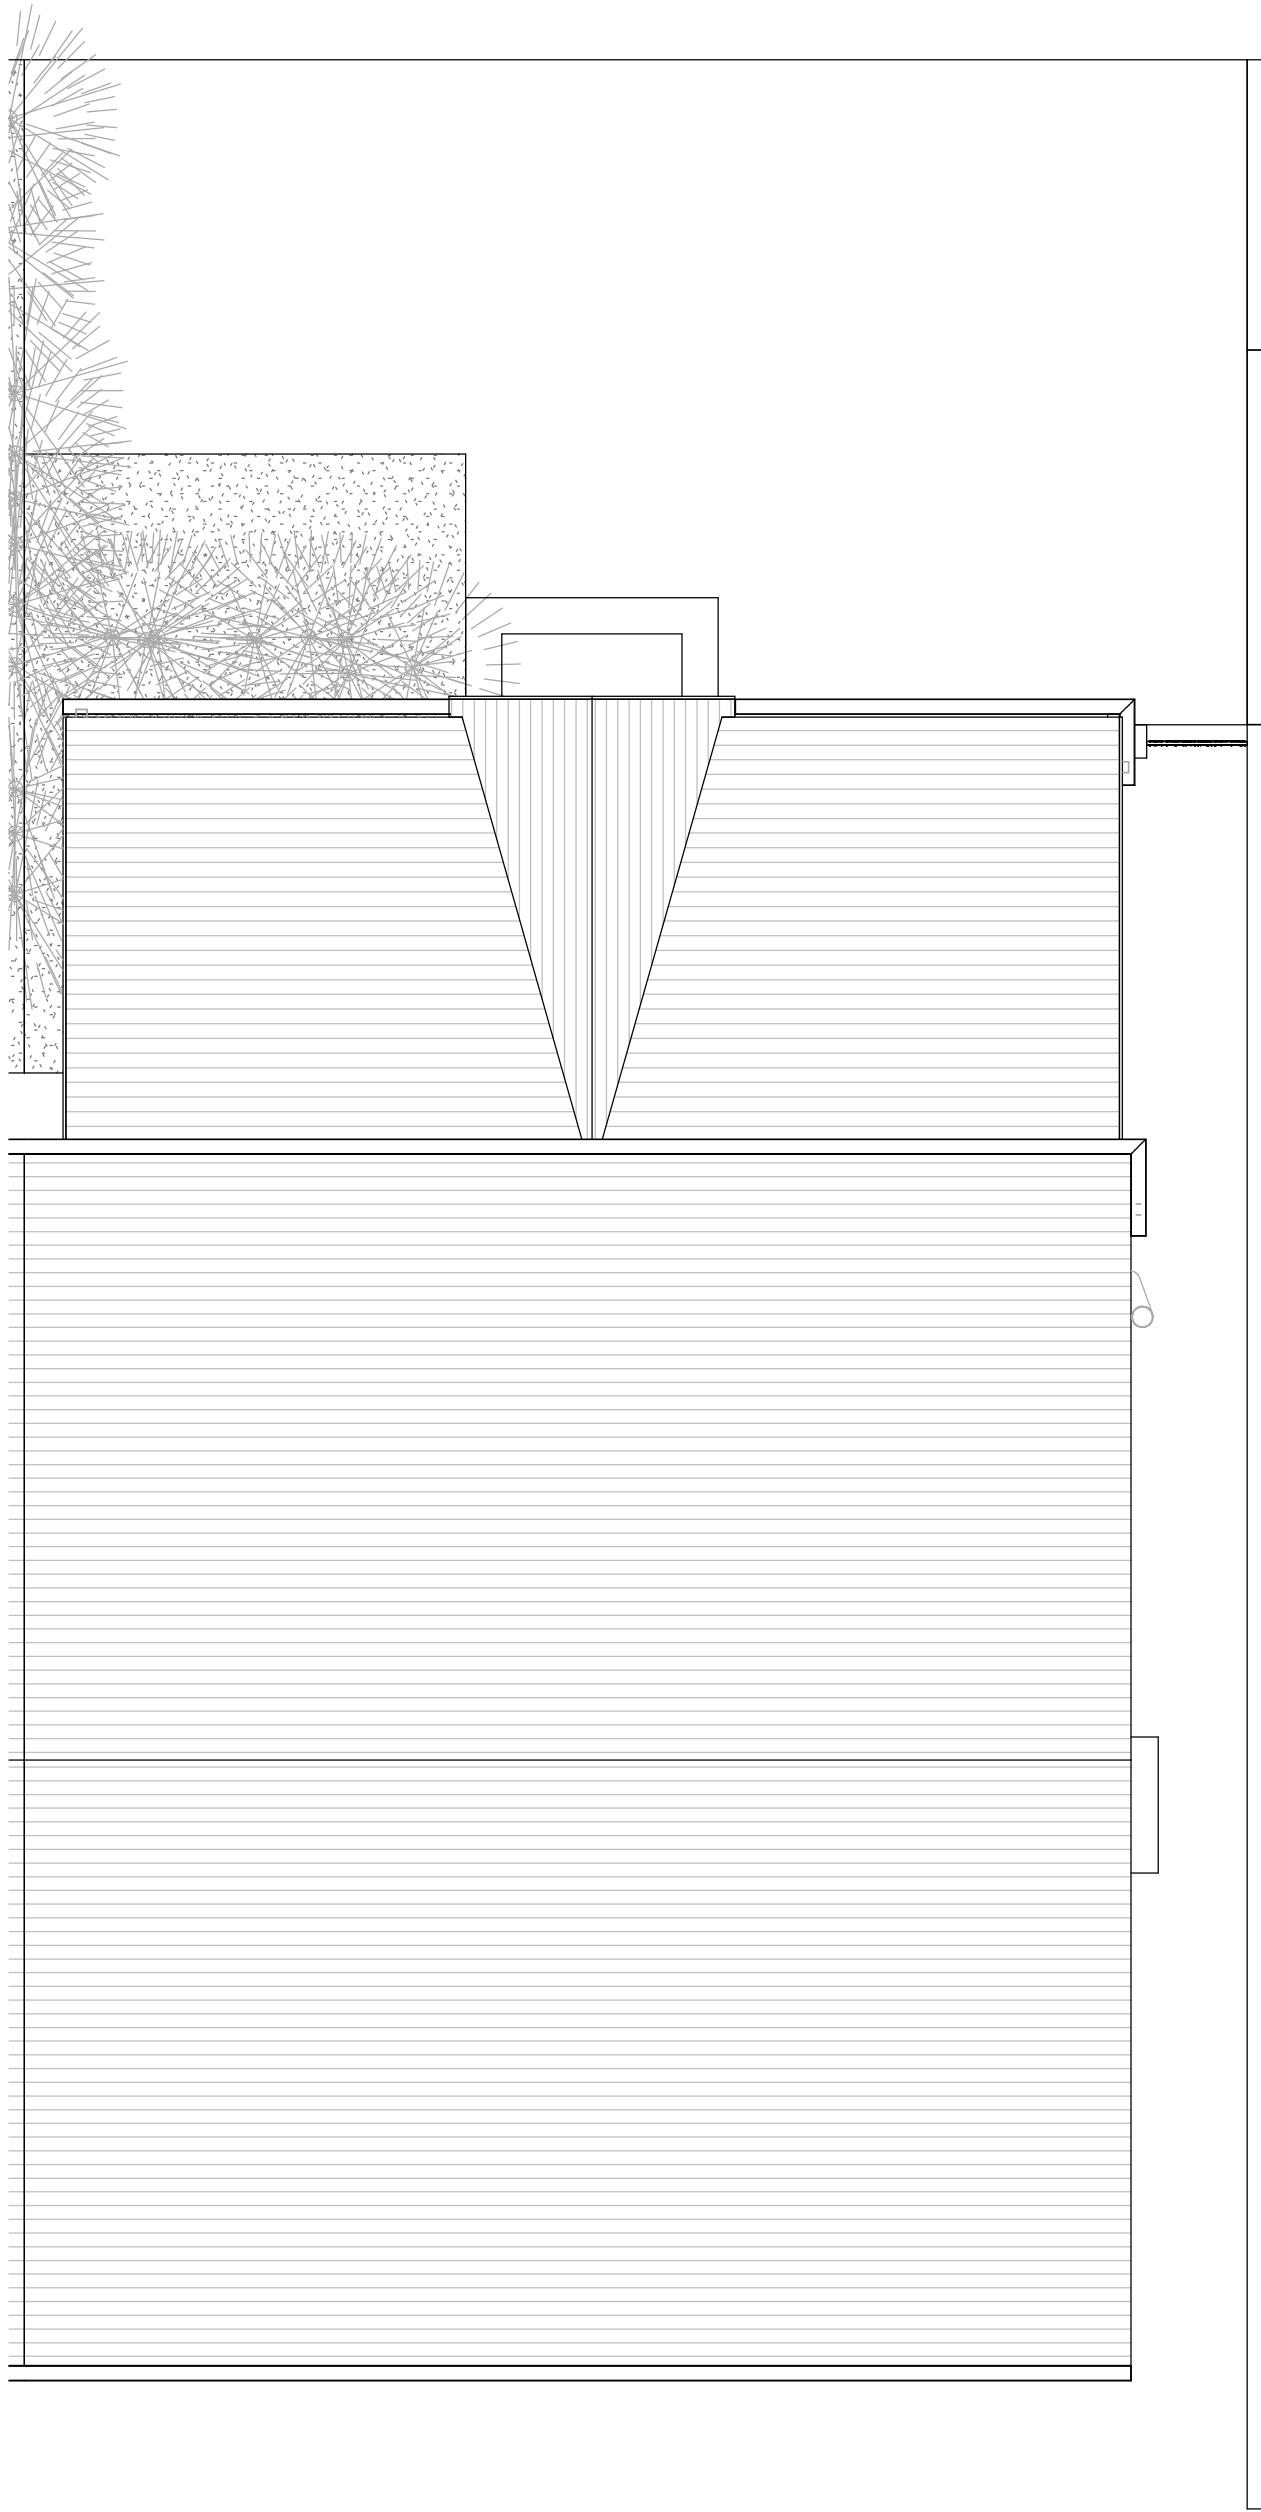

Roof Plan
1 : 50




www.birchgrovearchitecture.com				
amy.hirst@birchgrovearchitecture.com				
	Drawn	Date	Scale	Revision
	ACH	28/09/2021	As @ A1 indicated	B
Client	Mr & Mrs Wright			
Project	6 Hoobers View, Barnsley, S73 0SH			
Title	Concept 1 Plans			
Dwg No.	21_24 - 06			
© COPYRIGHT EXISTS ON THE DESIGNS AND INFORMATION SHOWN ON THIS DRAWING.				
The Contractor must verify all dimensions on site before making shop drawings or commencing work of any kind. No dimensions to be scaled from this drawing. Architect to be notified of any discrepancies in dimensions immediately.				


Revision		Date	Drawn	Checked
	First Issue	28/09/2021	ACH	
A	Revised following design meeting	27/10/2021	ACH	
B	Revised internal door into the snug	30/10/2021	ACH	



South Elevation
1 : 50

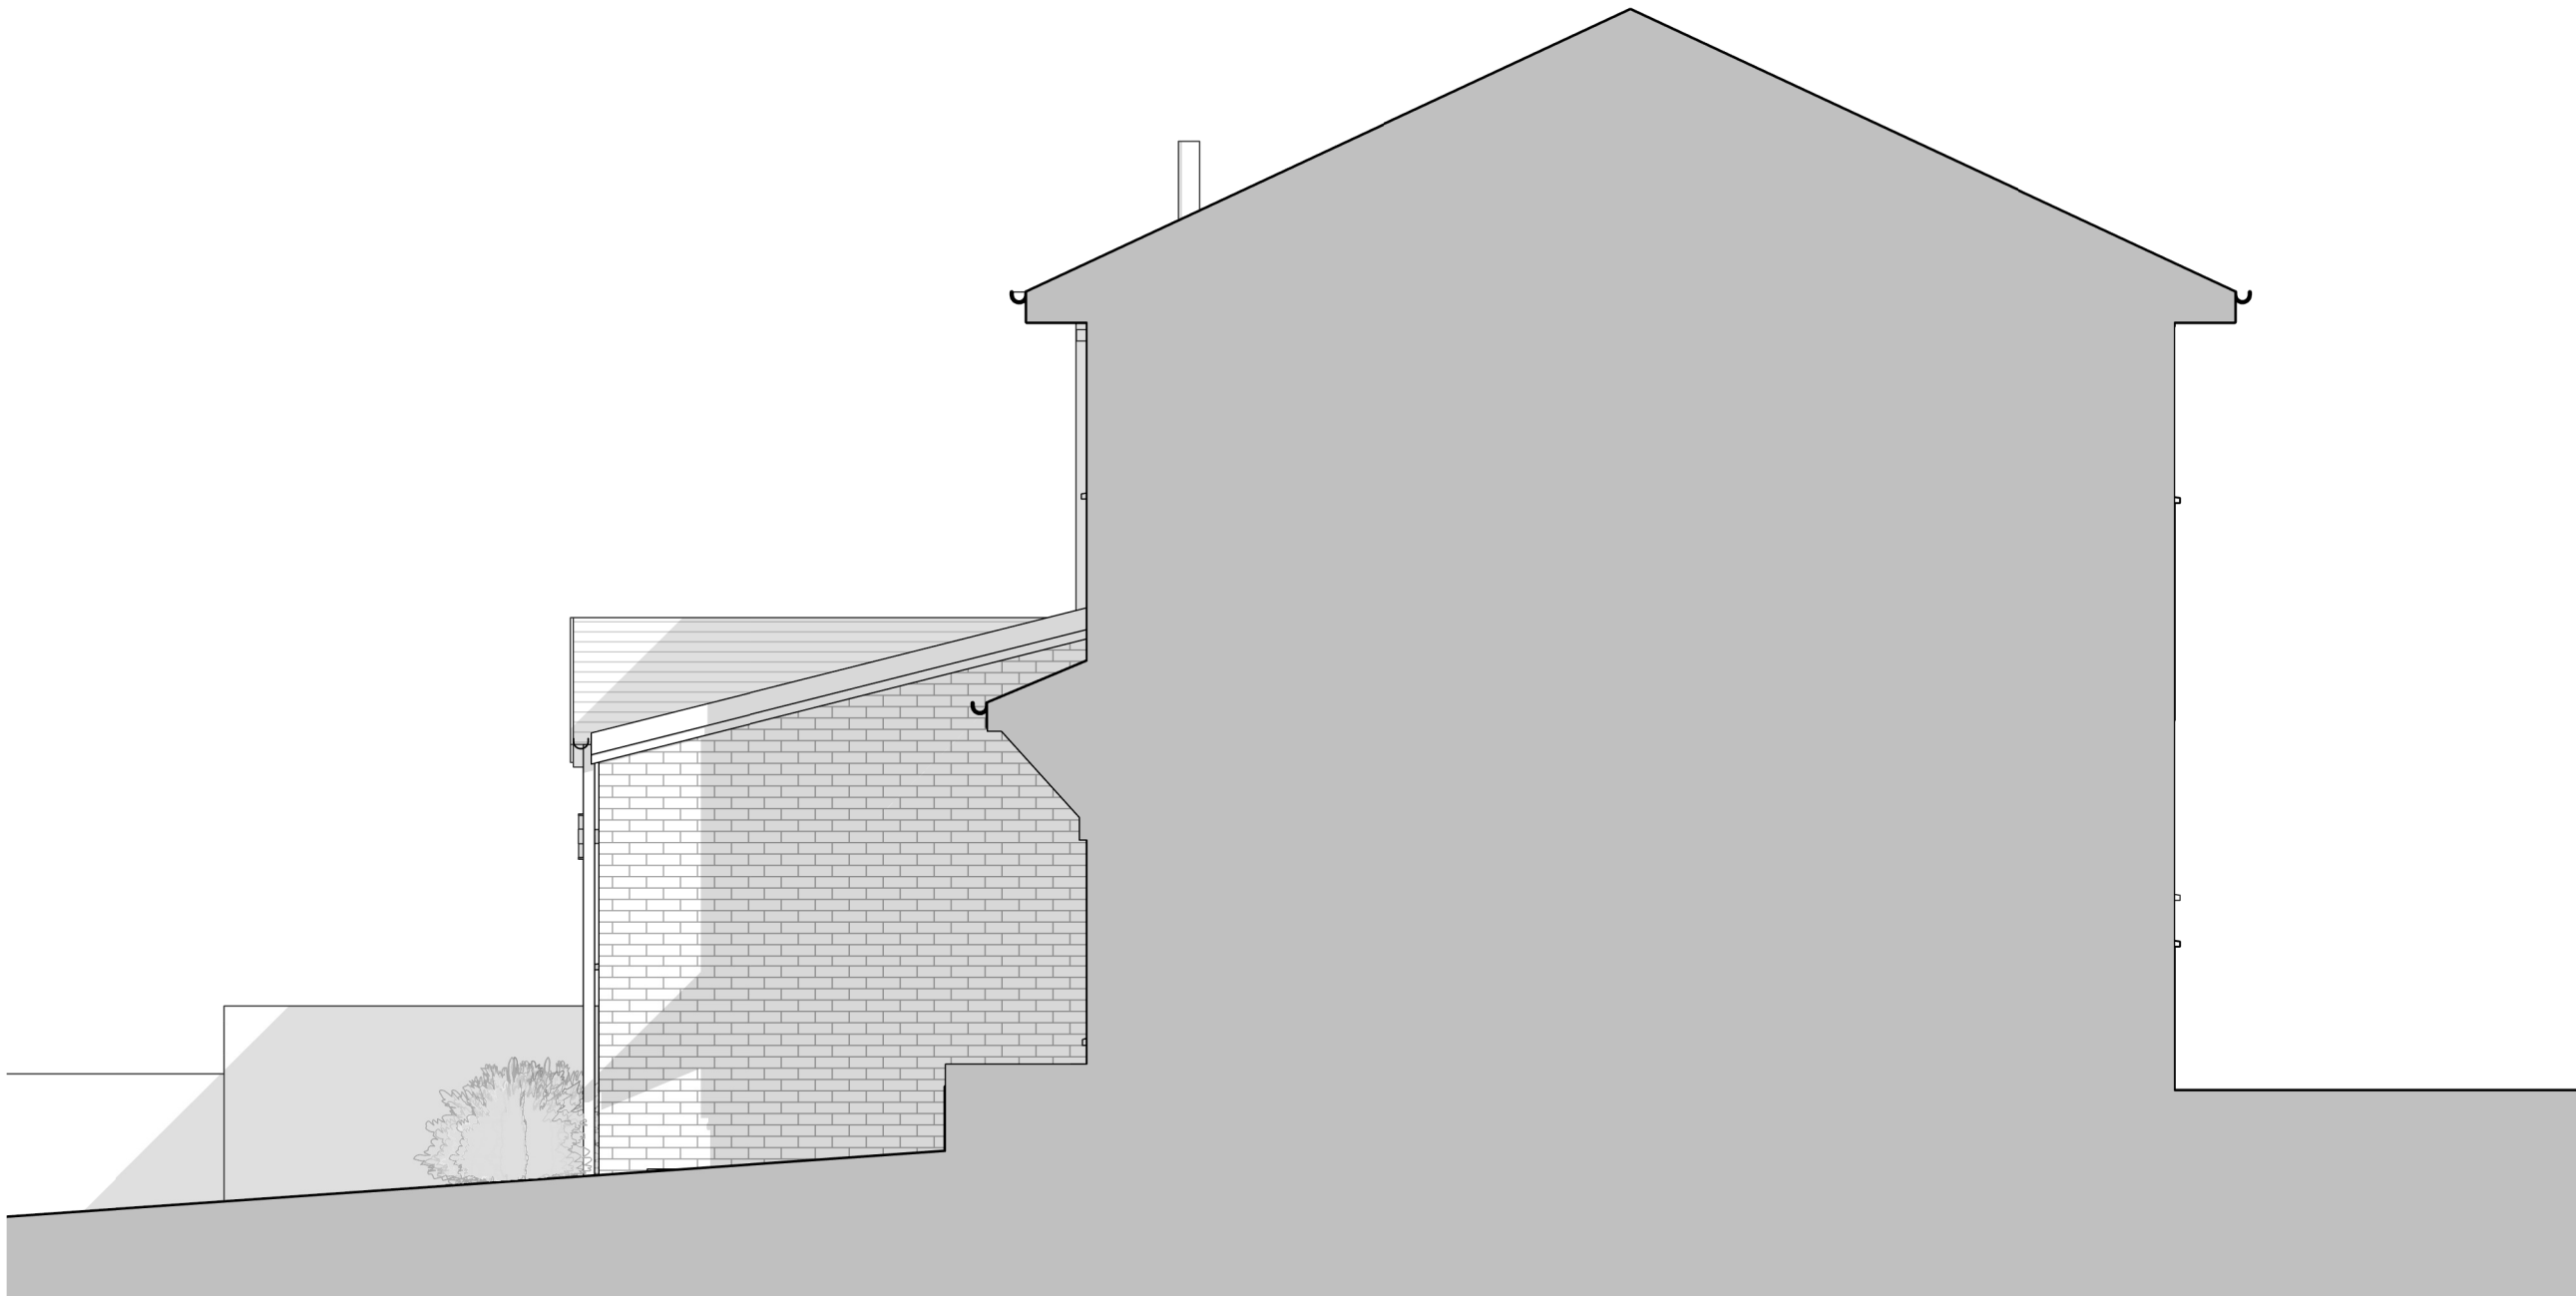

East Elevation
1 : 50

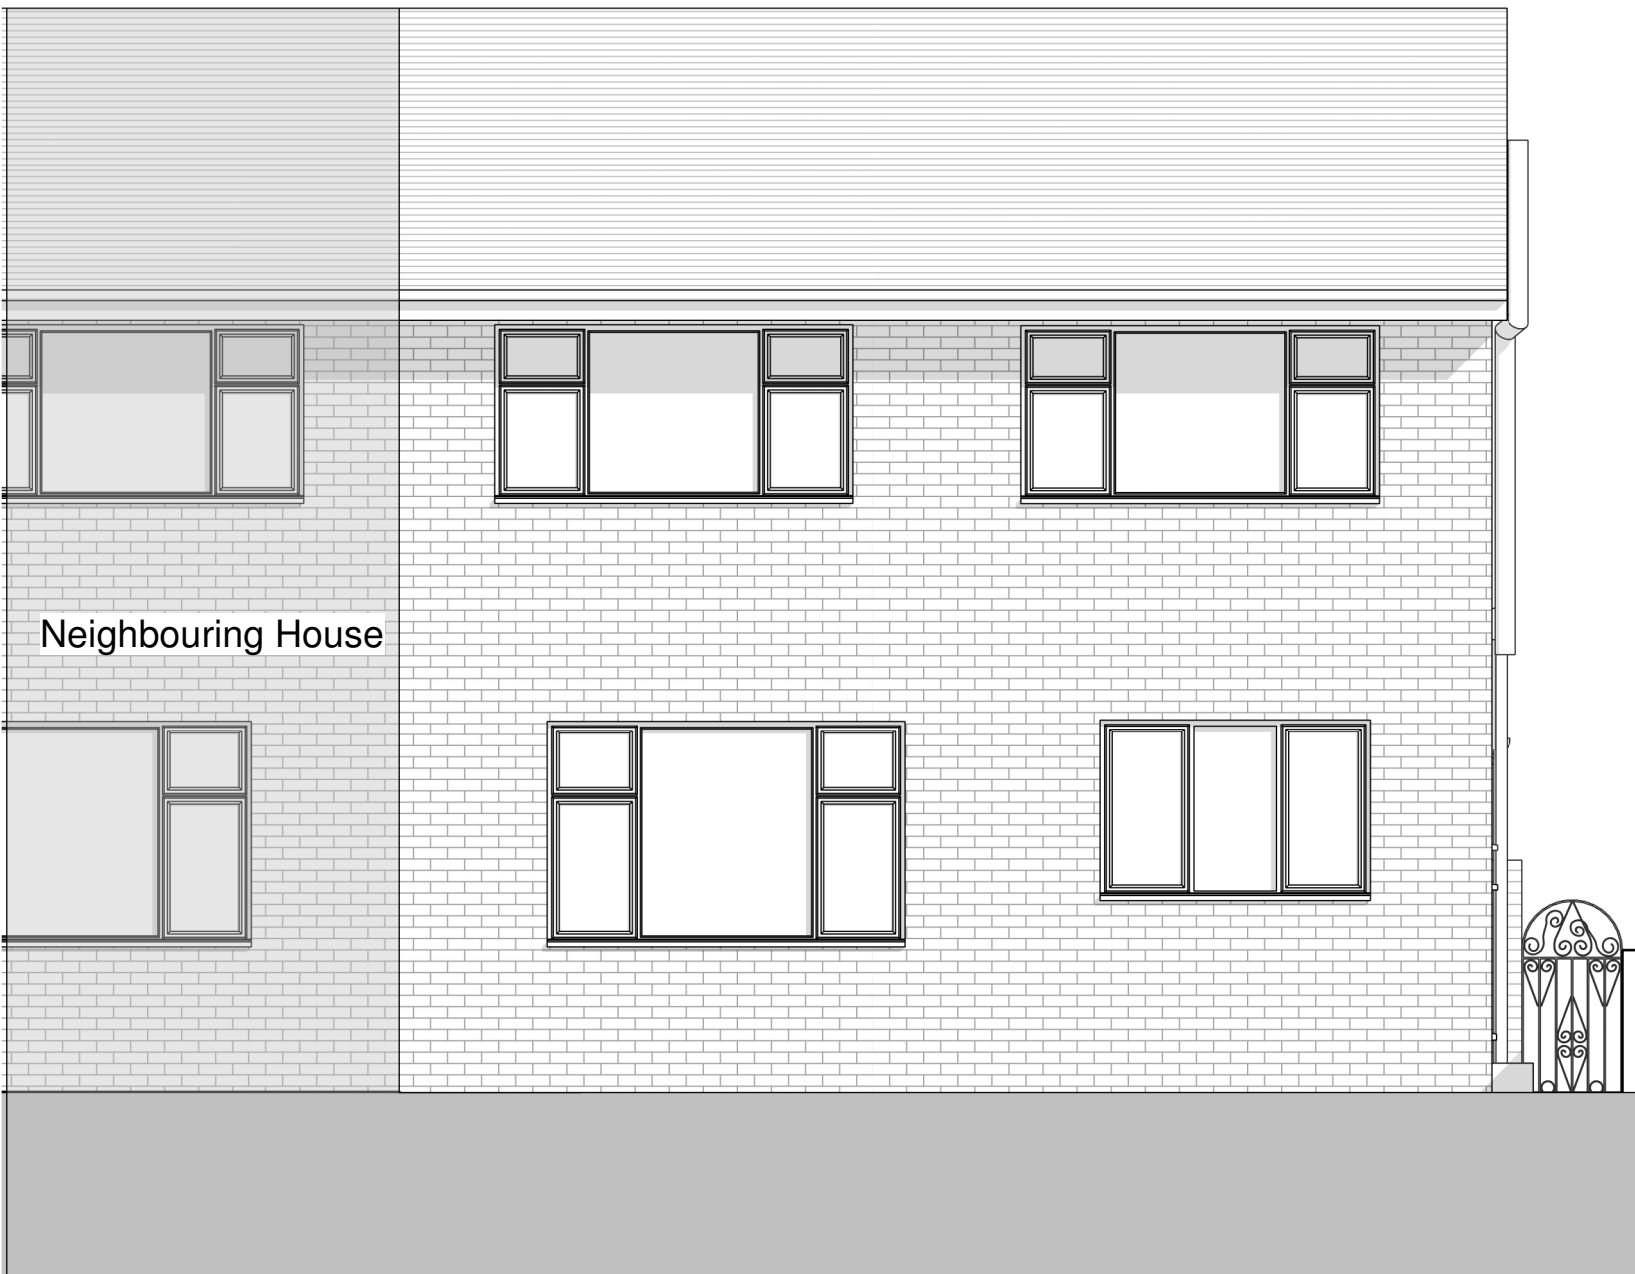


North Elevation
1 : 50



West Elevation
1 : 50


	Drawn	Date	Scale	Revision
	ACH	28/09/2021	1 : 50 @ A1	B
Client	Mr & Mrs Wright			
Project	6 Hoobier View, Barnsley, S73 0SH			
Title	Concept 1 Elevations			
Dwg No.	21_24 - 07			

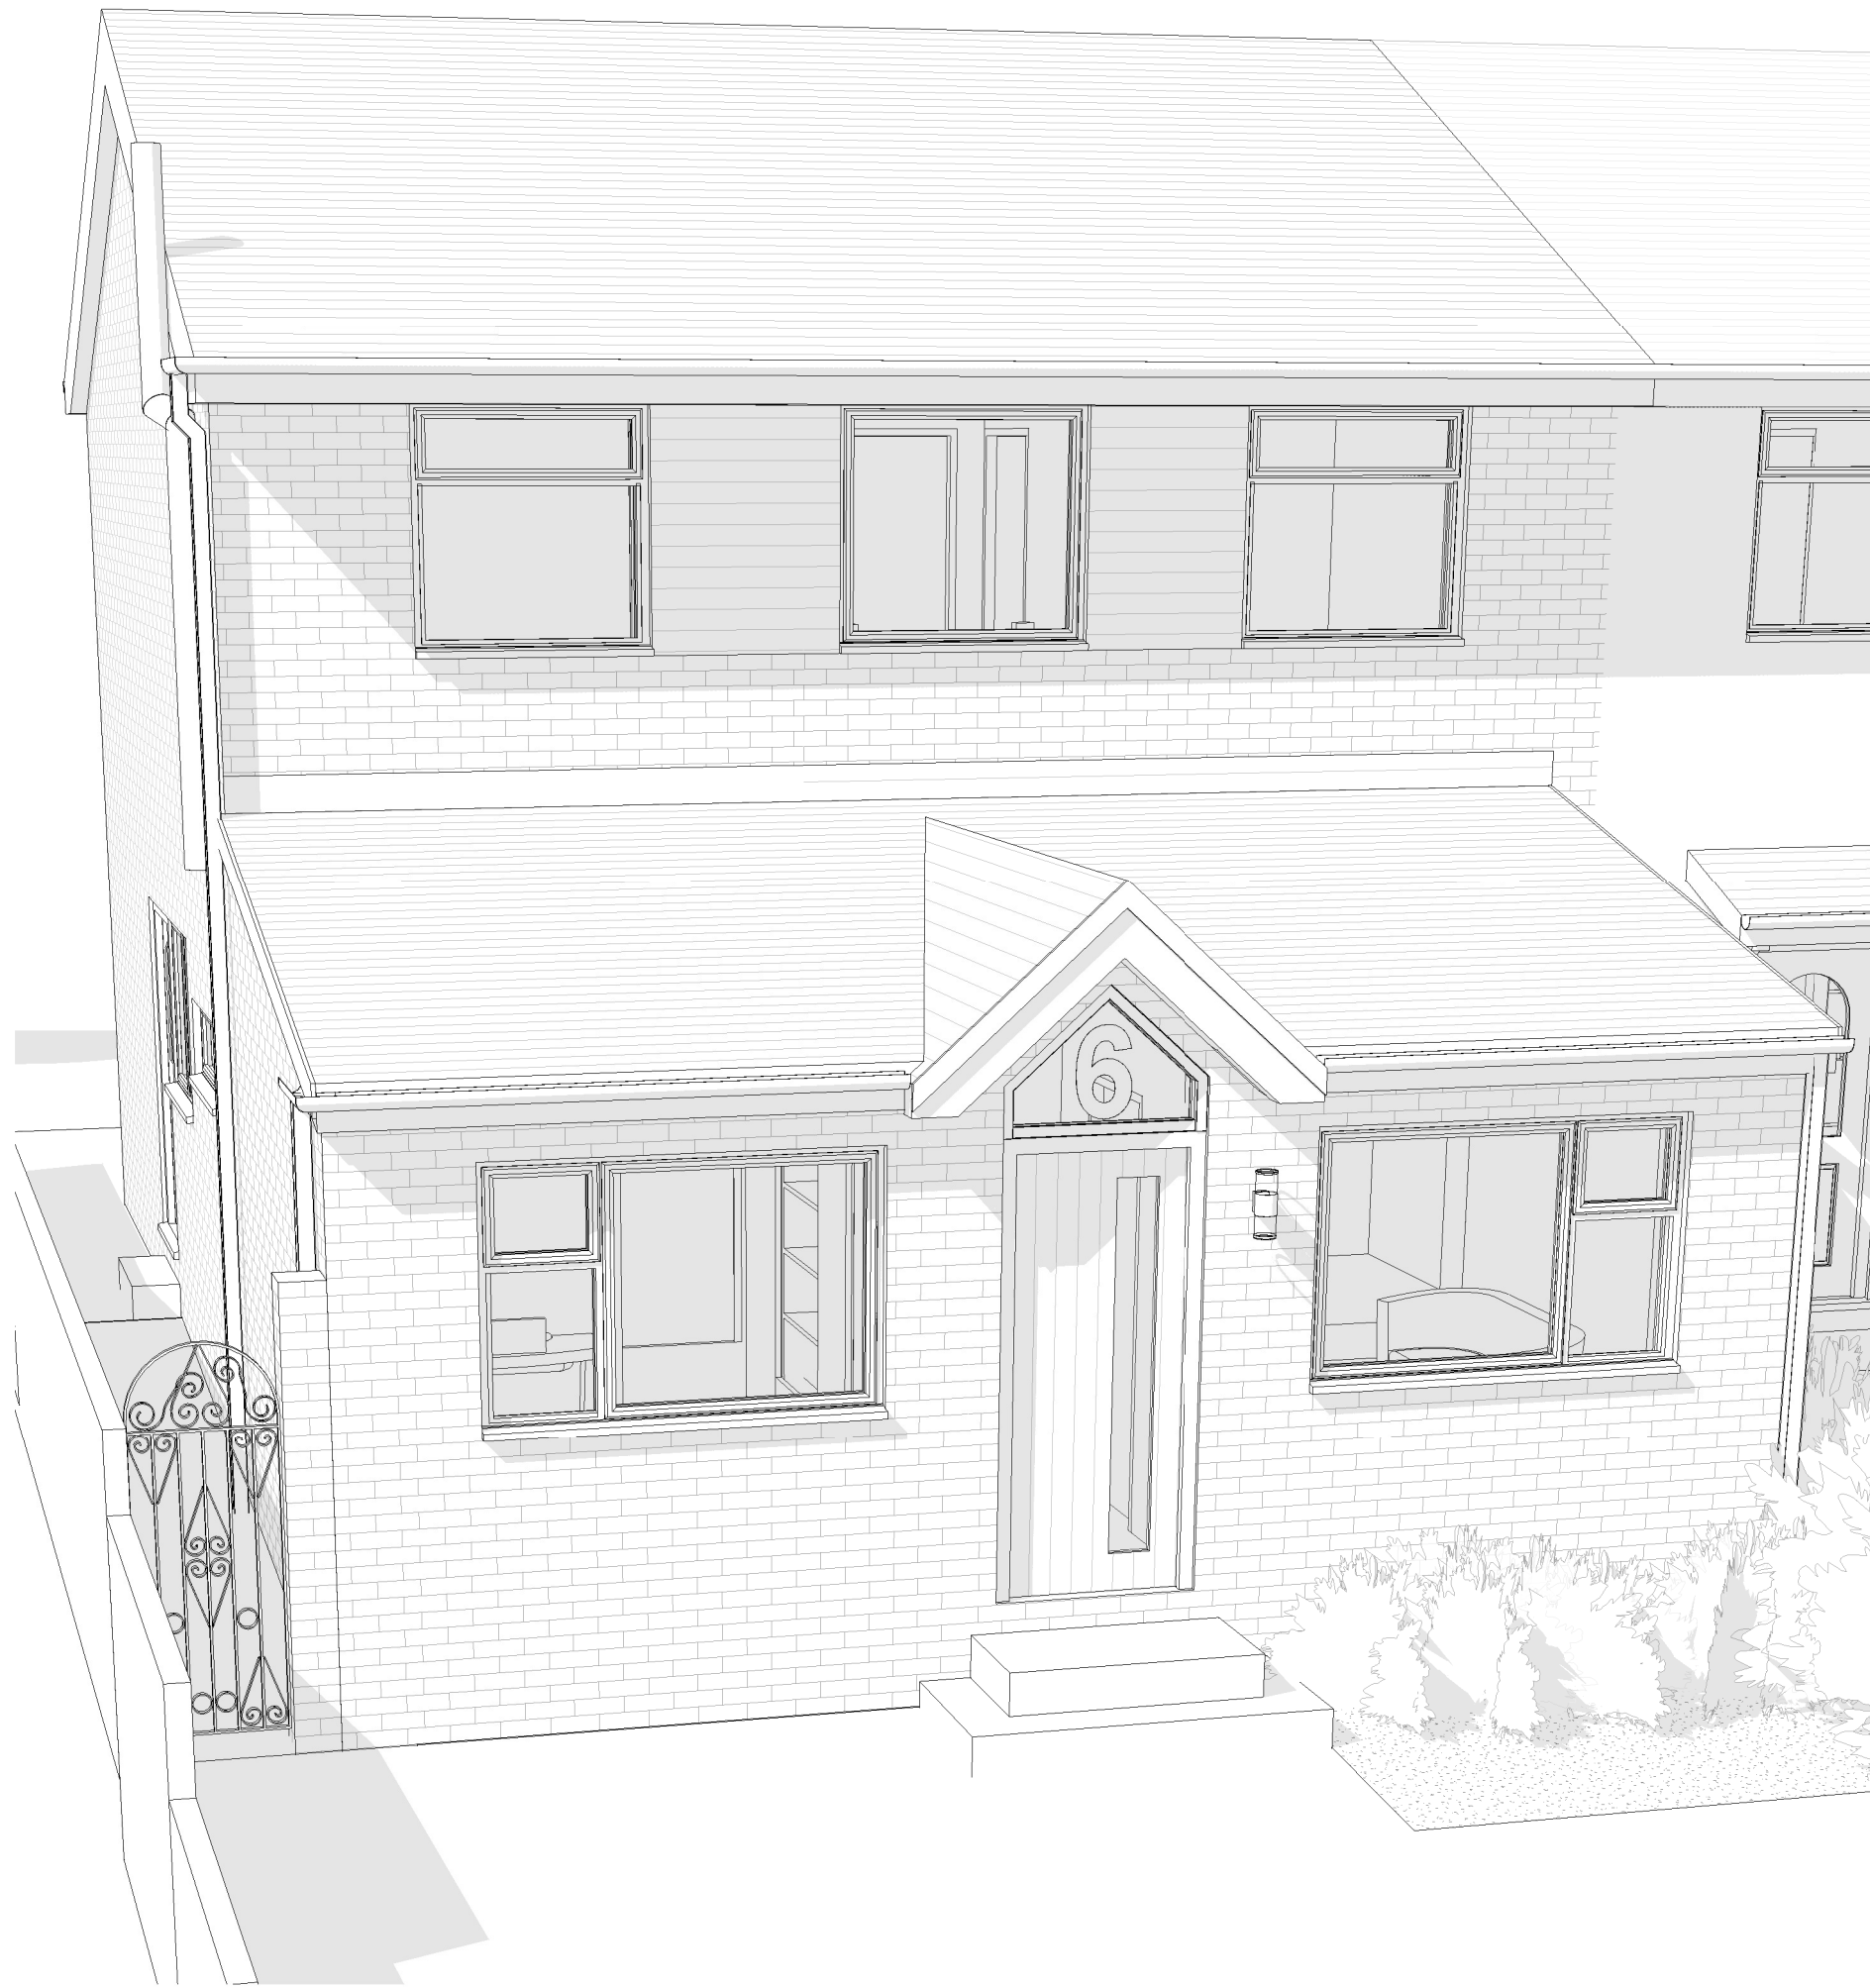

External View 1



External View 2

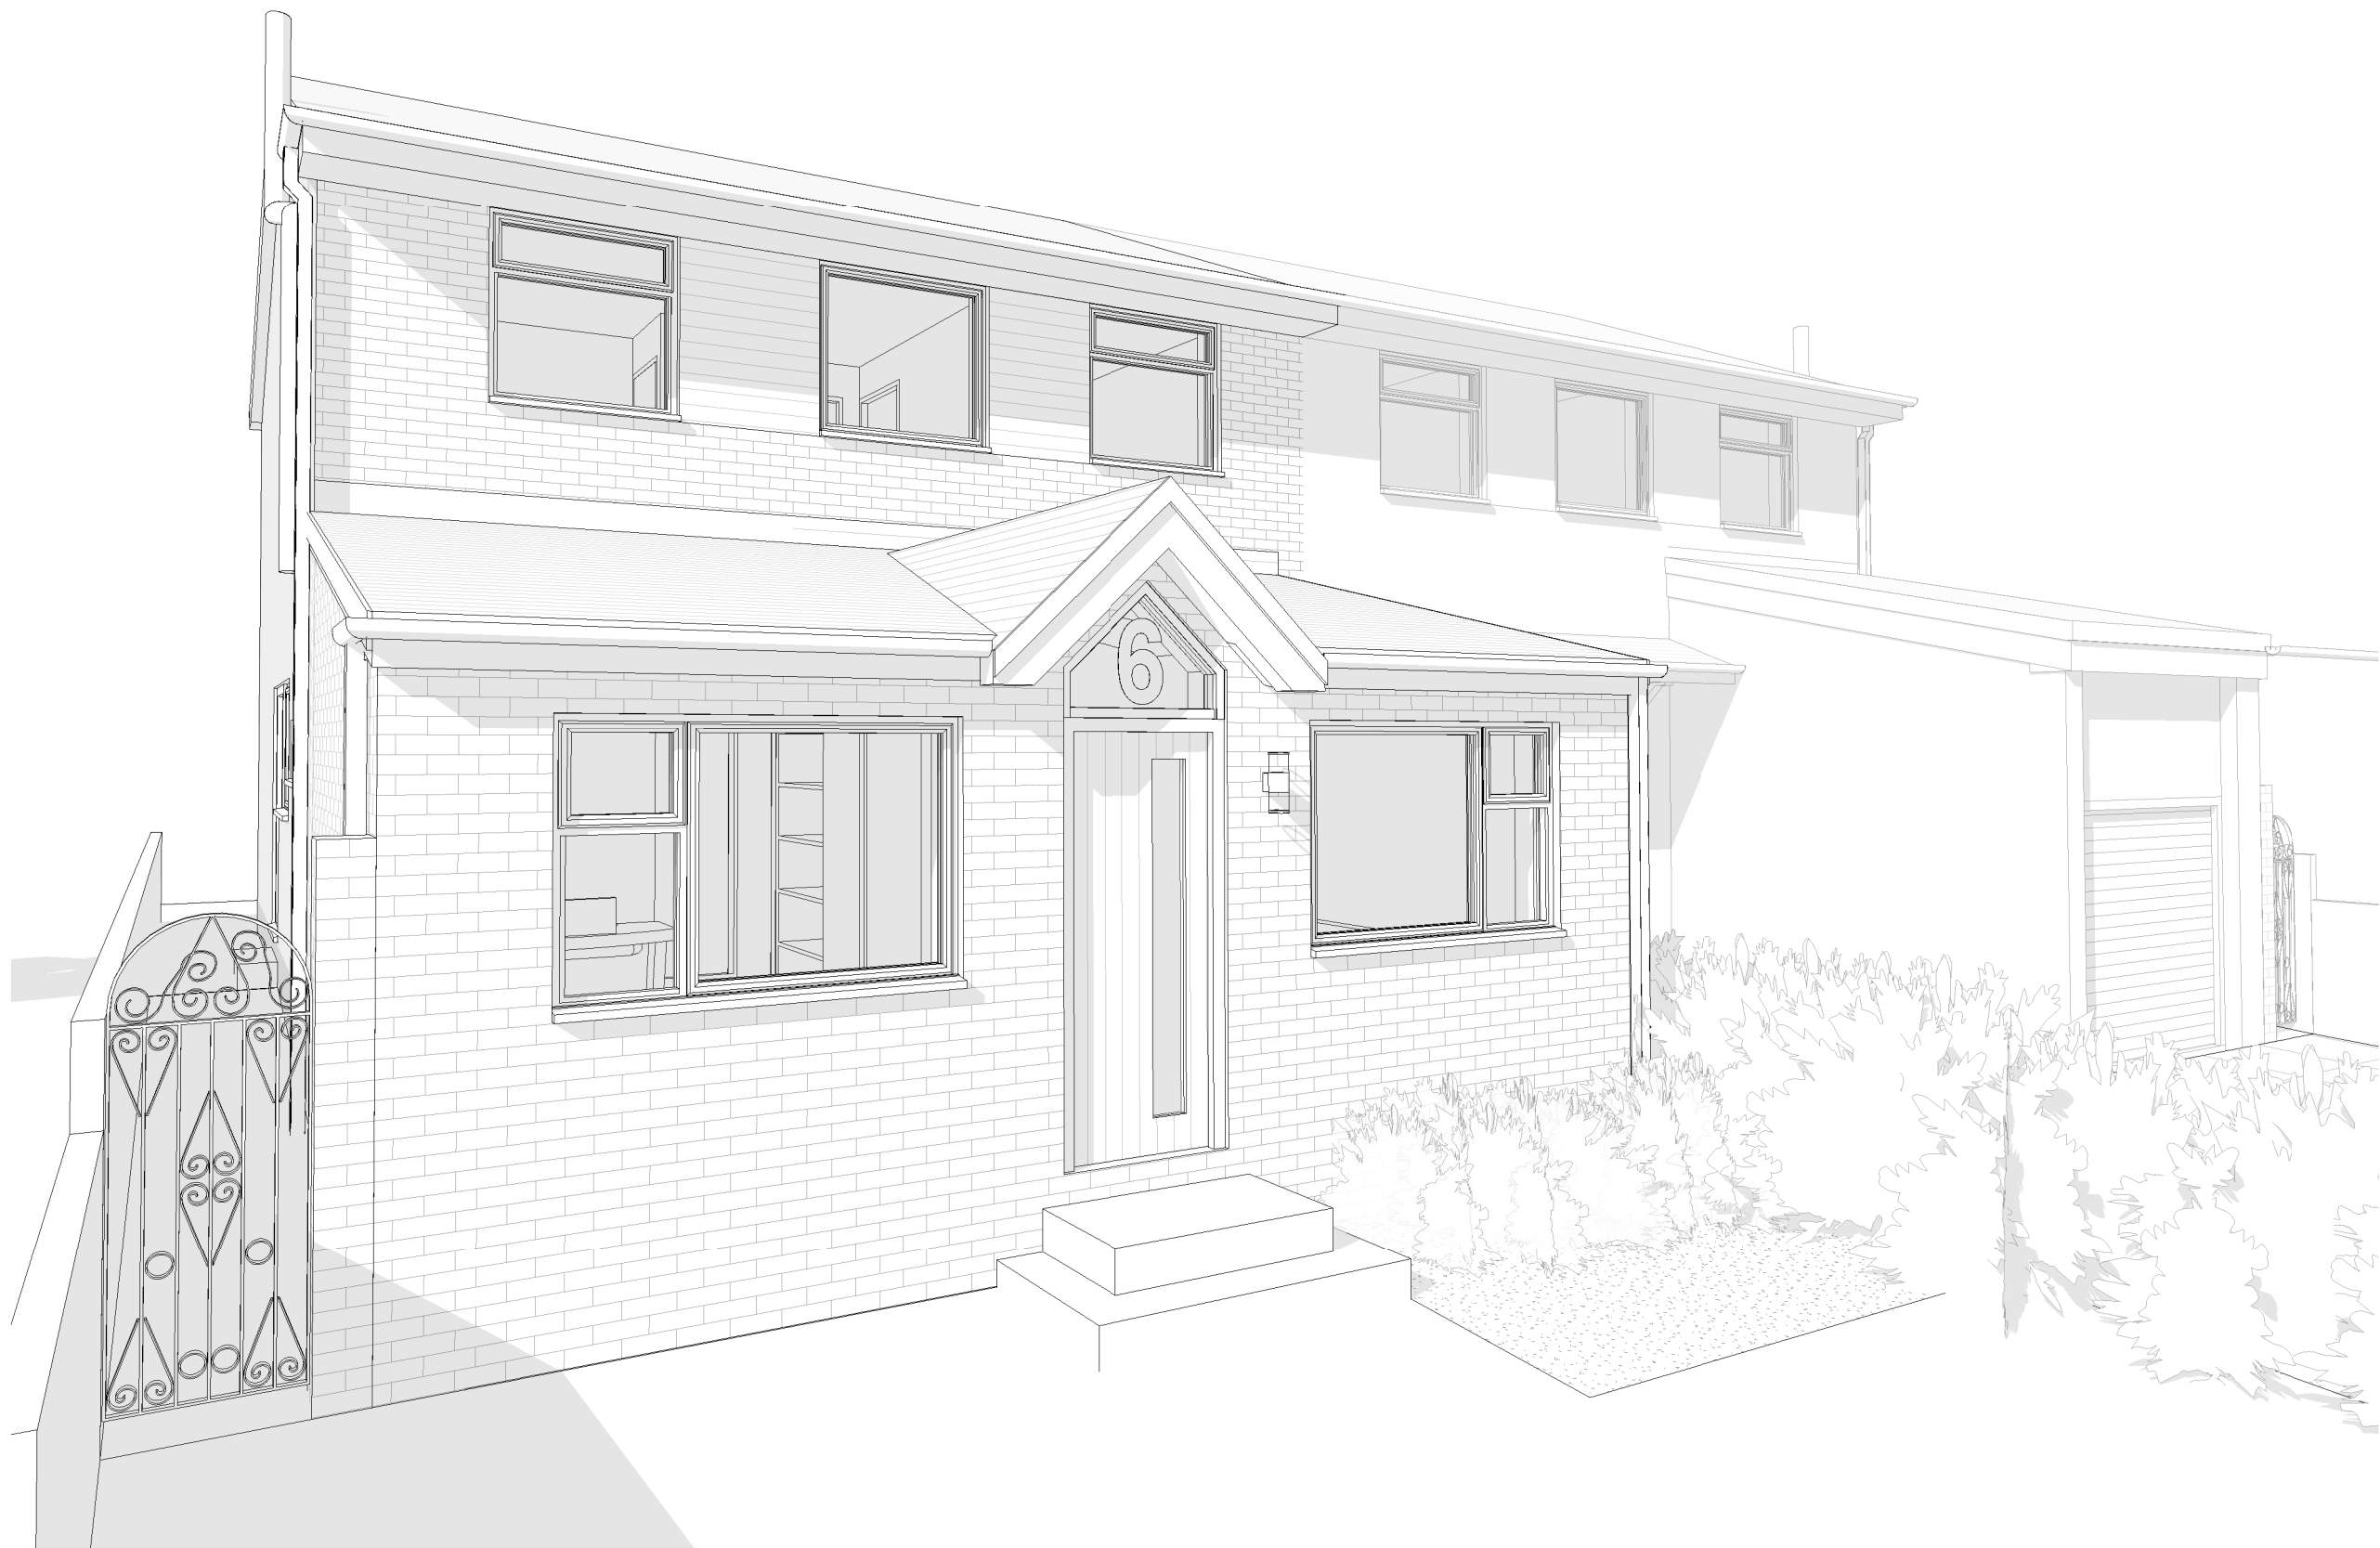

External View 3



External View 4

Revision		Date	Drawn	Checked
A	First Issue	28/09/2021	ACH	
B	Revised following design meeting	27/10/2021	ACH	
	Revised internal door into the snug	30/10/2021	ACH	


Birch Grove
Architecture

www.birchgrovearchitecture.com
amy.hirst@birchgrovearchitecture.com


Drawn	Date	Scale	Revision
ACH	28/09/2021	@ A1	B
Client	Mr & Mrs Wright		
Project	6 Hoobier View, Barnsley, S73 0SH		
Title	Concept 1 Perspectives		
Dwg No.	21_24 - 08		

© COPYRIGHT EXISTS ON THE DESIGNS AND INFORMATION SHOWN ON THIS DRAWING.
The Contractor must verify all dimensions on site before making shop drawings or commencing work of any kind. No dimensions to be scaled from this drawing. Architect to be notified of any discrepancies in dimensions immediately.

Revision		Date	Drawn	Checked
	First Issue	28/09/2021	ACH	
A	Revised following design meeting	27/10/2021	ACH	
B	Revised internal door into the snug	30/10/2021	ACH	

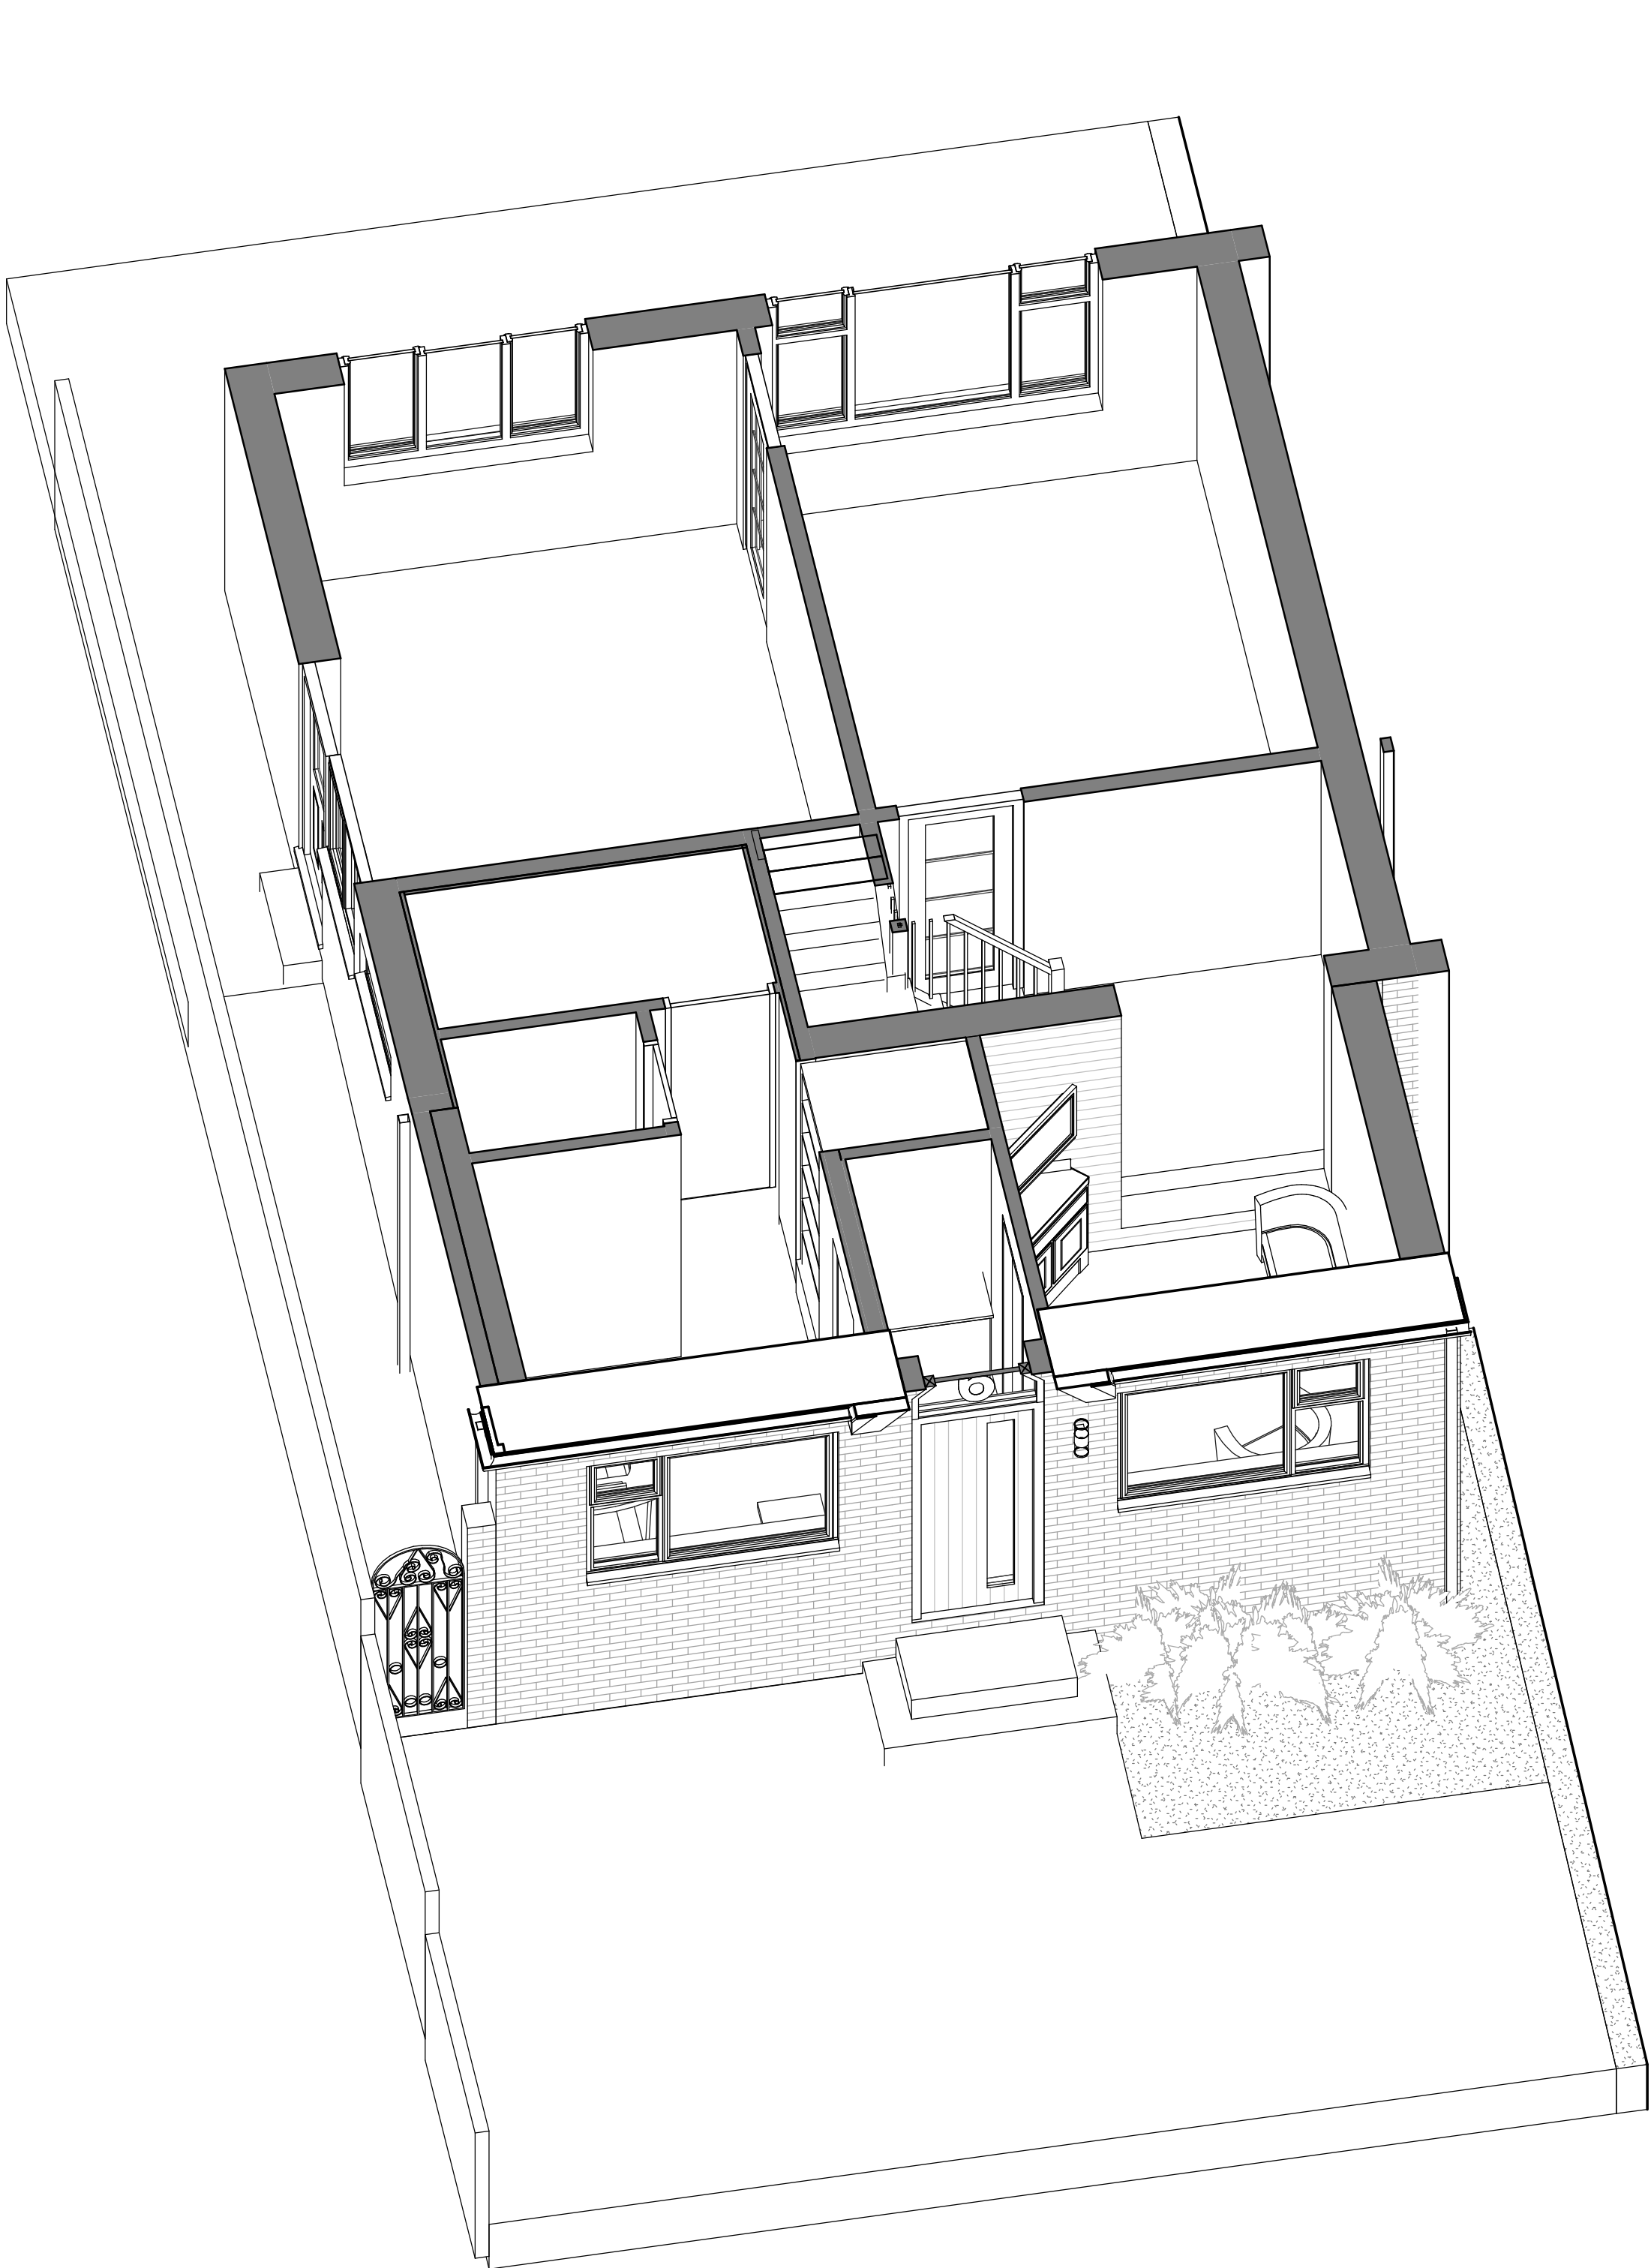



Ground Floor Plan Perspective

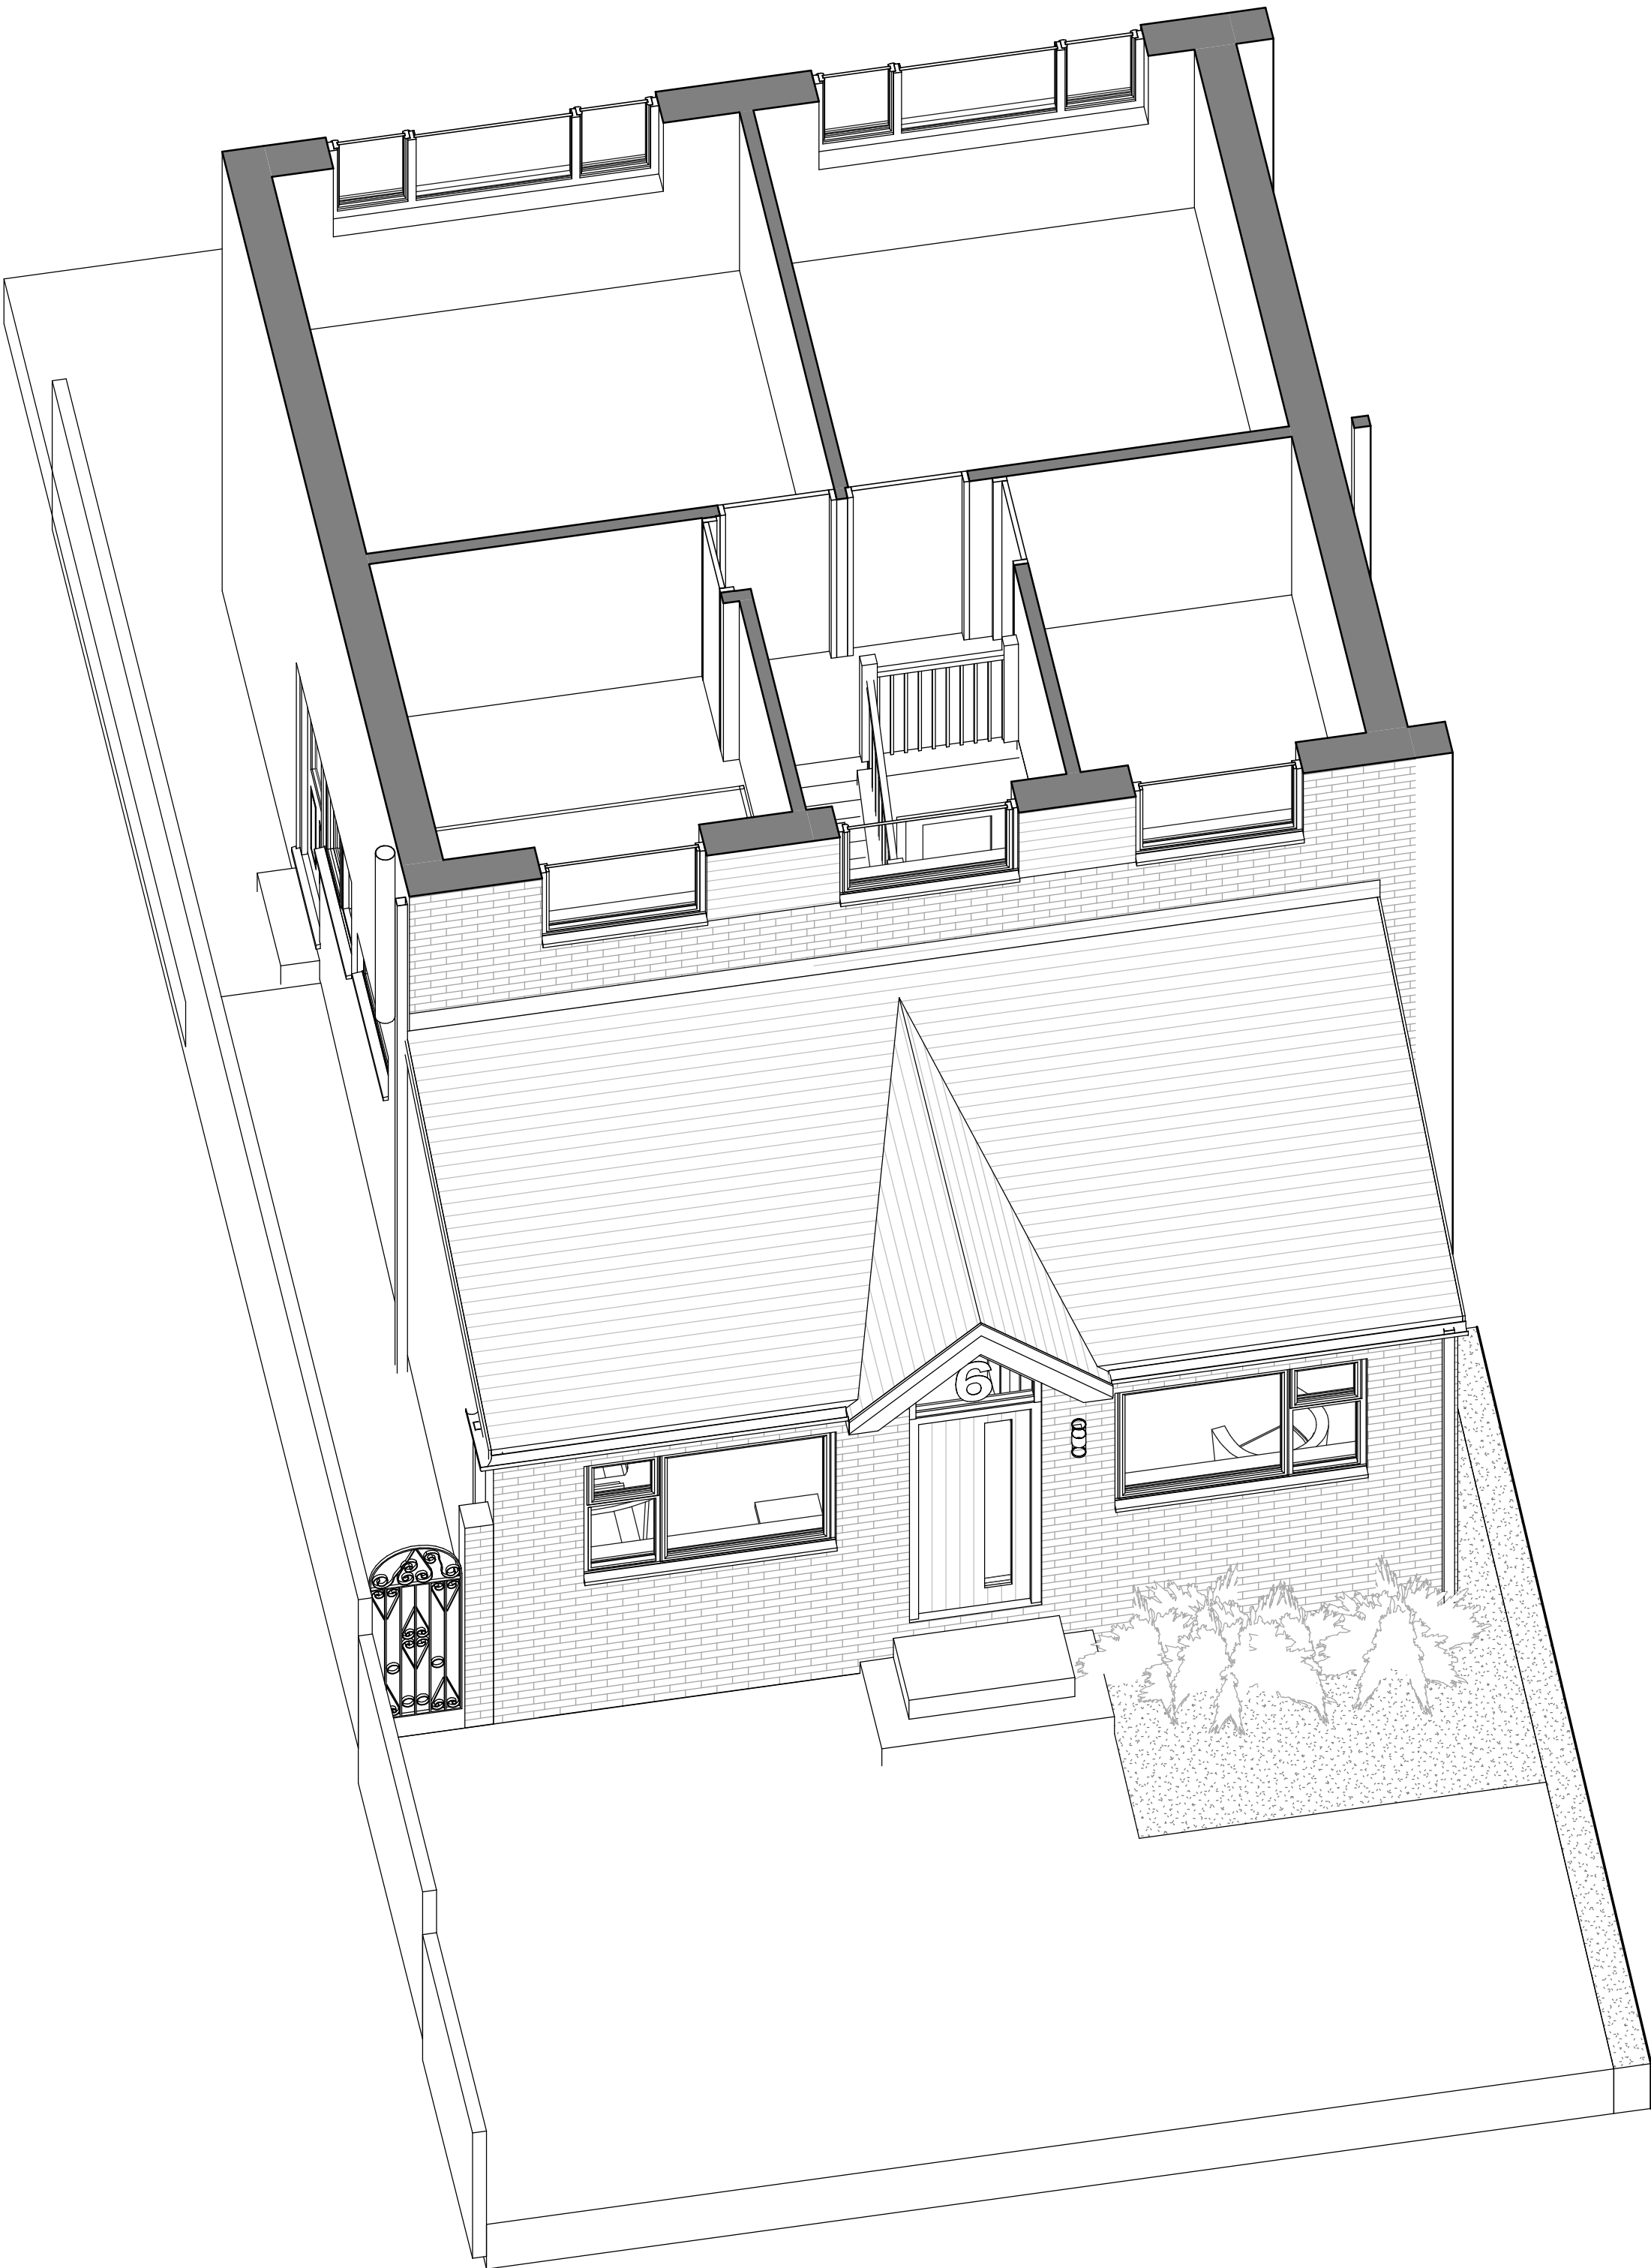


First Floor Plan Perspective

	Drawn	Date	Scale	Revision
	ACH	28/09/2021	@ A1	B
Client	Mr & Mrs Wright			
Project	6 Hoobers View, Barnsley, S73 0SH			
Title	Concept 1 Perspective Floor Plans			
Dwg No.	21_24 - 09			

Revision		Date	Drawn	Checked
	First Issue	28/09/2021	ACH	
A	Revised following design meeting	27/10/2021	ACH	
B	Revised internal door into the snug	30/10/2021	ACH	

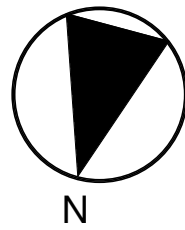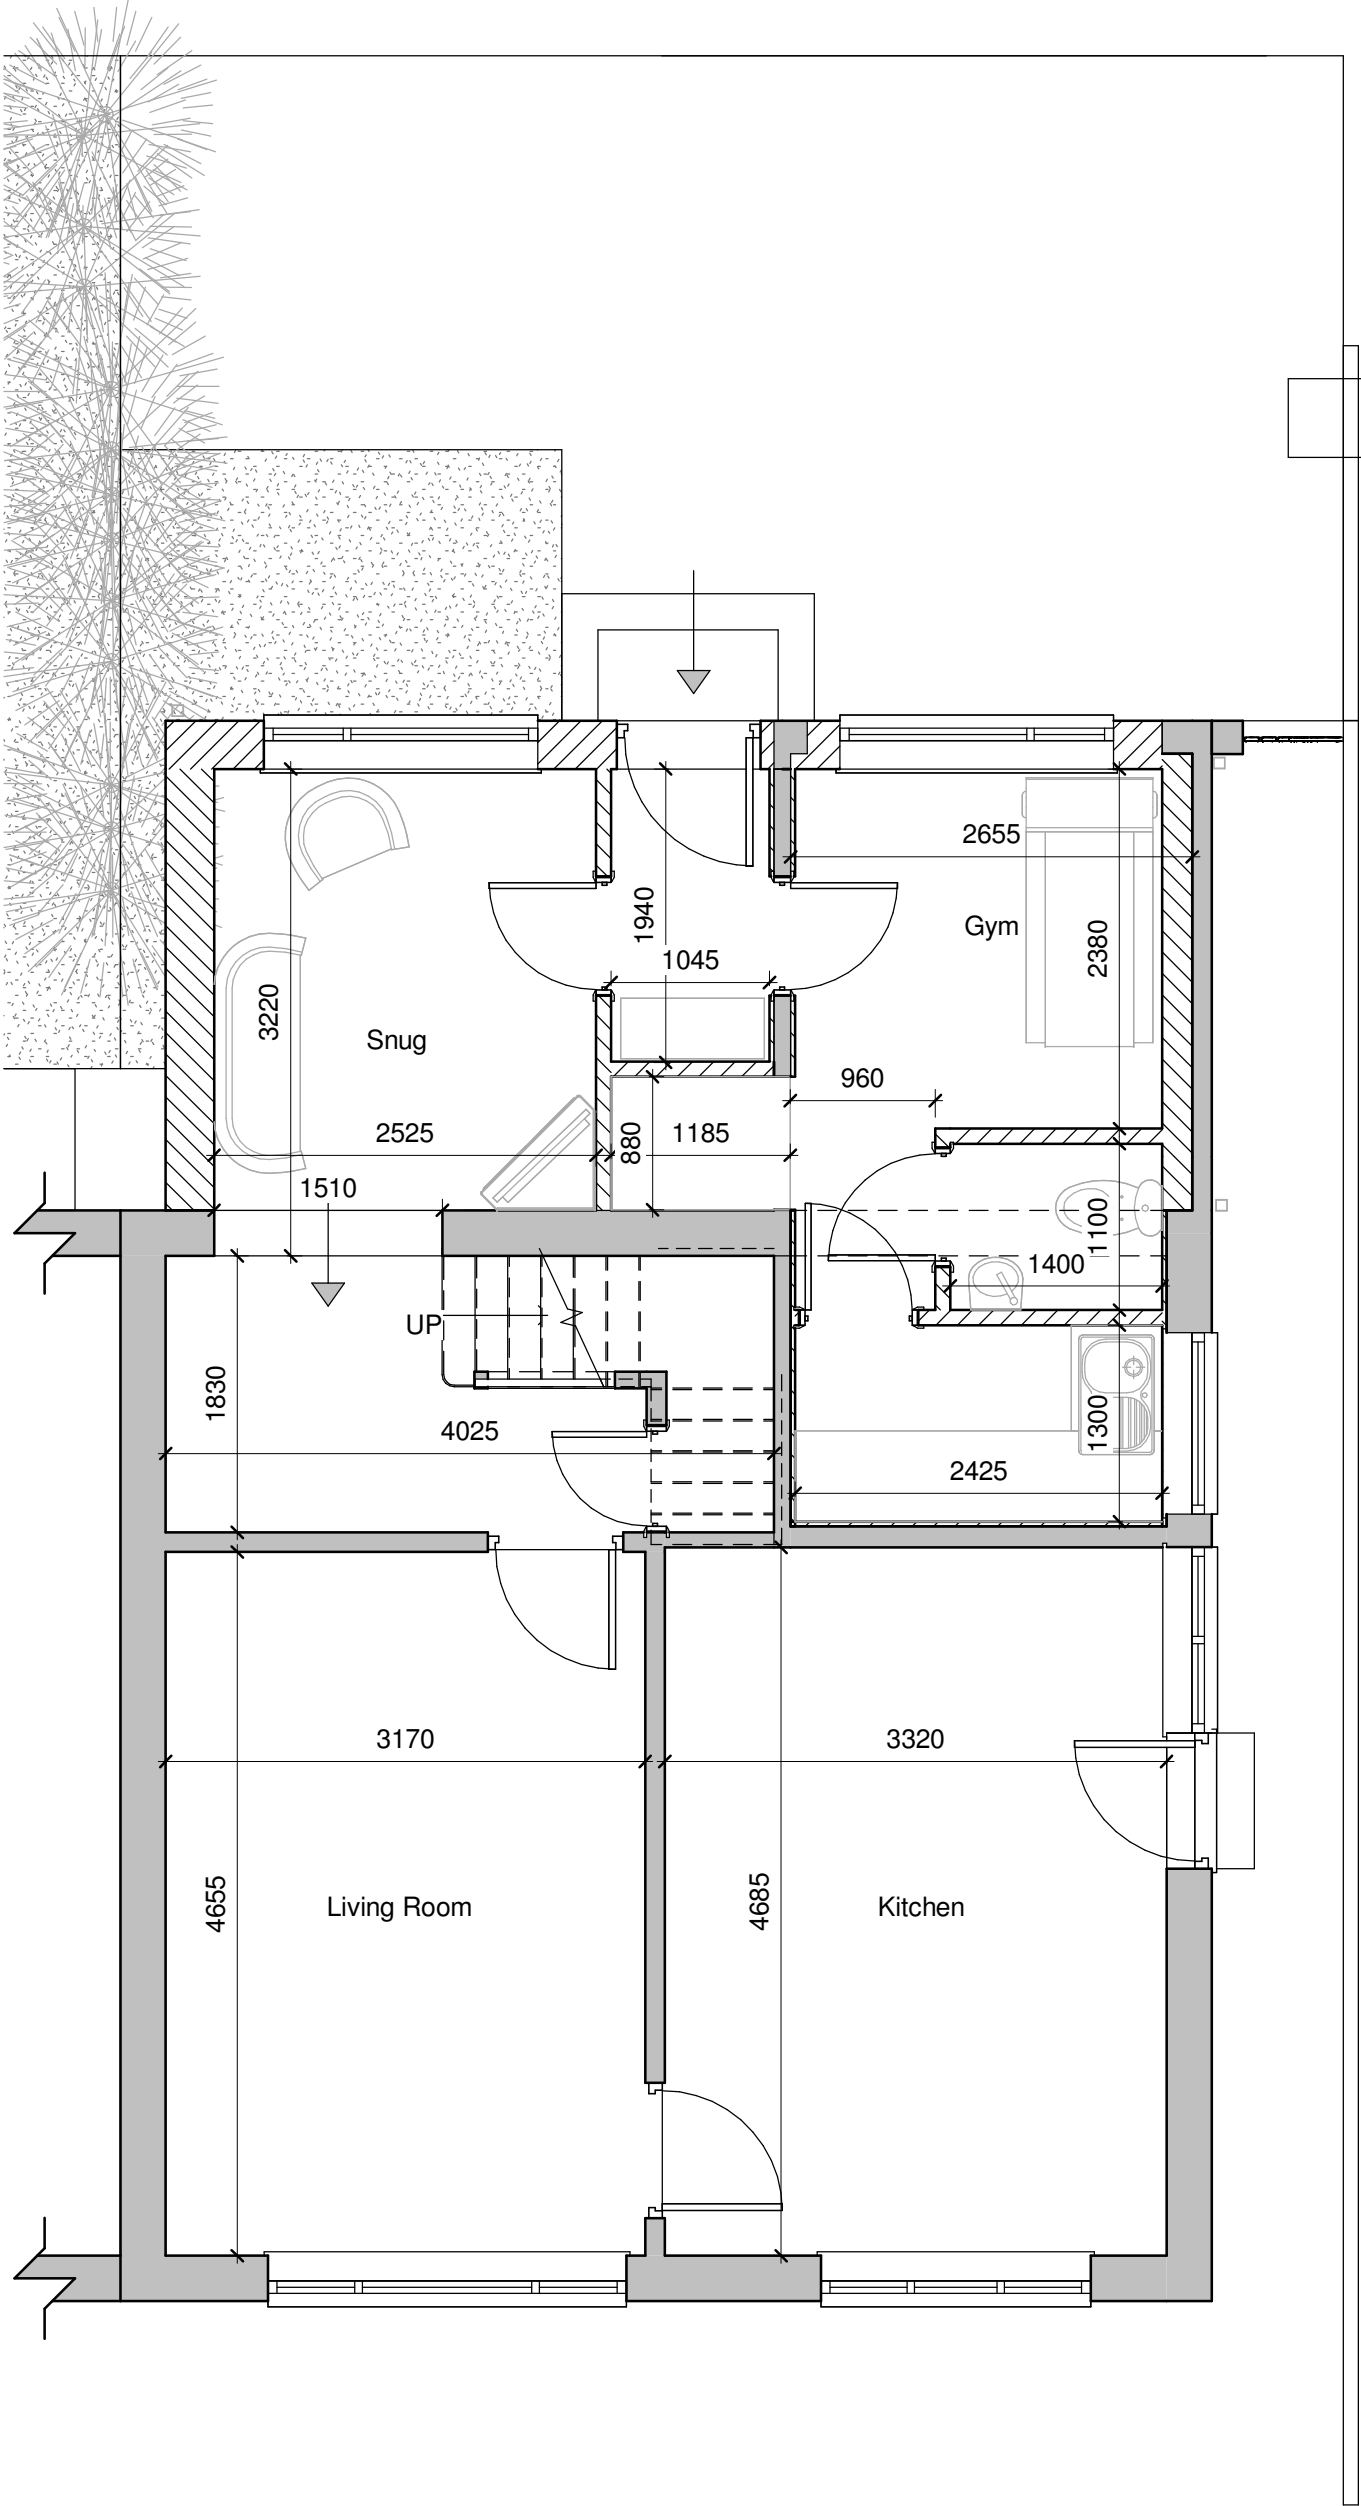

Dimensioned Ground Floor Plan
1 : 50

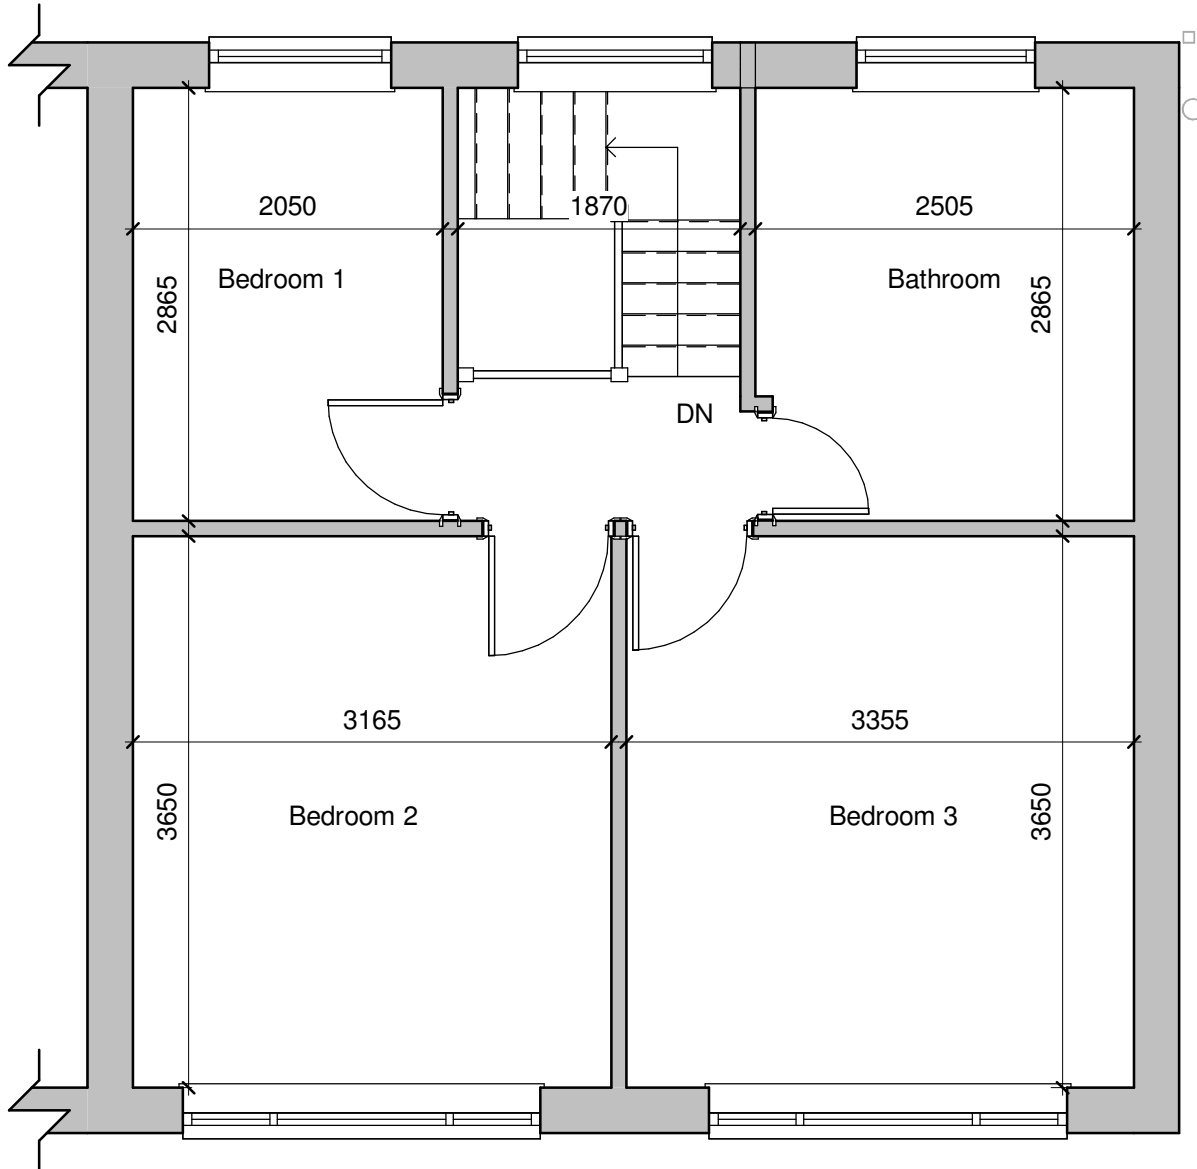

Dimensioned First Floor Plan
1 : 50



www.birchgrovearchitecture.com
amy.hirst@birchgrovearchitecture.com

	Drawn	Date	Scale	Revision
	ACH	28/09/2021	1 : 50 @ A1	B
Client	Mr & Mrs Wright			
Project	6 Hoobier View, Barnsley, S73 0SH			
Title	Concept 1 Dimensioned Floor Plan			
Dwg No.	21_24 - 10			

© COPYRIGHT EXISTS ON THE DESIGNS AND INFORMATION SHOWN ON THIS DRAWING.
The Contractor must verify all dimensions on site before making shop drawings or commencing work of any kind. No dimensions to be scaled from this drawing. Architect to be notified of any discrepancies in dimensions immediately.