




Drawing No.	Rev No.
MDW001 -003	A

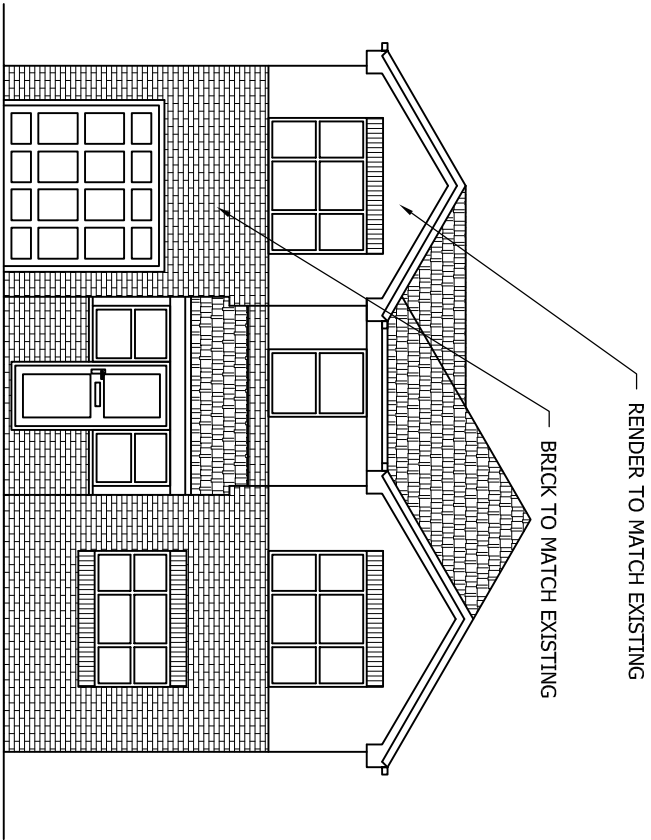

PROPOSED FRONT ELEVATION
SCALE 1:100 AT A3

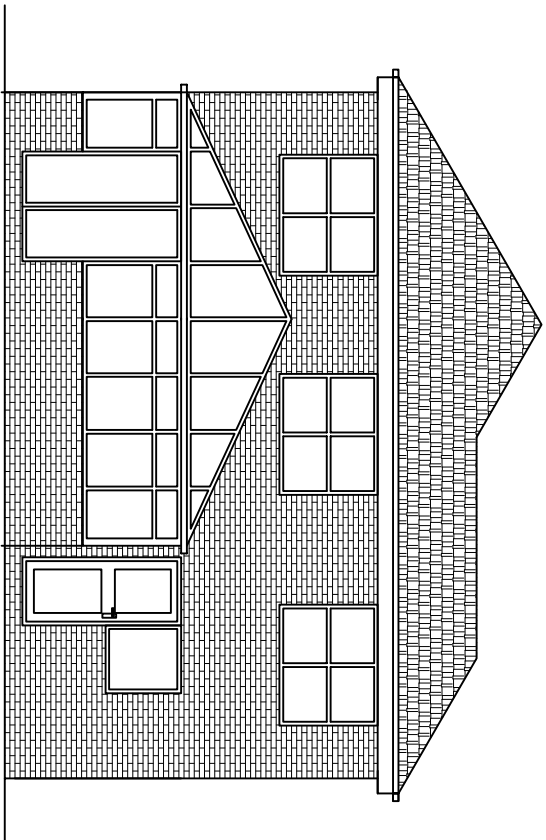

PROPOSED REAR ELEVATION
SCALE 1:100 AT A3

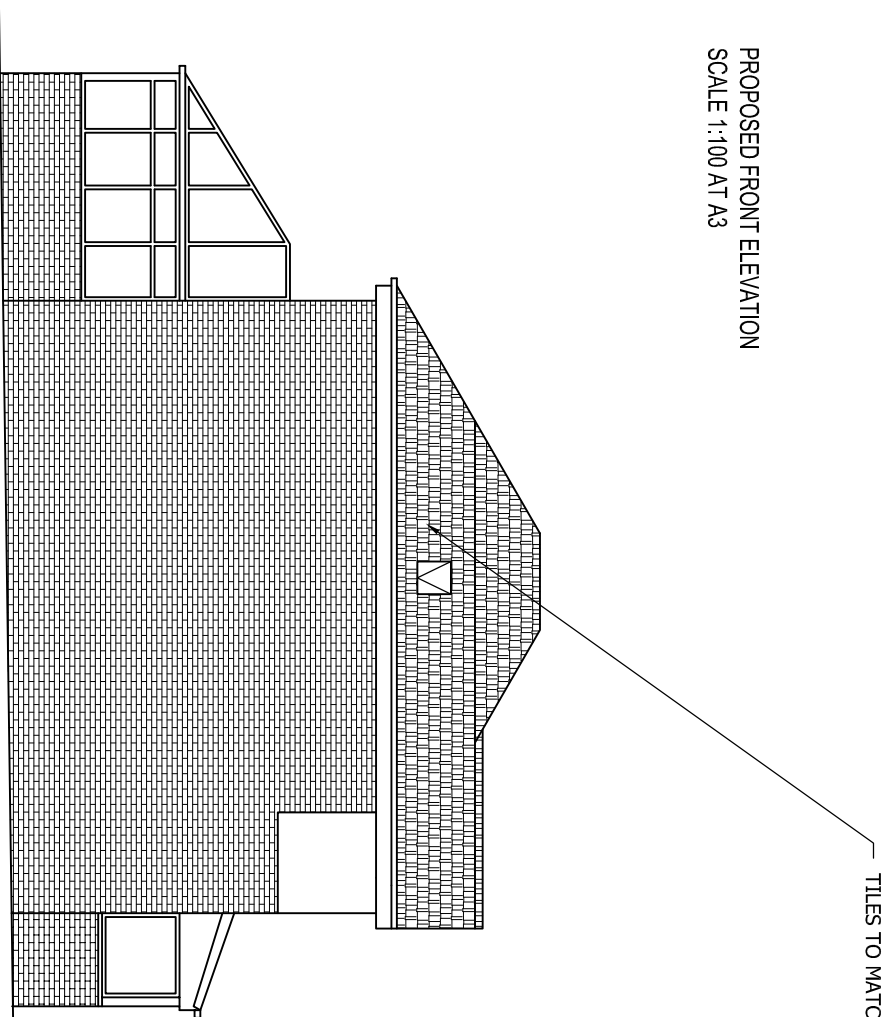

PROPOSED END ELEVATION
SCALE 1:100 AT A3

DO NOT SCALE: Contractor to check all dimensions and report any omissions or errors

NOTES

A	Porch moved forward	JRB	DW	DW	24/03/09
Rev	Description	By	Chk	App	Date

JRB DESIGNS LTD
166 Churchfield Lane
Barton
Barnsley
S75 5EA
Tel: 01226 383542
Fax: 01226 380078
Mob: 07970 541192
Email: join@jrbdesigns.co.uk

This drawing is copyright. © Jrbdesigns Ltd.

Client

MR D WEDLAKE

Drawing Title

PROPOSED ELEVATIONS

Address

31 NEW STREET
GREAT HOUGHTON
BARNSLEY
S72 0DJ

Project Title:

PROPOSED FIRST FLOOR
SIDE EXTENSION

Purpose of Issue:

PLANNING

Drawing Status

FIRST ISSUE

Scale at A3	Drawn By	Date	
AS SHOWN	JRB	09/04/2008	
Checked By	Date	Approved By	Date
DW	09/04/2008	DW	09/04/2008
Project No.	Drawing No.	Revision	
MDW001	003	A	

APPROVAL ☒ INFORMATION ☐ TENDER ☐ CONTRACT ☐ CONSTRUCTION ☐