




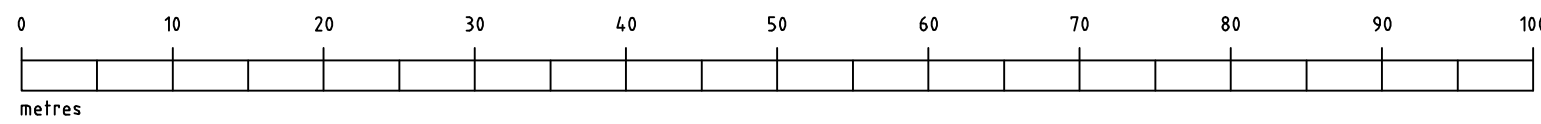

BLOCK PLAN
SCALE 1:500

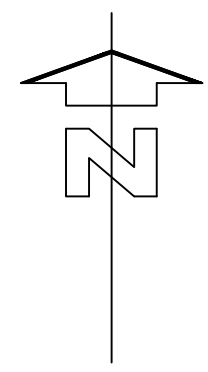


LOCATION PLAN
SCALE 1:1250

 

NOTES
This drawing and all the information shown is the property of architect ltd. and shall not be copied whole, or in part, or used for any other purpose without written permission of the company.
ALL DIMENSIONS TO BE CHECKED ON SITE.
DO NOT SCALE FROM THIS DRAWING EXCEPT FOR THE PURPOSES OF LOCAL AUTHORITY PLANNING

REV No	DATE	DESCRIPTION
--------	------	-------------

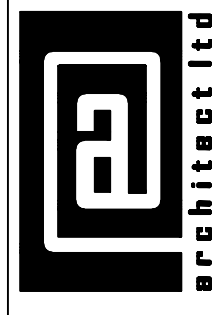

rip on house
suite 7
35 station lane
hornchurch
essex rm12 6jl
tel.: 01708 477888
fax: 0708 223 4830
e: office@architectltd.uk
web: www.architectltd.uk

Client
QFM

Job Title
DT Restaurant Barnsley
Wakefield Road, Barnsley,
South Yorkshire, S71 1NG

Drawing Title
Existing Site Plan

Scale
1:500, 1:1250

Sheet size
A3

Date
Jan 2011

Drn. by
@

Drg. No.
10.0080. X01

Rev.