





Roof Plan

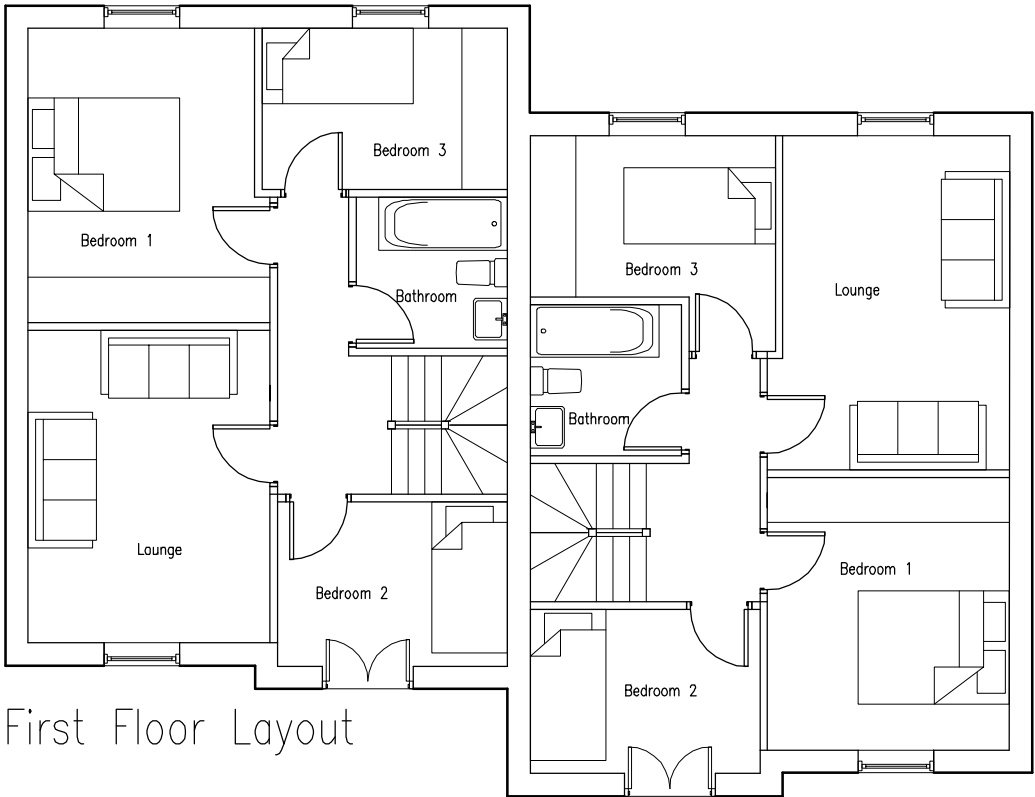

First Floor Layout

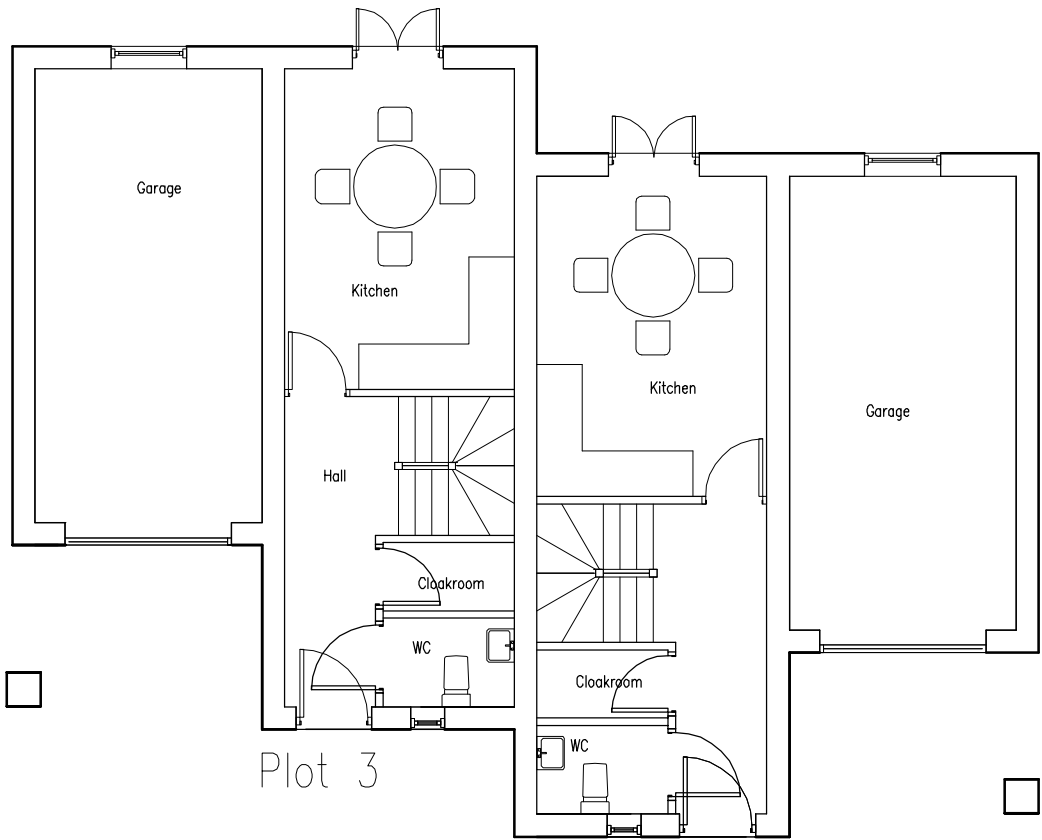

Plot 3

Plot 4

Ground Floor Layout

Rev:	Date:	Notes:
Mark Brotherton Ltd Chartered Architect FOX COTTAGE-WHITLEY ROAD-WHITLEY WF12 0LU TEL / FAX: 01924 459231 email: mba@tinyworld.co.uk		
Client: Mr J Hutchins		
Project: Hoyle Mill, Thurlstone. Residential Development		
Drawing: Plot 3 & 4 Layouts		
Date: October 2009	Scale: 1:100	
Drawing No: 0961/117		Rev: