

NJT DESIGN LIMITED - DISCLAIMER:

This drawing is copyright and shall not be reproduced or used for any other purpose without the written permission of the Architect. This drawing must be read in conjunction with all other related drawings and documentation. It is the responsibility of the client to ensure that the drawing is used for the intended purpose and that all relevant regulations and standards are followed. The Architect does not accept any liability for any loss or damage, whether direct or indirect, arising from the use of this drawing. Materials not in conformity with relevant British or European Standards/Codes of practice or materials known to be deleterious to health & safety must not be used or specified on this project.

XREFS IN THIS DRAWING


Notes:

① Brickwork - Caradale Traditional
Brick - Royal Smooth


② Roof Tiles - to be Marley Eternit -
Modern interlocking tile in smooth grey.

③ Windows/doors - to be PVCu in cream - design as shown by local supplier. With smooth stone facing linets and cills.


④ All Soffits, Facias to be white uPVC with black uPVC gutting and downpipes.

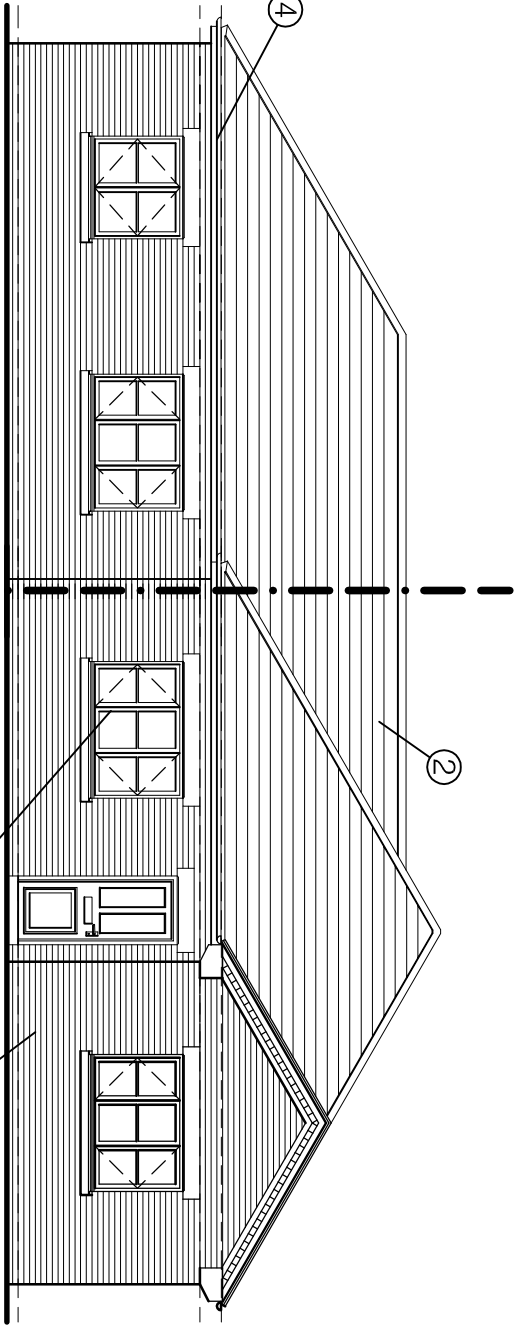


Front Elevation

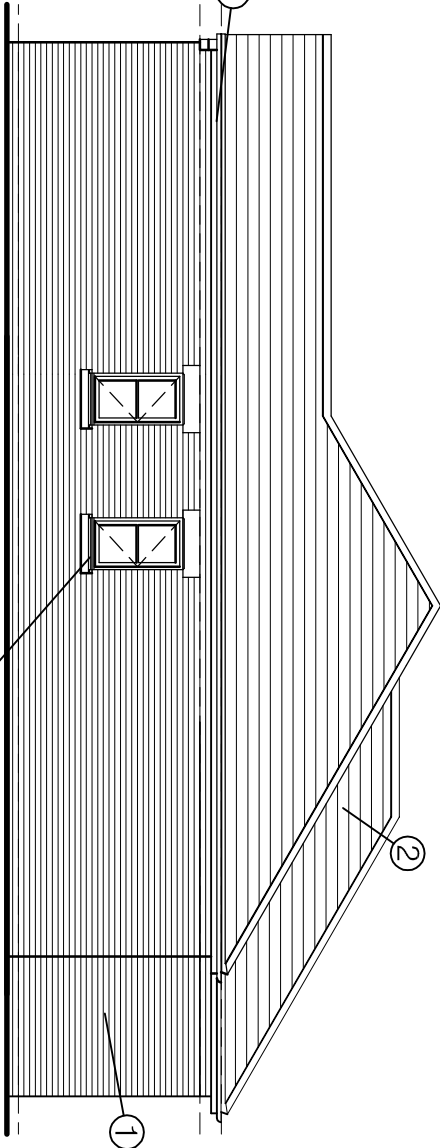

Side Elevation

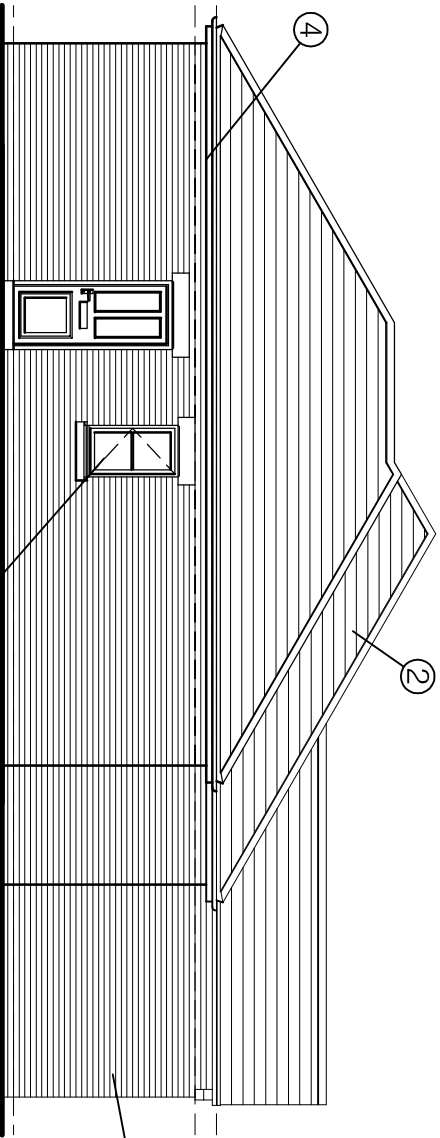

Side Elevation)

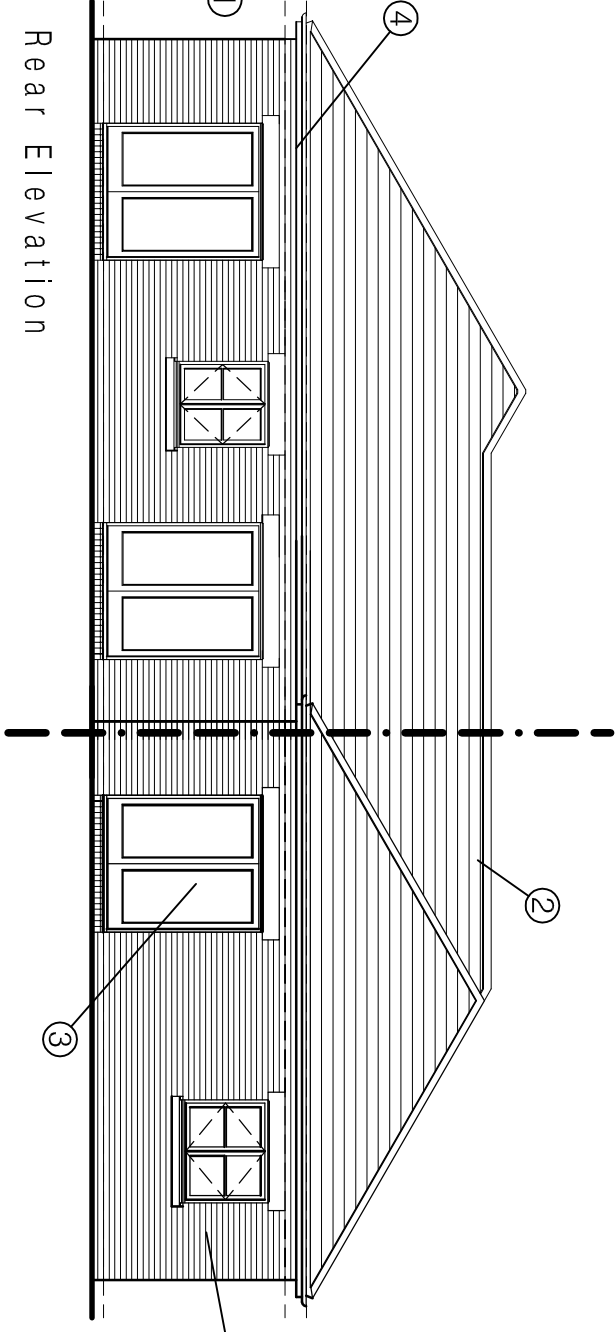

Rear Elevation

OAKWELL HOMES

No	Date	Description	Checked By
CLIENT			

REV A Jan 2011 - Plot 9 & 10 made semi detached units to free up space for public looppath in line with Planner comments.

PROJECT
DEVELOPMENT OF
LAND AT MILTON
CRESCENT - BARNDSLEY


TITLE
PROPOSED 2 & 3 BED
SEMI DETACHED
BUNGALOW ELEVATIONS

DRAWING STATUS
PLANNING APPROVAL

DRAWN NJT CHECKED NJT

SCALE 1:100 @ A3

DATE OCTOBER 2010

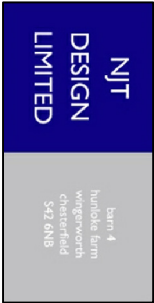

JOB NO.	DRAWING NUMBER	REV
08-012	A(00)-06	A