


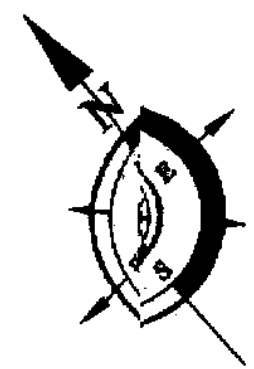


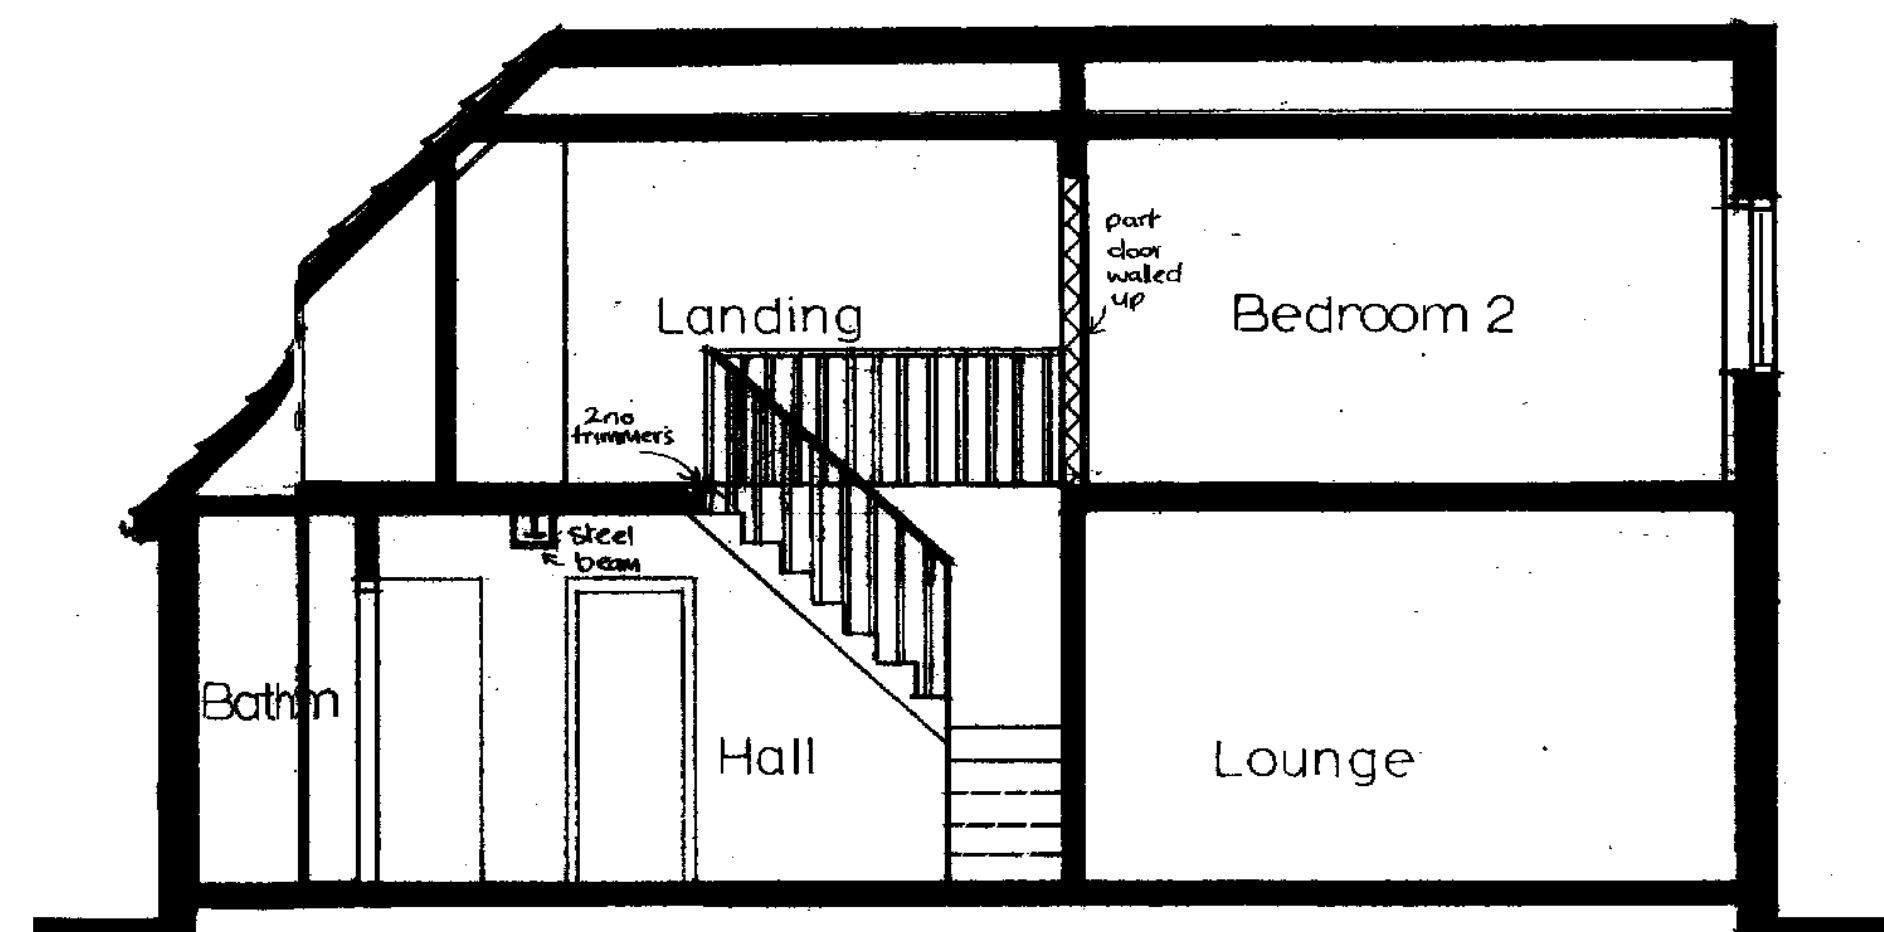


SECIN

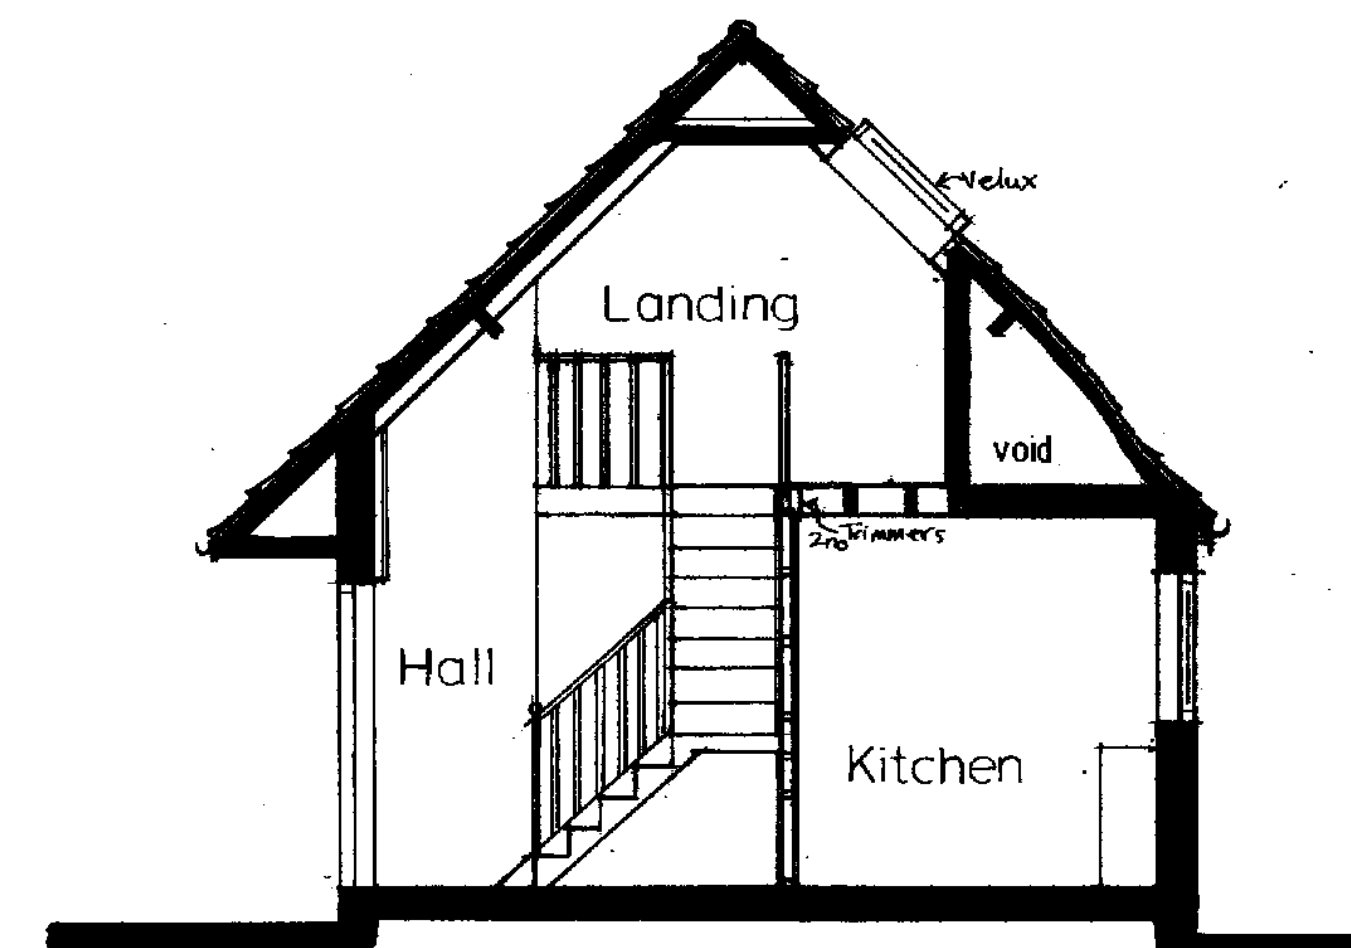

SECTION

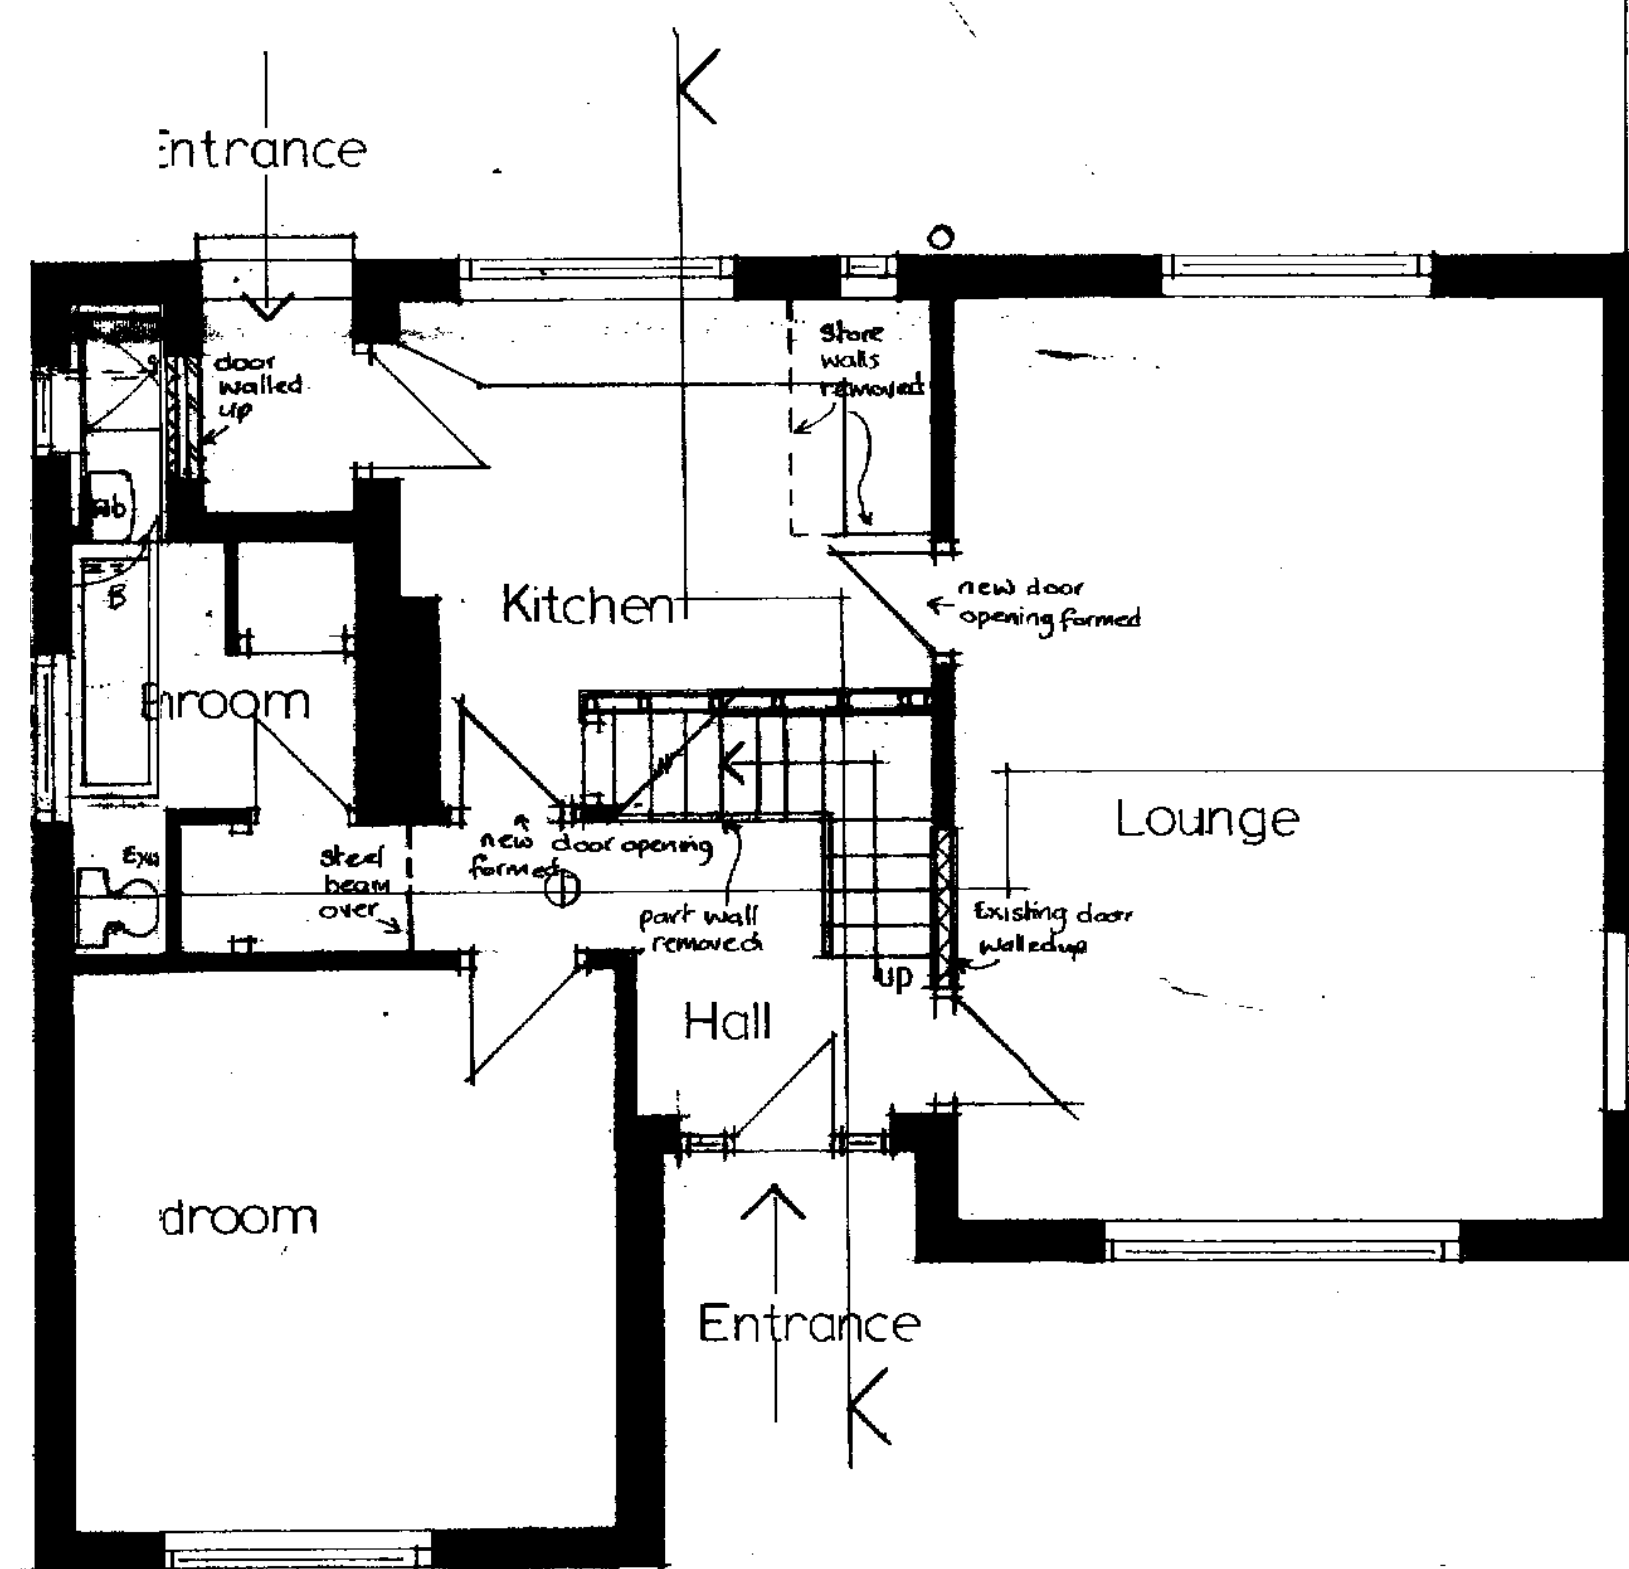

GROUND FLOOR PLAN

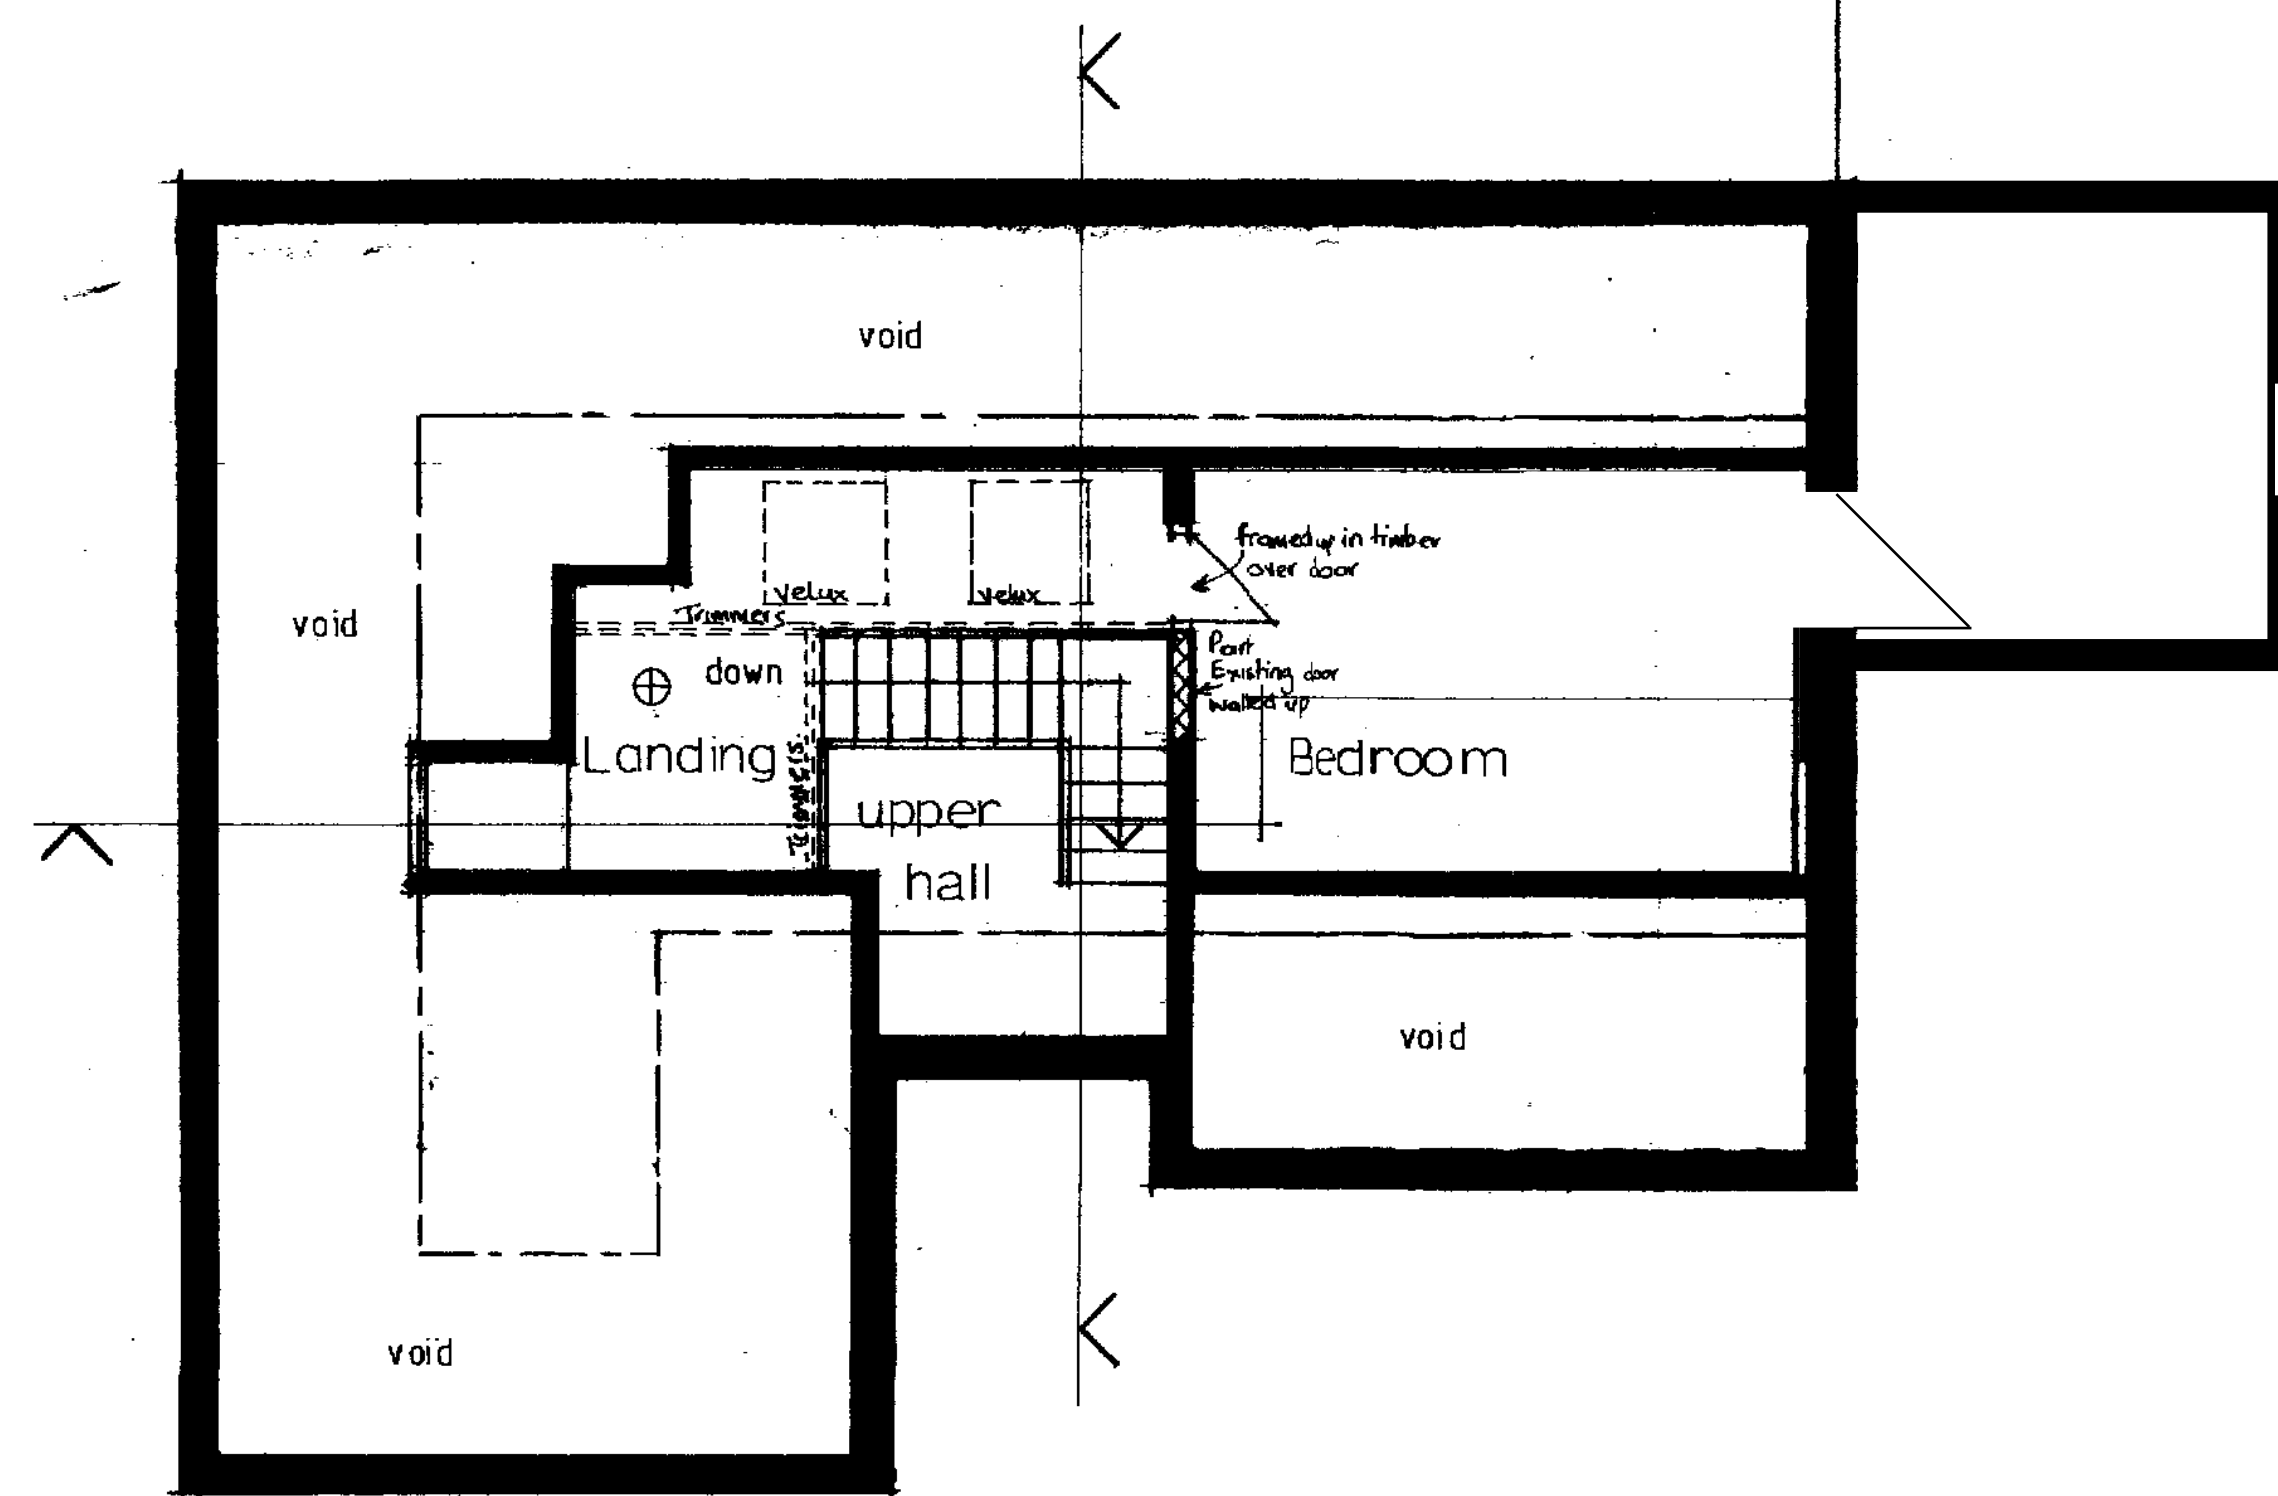

FIRST FLOOR PLAN

no	date	by	revision

client
project
location 5 FIVE ACRES, CAWTHORNE, BARNLEY.
drawing
PROPOSED PLAN.

date	dwg. no.
drawn by : checked	
scale	1:50