


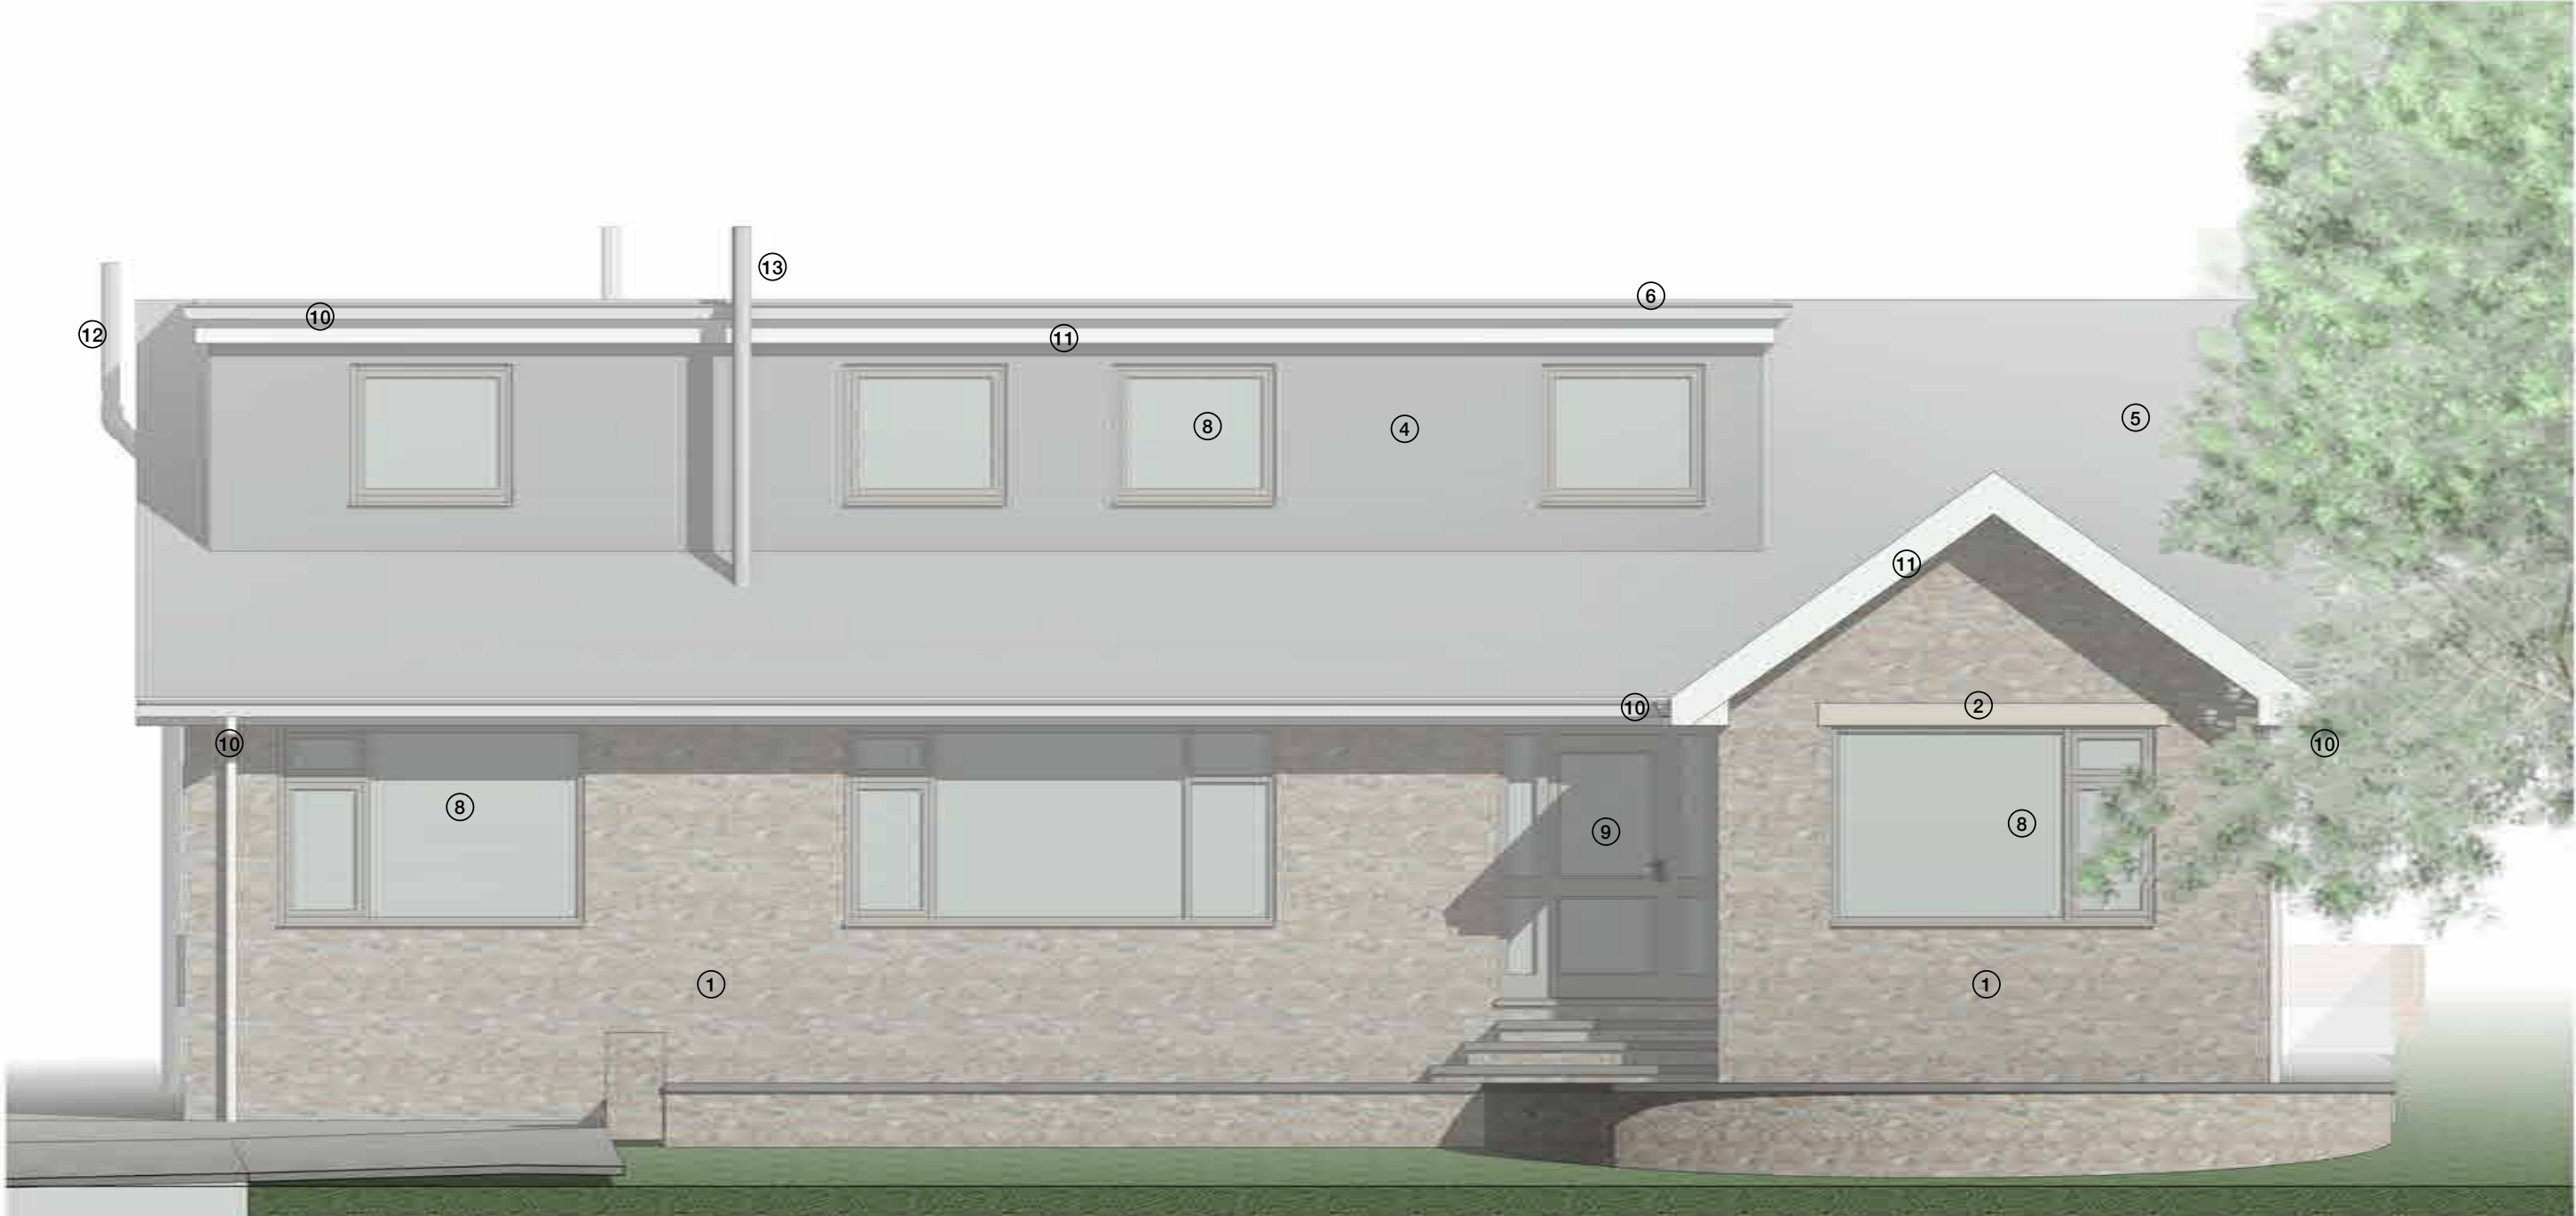

Existing South-West Elevation
1 : 50



Existing South-East Elevation
1 : 50



Existing North-East Elevation
1 : 50



Existing North-West Elevation
1 : 50


Graphical Scale 1:50

0 1 2 3 4m

All drawings should be read in conjunction with the entire **PL Series** drawings. Full details and specifications will be provided following approval of the planning application and through a formal Building Control submission prior to commencement of site works & construction.

Materials Key

- ① Existing Random-Coursed Natural Stone Walling
- ② Existing Ashlar Stone Window Heads
- ③ Existing Red Facing Brick Walling
- ④ Existing Concrete Tile Hanging
- ⑤ Existing Concrete Tiled Roof
- ⑥ Existing Felt / Bitumen Flat Roof
- ⑦ Existing Polycarbonate Low-Pitched Roof
- ⑧ Existing Dark Wood-Effect PVC-u Framed Windows
- ⑨ Existing Dark-Stained Timber Doors
- ⑩ Existing White Plastic Rainwater Gutters and Downpipes
- ⑪ Existing White Plastic Fascias, Soffits and Barge Boards
- ⑫ Existing Grey Plastic SVP Pipes
- ⑬ Existing Galvanised Steel Boiler / Stove Flues

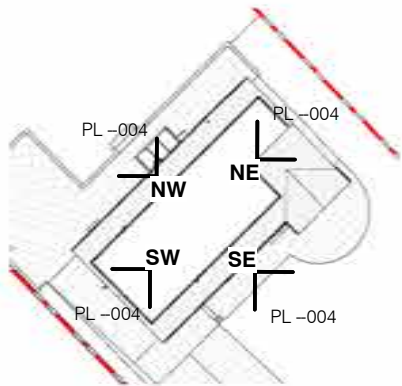

Existing Elevation Location Plan
1 : 500

Rev	Description	Date	By
peakarchitects			
2nd Fl, Bark House, Main Road, Hatheridge, DD2 1BB			
www.peakarchitects.co.uk			
Project 292-2019 Warren Lane, Staincross			
Client John and Kay Sanderson			
Status Information Comment Approval Tender Construction As-Built			
☐ ☐ ☒ ☐ ☐ ☐			
Drawings WLE - PA - PL - 004 Existing Elevations			
Revision		Date 21/02/19	
Scale		As indicated @ A1/ @ A3	

Planning