




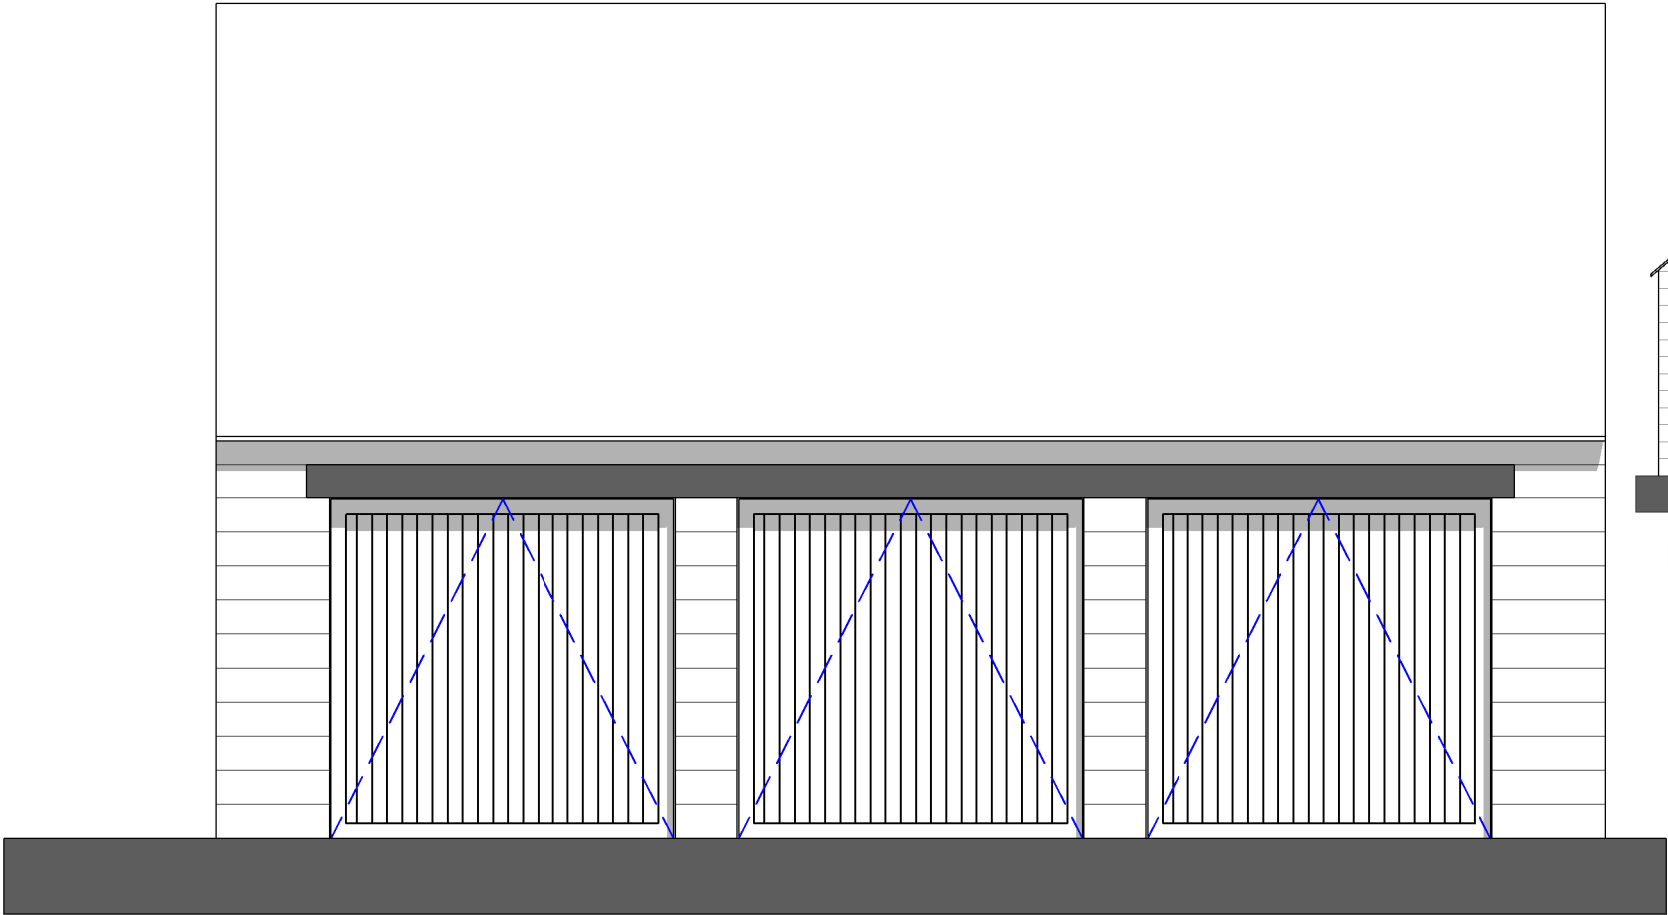


Front Elevation
1 : 50

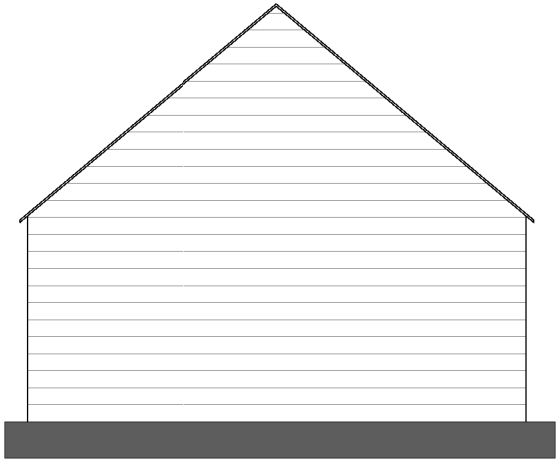


Left Side Elevation
1 : 100

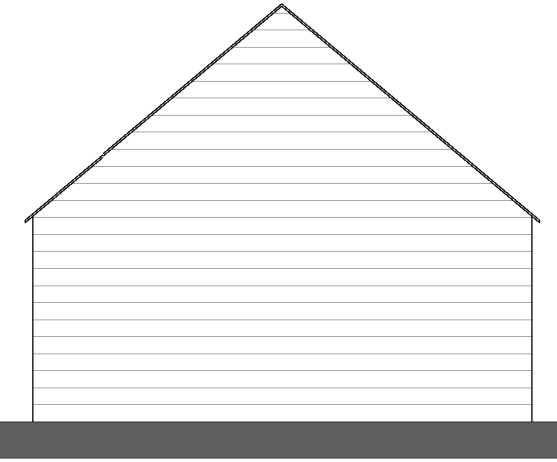

Right Side Elevation
1 : 100

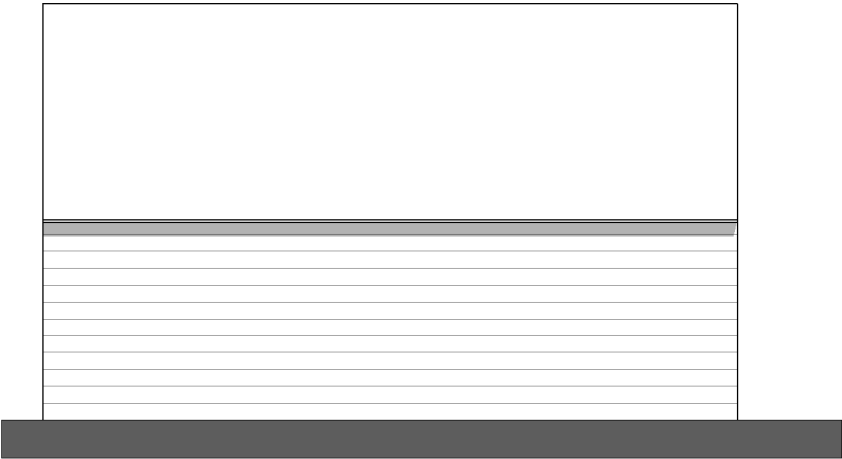

Rear Elevation
1 : 100

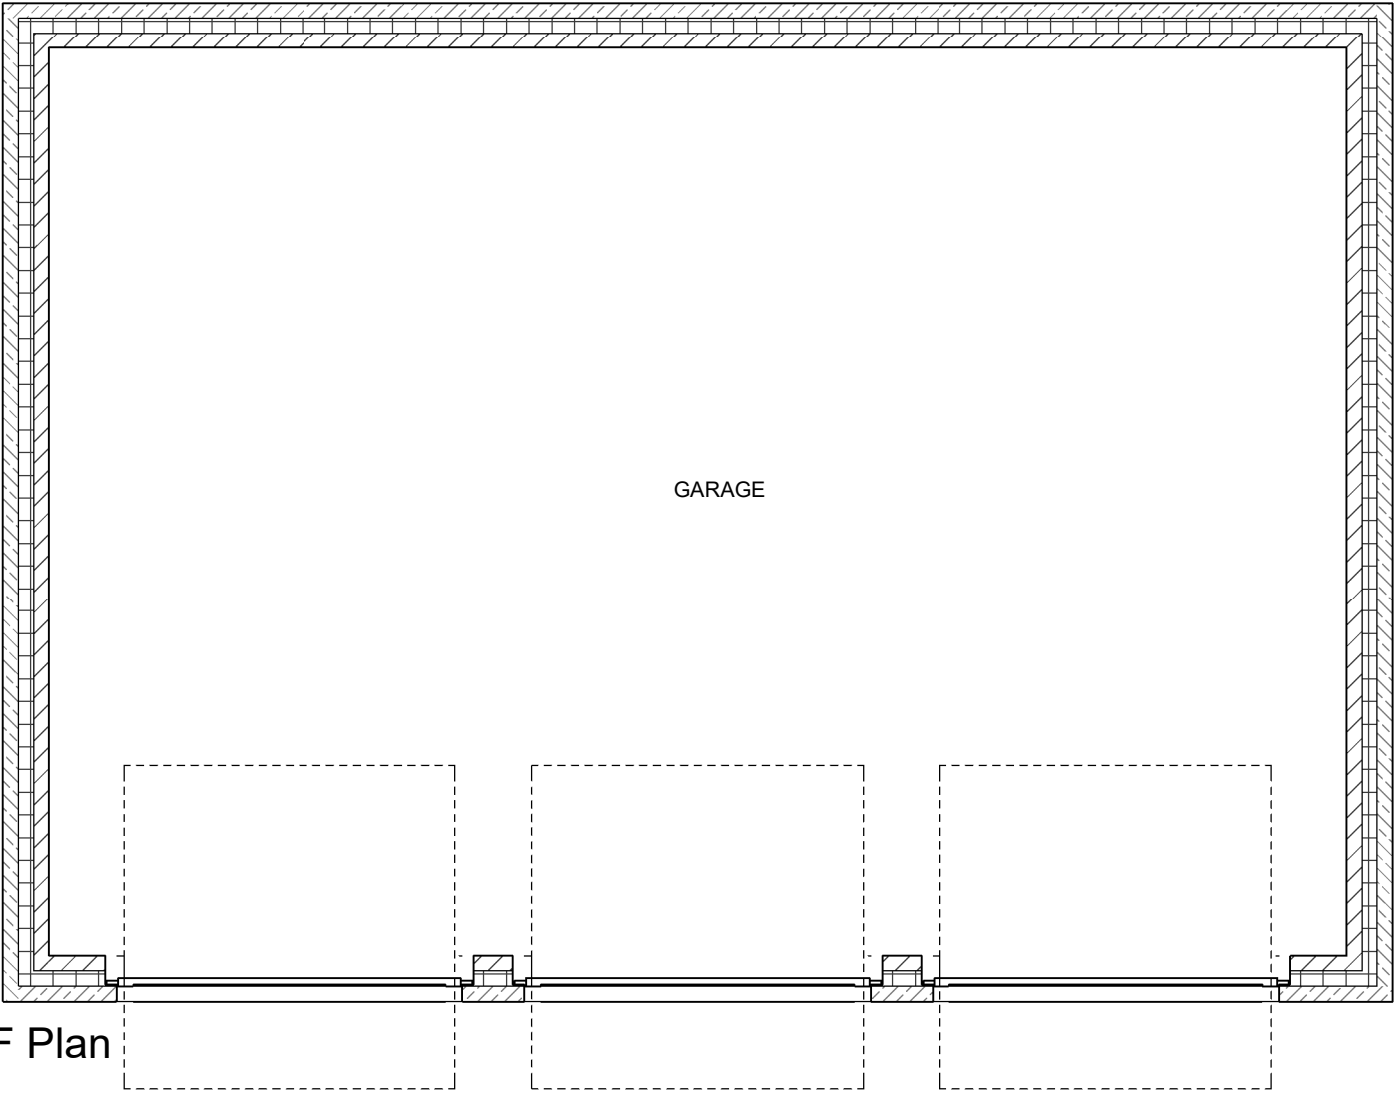

Existing GF Plan
1 : 50

REV	DATE	BY	AMENDMENTS
Planning			
DATE: 17/10/22		SCALE @ A3: As indicated	DRAWN BY: AN
DWG TITLE: Existing Planning Drawings			
DRWG No: 83/001			REV: