

Mr H Wistow

**Detached Pump House off A6195
Park Spring Road Little Houghton
Barnsley South Yorkshire**

Planning Application

Agricultural land


CONTENTS

1. *Location Plan @ 1 : 2500*
2. *Topographical survey. TCS/IBA/001-1*
3. *Proposed elevations CAD/QA/1501*
4. *Proposed concept drawing from
contractor E2015-02-GA-100 &
E2015-02-GA-101.*
5. *Proposal quotation*
6. *Copy notice served to current
agricultural tenancy holder.*

PREPARED BY :

QUILL ARCHITECTURE

7 Mulberry Close, Darfield, Barnsley, South Yorkshire
S73 9NN. Tel:- 01226 755446

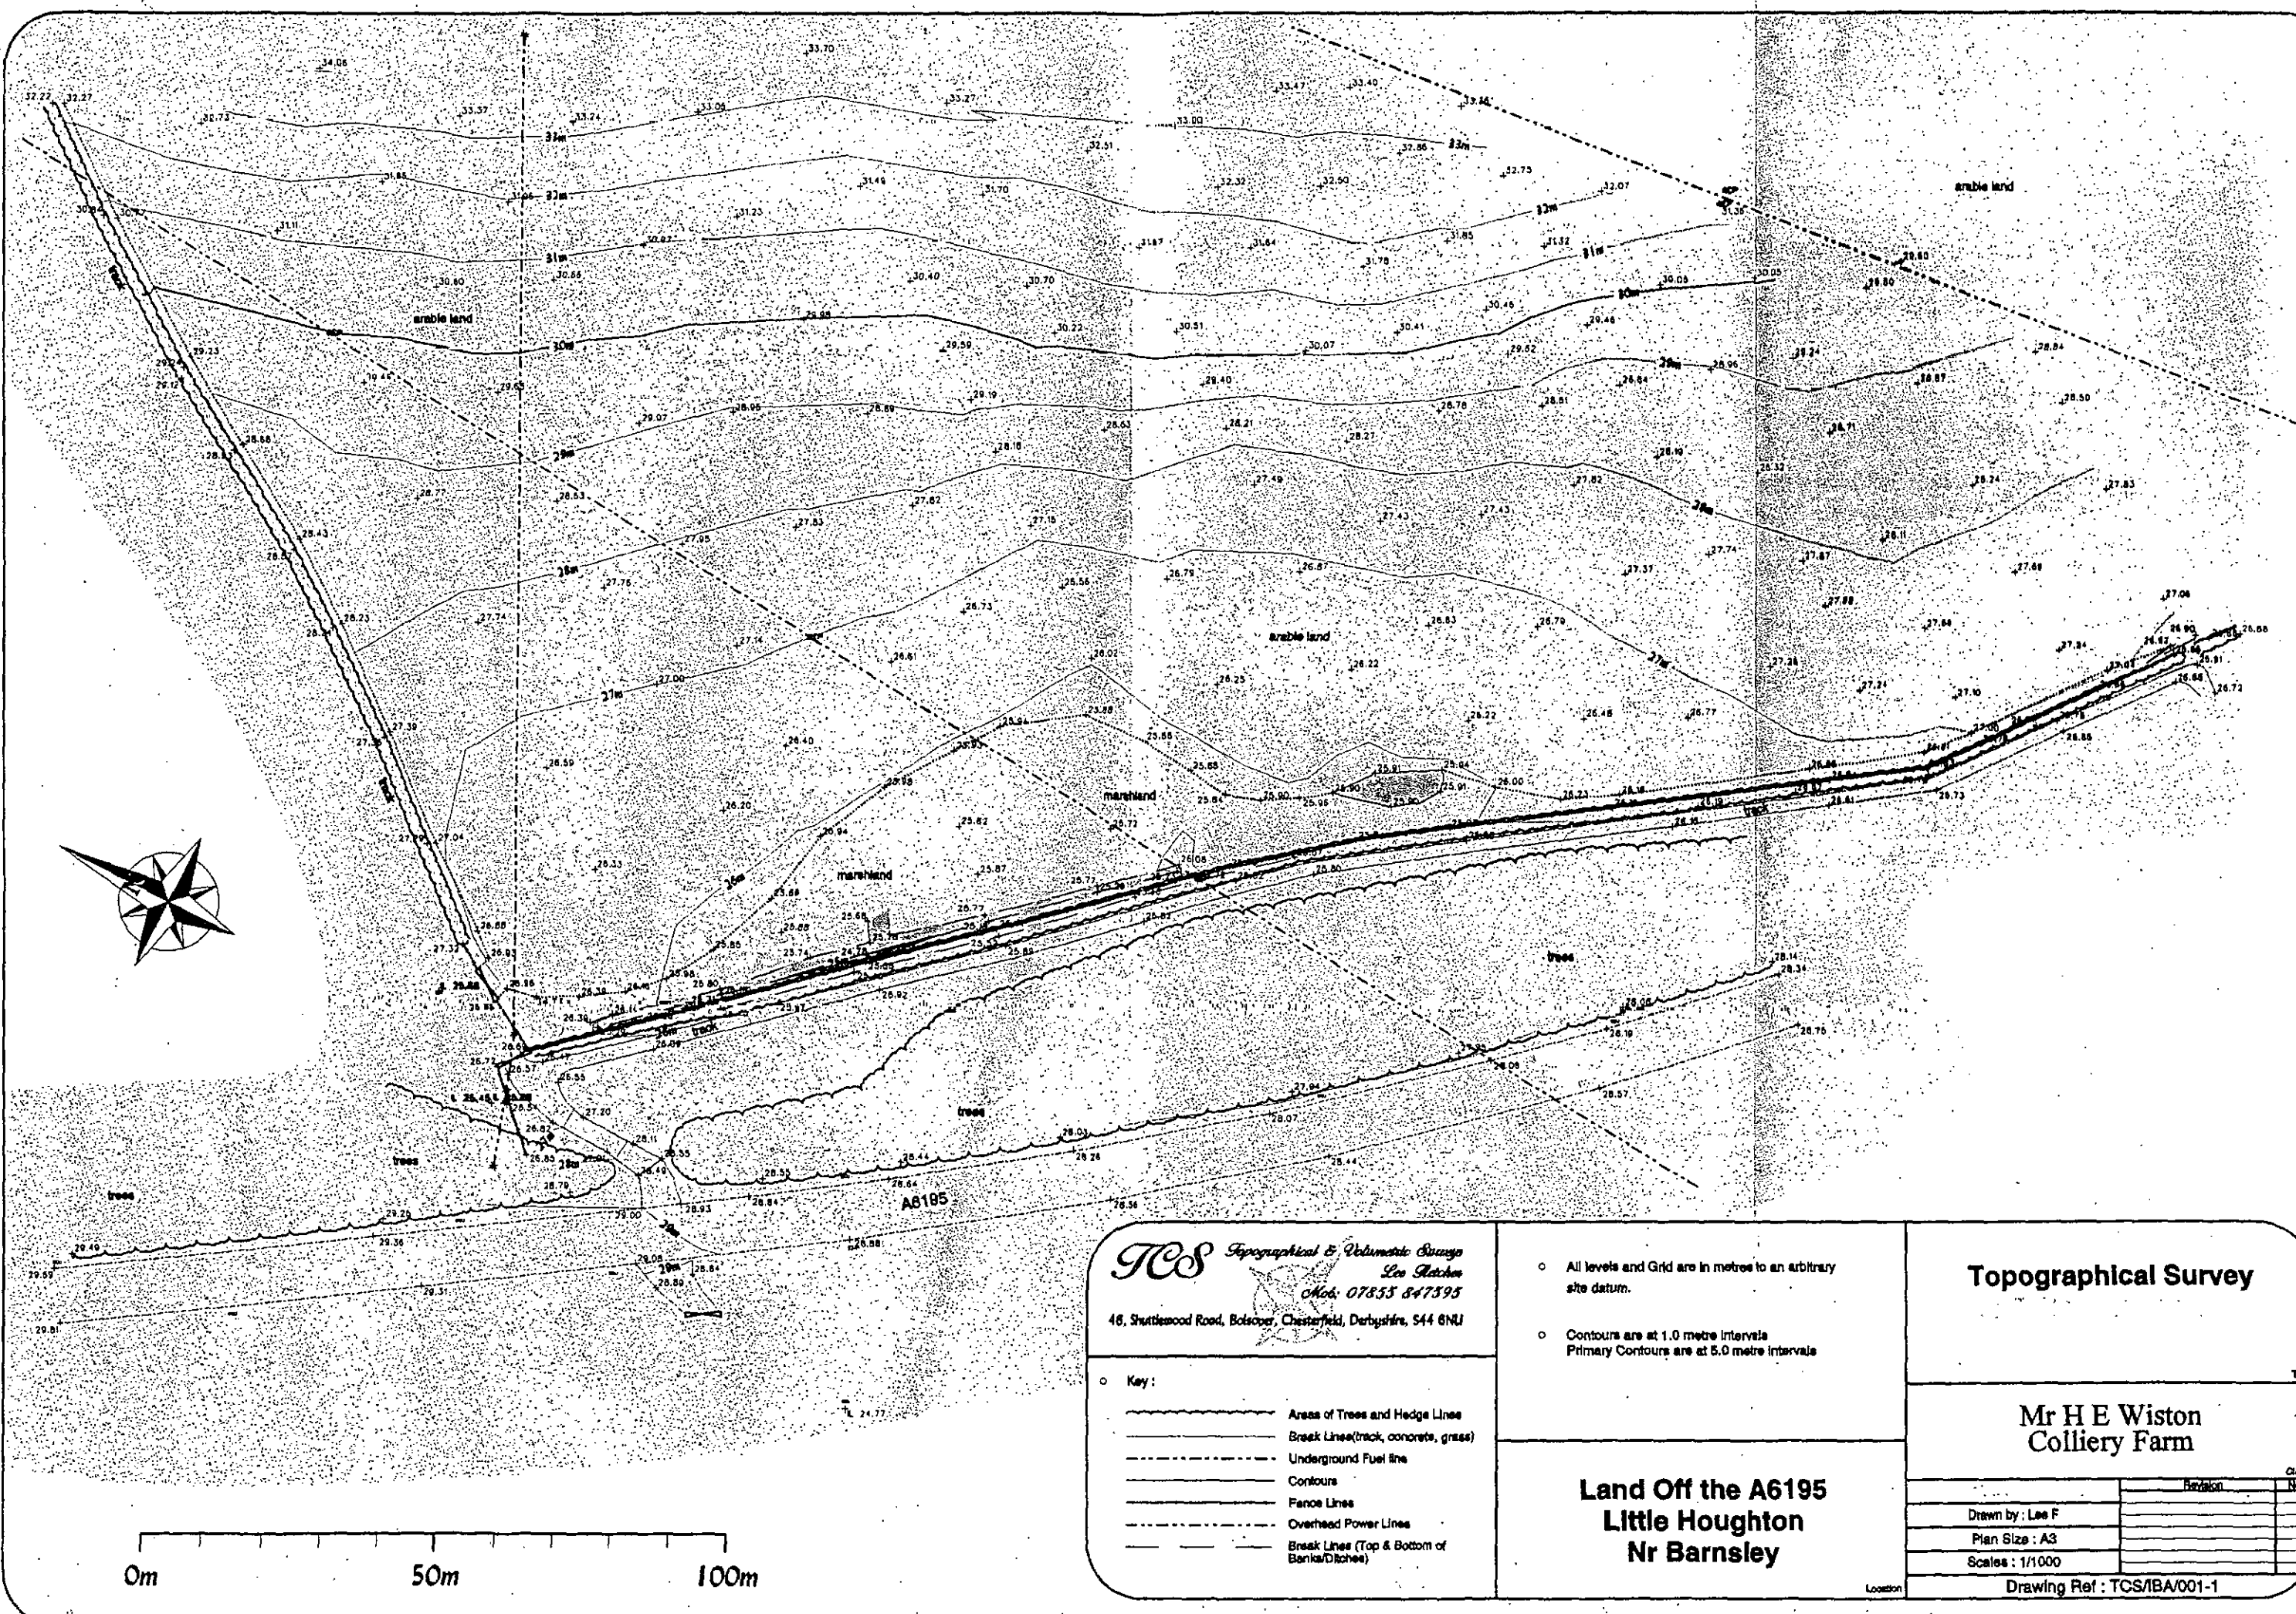

TCS Topographical & Volumetric Surveys
Lee Fletcher
Mob: 07855 847395
46, Shuttlewood Road, Boleston, Chesterfield, Derbyshire, S44 6NU

- Key:
- Areas of Trees and Hedge Lines
 - Break Lines (track, concrete, grass)
 - Underground Fuel line
 - Contours
 - Fence Lines
 - Overhead Power Lines
 - Break Lines (Top & Bottom of Banks/Ditches)

- All levels and Grid are in metres to an arbitrary site datum.
- Contours are at 1.0 metre intervals
Primary Contours are at 5.0 metre intervals

**Land Off the A6195
Little Houghton
Nr Barnsley**

Topographical Survey

**Mr H E Wiston
Colliery Farm**

Client	
Revision	No
Drawn by: Lee F	
Plan Size: A3	
Scale: 1/1000	
Drawing Ref: TCS/BA/001-1	


DO NOT SCALE DRAWING

ALL DIMENSIONS IN MILLIMETRES


IF IN DOUBT ASK

CONCRETE RENDER TO ALL
ELEVATIONS WITH COLOUR
FINISH TO SUIT THE LA
PLANNING DEPARTMENT



BUILT UP ROOFING
FELT TO ROOF

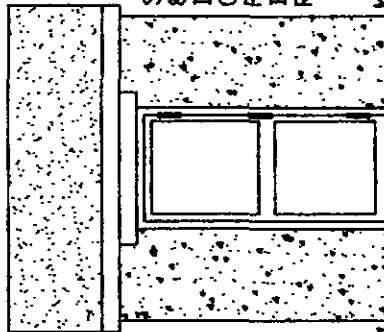

STEEL FRAME
& PANELED
DOOR WITH
COLOUR
FINISH TO
BS12B29
RAL 160 20 10

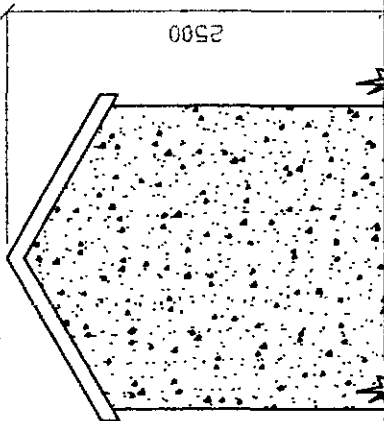

2500

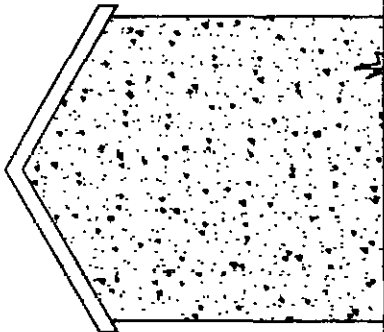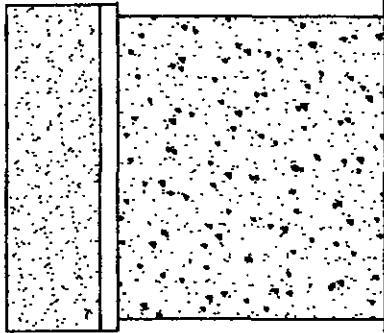

FRONT ELEVATION

FACING NORTH TOWARDS
MIDDLECLIFFE LANE

SIDE ELEVATION

FACING EAST


REAR ELEVATION

FACING SOUTH TOWARDS
A6195 PARK SPRING ROAD

SIDE ELEVATION

FACING WEST

2000

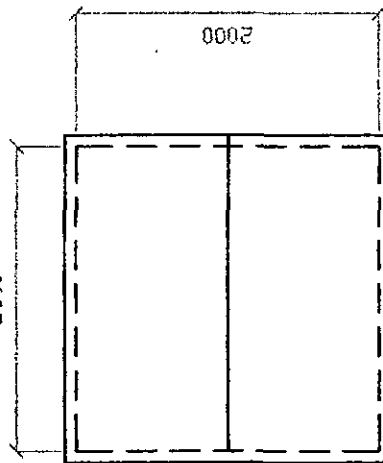

PLAN

CLIENT

MR VISTOV
VISTOV LODGE
COLLIERY FARM, LITTLE HOUGHTON

TITLE

DRAWING SHOWING ELEVATIONS OF PUMP HOUSE



THIS DRAWING IS COPYRIGHT AND MUST NOT BE USED OR
DISCLOSED IN ANY WAY EXCEPT WHERE AUTHORIZED IN
WRITING BY QUILL ARCHITECTURE.

TELEPHONE (01226) 755446 REG No 52:0984

SCALE 1 : 50

DATE 23/04/15


REV

DRAWN AD

REV


DRG No CAD/QA/1501

Concept drawing only. Not to
scale or to construct from

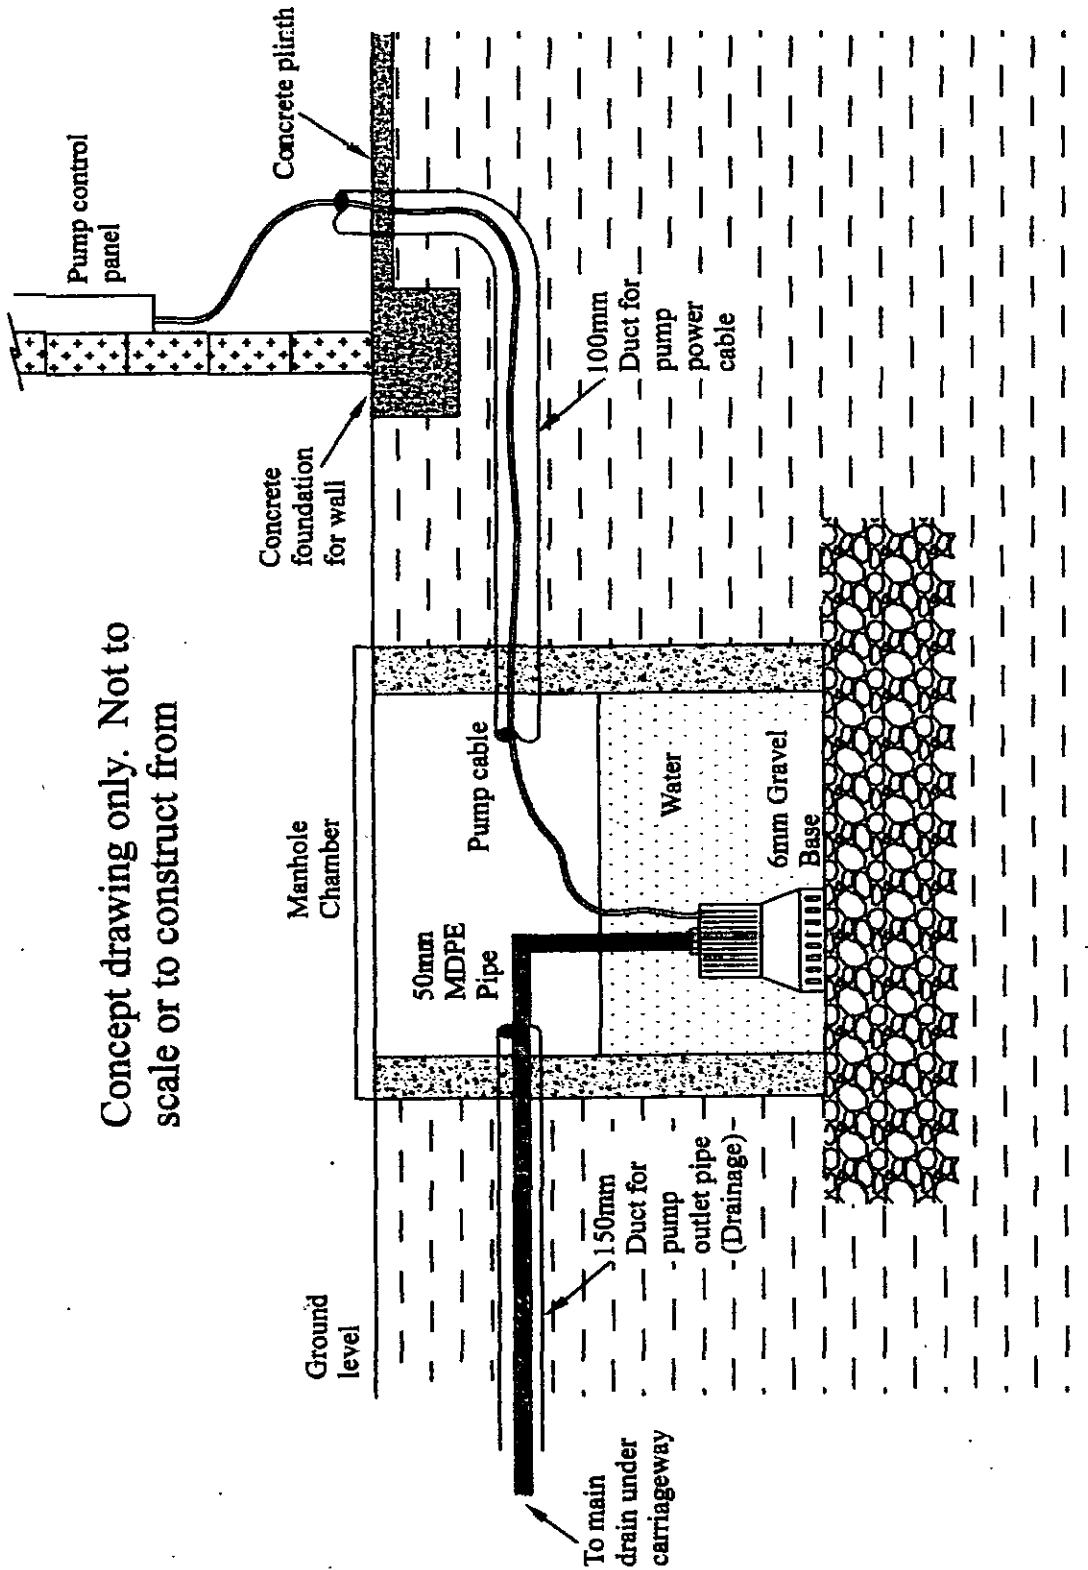

REV.		DESCRIPTION	APPD.	DATE	CLIENT		PROJECT	
					M&D Drilling Ltd		Surface Water Drainage	
					14 Park Avenue, Salford, Greater Manchester M6 7JW Tel: 01322 789011 Fax: 01322 570128 Mob: 07862 656357 or 07876 634602 Email: wayne.burton@ashbuck.net		DRAWN: WB	
					TITLE: GENERAL ARRANGEMENT DIAGRAM		CHECKED:	
							DATE: 22/02/2016	
							SCALE: N.T.S. 0.4	

Concept drawing only. Not to scale or to construct from

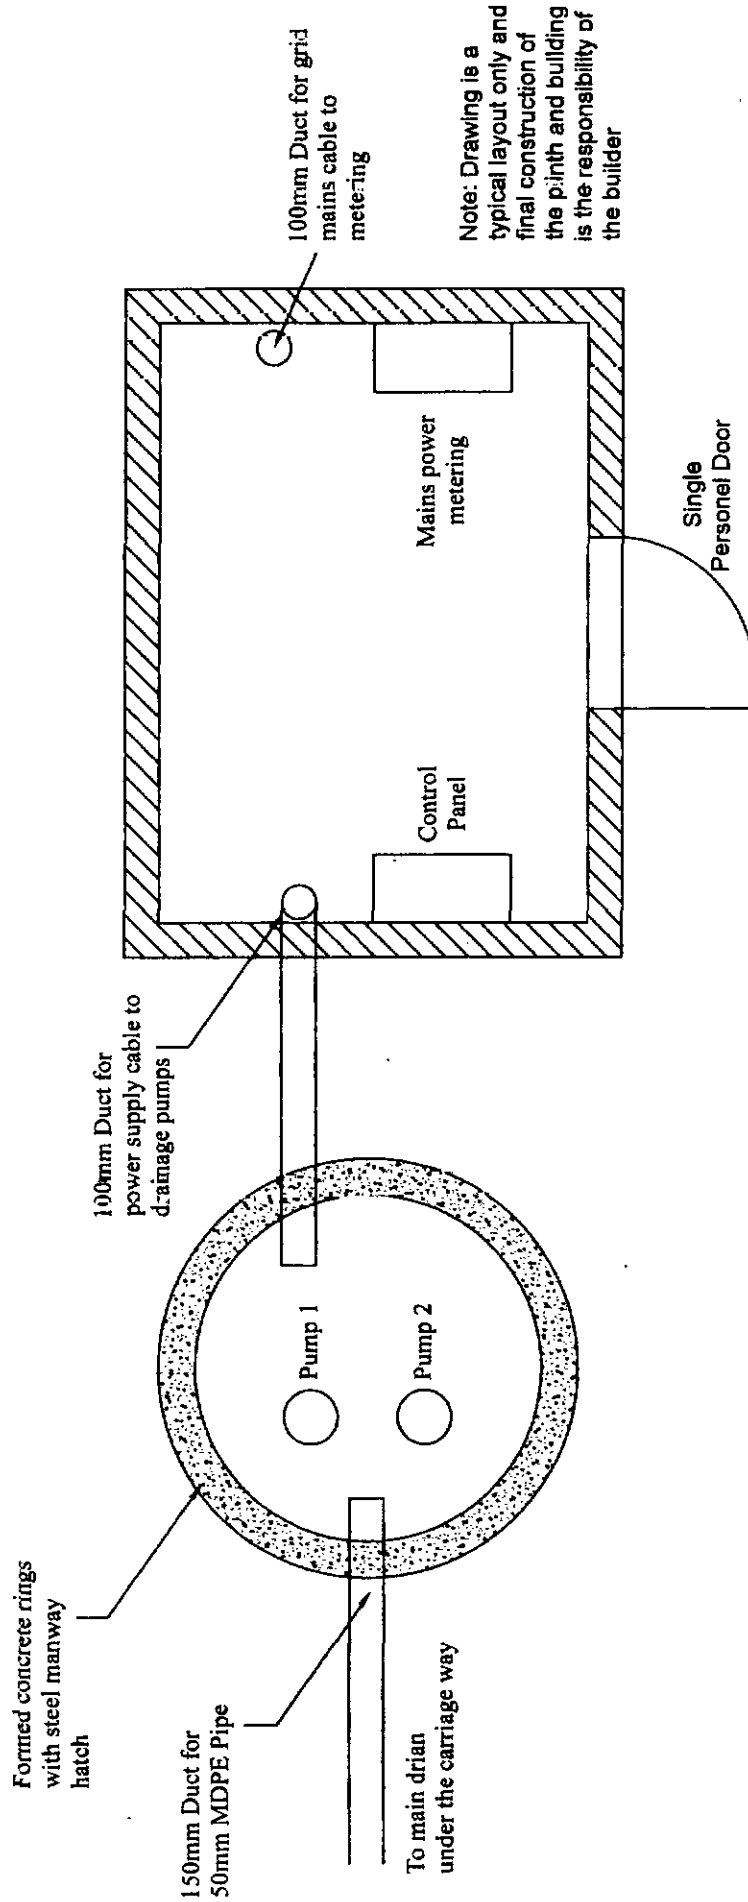

Note: Drawing is a typical layout only and final construction of the pumph and building is the responsibility of the builder

REV.	DESCRIPTION	APPD.	DATE	M&D Drilling Ltd				CLIENT	PROJECT	Surface Water: Drainage		
				14 Park Avenue, Scarborough, Doncaster South Yorkshire DN5 7LW						DATE		
				Tel: 01302 799011 Fax: 01302 570128						22/02/2015		
				Mob: 07830 558397 or 07976 634802						SCALE		
				Email: wayne.burton@talktalk.net						N.T.S. @A4		
				M&D Drilling Ltd						PROJECT		
				14 Park Avenue, Scarborough, Doncaster						Surface Water: Drainage		
				South Yorkshire DN5 7LW						DATE		
				Tel: 01302 799011 Fax: 01302 570128						22/02/2015		
				Mob: 07830 558397 or 07976 634802						SCALE		
				Email: wayne.burton@talktalk.net						N.T.S. @A4		
				M&D Drilling Ltd						PROJECT		
				14 Park Avenue, Scarborough, Doncaster						Surface Water: Drainage		
				South Yorkshire DN5 7LW						DATE		
				Tel: 01302 799011 Fax: 01302 570128						22/02/2015		
				Mob: 07830 558397 or 07976 634802						SCALE		
				Email: wayne.burton@talktalk.net						N.T.S. @A4		