




EAST ELEVATION


ALL EXISTING SURFACE WATER FALL PIPES TO BE RETAINED IN CURRENT POSITIONS WITH ALL GUTTERING AND PIPEWORK REPAIRED OR REPLACED TO PLANNING OFFICER/BUILDING CONTROL OFFICERS APPROVAL.

NEW SVPS TO MATCH EXISTING. WHERE EXISTING WASTEPIPES ETC ARE NOT REQUIRED THEY ARE TO BE REMOVED AND DISUSED DRAINS SEALED OFF. MAKE GOOD WHERE FITTINGS ETC ARE REMOVED FROM FACE OF EXISTING BUILDING.

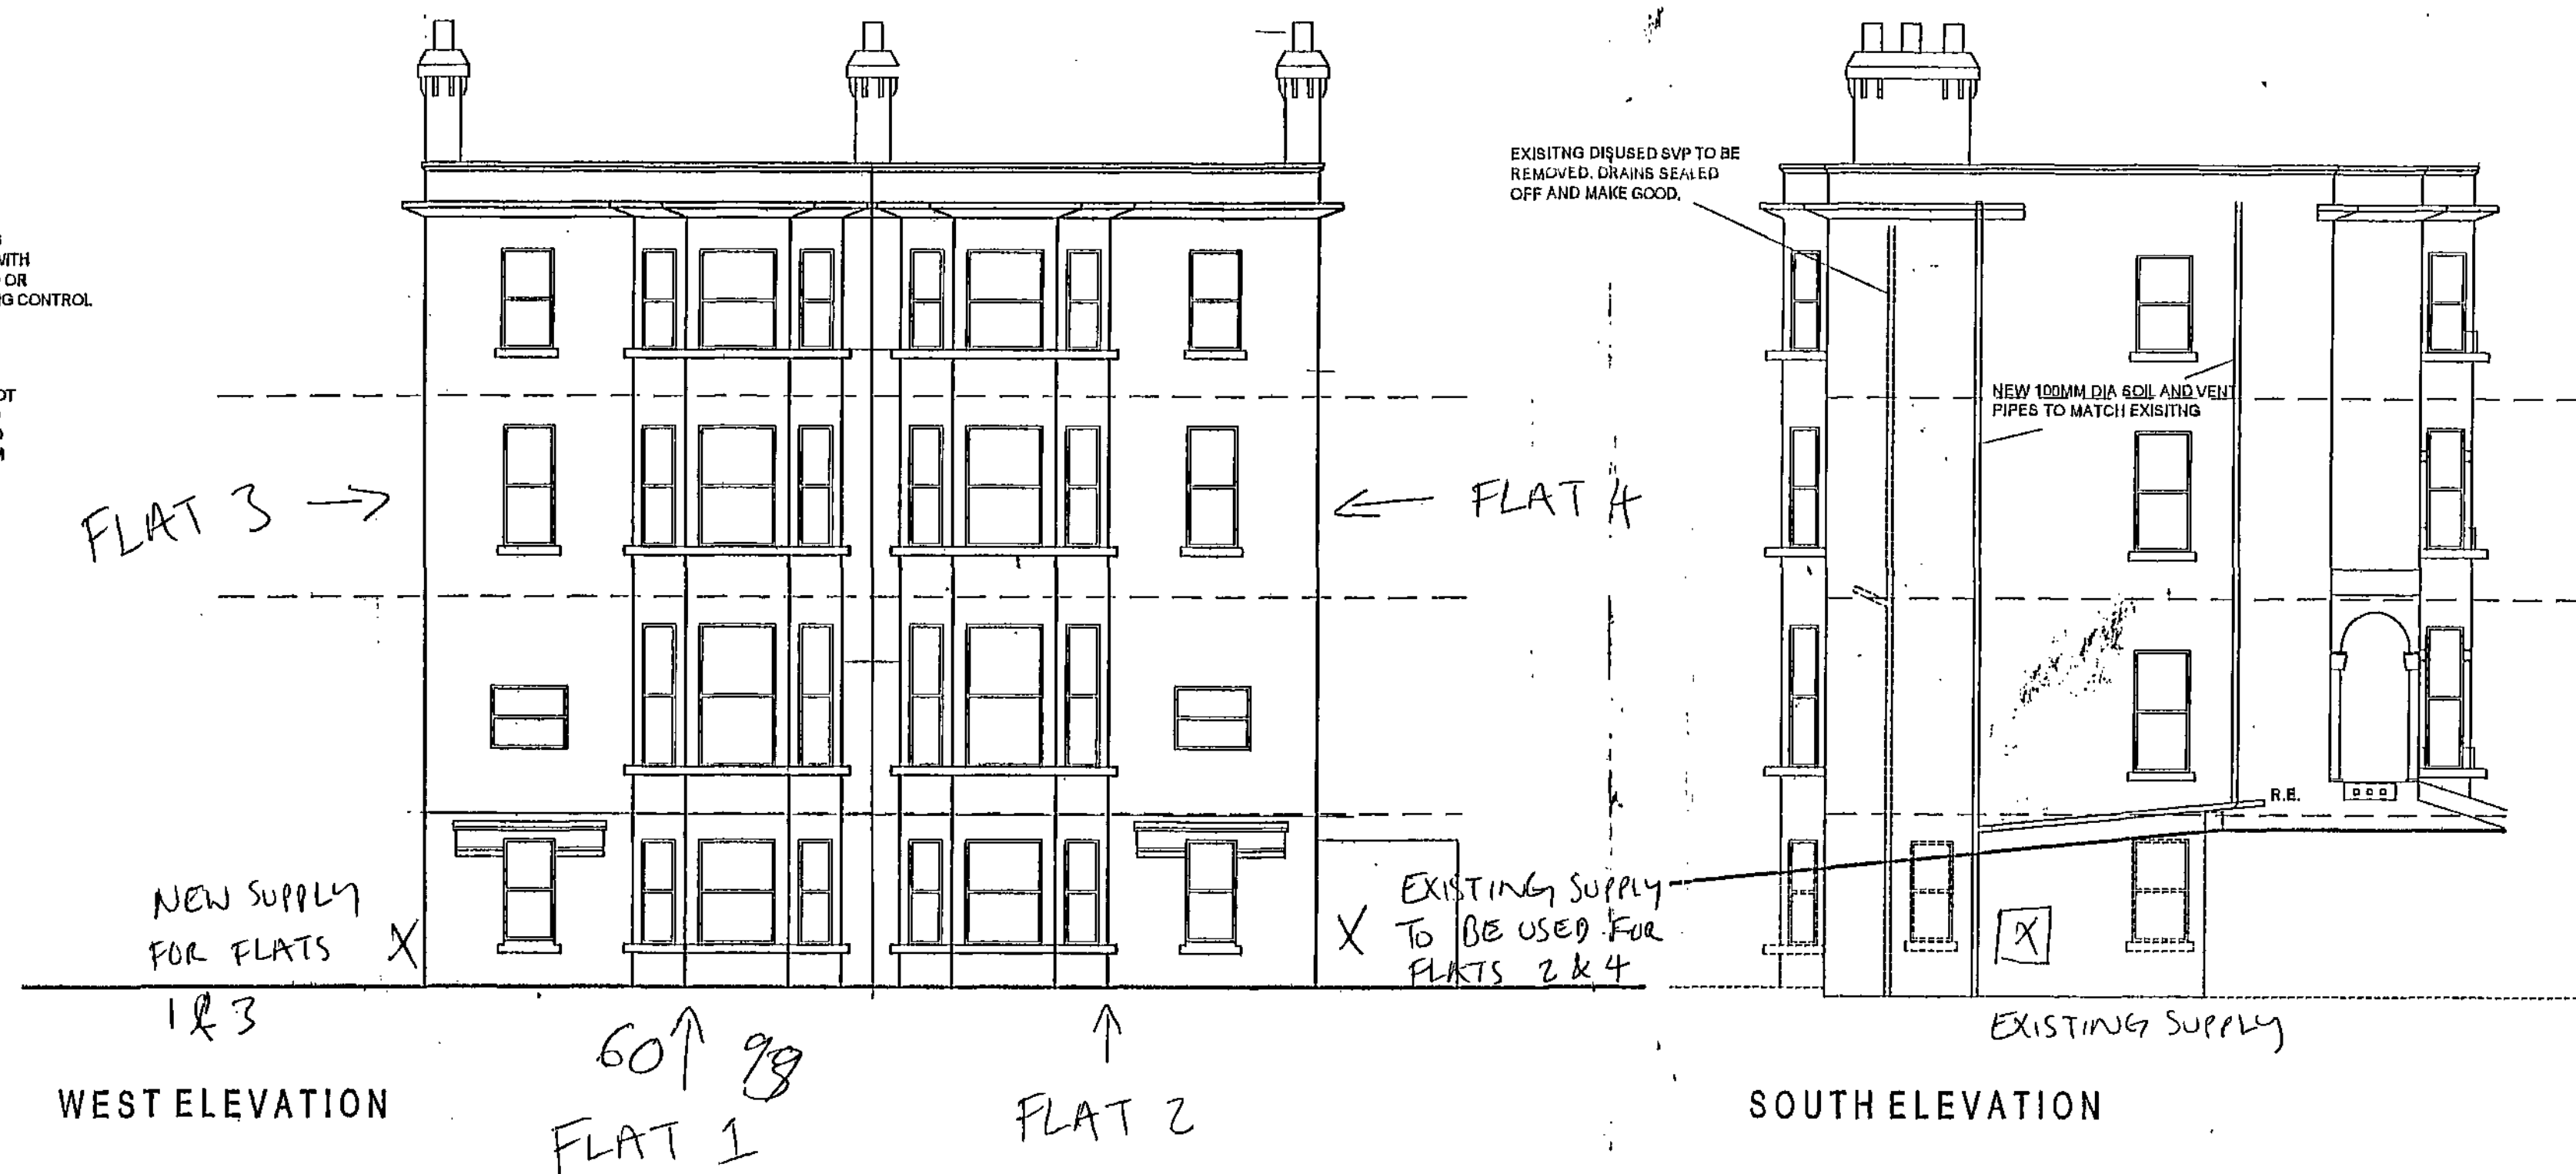


WEST ELEVATION

SOUTH ELEVATION

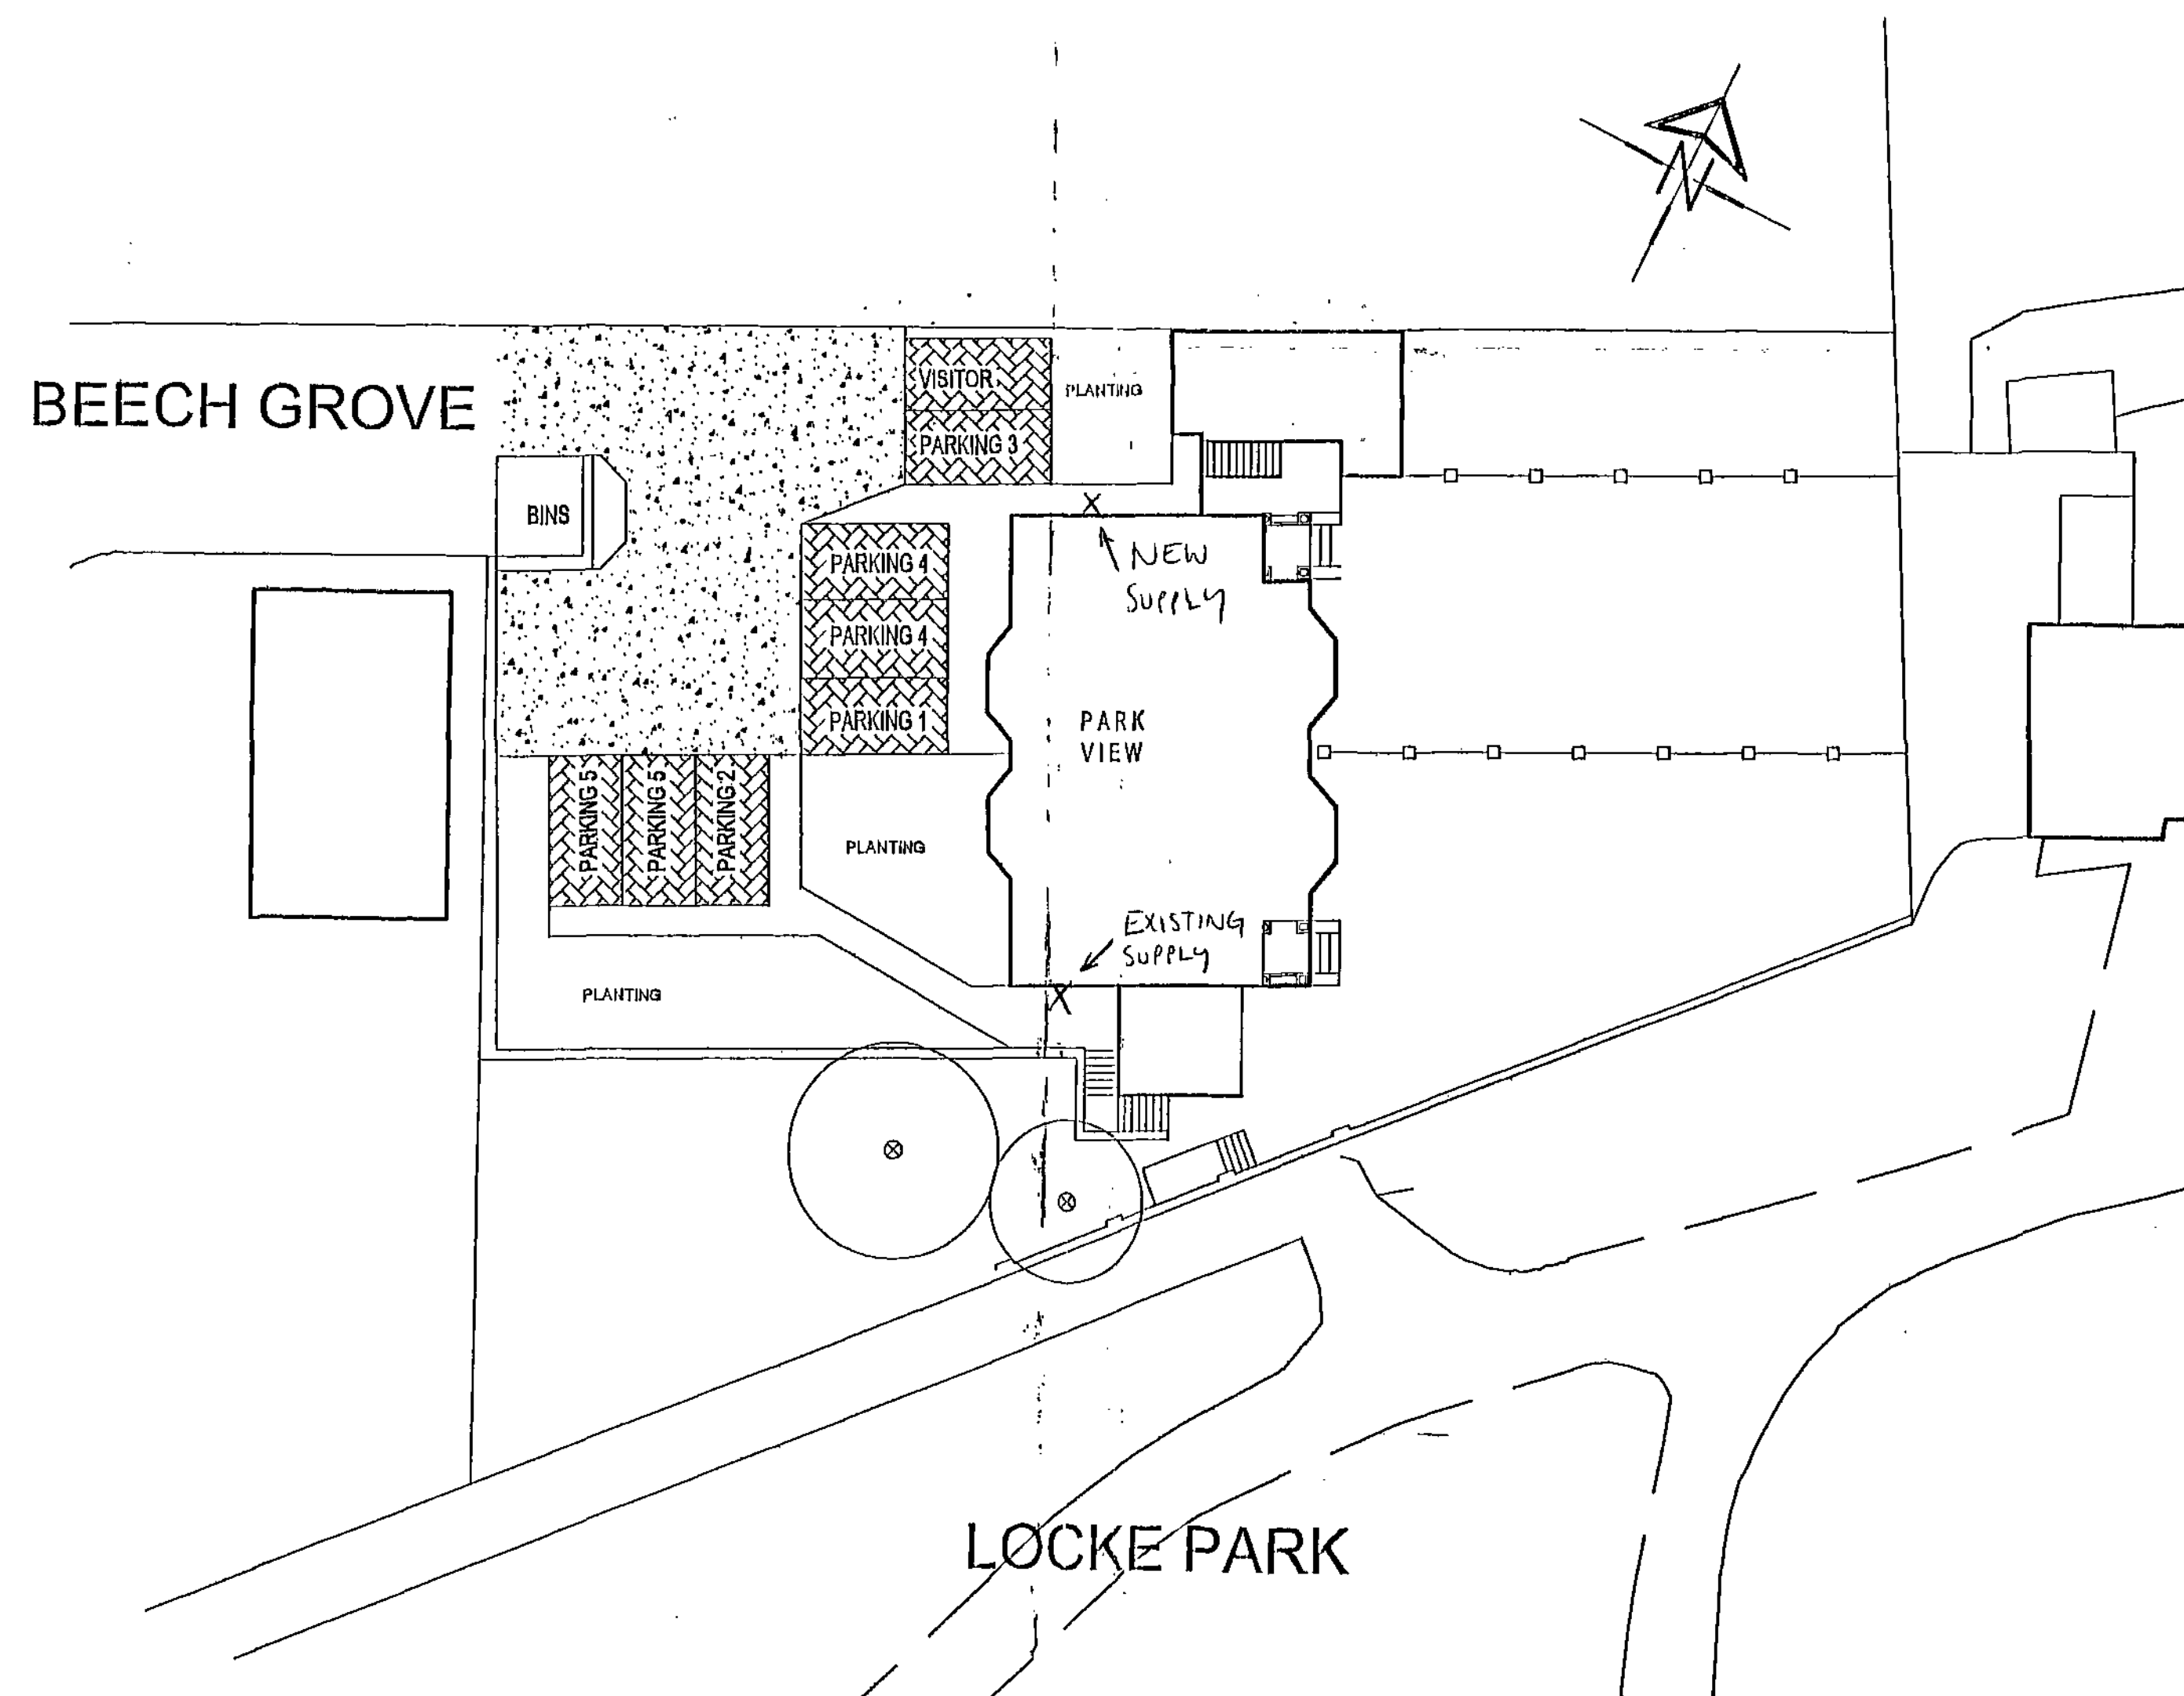


SITE PLAN

SCALE 1:200

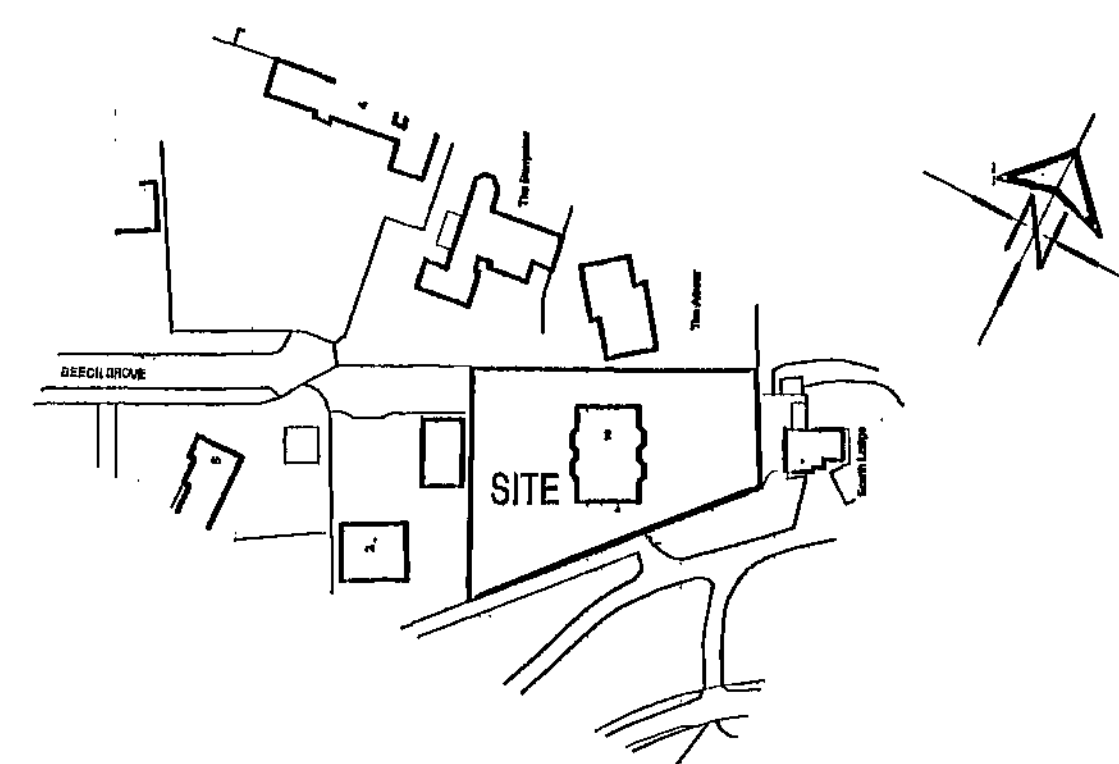

LOCATION PLAN

SCALE 1:1250

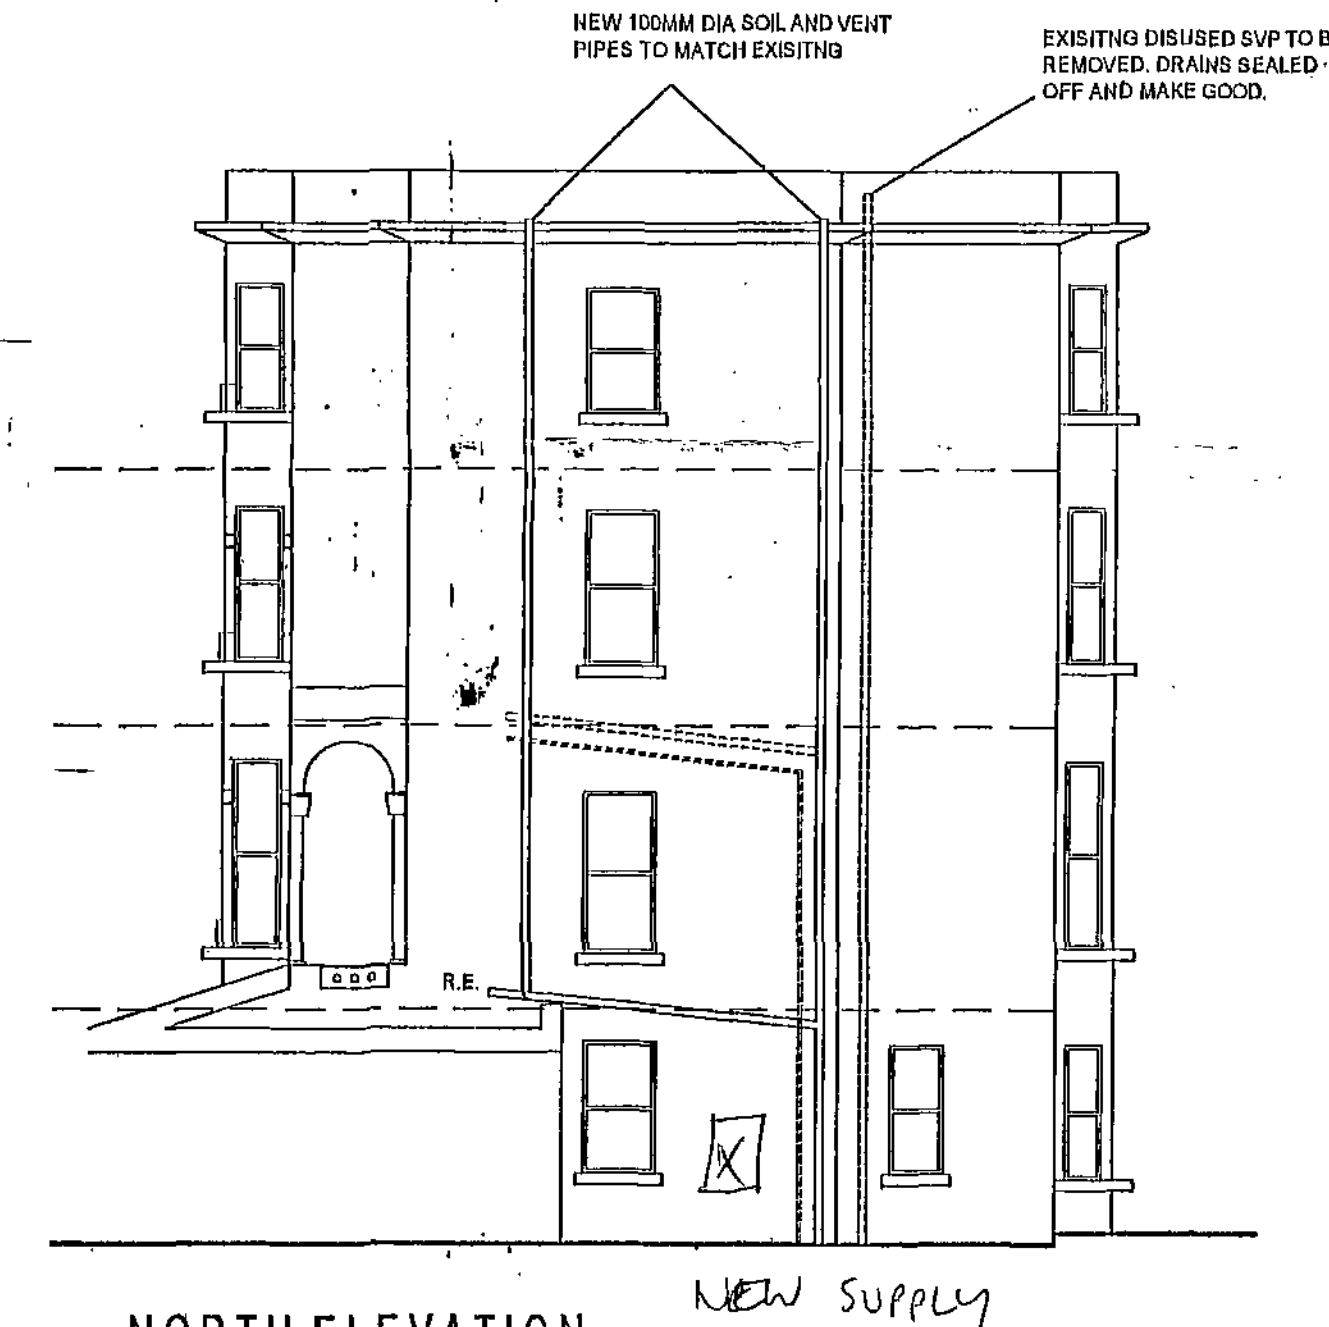

NORTH ELEVATION

NEW SUPPLY

White Agus Partnership

120B, NEW ROAD,
STAINCROSS,
BARNLEY,
S75 6PP

PHONE/FAX: 01228 208482
E mail: agus@btinternet.com

CHARTERED SURVEYORS AND BUILDING DESIGN CONSULTANTS

Project:
ALTERATIONS AND EXTENSION
'PARK VIEW' 2 BEECH GROVE
BARNLEY

Client:
Platinum Investment Partners


Drawing Title:
ELEVATIONS AND SITE PLAN
AS PROPOSED

Date:
AUGUST 2009
Scale:
1:100
Ref:
09-042
Dwg. No:
03
Rev:
A

Date	Suffix	Description	Date	Suffix	Description
17-10-09	A	UPDATED FOR BUILDING REGULATIONS APPLICATIONS			



-ELECTRICAL SWITCHES AND SOCKETS TO BE LOCATED MINIMUM 450MM AND MAX 1200MM ABOVE FINISHED FLOOR LEVEL

 

220 X 47 MM C16 INDEPENDENT CEILING JOISTS AT 400G/C
CEILING OF 2 LAYERS PLASTERBOARD WITH STAGGERED JOINTS
AND TOTAL MASS OF MINIMUM 20KG PER SQ.M.
100MM MINERAL WOOL LAID ON NEW CEILING WITH MIN
DENSITY OF 10KG PER CU.M.

Date	Suffix	Description	Date	Suffix	Description
14-10-08 17-02-10	A B	UPDATED FOR BUILDING REGULATIONS APPLICATION REVISED TO CLIENTS REQUIREMENTS			