


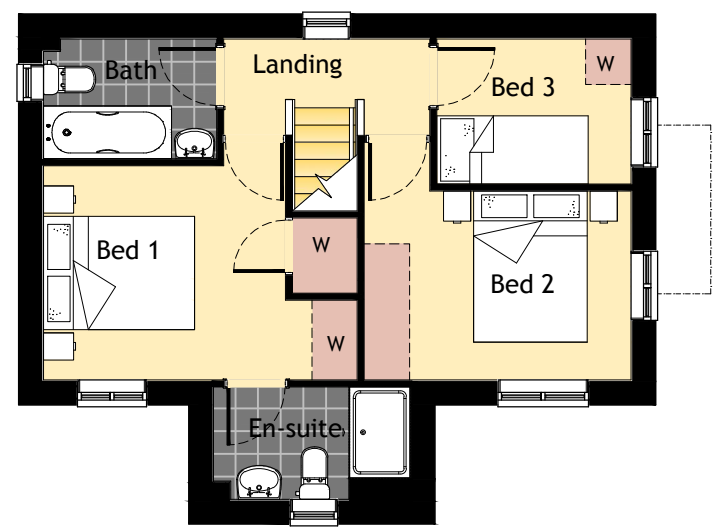


First Floor Plan 1:100




Front Elevation 1:100



Front/Side Elevation

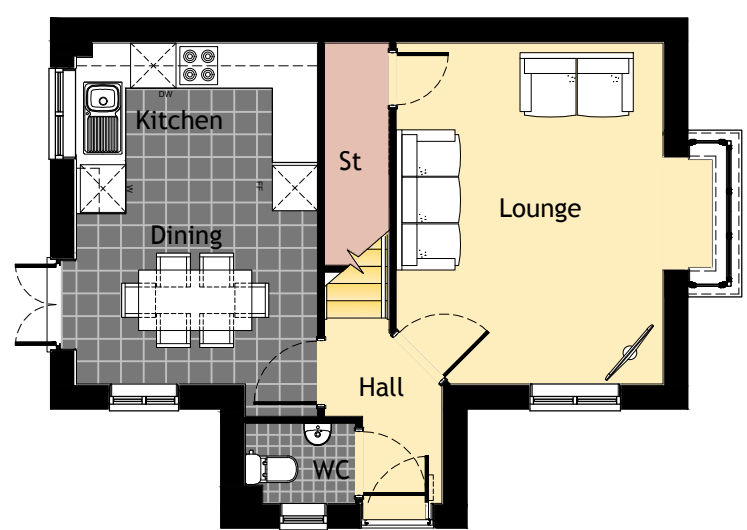

Ground Floor Plan 1:100

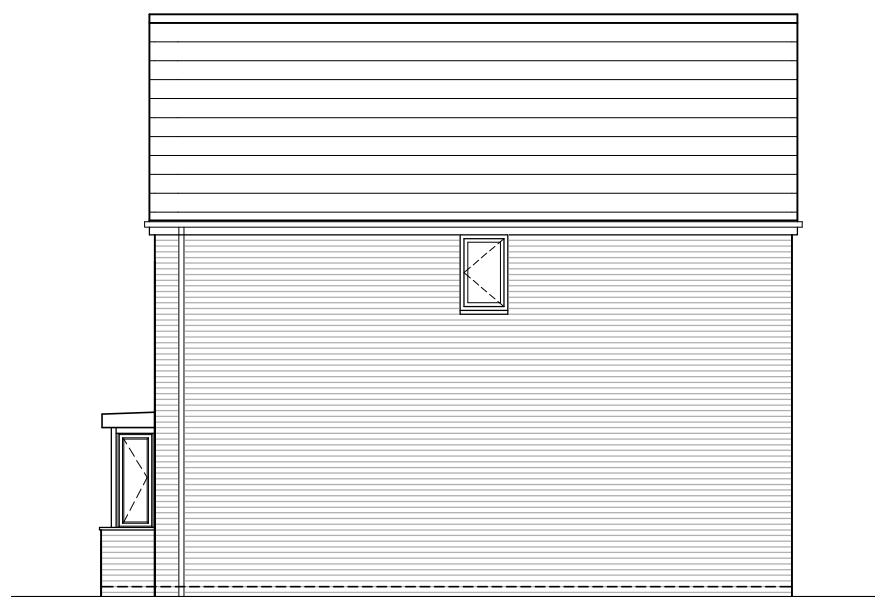


Rear Elevation



Side Elevation

NOTE:
Front elevation shown with featuring brick detailing. Refer to Materials Layout to see which plots are applicable.

REVISION
* 20/07/2017 First issue.

 CLIENT: KEEPMOAT HOMES	DRAWING TITLE: PLANNING DRAWING - 867 HOUSETYPE (AS)	JOB NO. 2238	DWG SIZE A3	 Keepmoat [®] Keepmoat, The Waterfront, Lakeside Boulevard, Doncaster, DN4 5PL. Tel: 01302 347605 www.keepmoat.com	 Chris Gothard Architectural Ltd. queens tower lodge 77-79 east bank road sheffield S2 3PX T: 0114 2750263 M: 07443 596098 E: info.cga@btconnect.com Company No. 9118738
PROJECT ADDRESS: SCHOOL STREET, THURNSCOE	PROJECT: RESIDENTIAL DEVELOPMENT	DWG. NO. HT06	SCALE 1:100		
		REVISION *	DATE JULY 2017		