


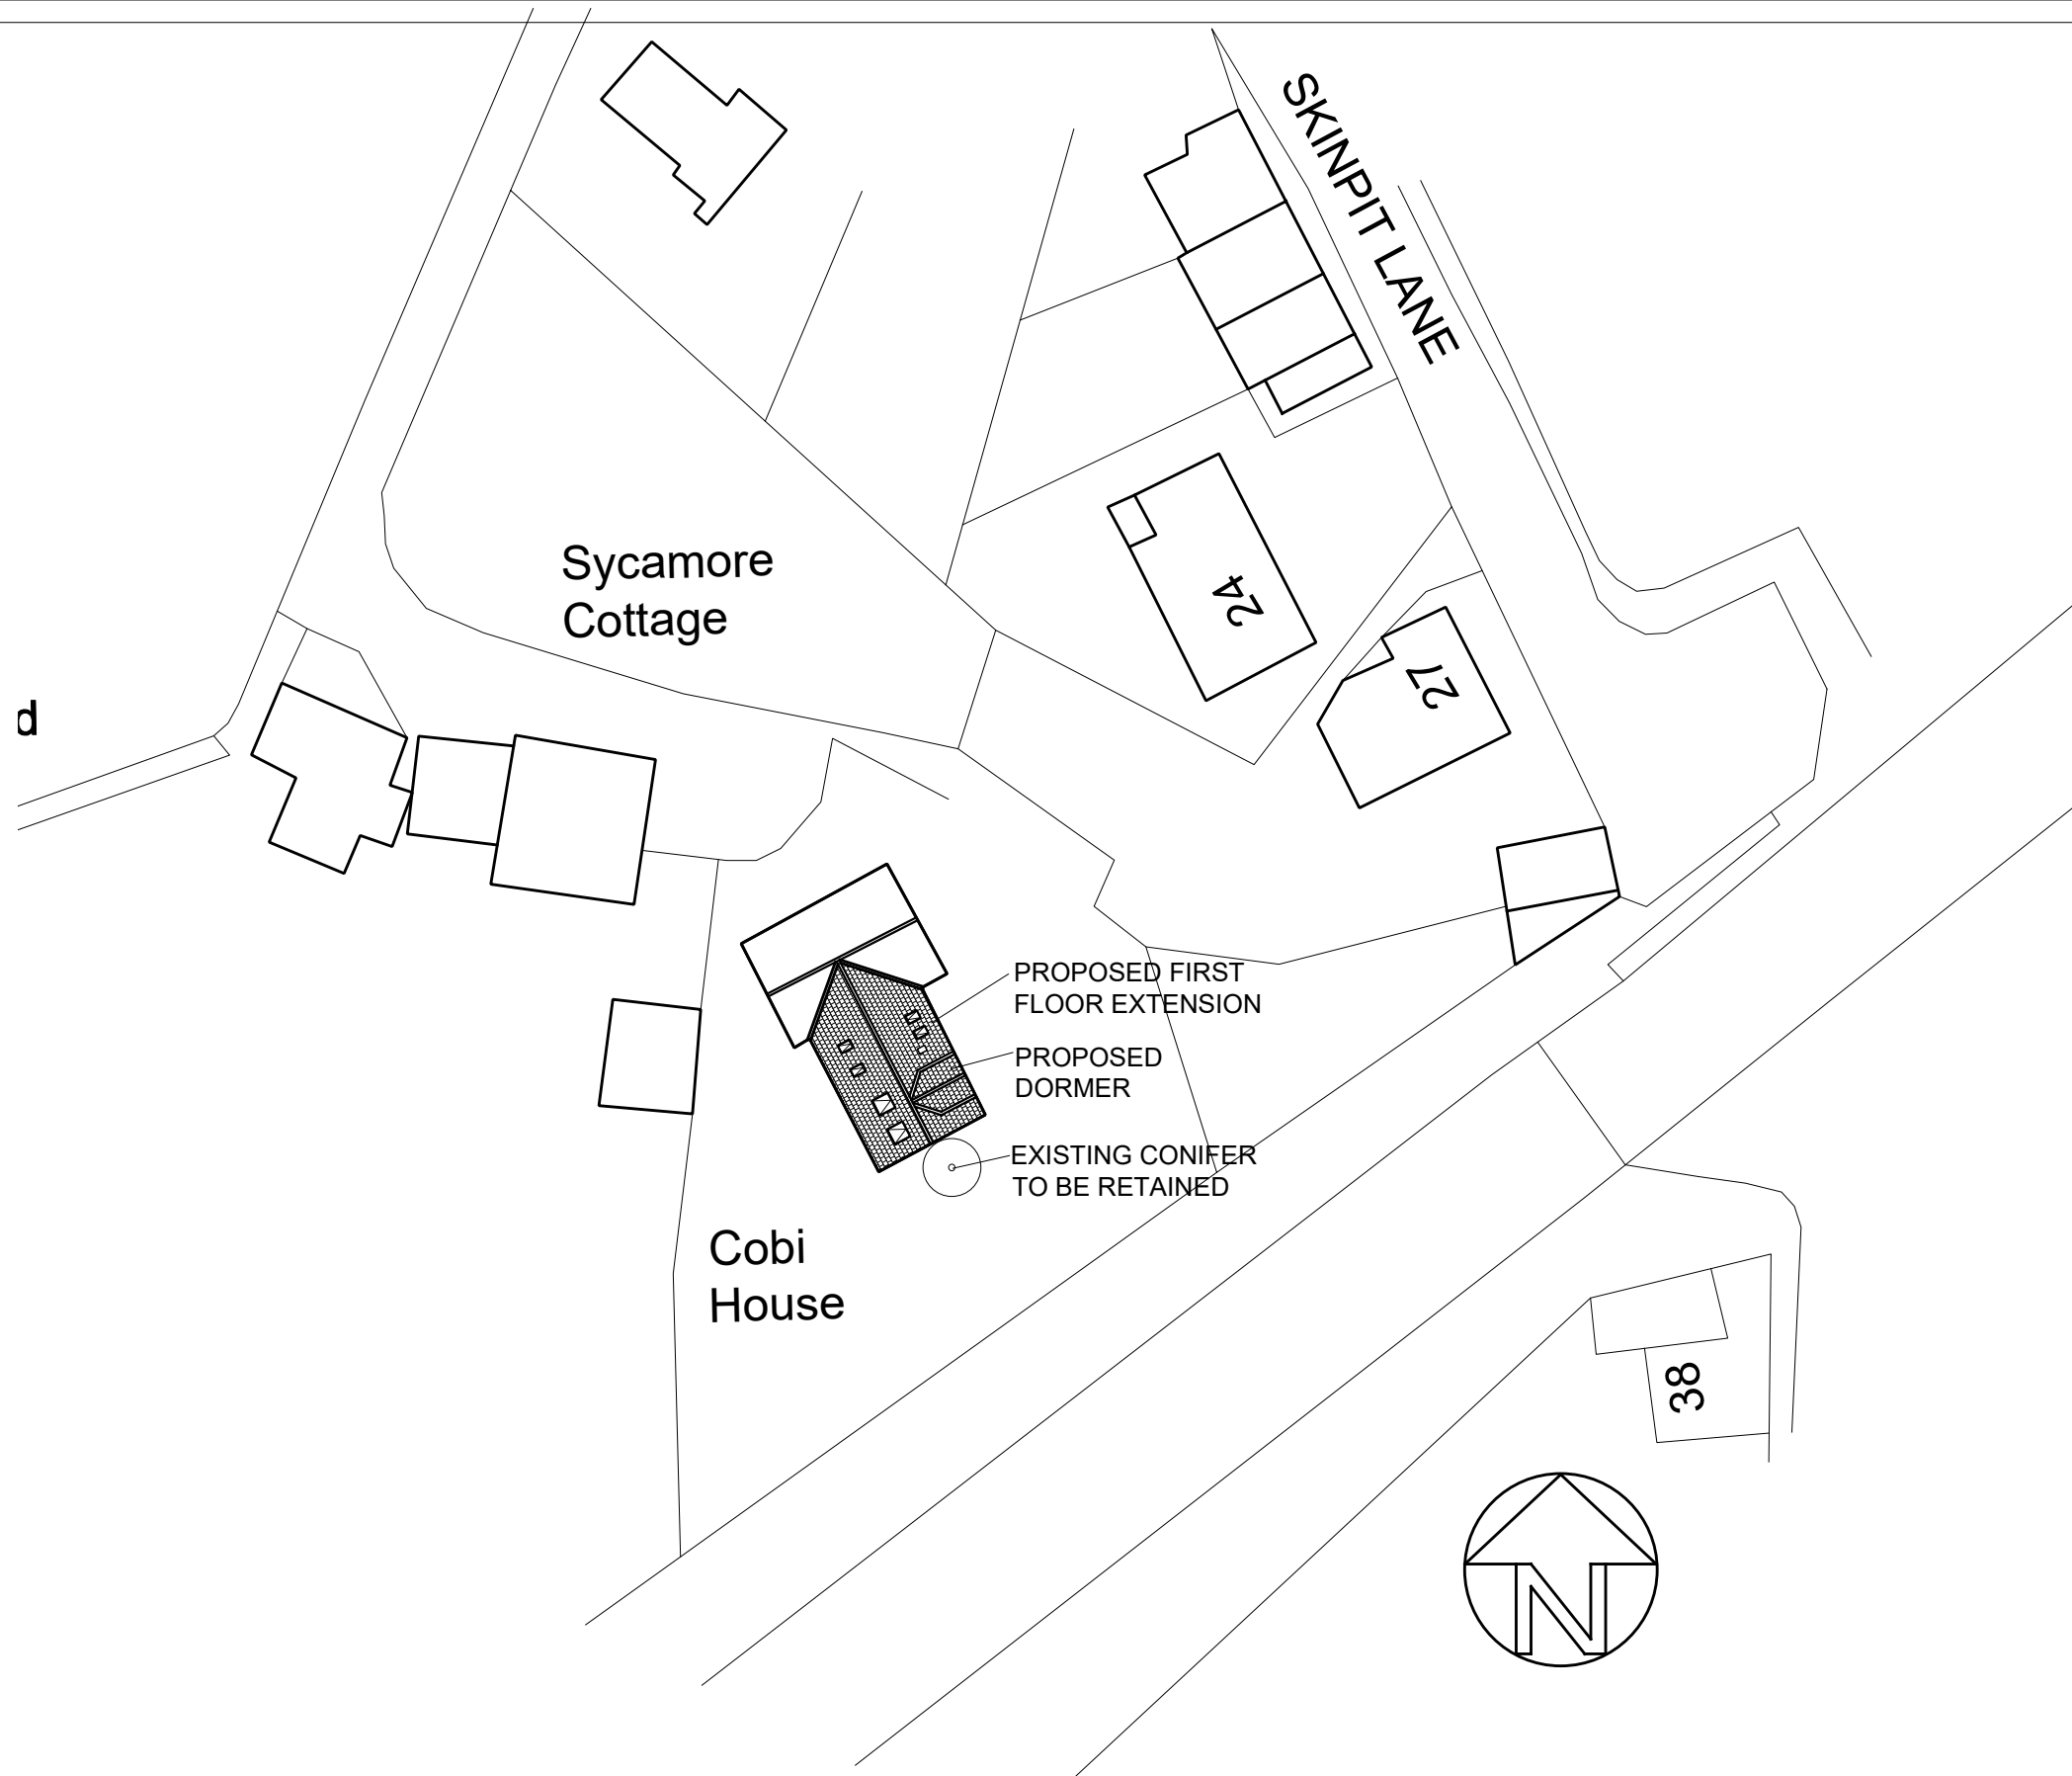

Cobi House, Sycamore Lane, S36 7JZ
FIRST FLOOR EXTENSION TO DWELLING SITE PLAN
Scale: 1:500@A3