
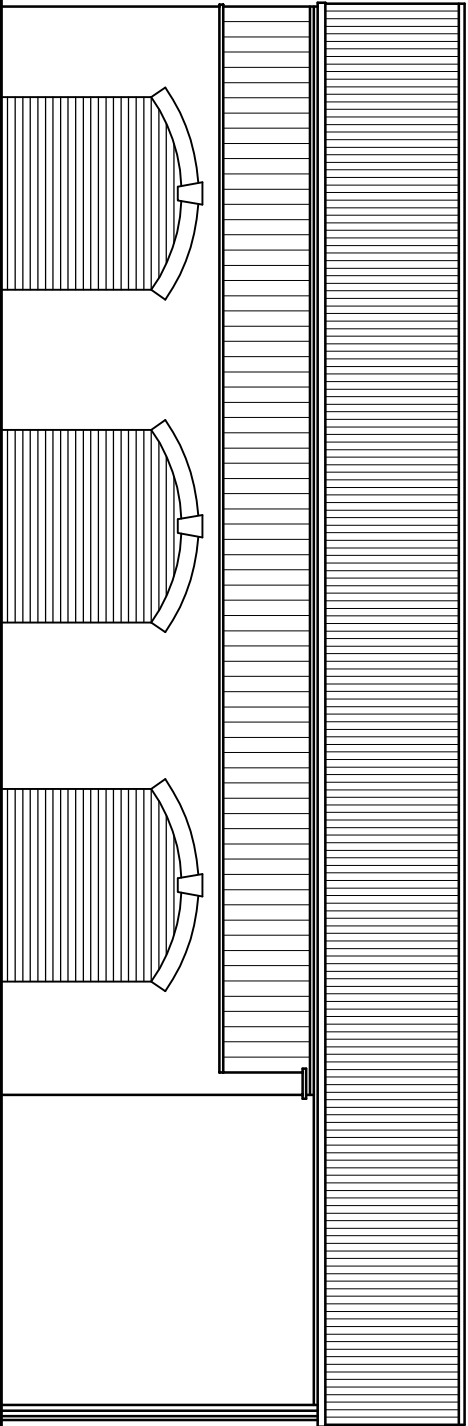




STEPHEN A. WELGER, m.c.i.a.t.
Architectural Technician and Surveyor .
217, Wakefield Road,
Normanton,
Wakefield,
WF6 1BP,
West Yorkshire.

Tel. 01924 890012.
Mob. 07989 964611.
e-mail. stevewelger@btinternet.com.

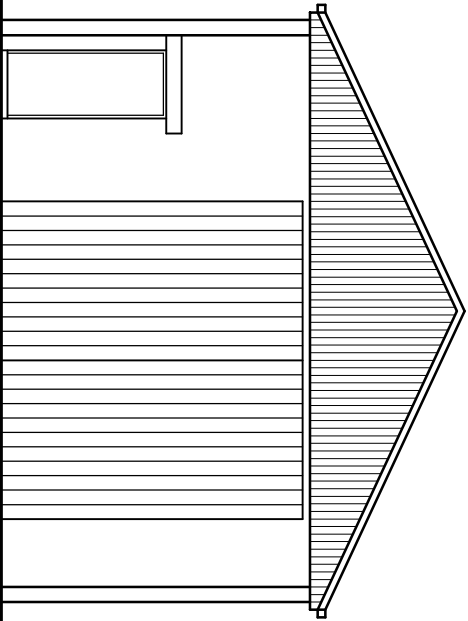

West Elevation.
as Existing.

South Elevation.
as Existing.

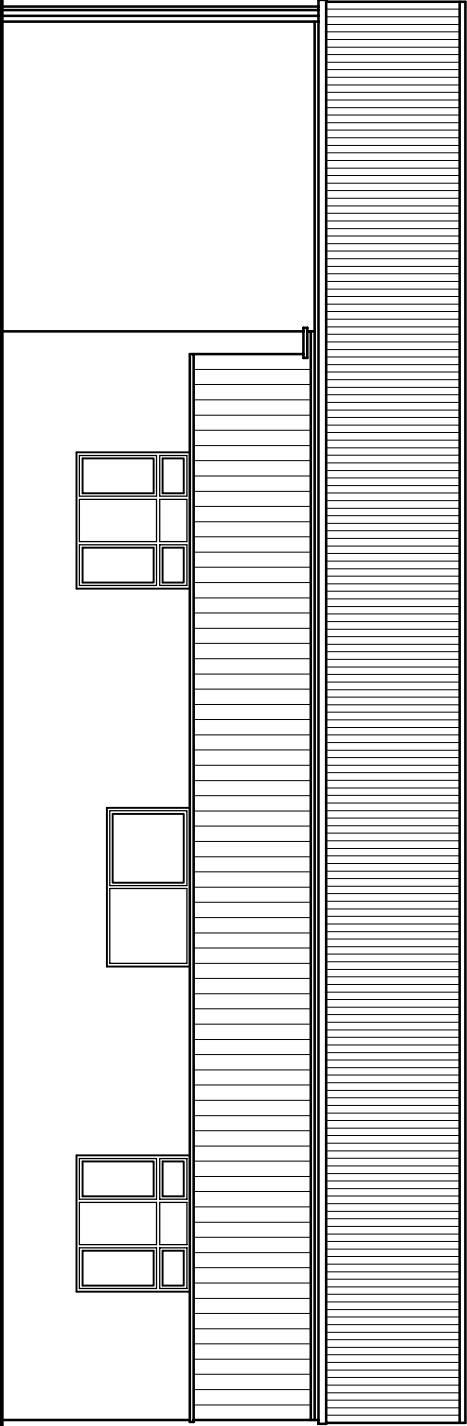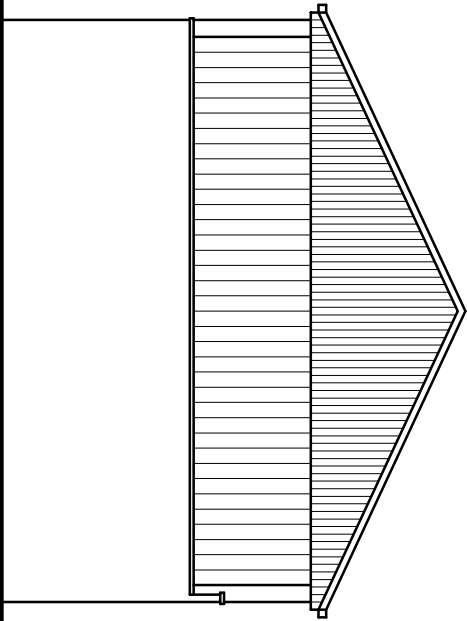

East Elevation.
as Existing.

North Elevation.
as Existing.

Property Address THE GRANNARY, LOW FARM, CEMETERY ROAD, HEMMINGFIELD, S73 0QJ.	Project Title GARAGE BUILDING EXTENSION, THE GRANNARY, LOW FARM, CEMETERY ROAD, HEMMINGFIELD, FOR MR. K. HERBERT.	Drawing Title ELEVATIONS AS EXISTING.	Scale 1:100 @ A3.	
			Date AUG. 2017	
			Drawn by SW	Checked by _
			Drawing no. 2017-26-10	Revision _