


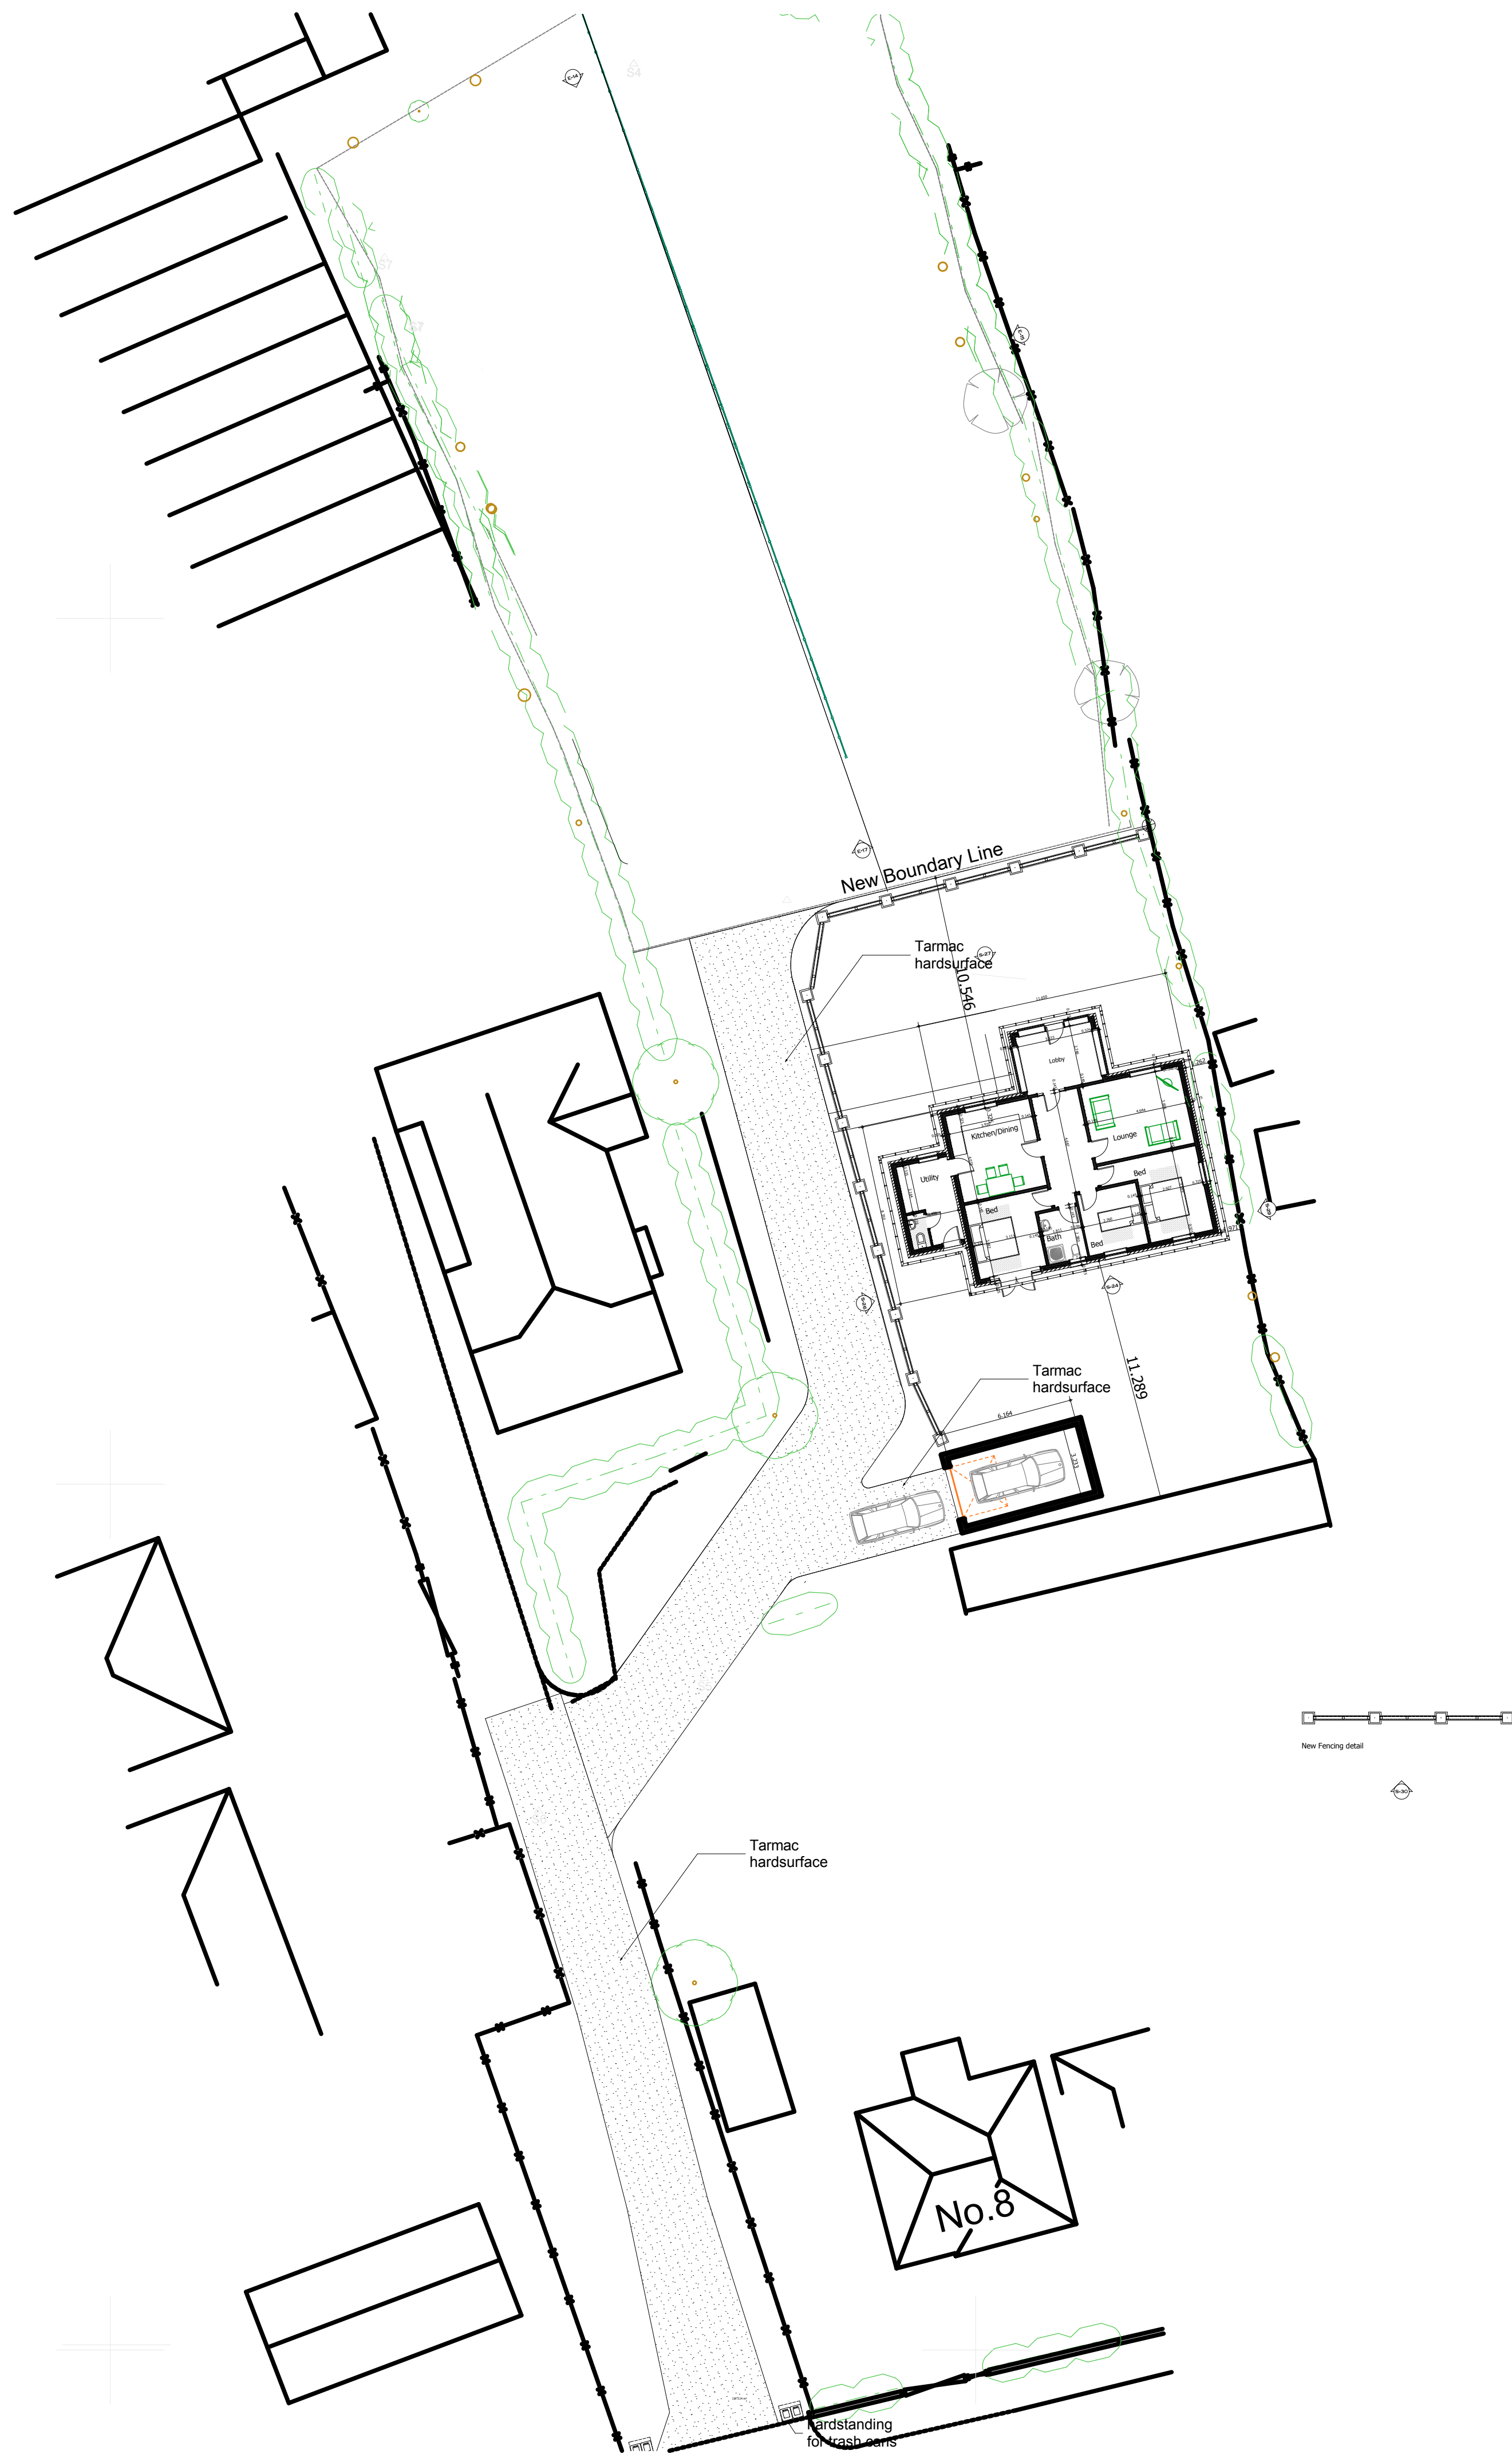

A 23rd Jan 2014 Details added re planning request

Rev: Date Revision Notes

Client: Mr & Mrs B Wilson


Project: Proposed Bungalow to Land Rear of 8 Back lane West, Royston

Drawing Title: Site Plan

Scale: 1:200 Date: 23/01/2014

Drawn By: AR Rev: A

Drawing Nr 3

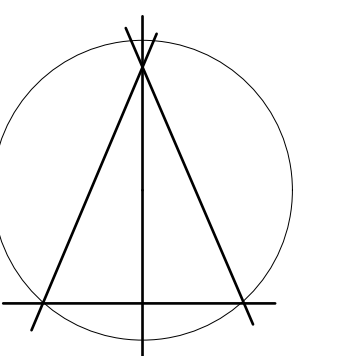

Alan Robinson
Chartered Architect BA Dip Arch RIBA BSc (Hons)
2 Gawber Road, Barnsley S75 2AF
Tel/Fax 01226 286066
Mob: 07947808933