




REVISIONS	
A	Timber introduced to the extension front elevation, dormer arrangement of rear updated. 24.02.2020
B	Room like "Studio" removed, and replaced with "Cinema Room". Hidden elevations added and ridge increased slightly. 11.03.2020

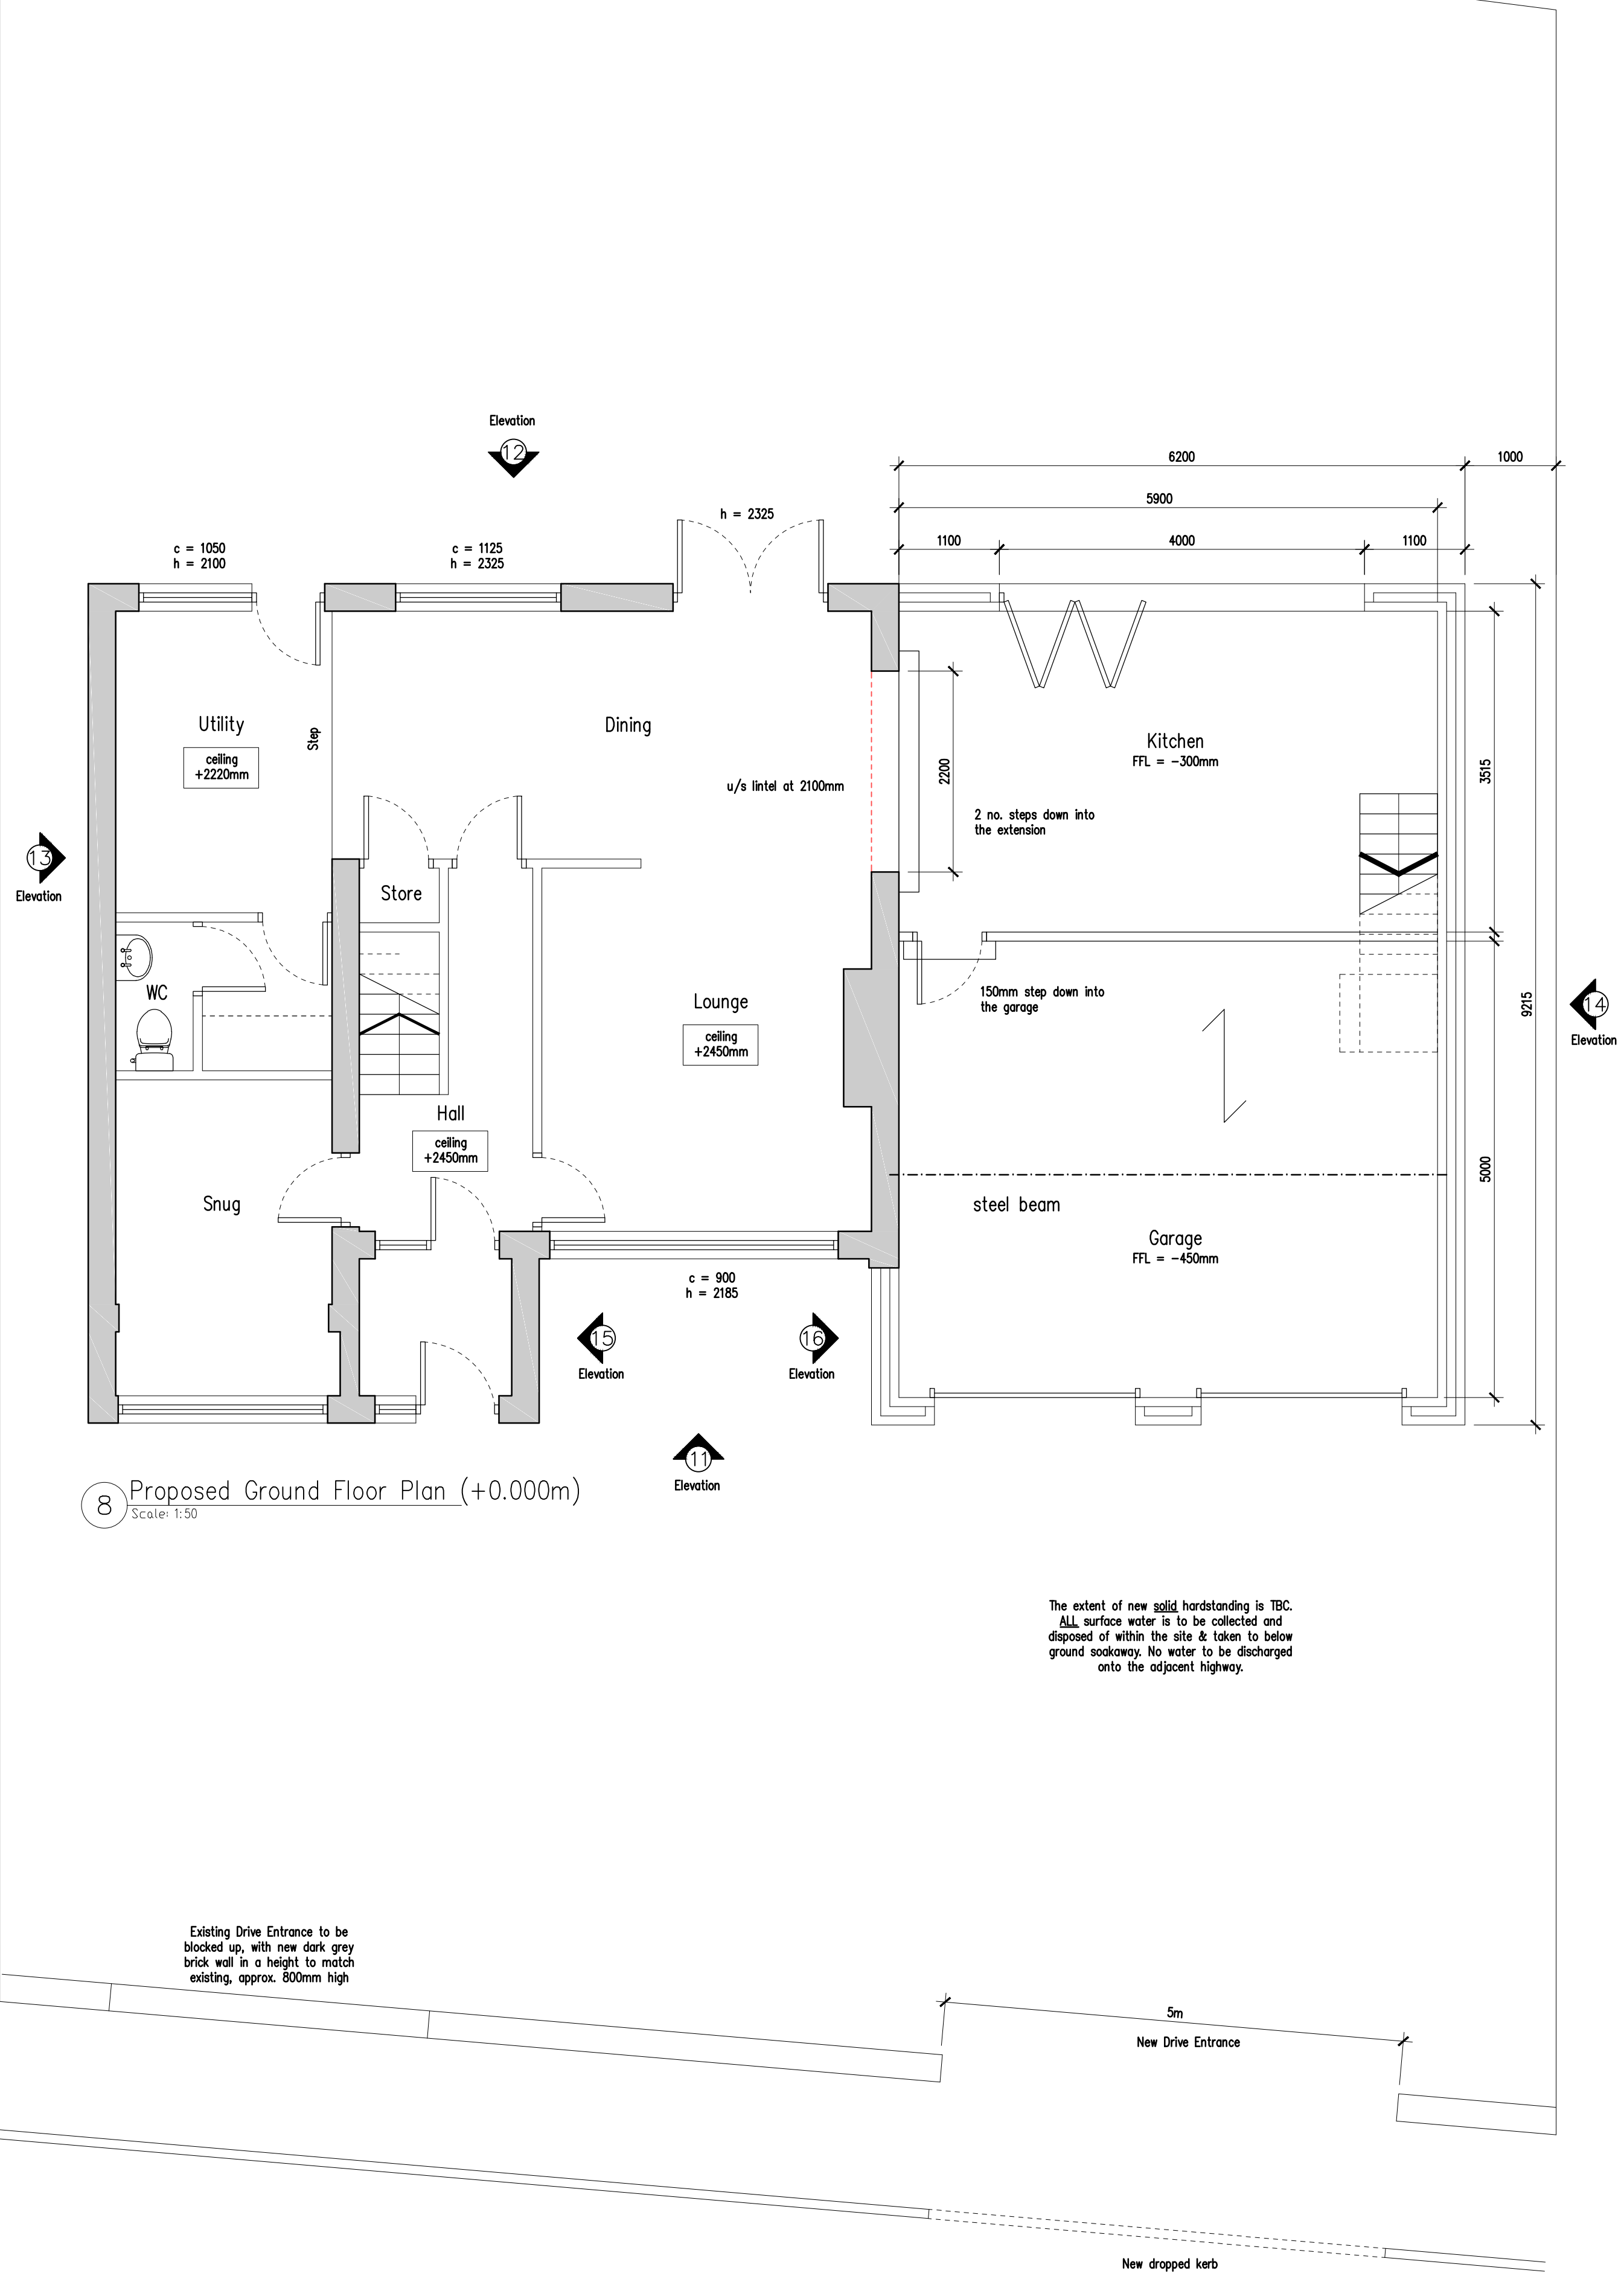


8 Proposed Ground Floor Plan (+0.000m)
Scale 1:50

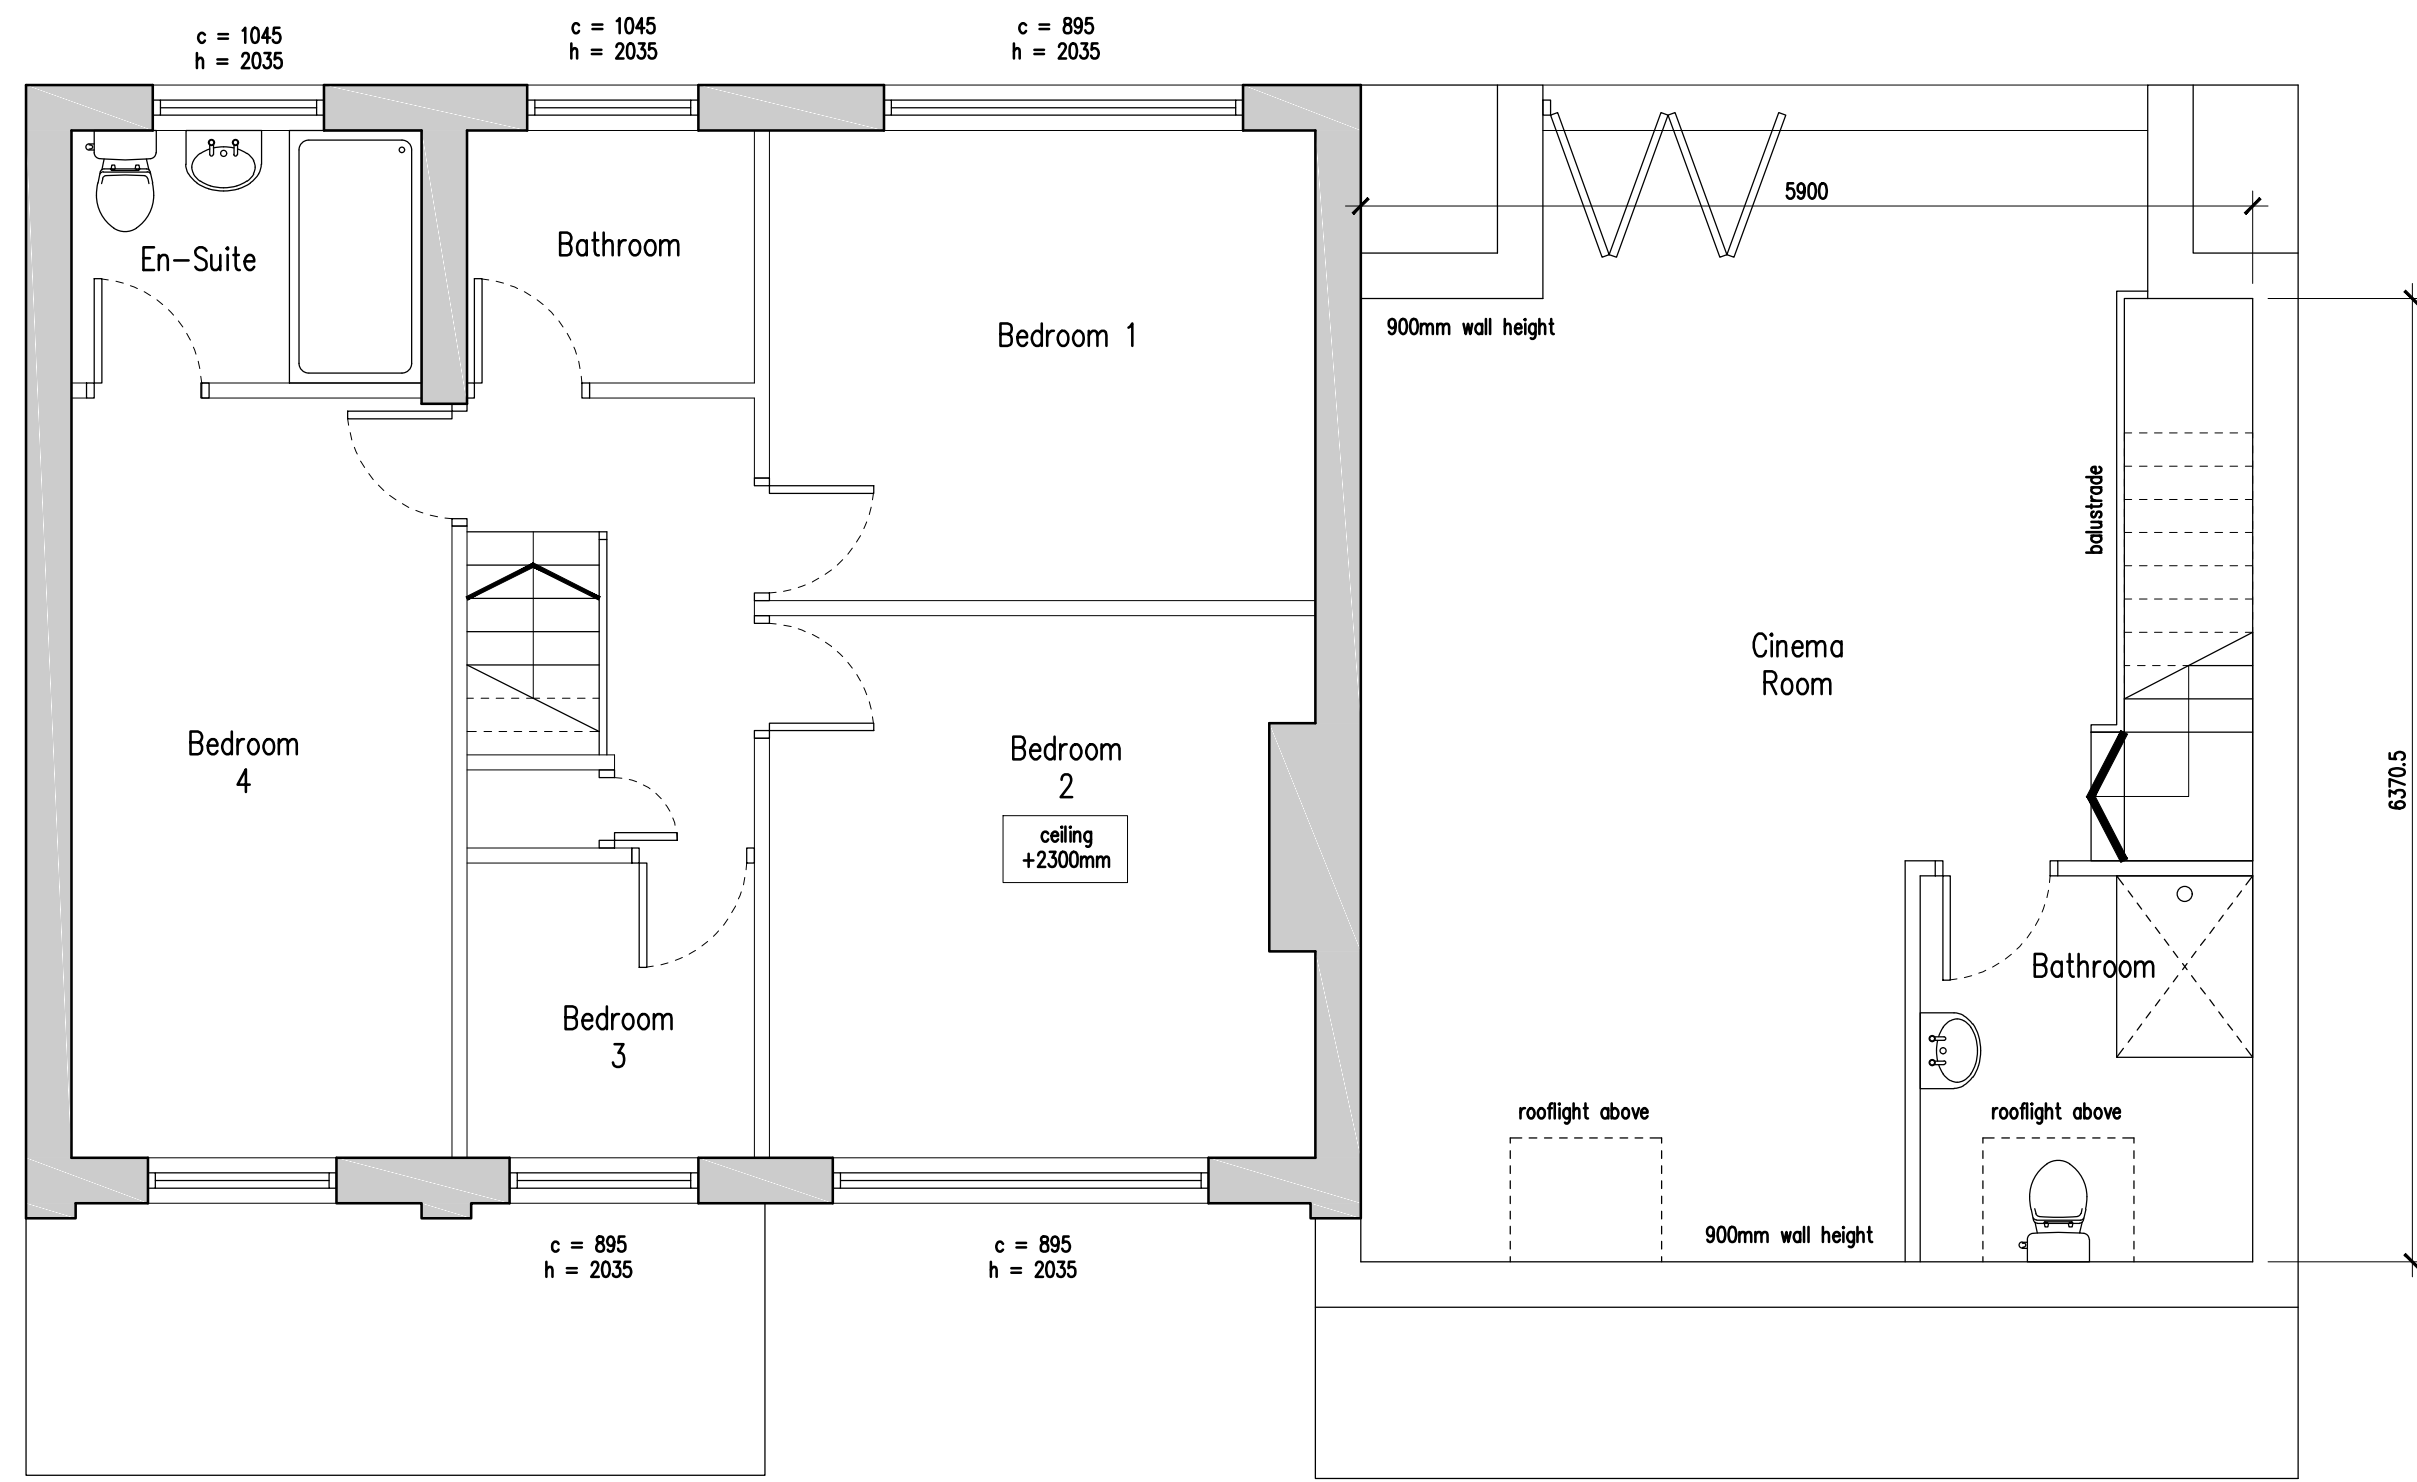


9 Proposed First Floor Plan (+2.665m)
Scale 1:50

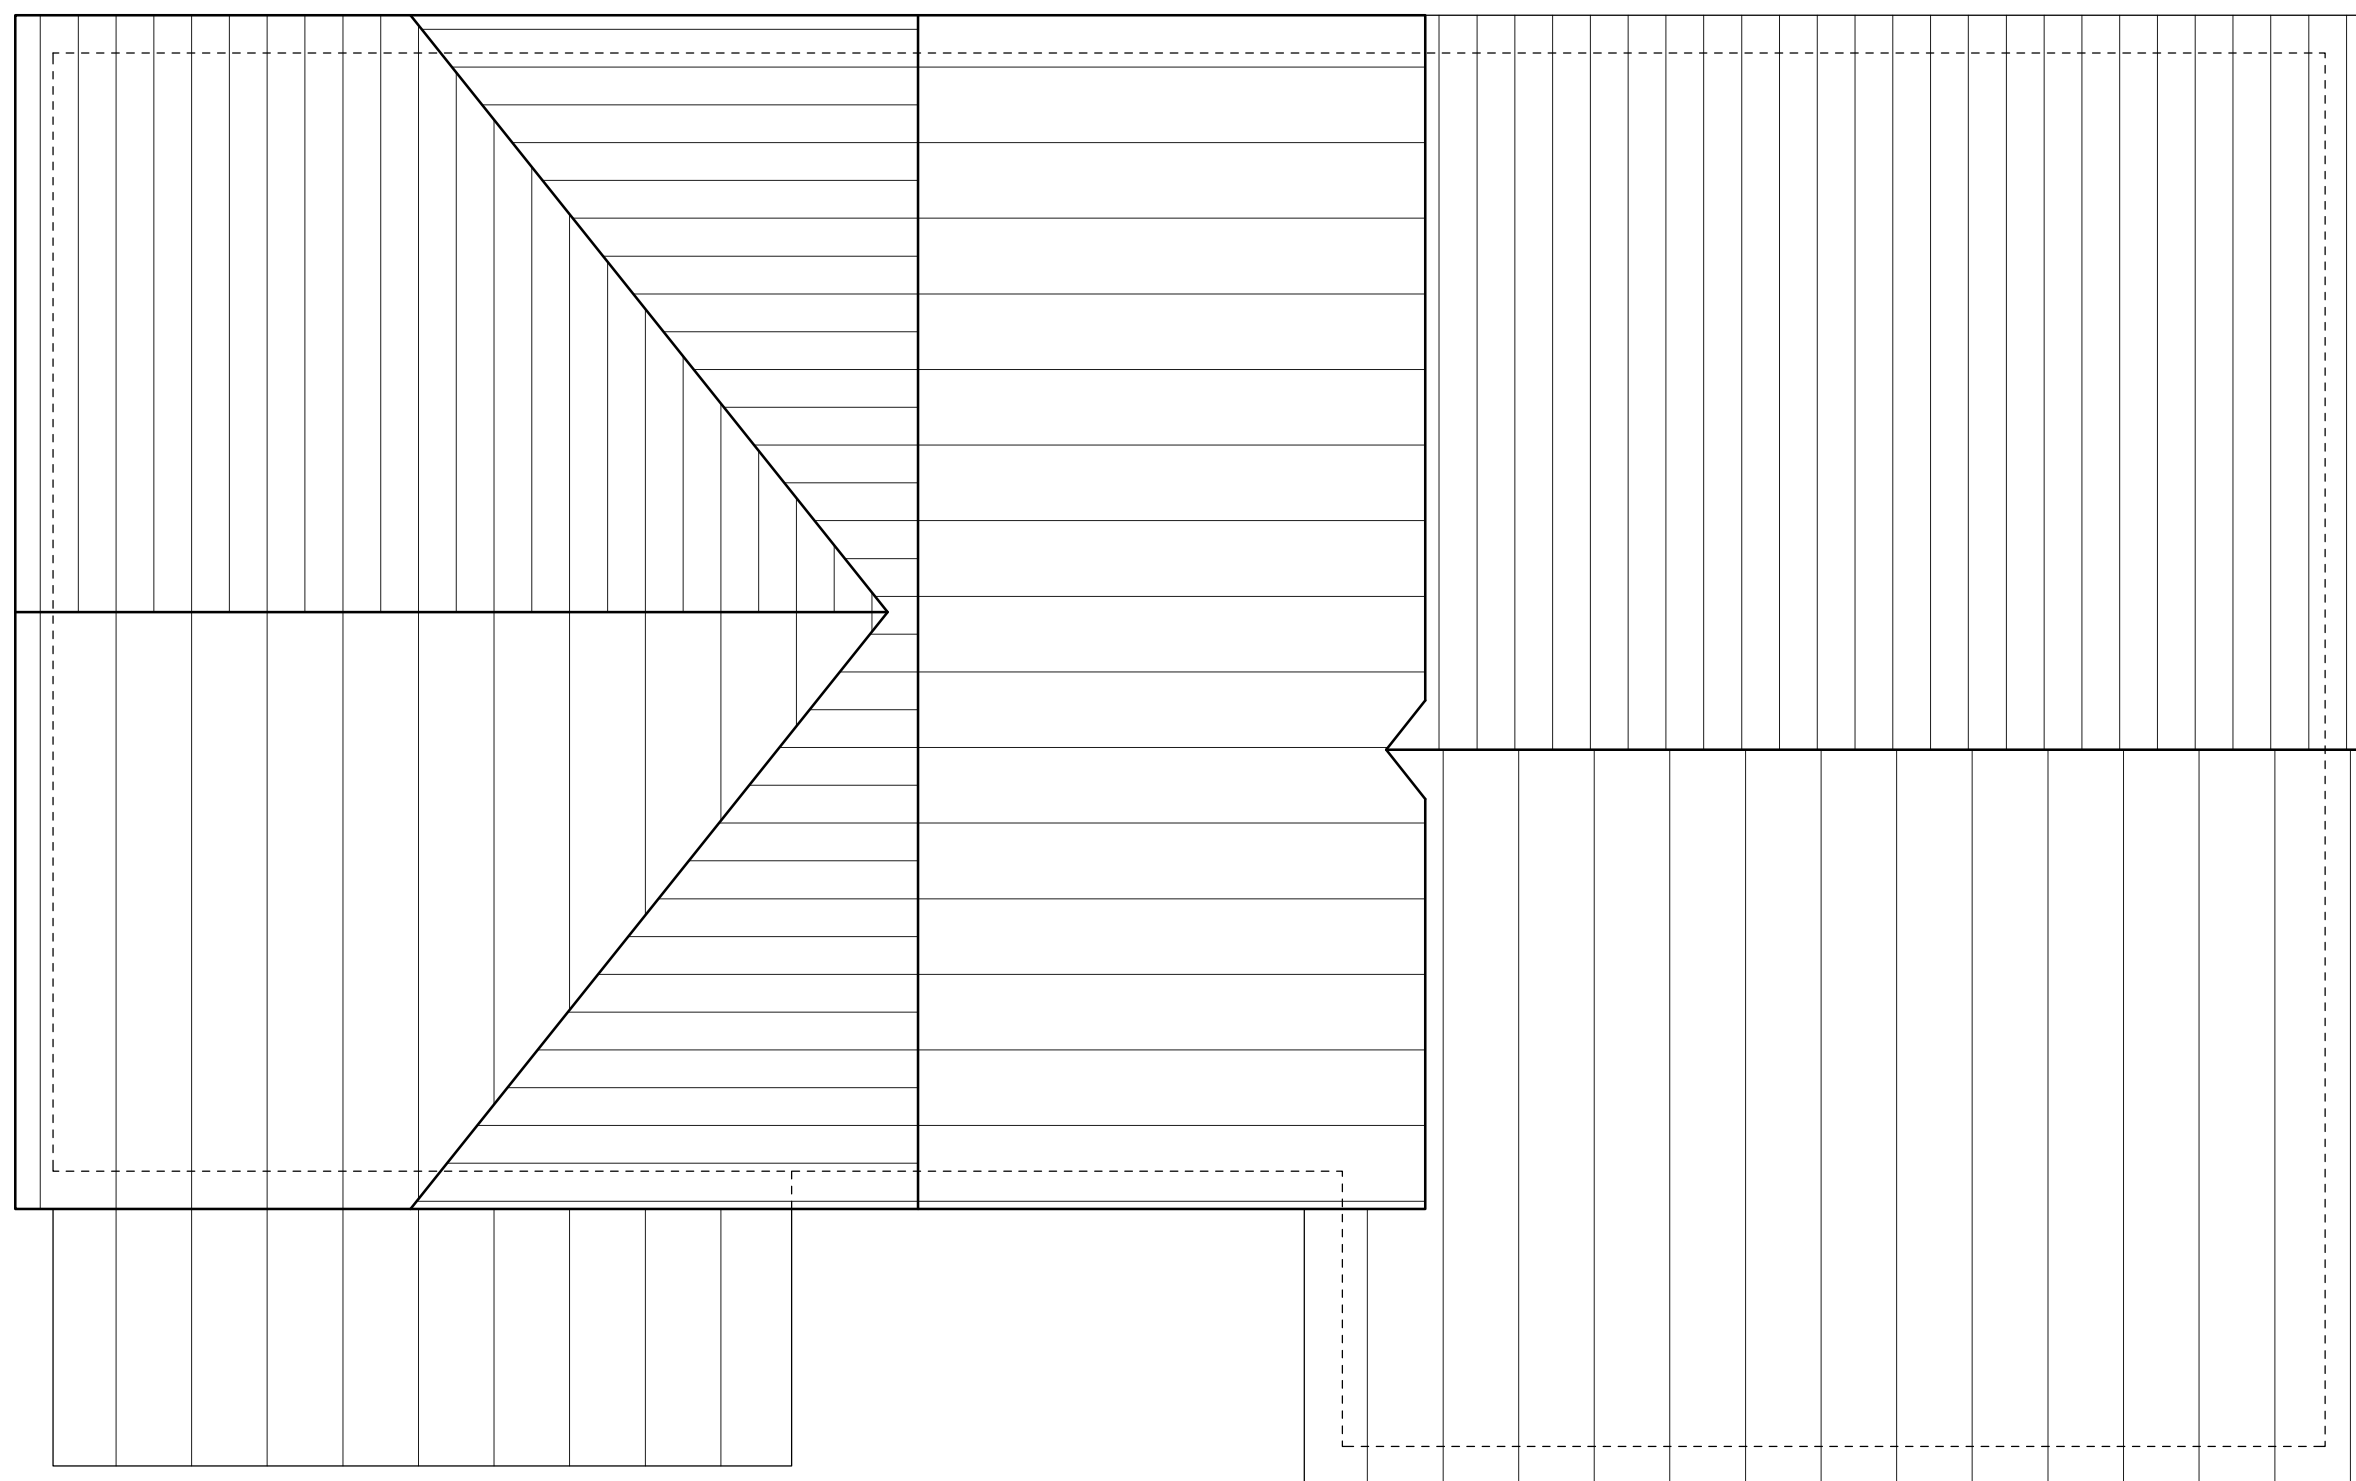


10 Proposed Roof Plan
Scale 1:50

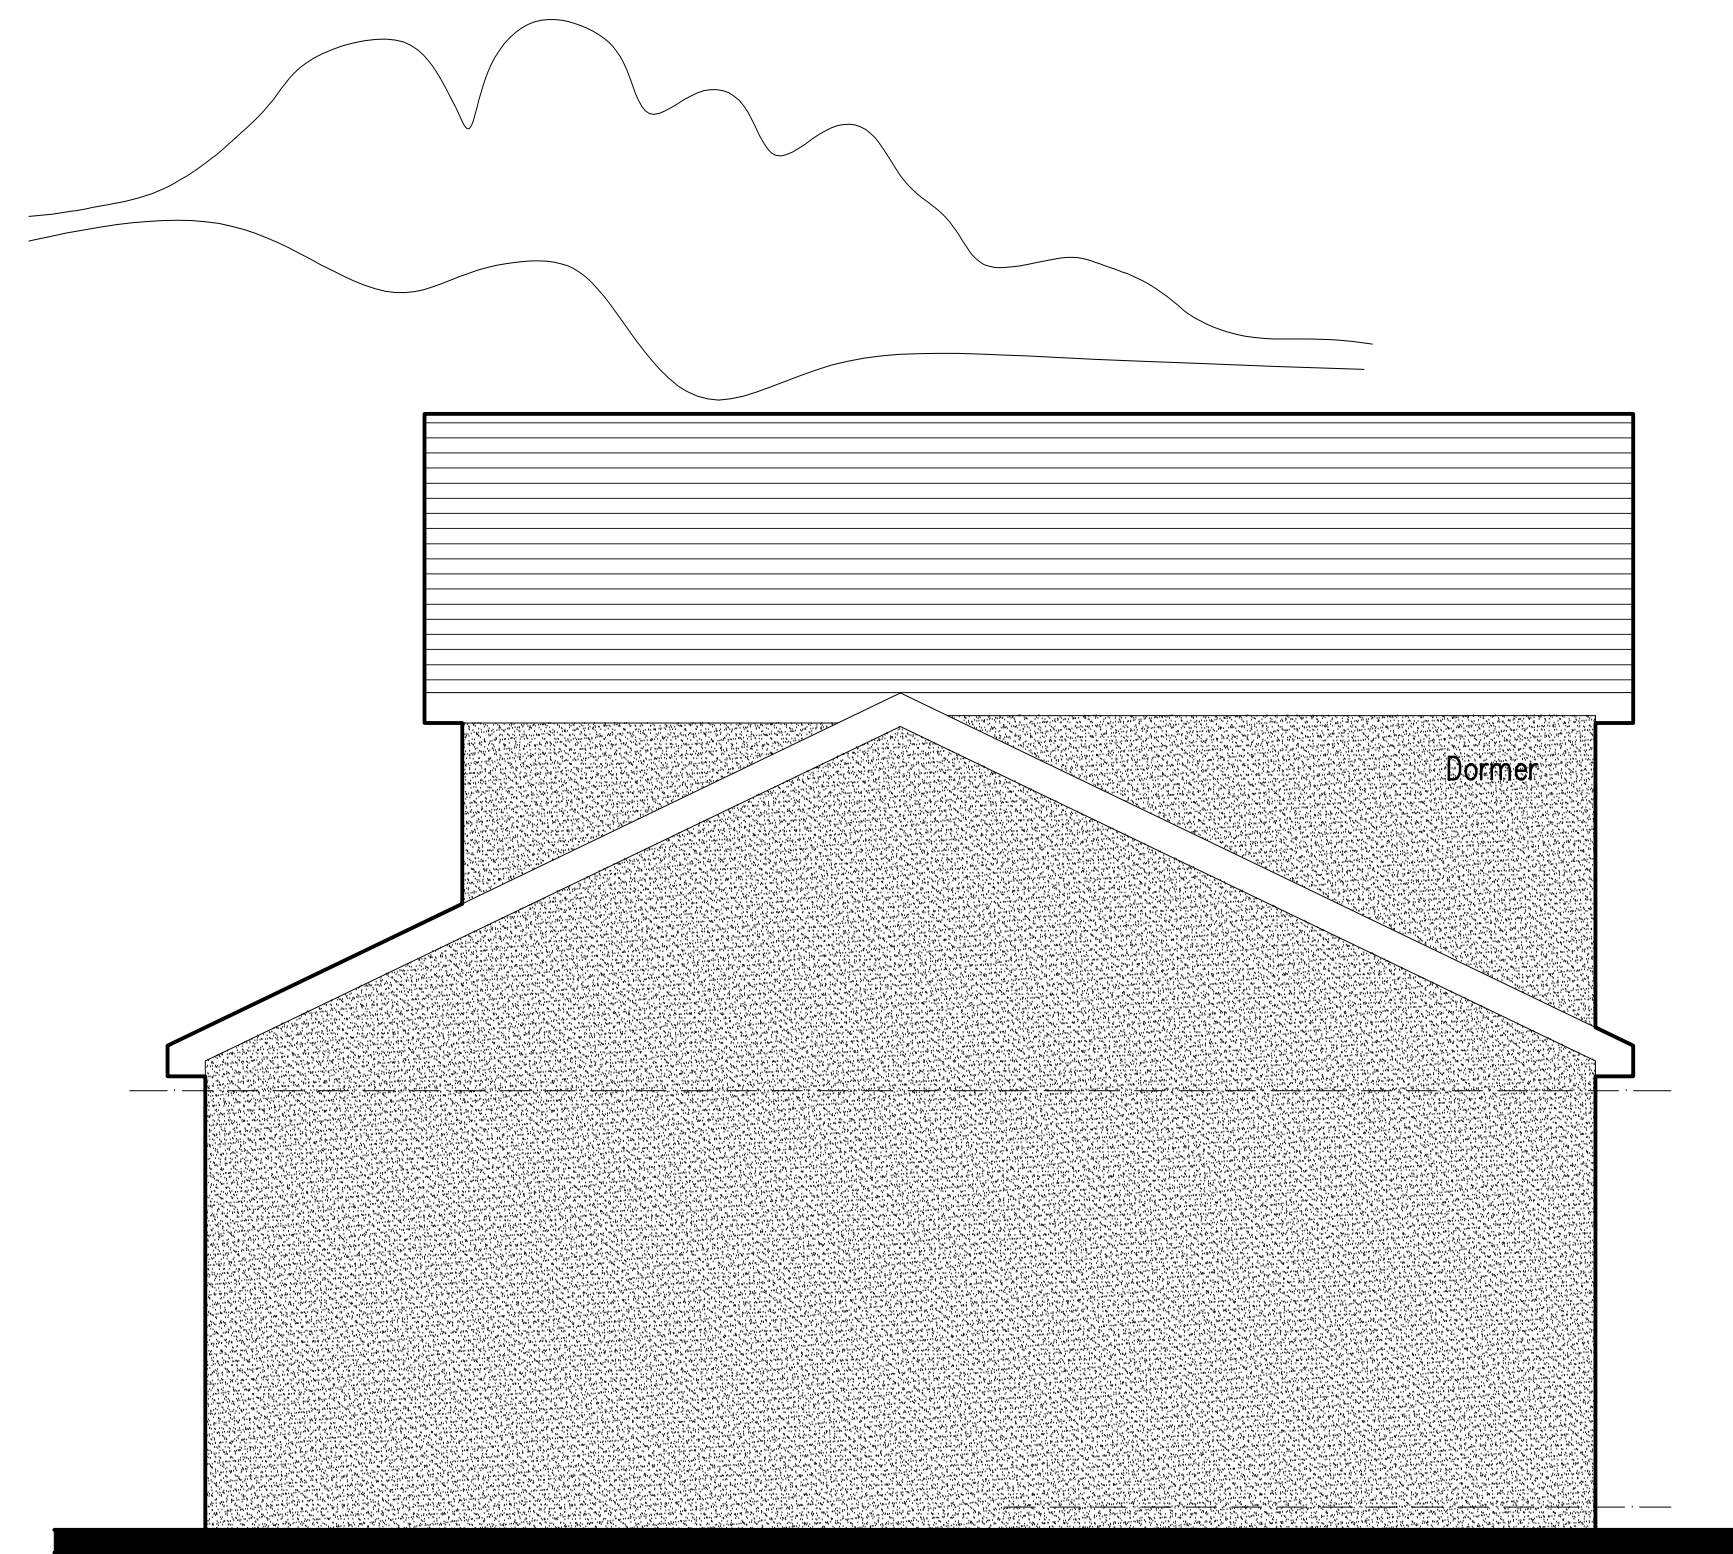

14 Proposed Side (North Facing) Elevation
Scale 1:50

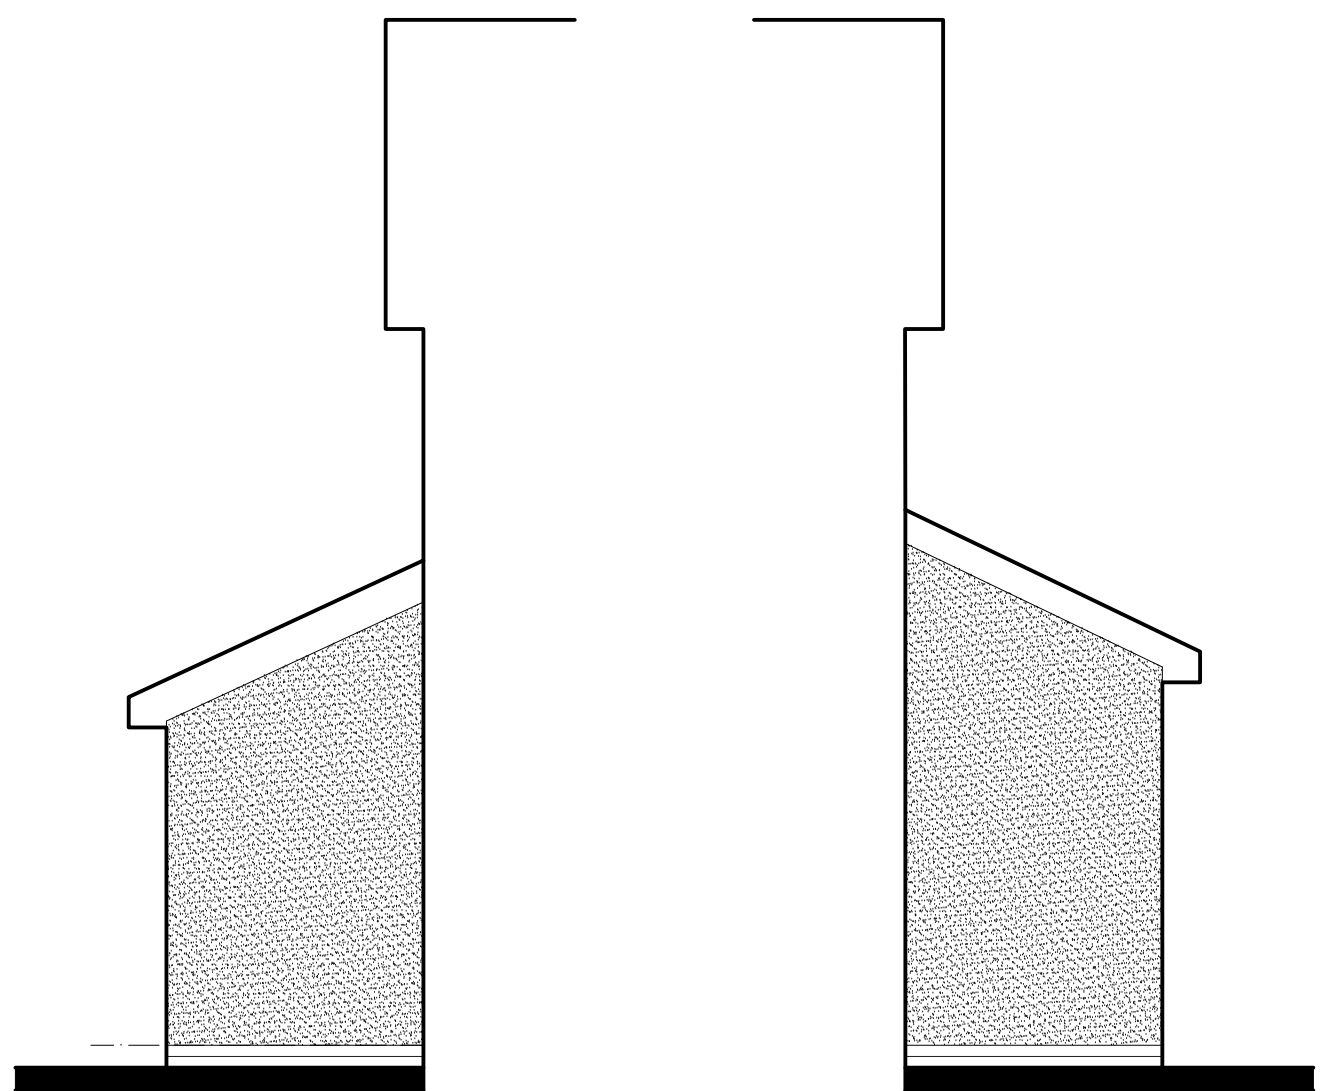

15 Proposed Side Elevation
Scale 1:50

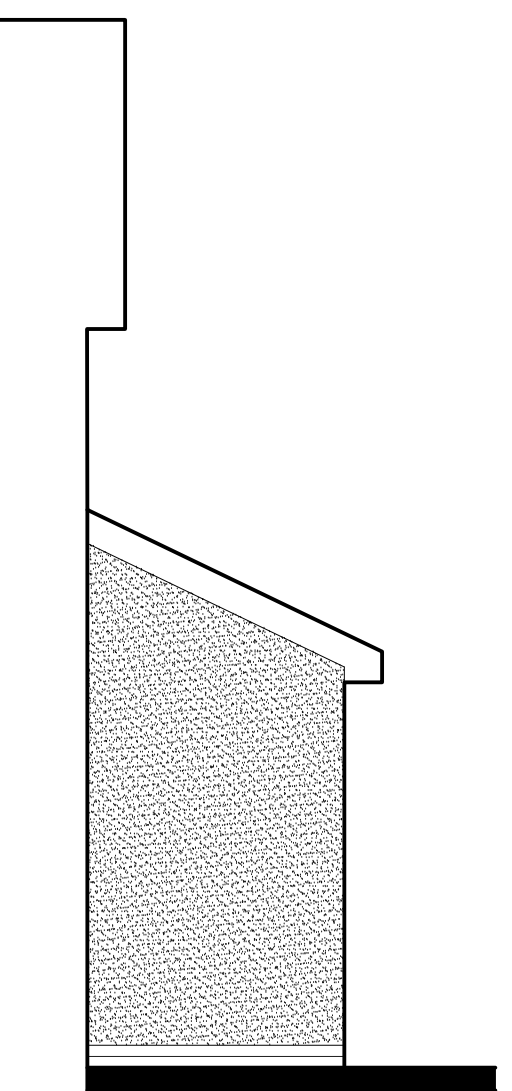


16 Proposed Side Elevation
Scale 1:50





11 Proposed Front (West Facing) Elevation
Scale 1:50



12 Proposed Rear (East Facing) Elevation
Scale 1:50

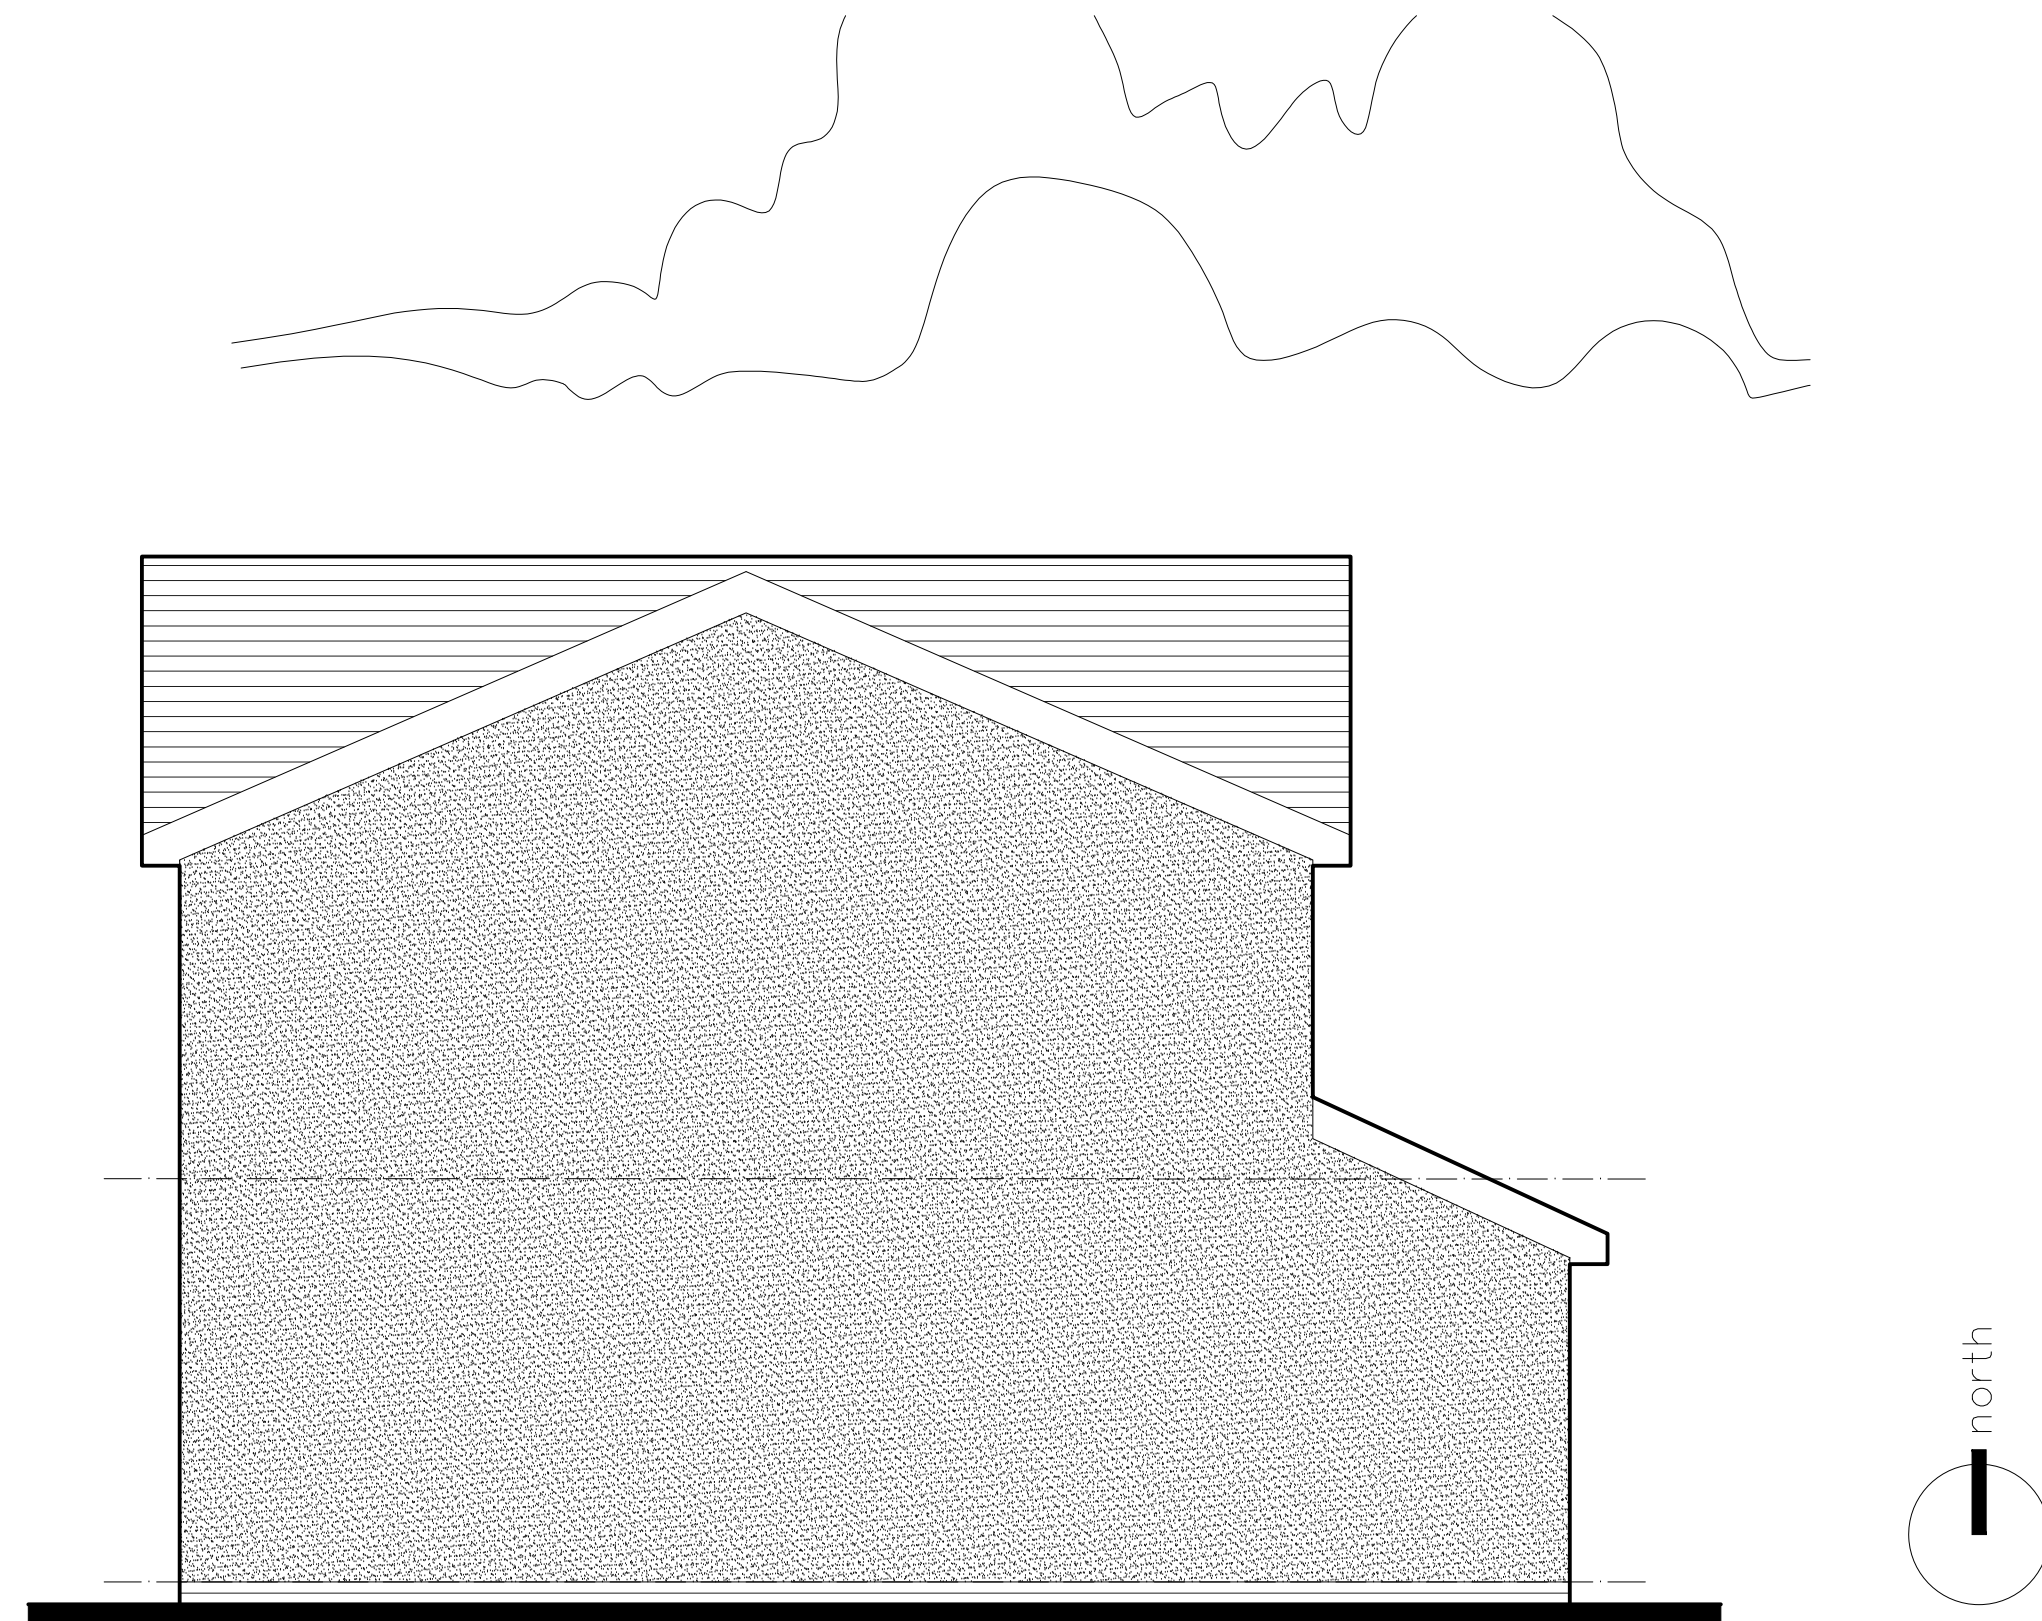

13 Proposed Side (South Facing) Elevation
Scale 1:50

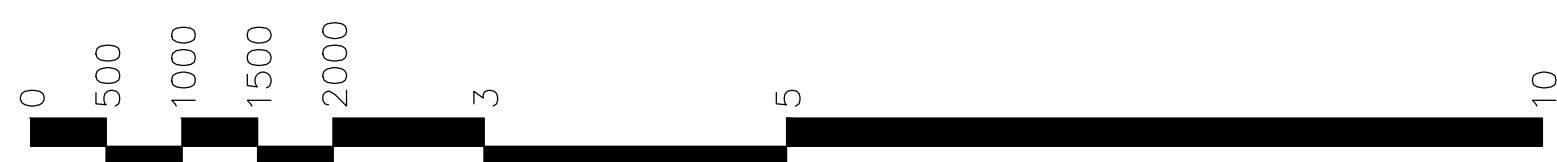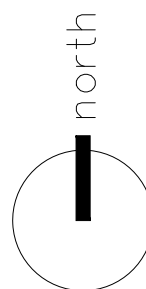

- Materials Key
- Walls
- White, through coloured render applied to existing masonry.
 - Timber cladding to new extension
 - Masonry below DPC painted dark grey
- Windows, door & rainwater goods
- Dark Grey uPVC
- Roof
- Dark grey tiles

PROJECT	
Ryan O'Loughlin, 44 Skiers View Road, Hoyland	
TITLE	
Proposed Side Extension Proposed GA's	
SCALE	DATE
1:50 @ A0	20.02.2020
DRAWN BY	REVIEWED
DRAWING NO	REVISION
2020-01-02	B
DRAWING PATH	