



1 South East Elevation As Proposed Colour Totem
1 : 100

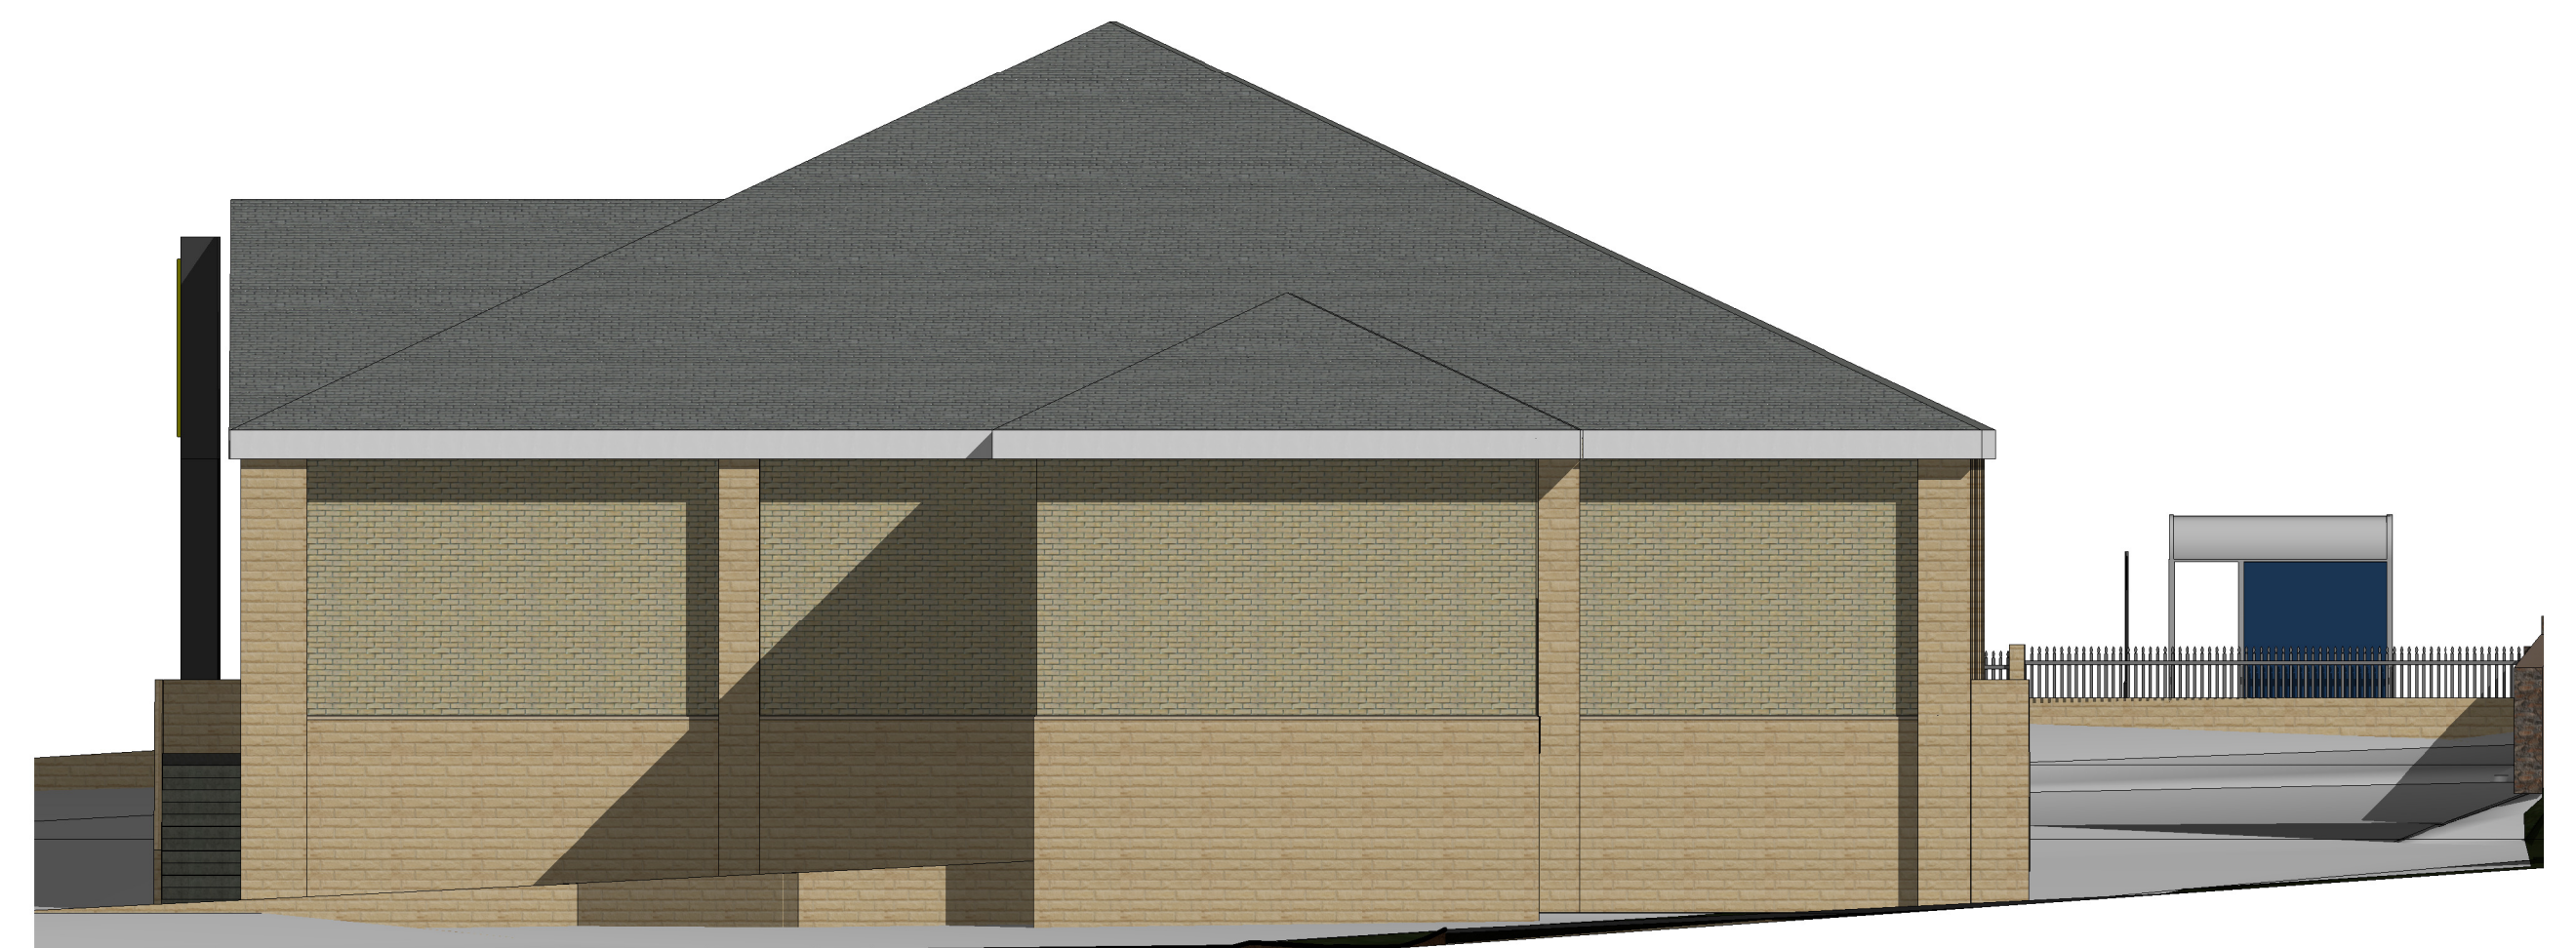


2 West Elevation As Proposed Colour Totem
1 : 100



3 North East Elevation As Proposed Colour Totem
1 : 100

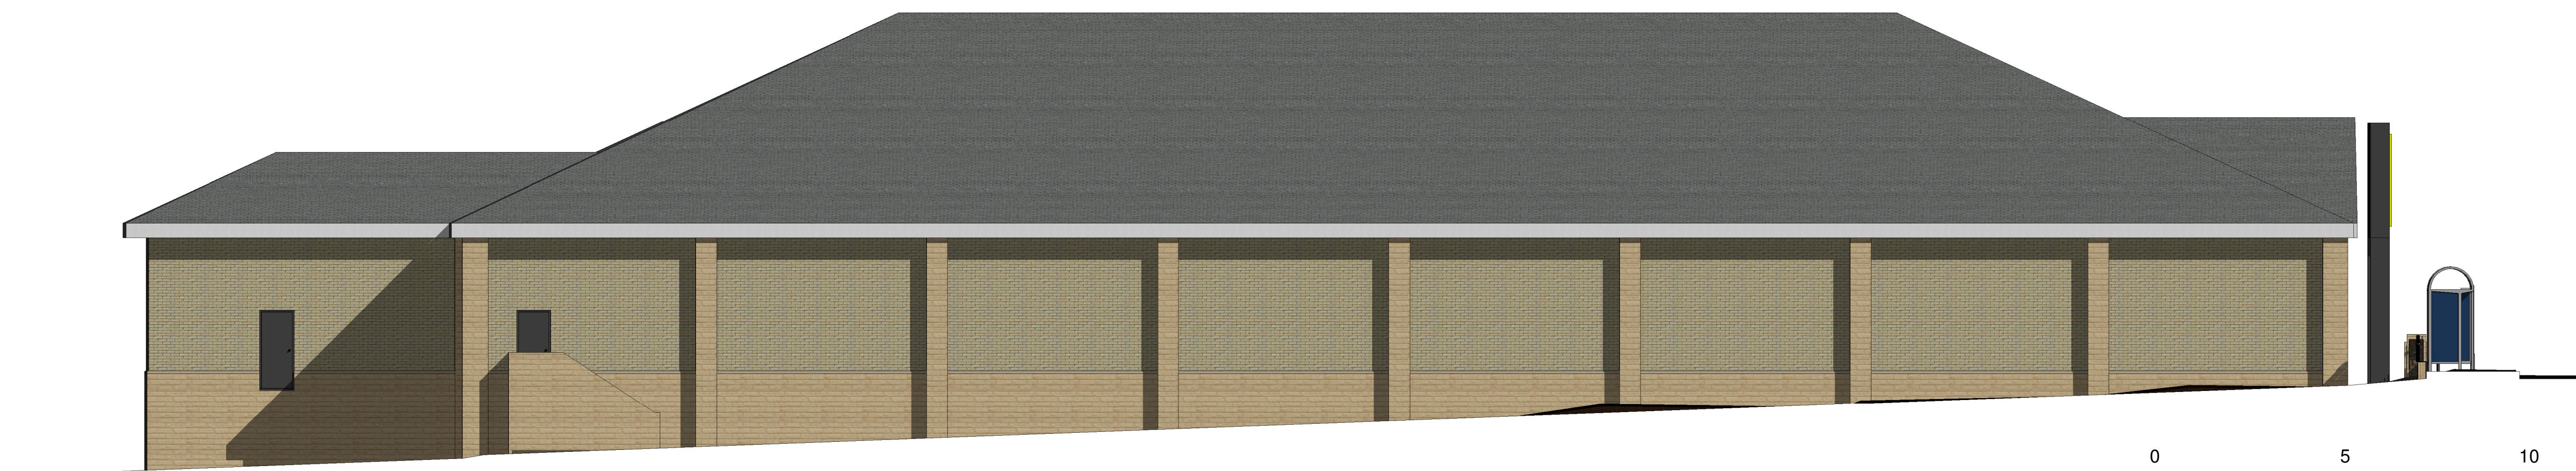

4 North West Elevation As Proposed Colour Totem
1 : 100

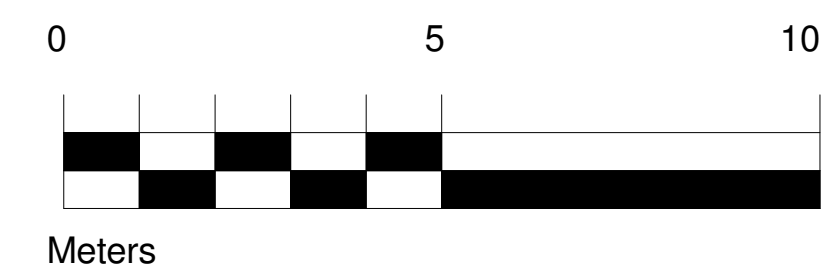

Rev	Date	Drawn	Description

WhiteDesign 

Client:
RESILIENT1

Project:
HOYLAND SITE B

Title:
Proposed Elevations Indicative Materials B

Scales: 1:100	Drawn: Author	Date: 28/05/2015 09:56:08	Checked: Checker
------------------	------------------	------------------------------	---------------------

Drawing no: 0013.10.02 126B	Rev:
--------------------------------	------

The White House, 24a St Andrews Road, Sheffield, S11 9AL
T: 0114 226 0255 F: 0114 226 0256
E: office@whitedg.co.uk W: www.whitedg.co.uk

PLANNING