


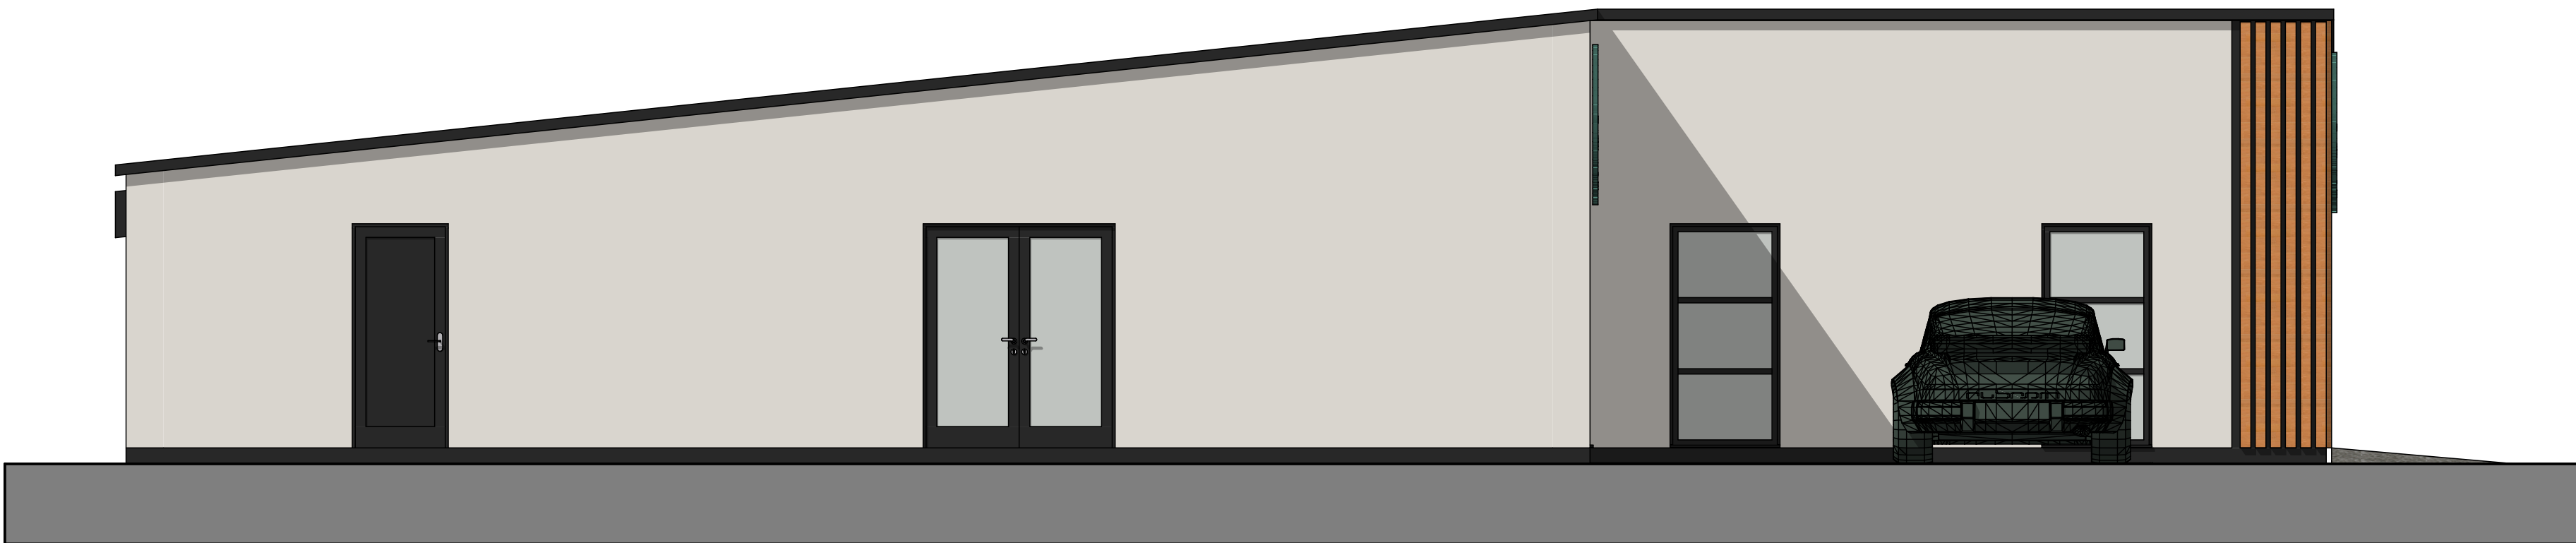


Front Elevation




Rear Elevation




Side Elevation

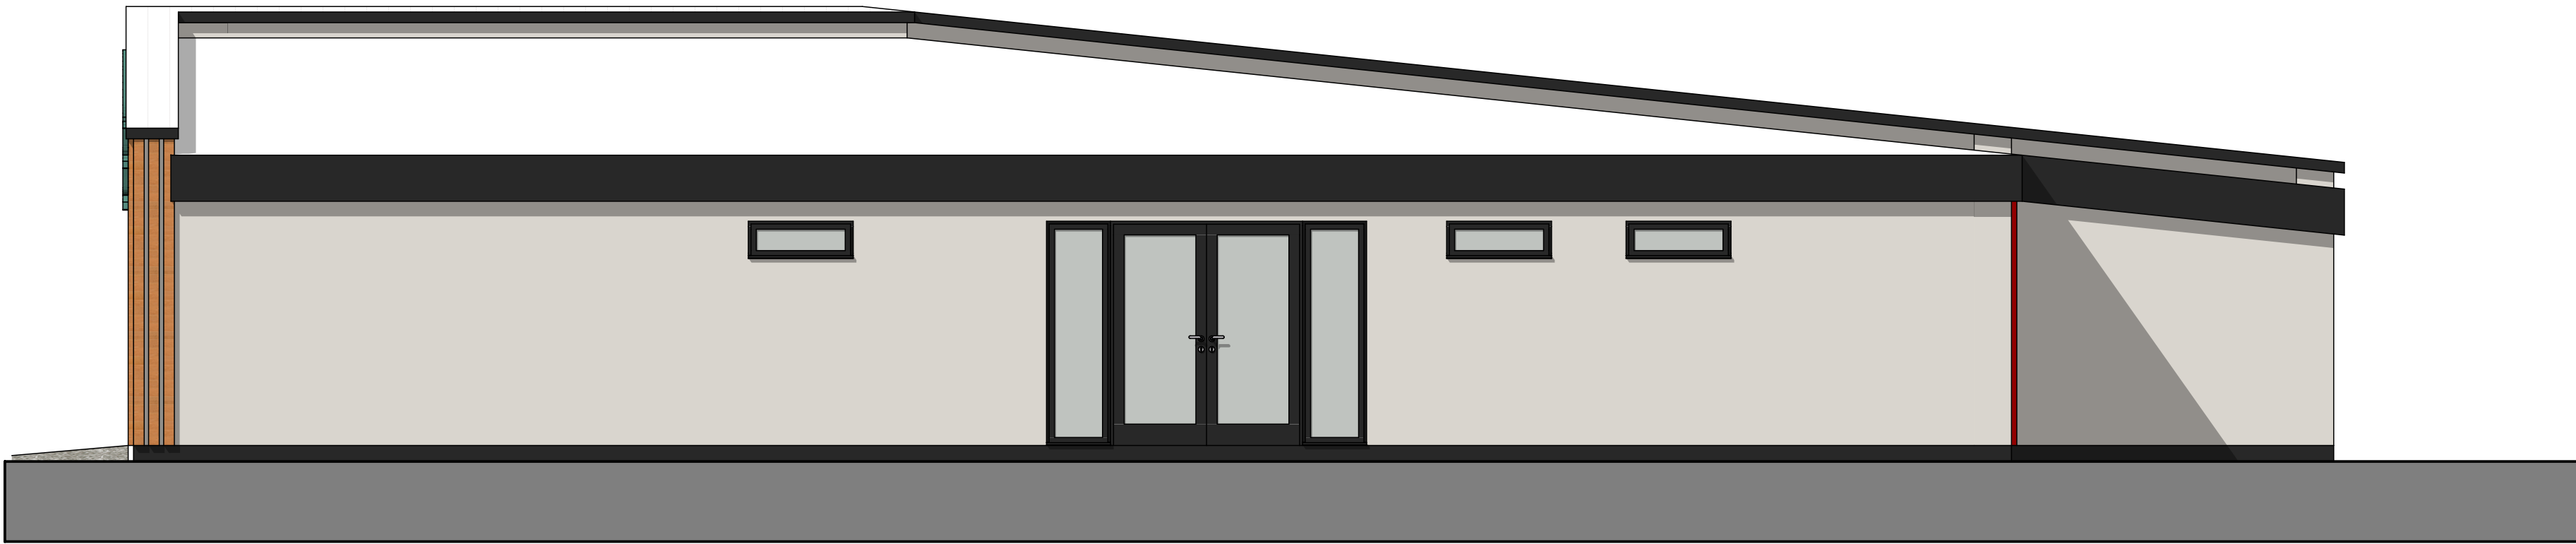


Side Elevation

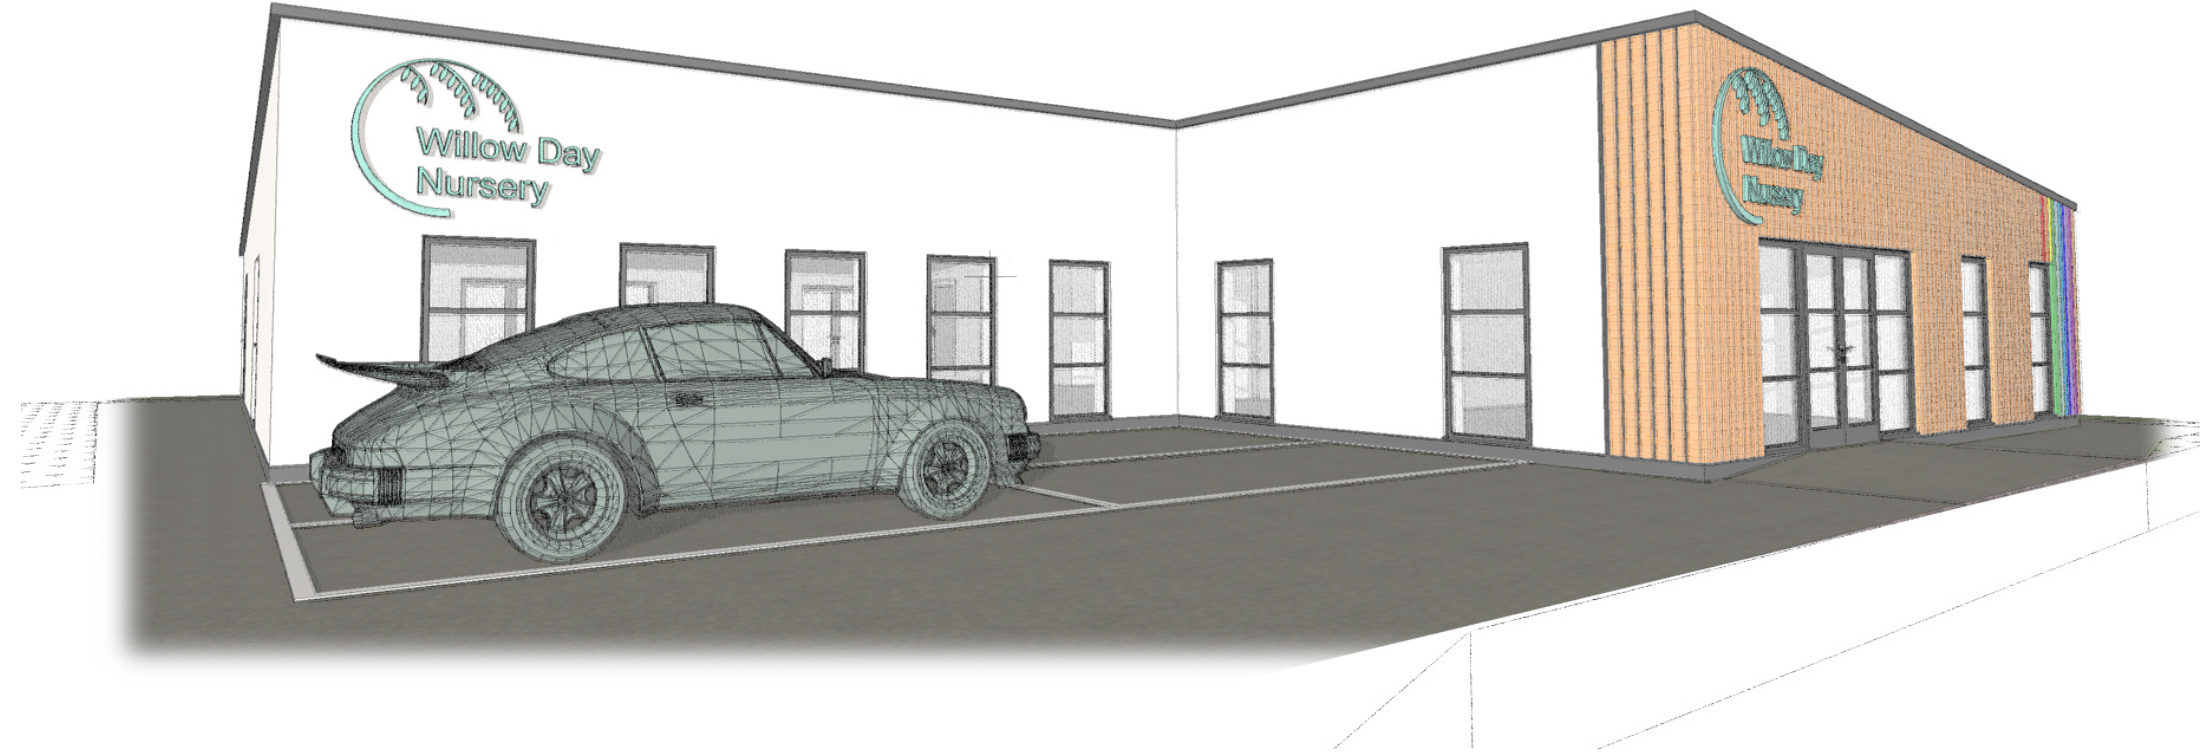

Sketch Perspective - Front

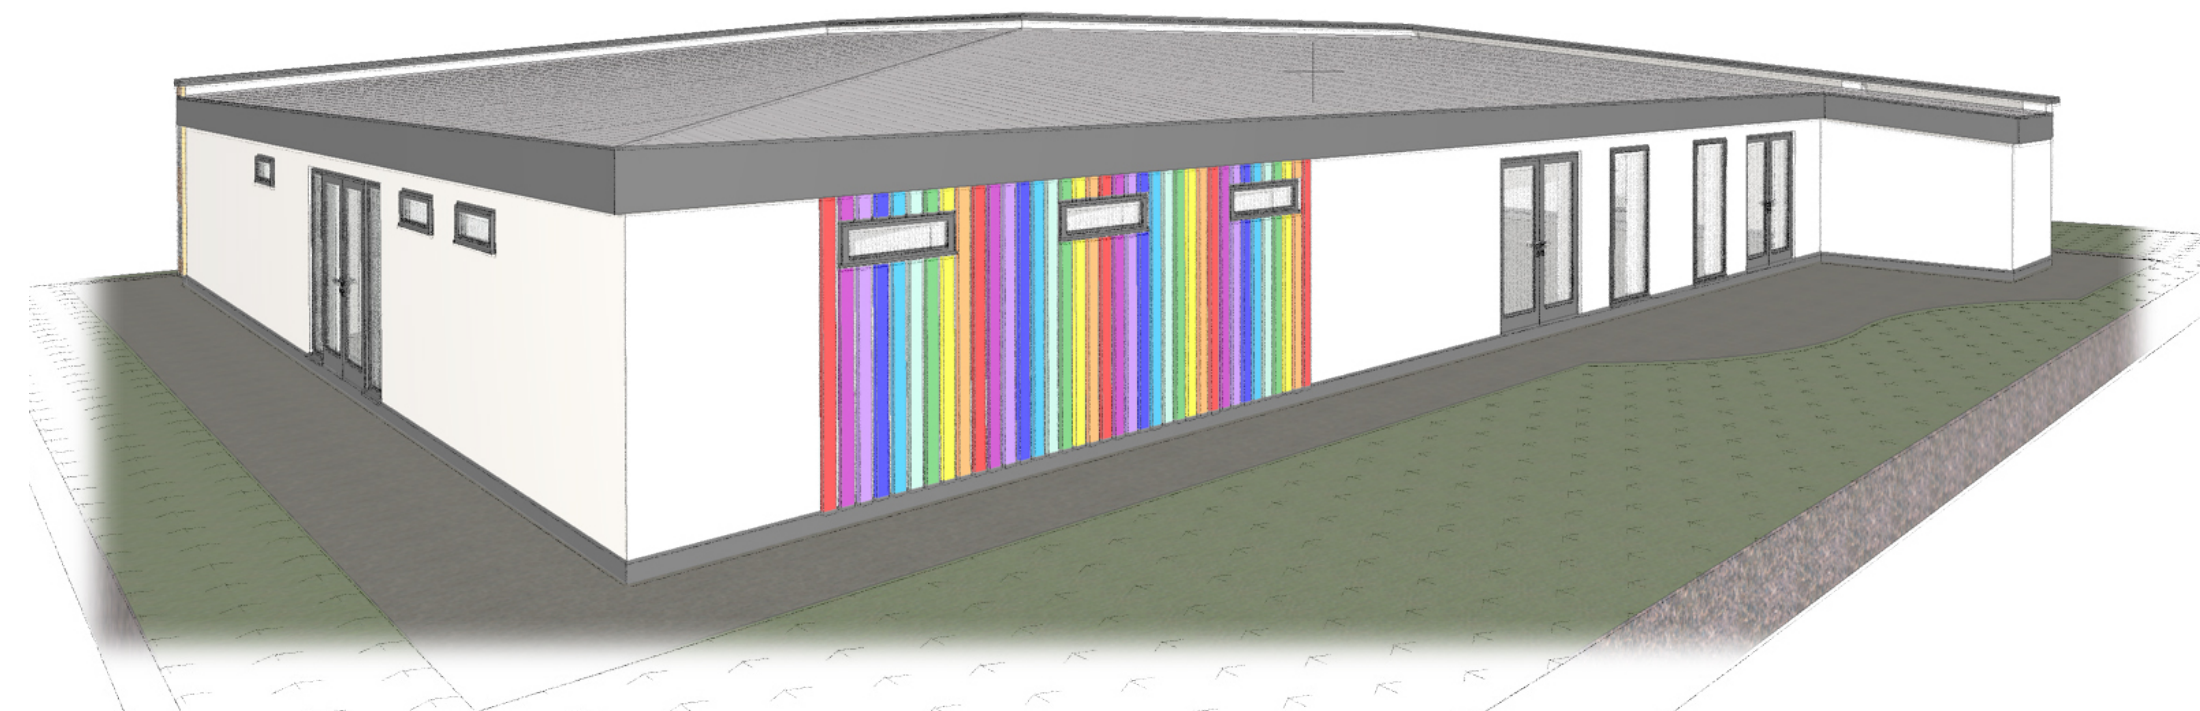

Sketch Perspective - Rear

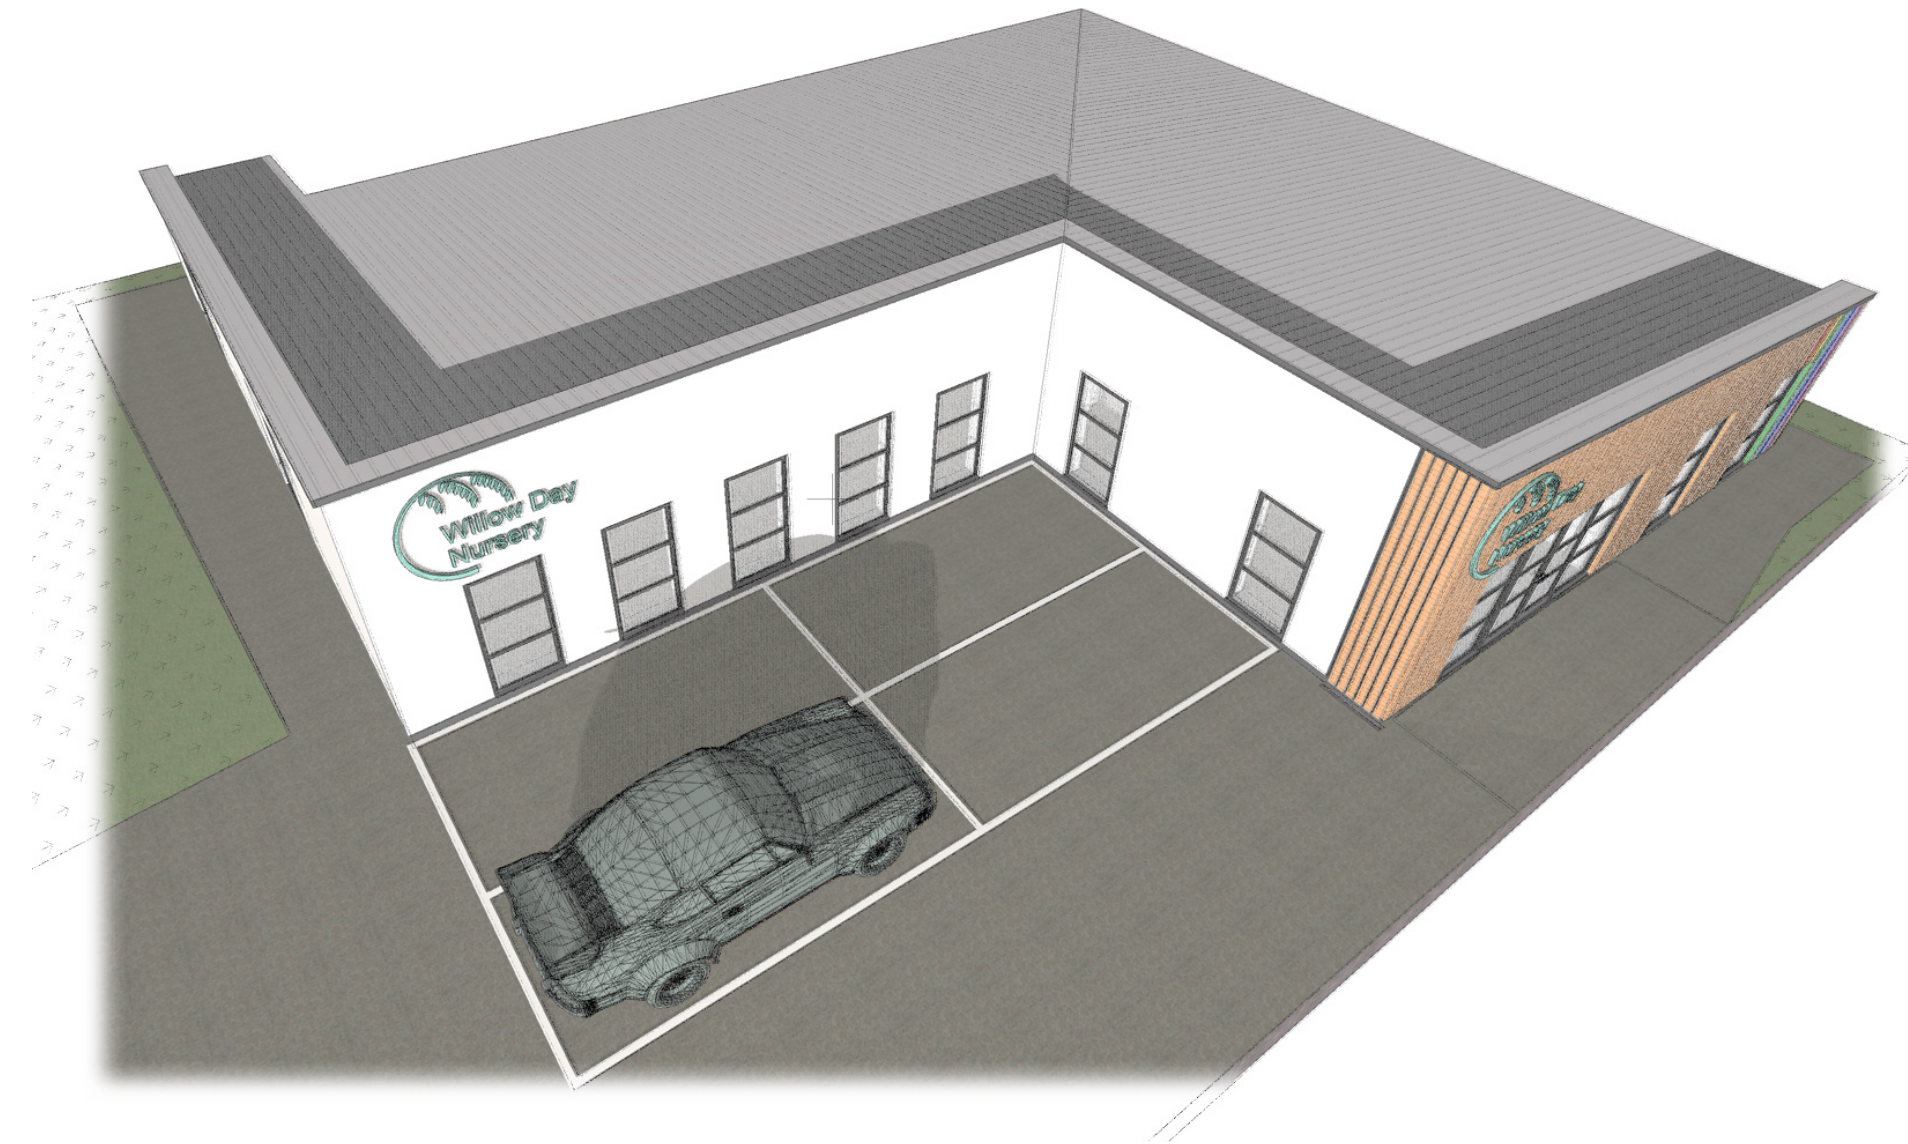

Sketch Perspective - Aerial



Sketch Perspective - Front

Drawing and design are copyright of Dsign House Architecture Ltd unless specific consent in writing has been given. All works arising from the information contained on the drawings are to be in accordance with the statutory approvals for planning, building control and relevant codes of practice and/or British Standards unless specific direction is given. All works to be carried out in accordance with CDM regulations for health and safety. Construction Design and Management Regulations also require that a principle designer is appointed for each project, we do not undertake this role unless agreed in writing prior to commencement of works. This can be undertaken by the client (domestic) or an individual principle designer to be otherwise appointed. Public sewers under or within 3m of a foundation footprint must be located on site and also verified to the appropriate Water Authority where required by the clients or contractors and confirmed and agreed with the authority by the clients. The clients/applicants are responsible for the approval of any associated planning conditions where required. Do not scale or take digital dimensions from this drawing. All constructional dimensions contained in the drawings should be checked on site prior to construction. Calculations and sizes for all structural elements to be provided by a structural engineer to the Building Control Officer and contractor prior to commencement of works. Any discrepancies should be notified to the practice without delay.			
Date	Revision	Rev No.	
Sep 22	Amendments to client req.	2	
Sep 22	Amendments to client req.	2	
© DZIGN HOUSE ARCHITECTURE LIMITED 01132400012			

Project Demolition of existing care facility and erection of new Nursery 2a high street dodworth, S75 3RF	Drawing Description Proposed	Drawing No. 392-03.3	
	Scale 1:100 @ A1	Date Sep 22	
	Client Willow Day Nursery Ltd		