


GENERAL NOTES:

Drawing copyright of DS&L Property Consulting Ltd.

Dimensions should be checked and verified on site prior to any construction or alteration.

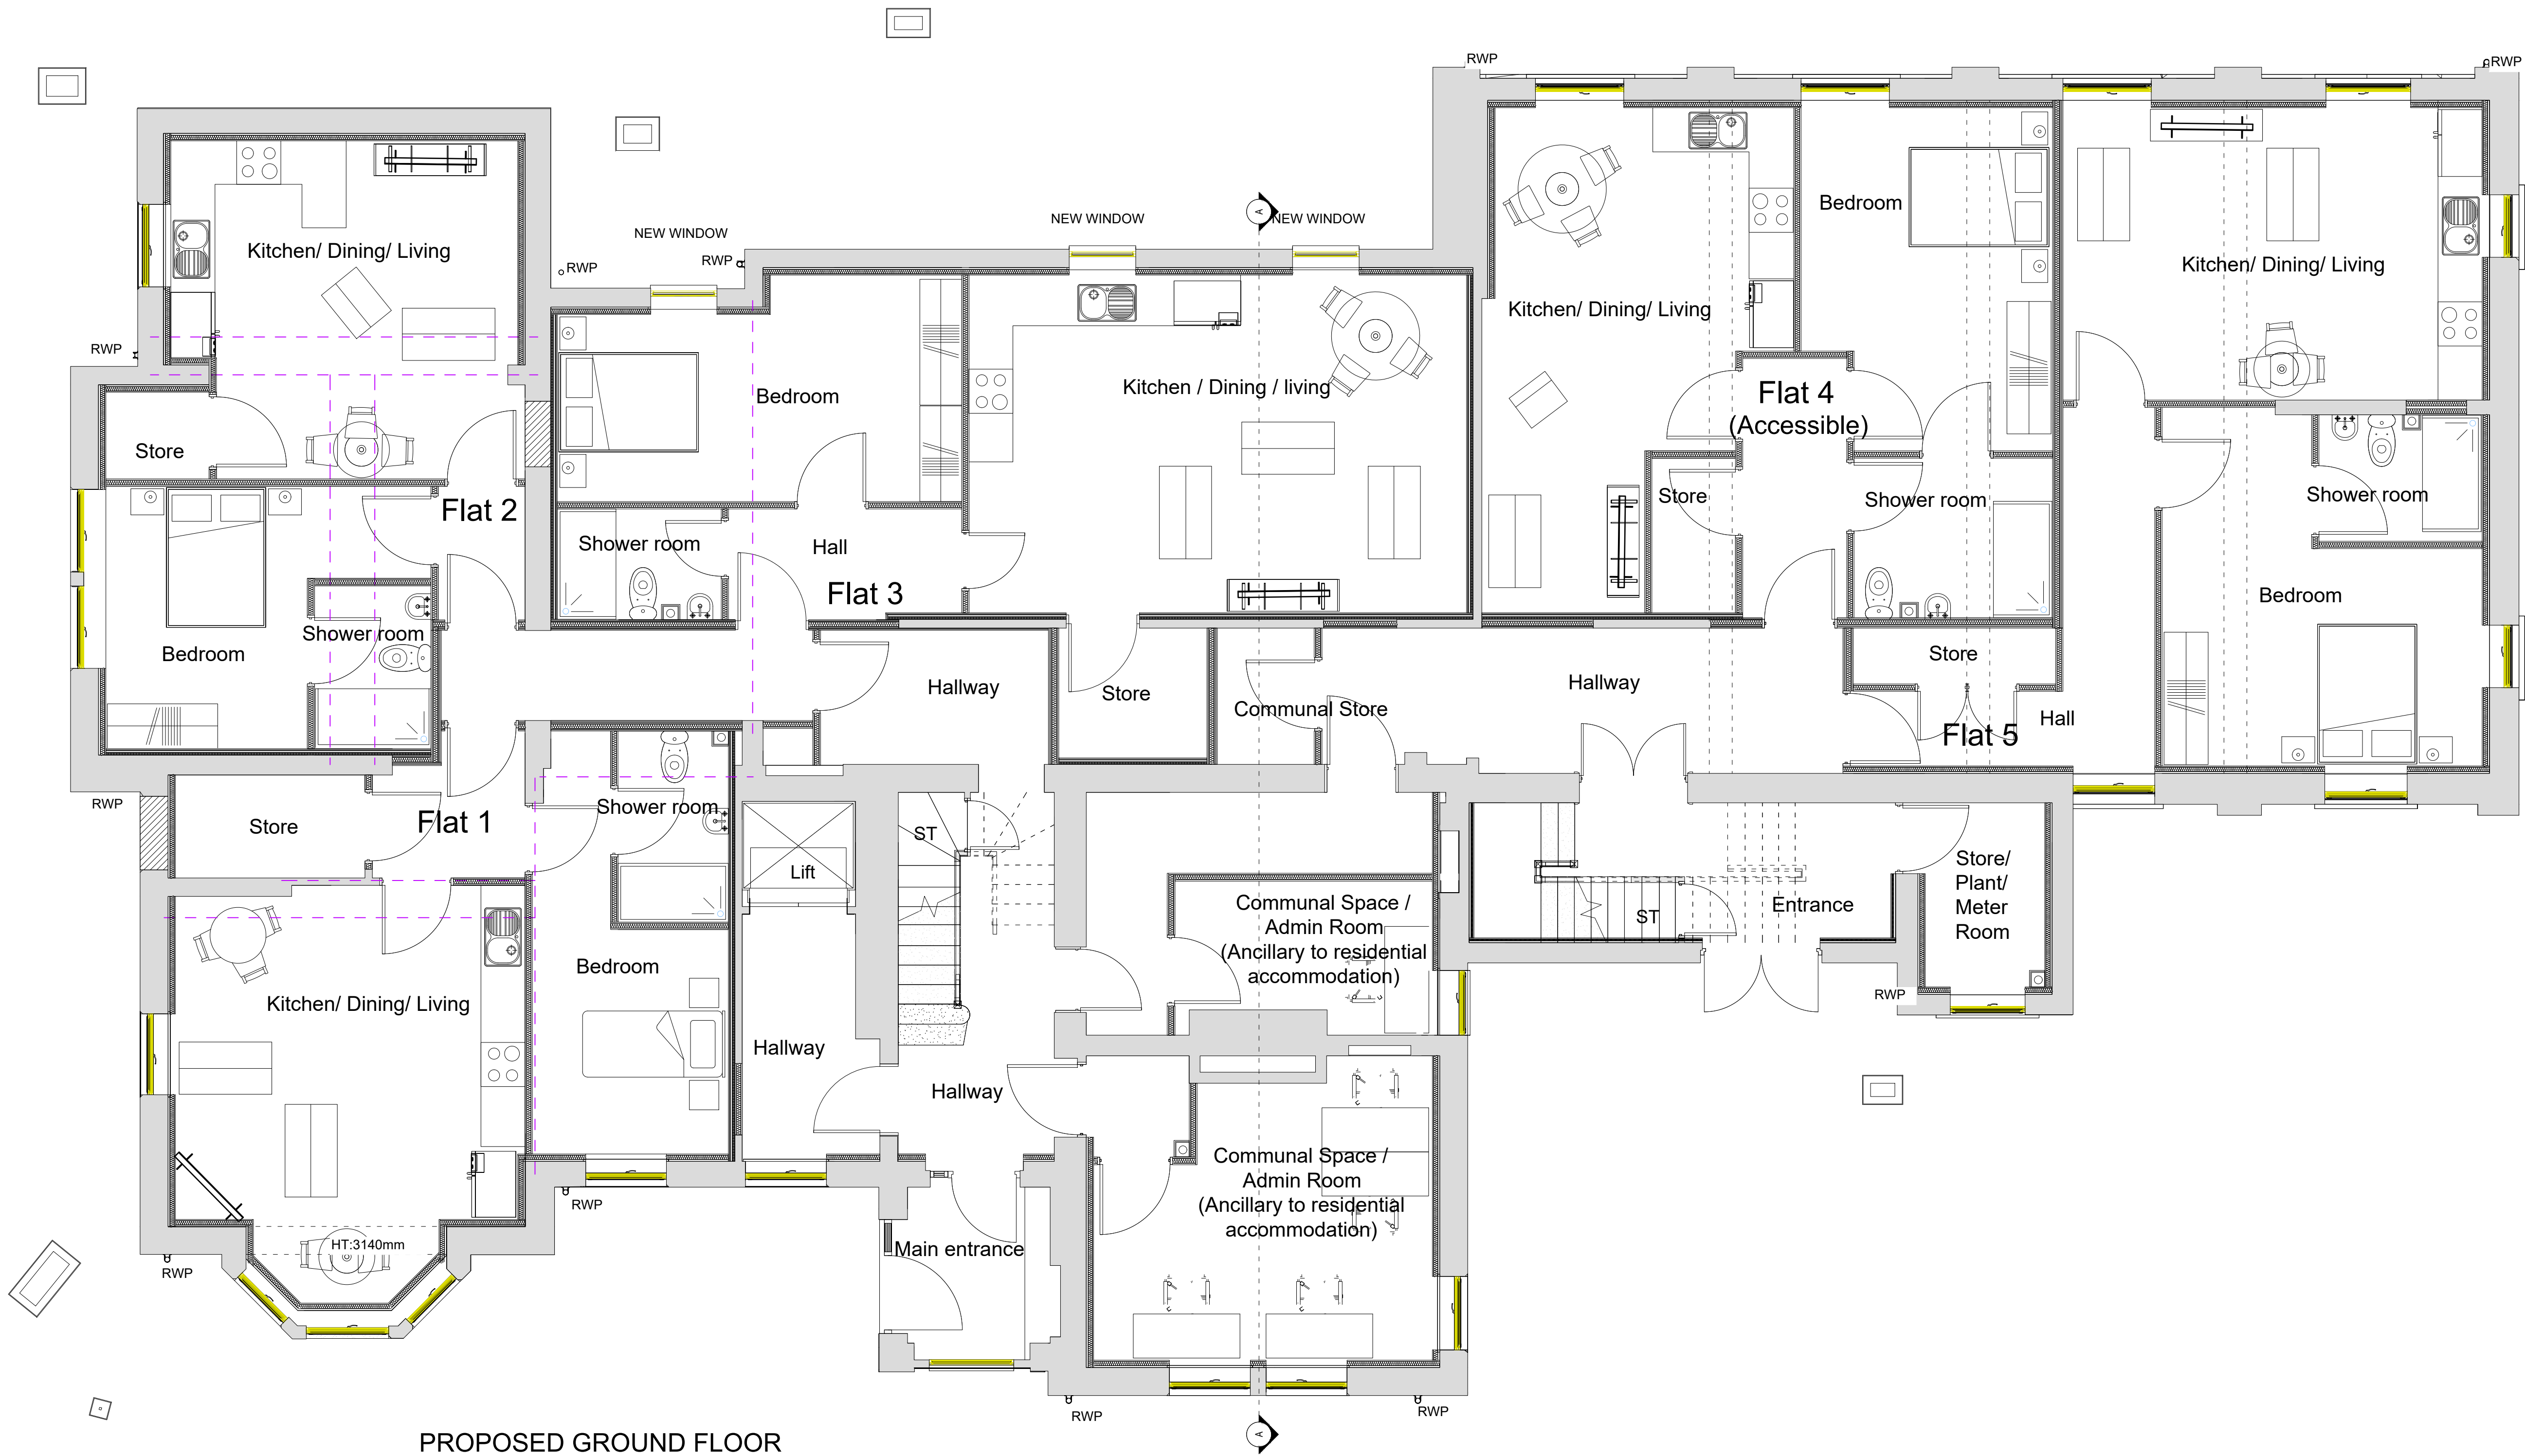

PROPOSED GROUND FLOOR

0 1 2 3 4 5 1:50 @ A1 / 1:100 @ A3
m

Site Address:
23 Queens Rd, Barnsley, S71 1AN

Project:
Conversion From Office to Apartments

Drawing title:
Proposed GF Floor Plan

Status: Planning Date: June 2026

Project no: 2026-2190 Drawing no: 07 Revision: A Scale: As Stated