

PROPOSED PLANS AND ELEVATIONS

1) This drawing and the design and details depicted thereon are the copyright of Peter Dimberline Chartered Architect.
2) All dimensions on this drawing are to be checked by the Contractor and any discrepancies are to be reported to the Architect.
3) Do not scale critical dimensions off this drawing.
4) Contractor to ensure that all Health & Safety requirements (CDM Regulations) in relation to this project will be complied with.




northwest elevation




southeast elevation




northeast elevation

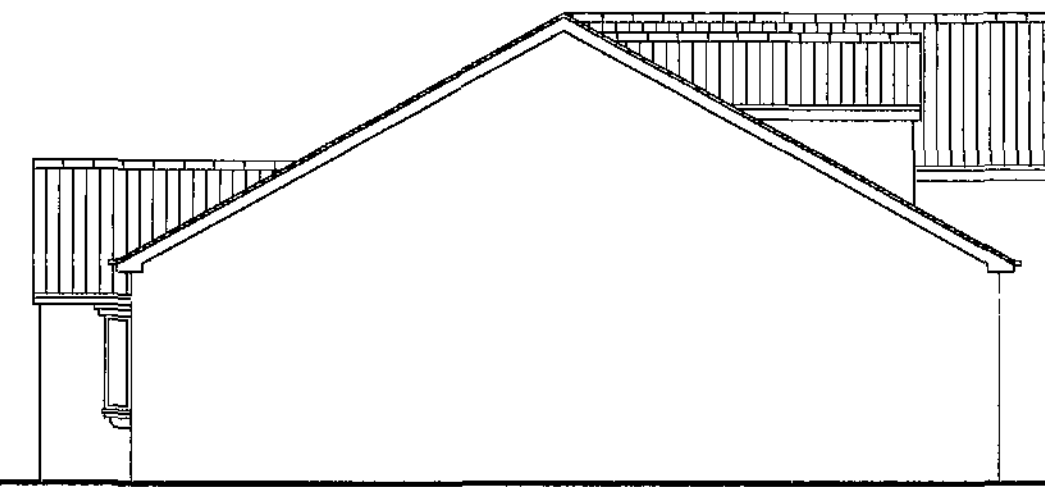


southwest elevation

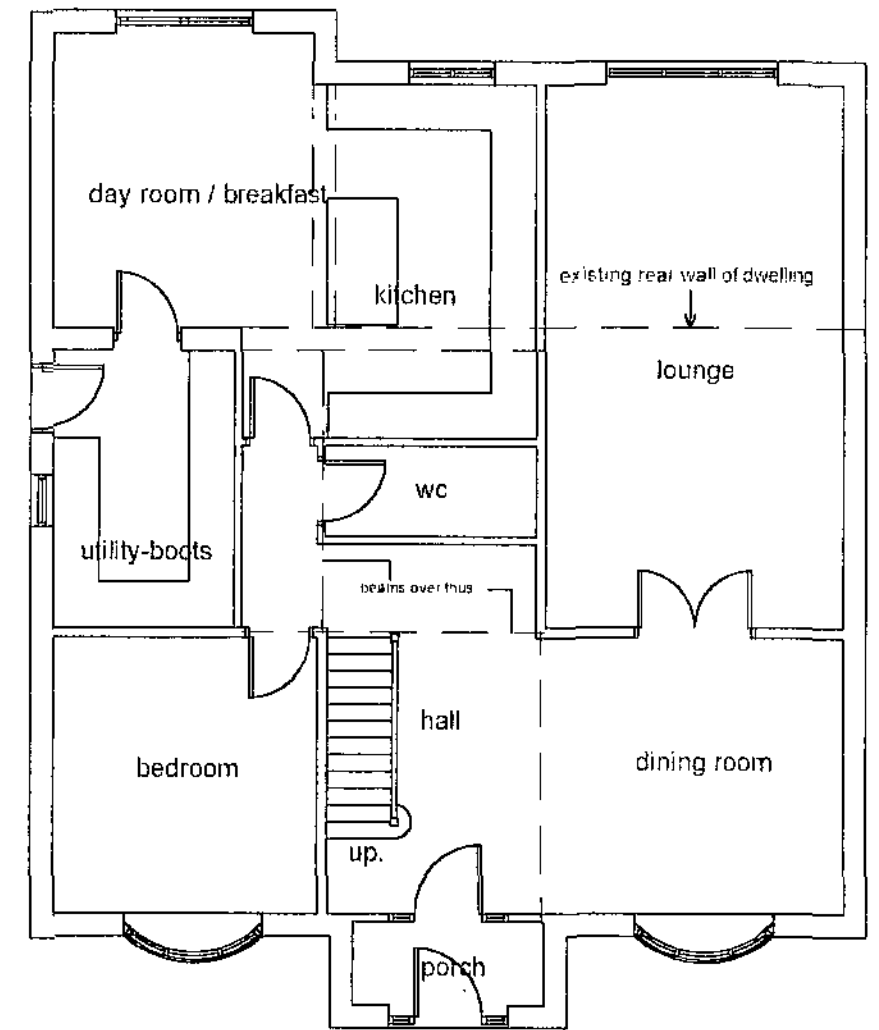

ground floor plan

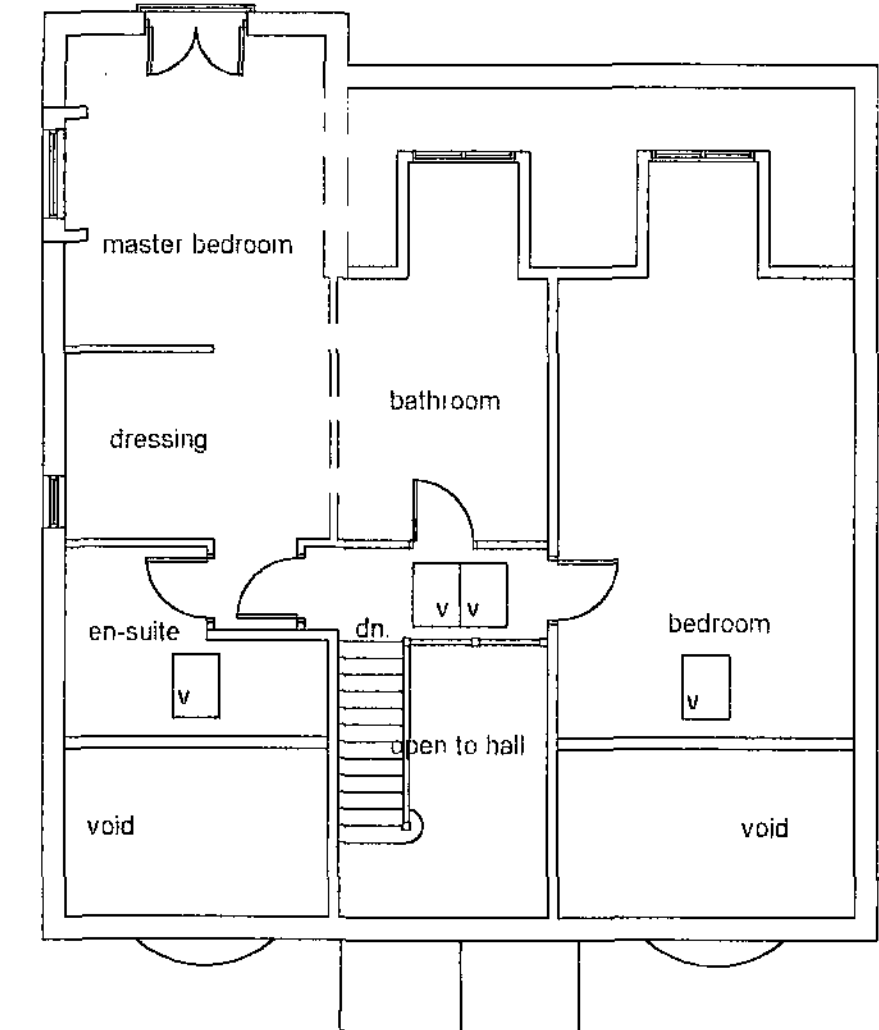


first floor plan

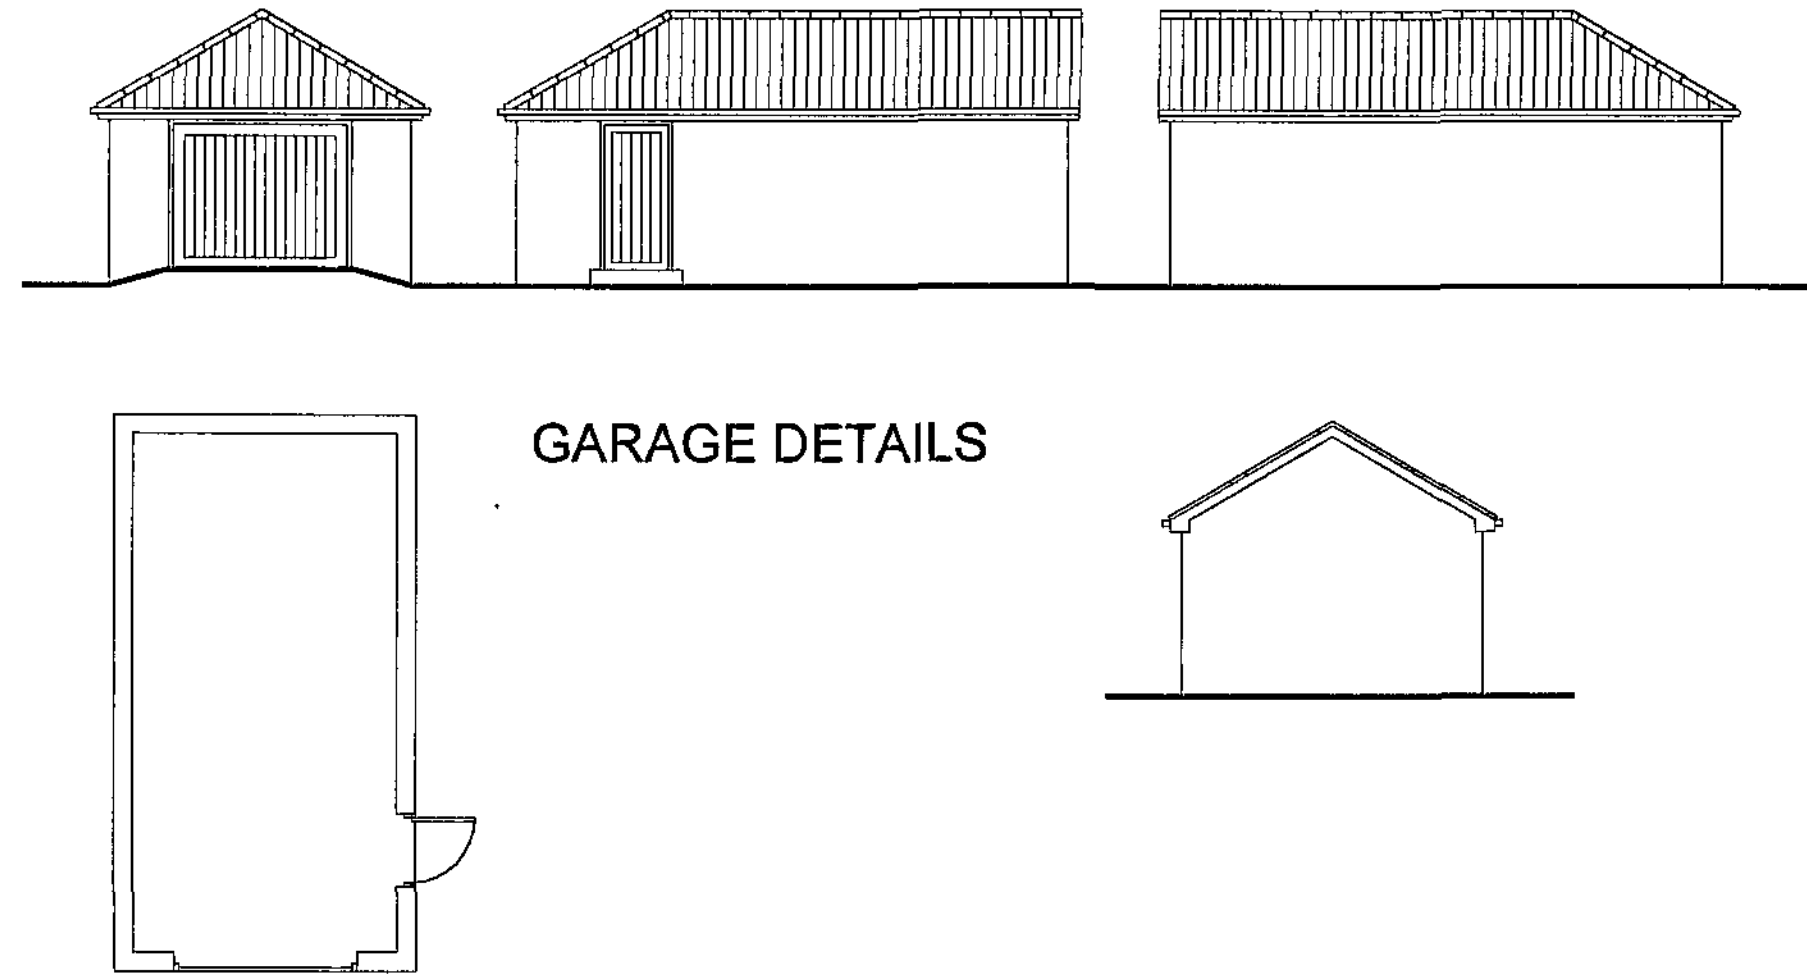


GARAGE DETAILS


EXISTING PLAN AND ELEVATIONS

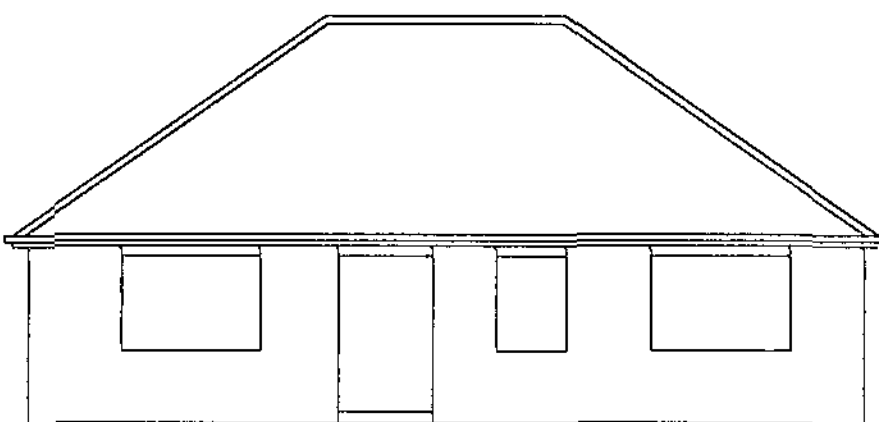


northwest elevation

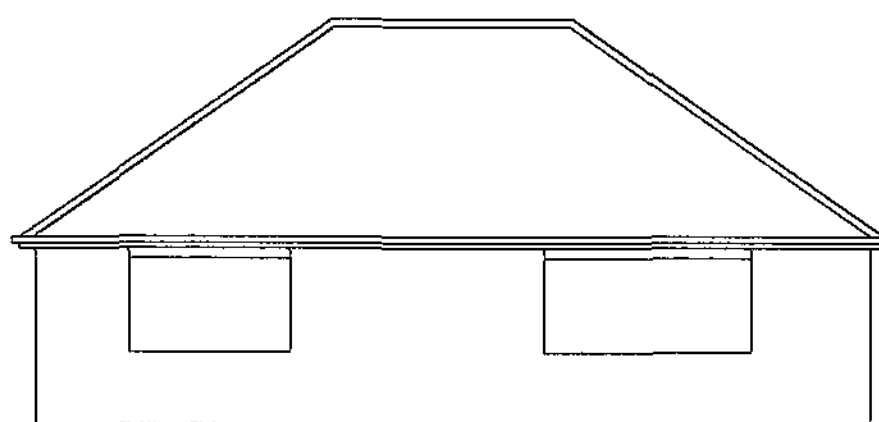


southeast elevation

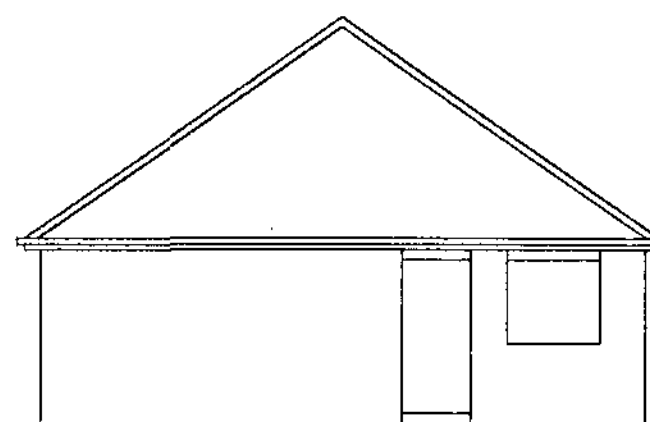

northeast elevation

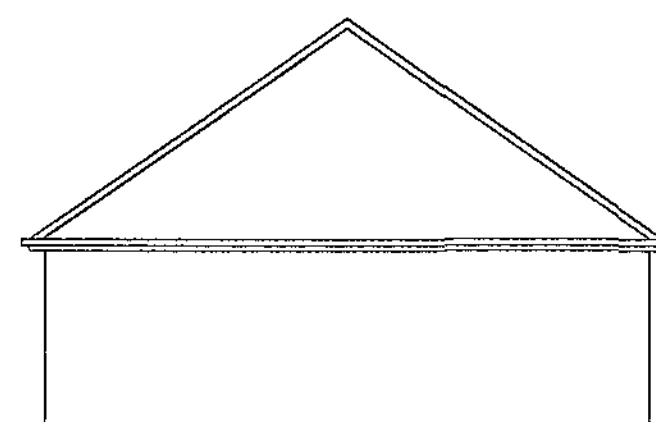

southwest elevation

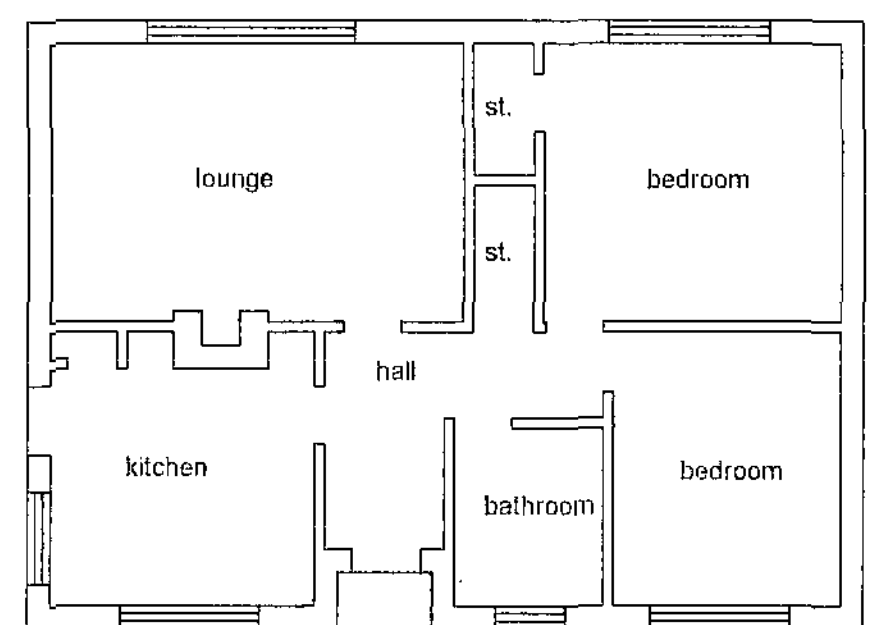

ground floor plan

REVISIONS

PETER DIMBERLINE Dip Arch, RIBA
CHARTERED ARCHITECT

**2 TIPSEY COURT, STAINCROSS
BARNSELEY, S75 6FZ**

tel/fax (01226) 390847
email: pdimberline@tiscali.co.uk

CLIENT
Mr and Mrs Roe

PROJECT
Proposed alterations and extensions
to existing dwelling

LOCATION
9 High View Close, Darfield, Barnsley

DRAWING
Existing and proposed details

SCALES 1:100 DATE Jan '11

DRWG No. 2010/026/01

REV.

DRAWN BY

PD

