


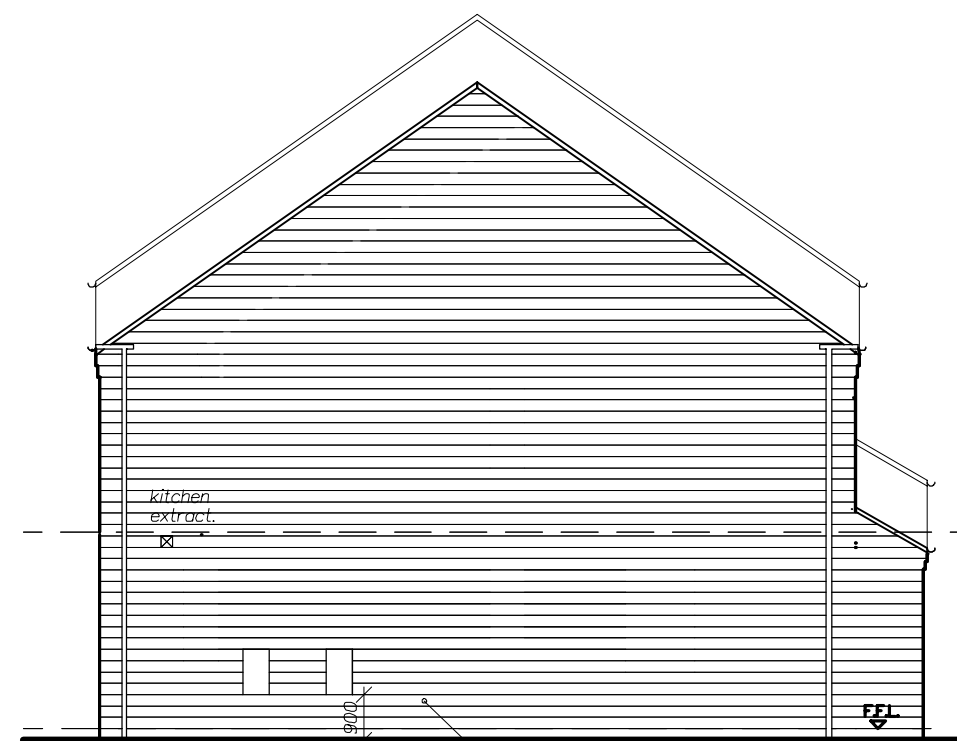


SIDE ELEVATION

u/s meter cabinets = 900 mm from finished ground level.



REAR ELEVATION

300x150 art-stone pad for fixing of external light - u/s of pad to be 1650mm from D.P.C. level - pad to be 500mm from wall corner.

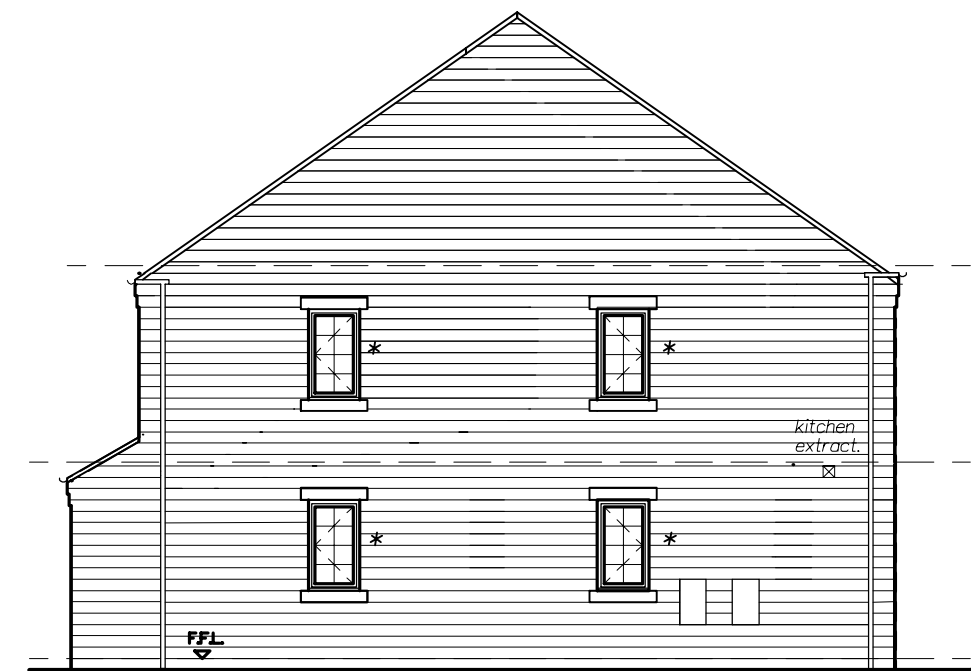

SIDE ELEVATION

* NOTE:
THESE WINDOWS TO
PLOT 8 ONLY.

NOTE:
THESE ELEVATIONS TO PLOTS
8 & 9 ONLY.



FRONT ELEVATION

PLOT 8

PLOT 9

REV D: 10/06/20: PLOTS 8 & 9 REFERENCE ONLY.
REV C: 29/04/20: PLOT SPECIFIC REFERENCES ADDED.
REV B: 12/02/20: F.F.L.S INDICATED TO STAGGERED UNITS.
REV A: 04/12/19: GENERAL AMENDMENTS.

Arncliffe

ARNCLIFFE HOMES LIMITED
Arncliffe House, Bramley Grange,
Thorner, Leeds LS14 3DW.
Tel: 0113 237 5900 Fax: 0113 265 4458

**Proposed Residential
Development**

HALIFAX ROAD,
THURGOLAND.

LINTON + (1294)
PLOTS: 8 & 9 ONLY.
ELEVATIONS

SCALE 1:50/1:100

DATE 19/08/2019 DRAWN IanDi

DRG. No. 292/L/4 (8/9) REV. D.