



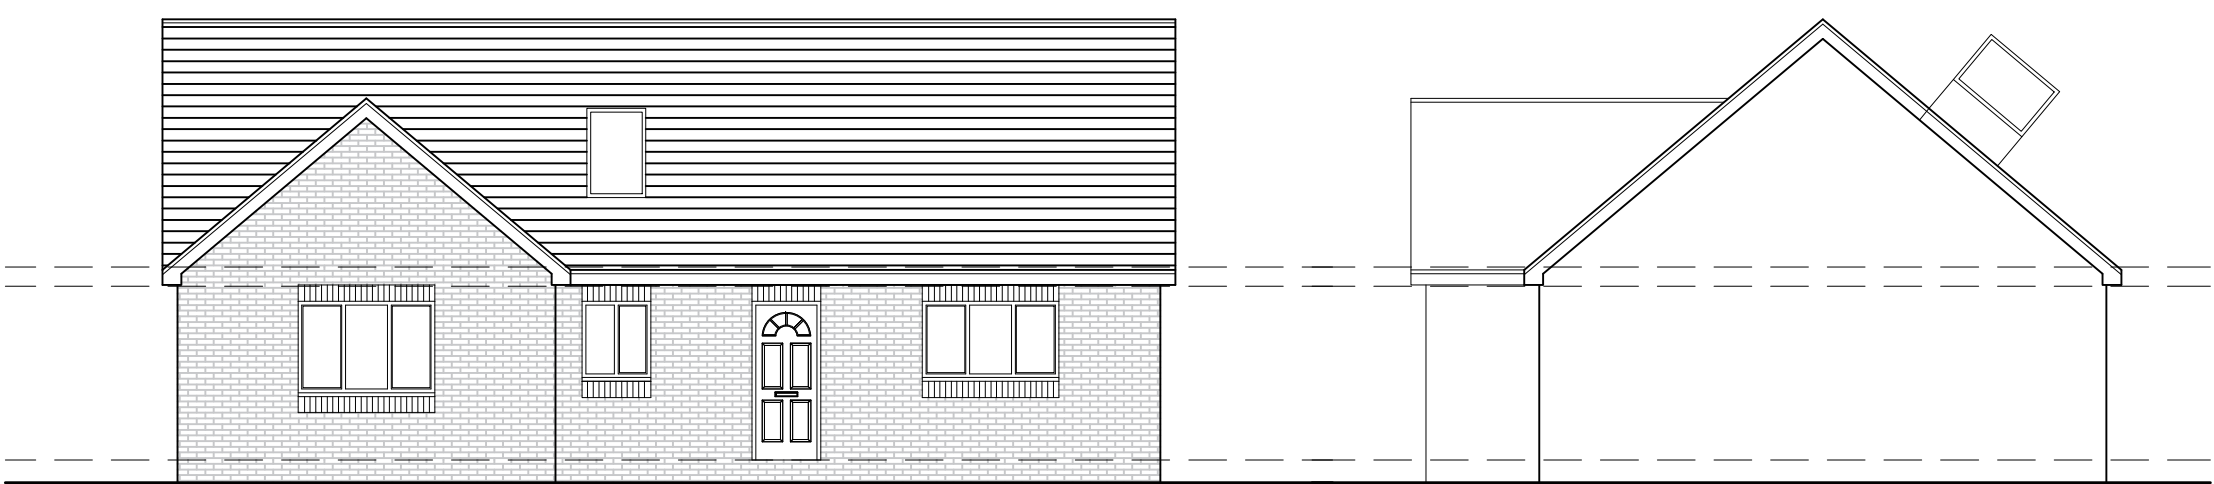





Proposed Front Elevation
scale 1:100

Proposed Side Elevation
scale 1:100

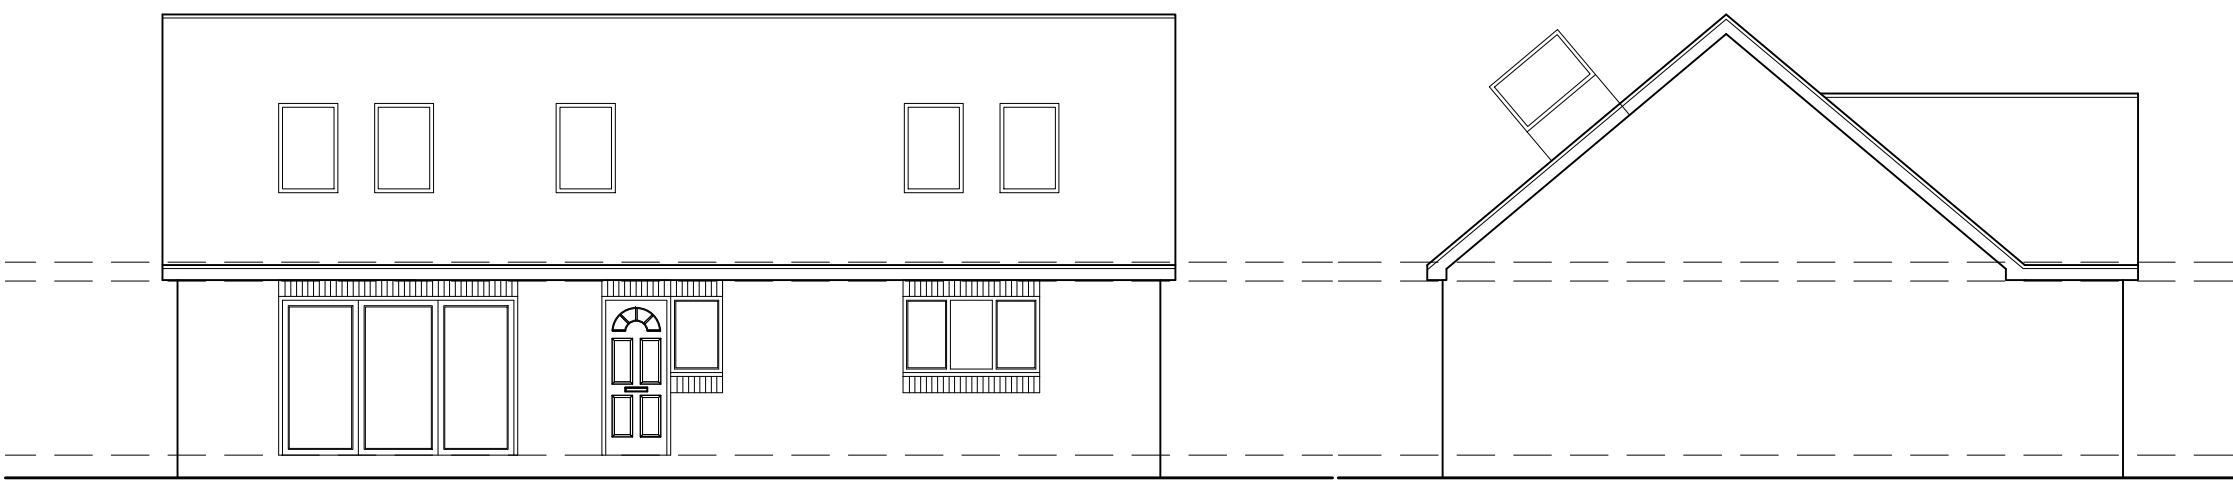

Proposed Rear Elevation
scale 1:100

Proposed Side Elevation
scale 1:100

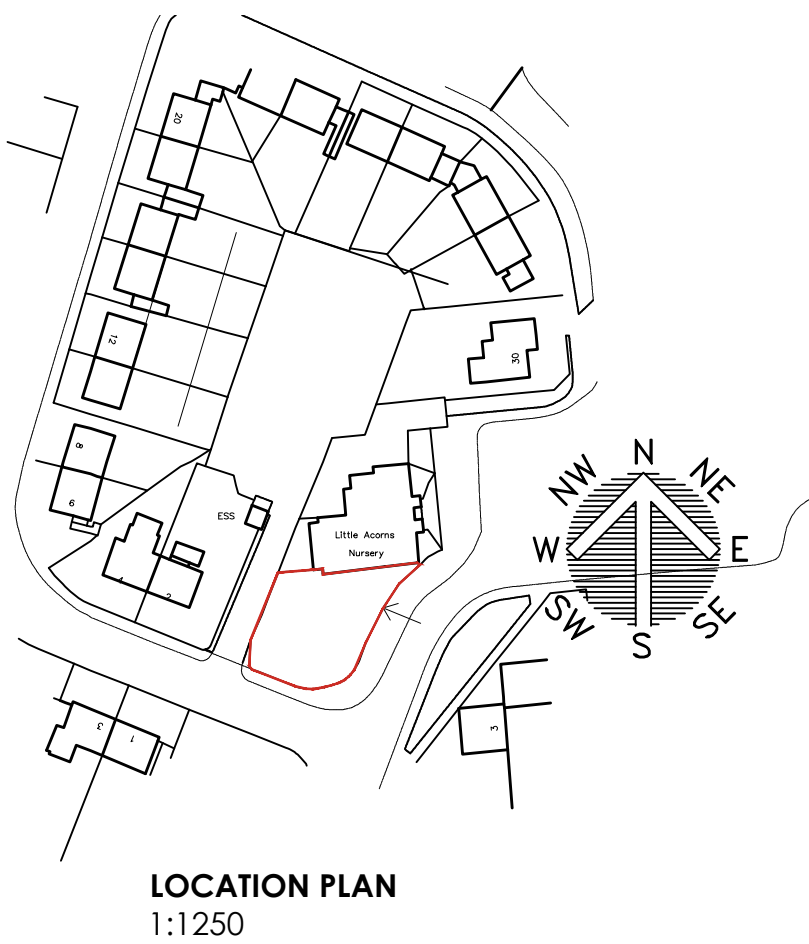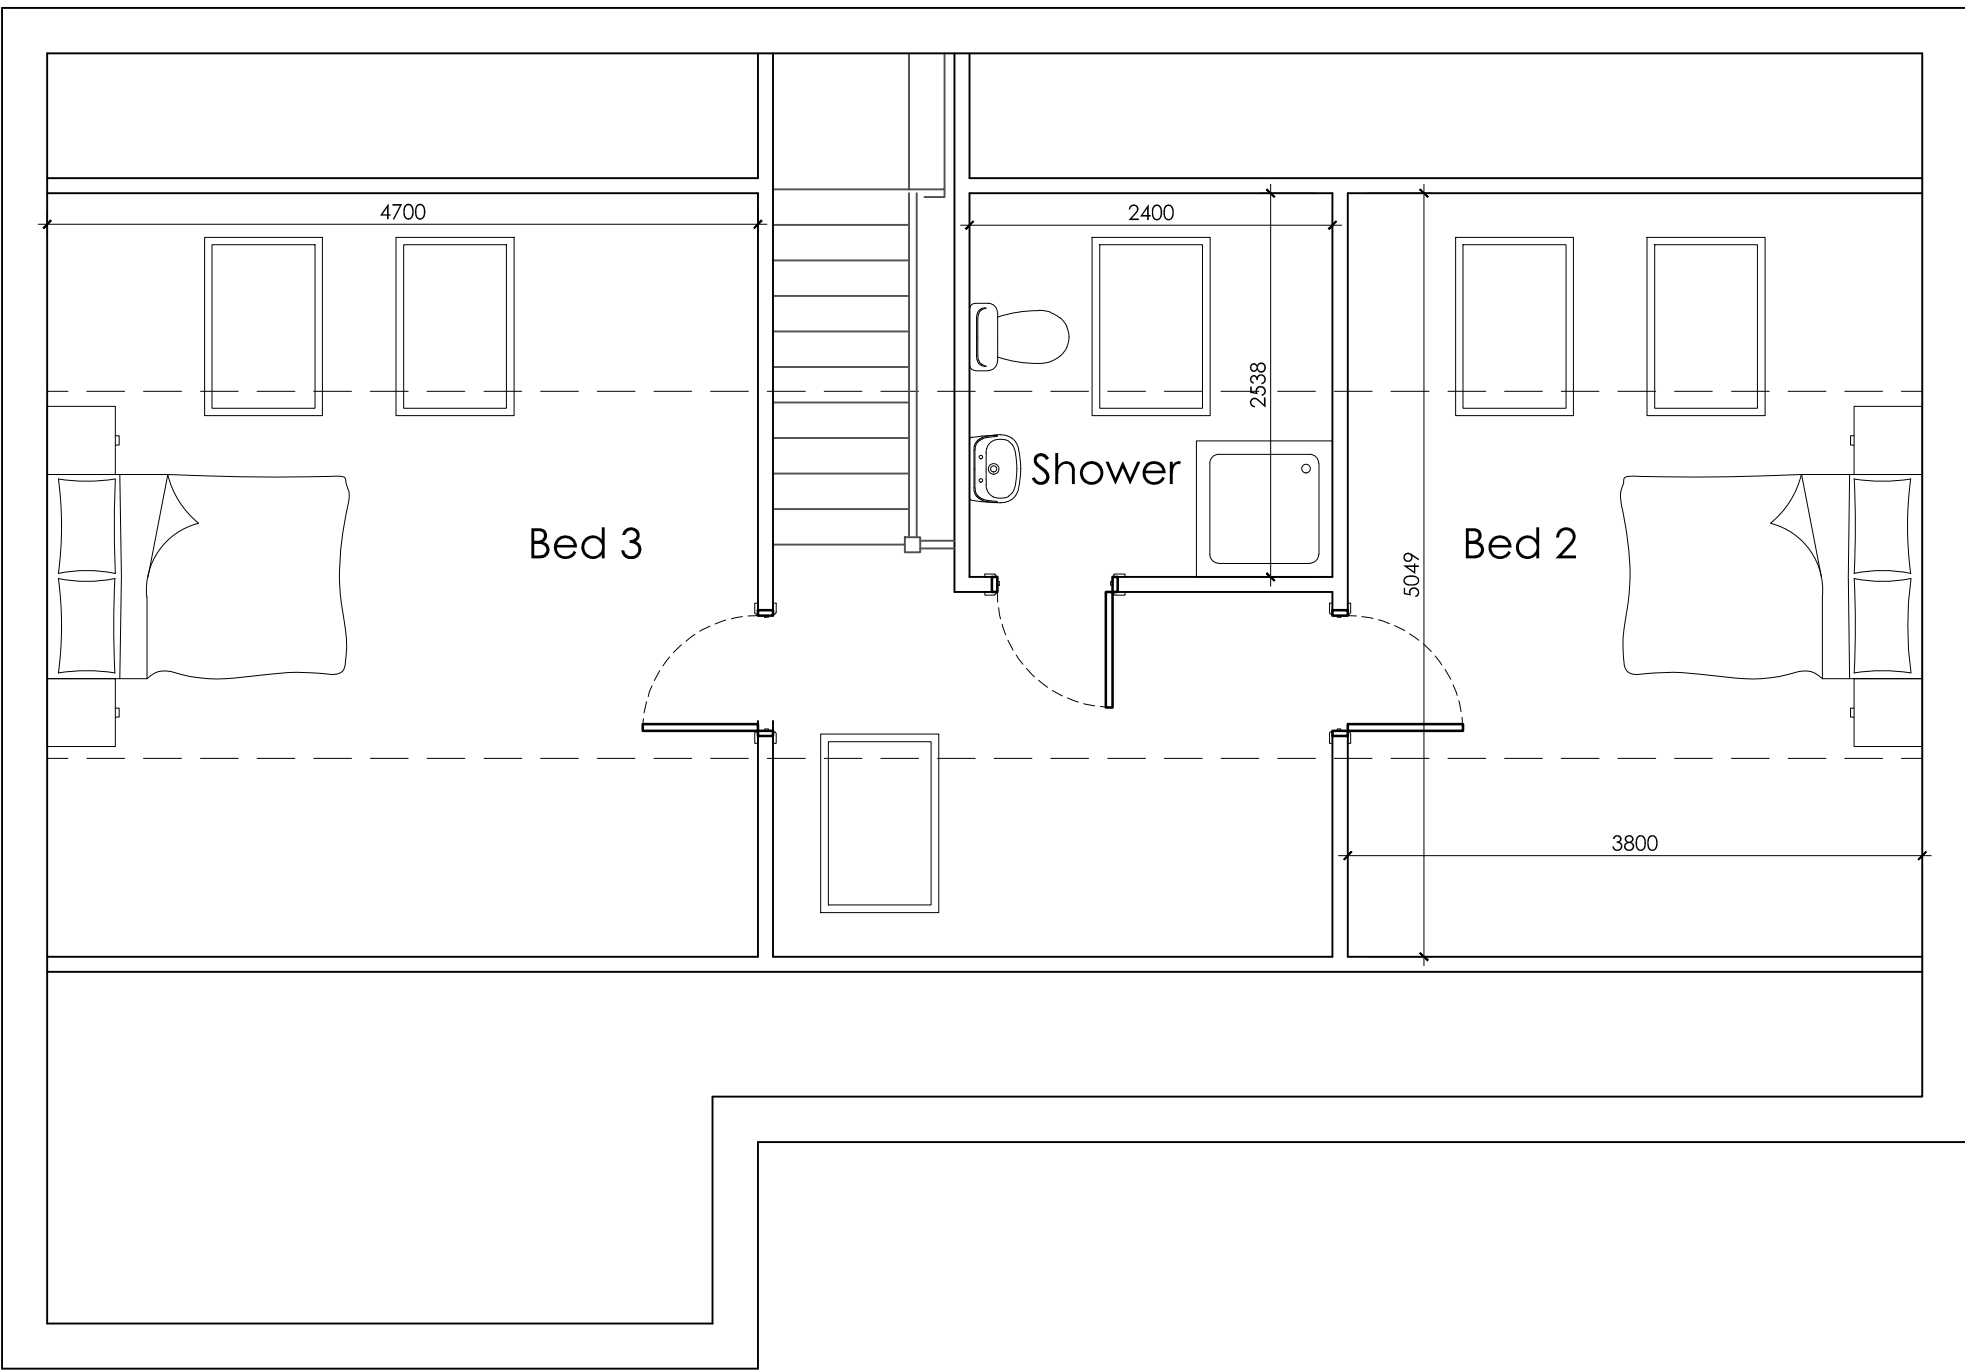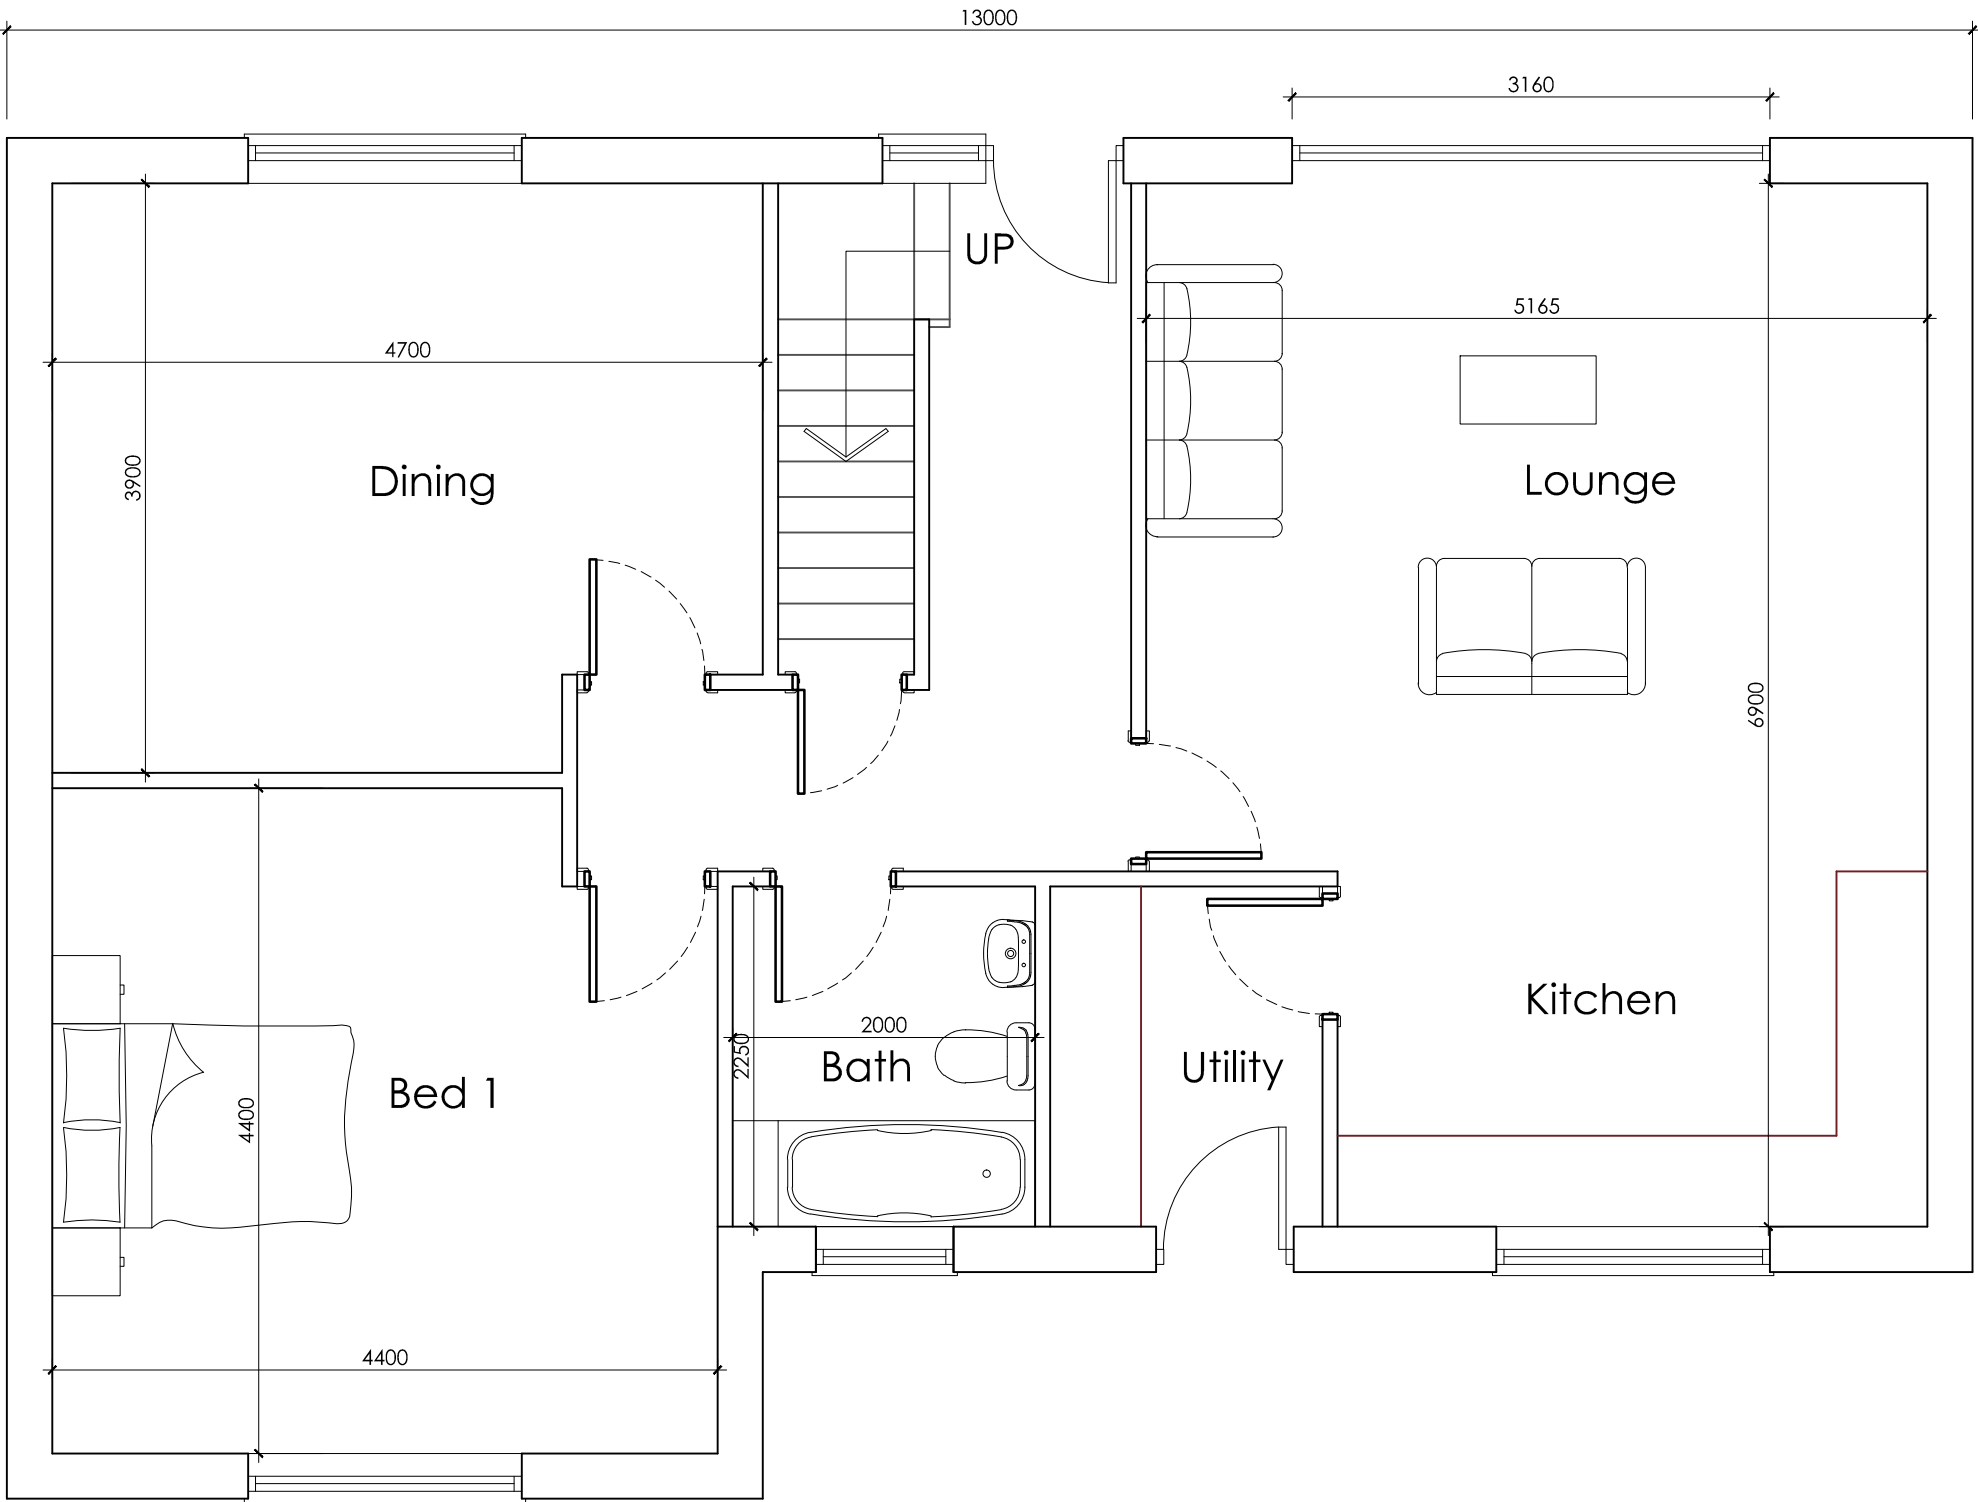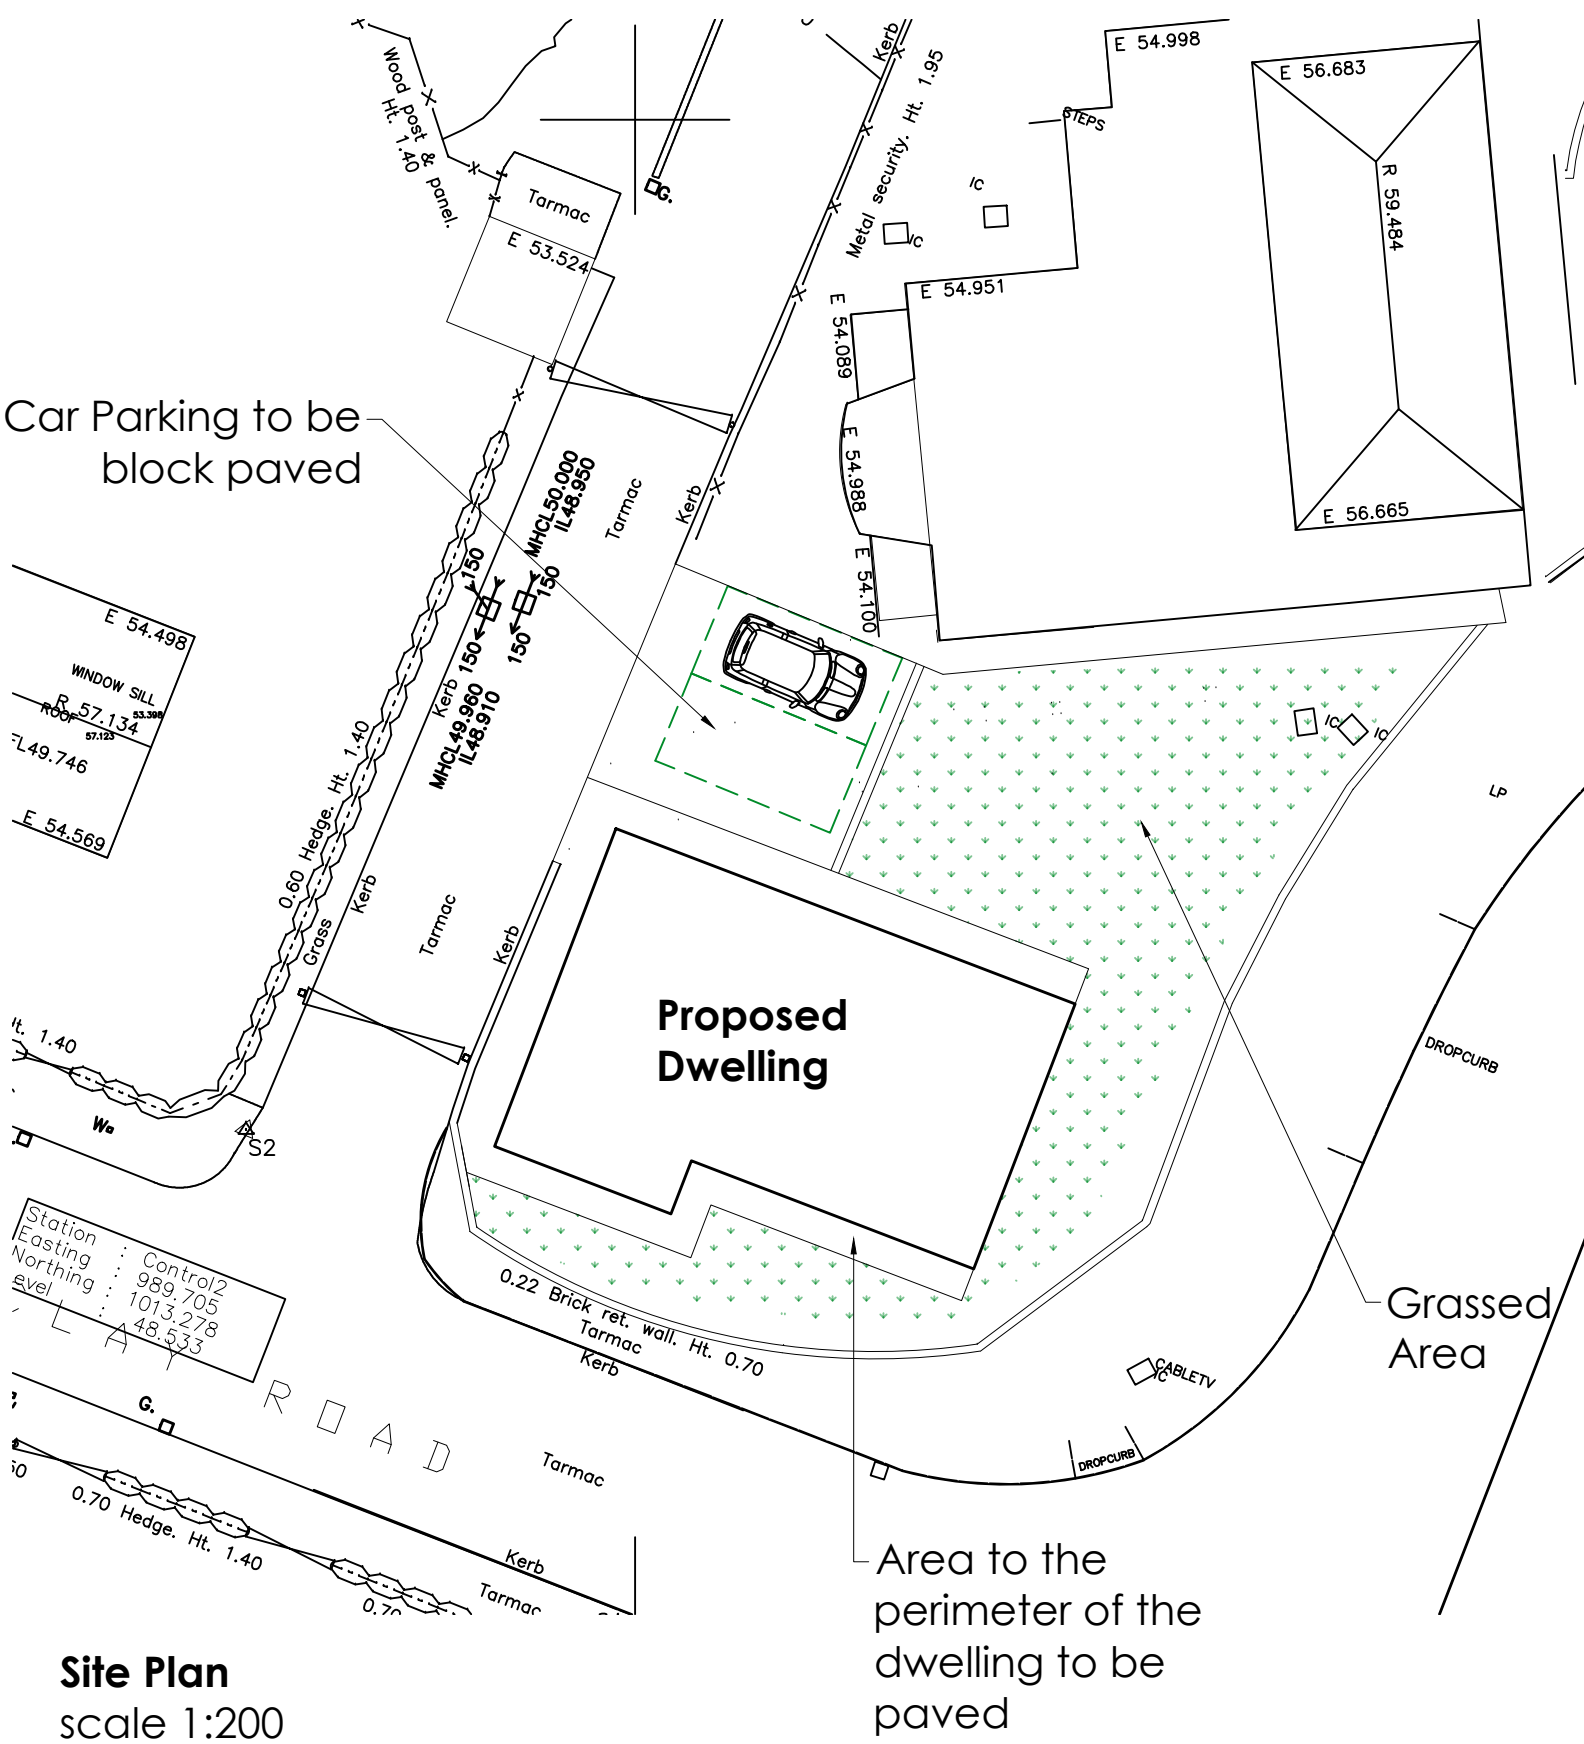

White Agus PARTNERSHIP			OFFICE ONE, 34 VICTORIA ROAD, BARNSELY, S70 2BU			Phone: 01226 208482 Email: info@whiteaguspартnership.co.uk Web: www.whiteaguspартnership.co.uk		
ARCHITECTURAL SERVICES			Project: PROPOSED RESIDENTIAL DEVELOPMENT BROOMROYD, BARNSELY S70 5ES			Client: MR S. WEBBER		
Drawing Title: PLANS & ELEVATIONS			Date: NOV 2019		Scale: 1@50 @ a1		Ref: 19-094	
Date			Suffix		Description		Date	
19/03/2020			A		REDUCED TO ONE DWELLING			
10/07/2020			B		BUNGALOW DESIGN			
24/07/2020			D		SITE PLAN ANNOTATED			
							Rev. D	