




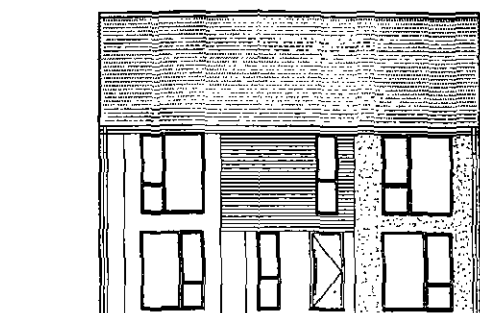


Front Elevation

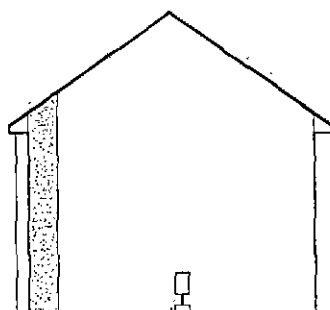


Side Elevation

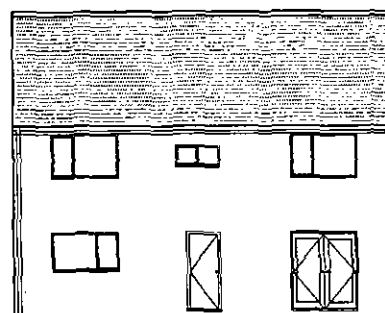


Rear Elevation

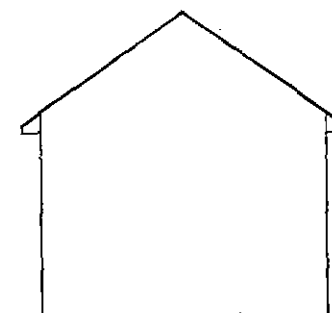

Side Elevation

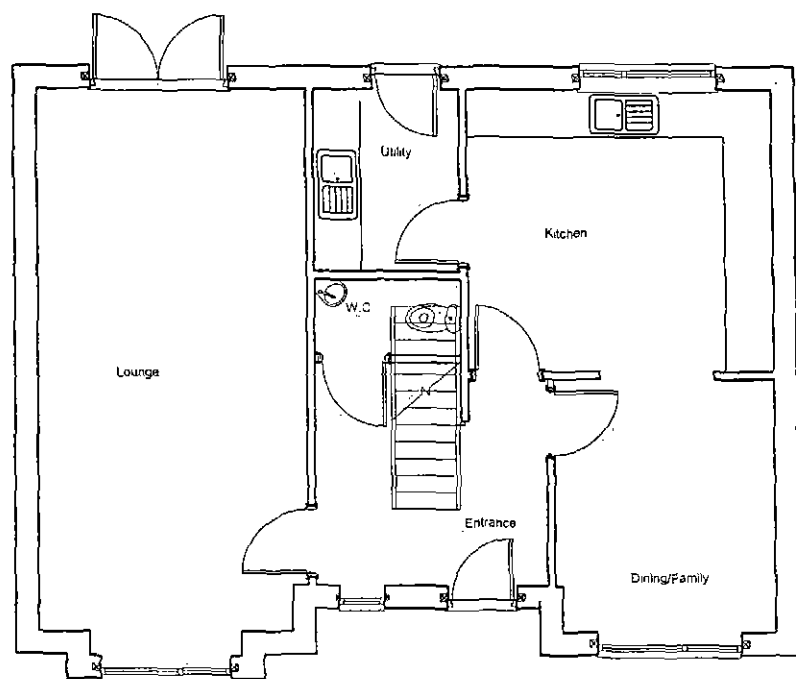

Ground Floor

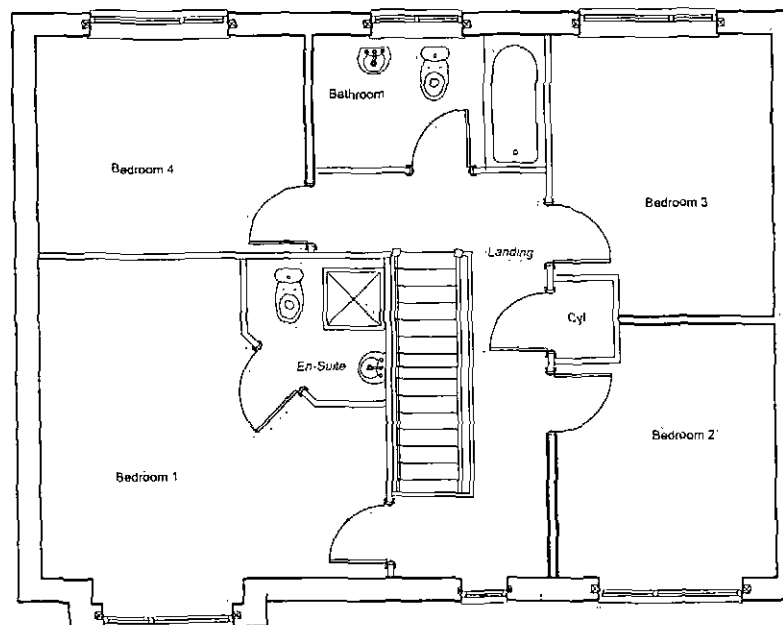


First Floor

Drawing Title
The Regent

Bellway
(Yorkshire Division) (a member of the Bellway Plc Group of Companies)
2 Deighton Close, Wetherby, West Yorkshire LS22 7GZ Tel 01937 583 533 Fax 01937 586 147 www.bellway.co.uk

Scale	NTS	Drawn	JC
Date	March 2011	Checked:	

Drawing No.	Regent	Rev	
-------------	--------	-----	--

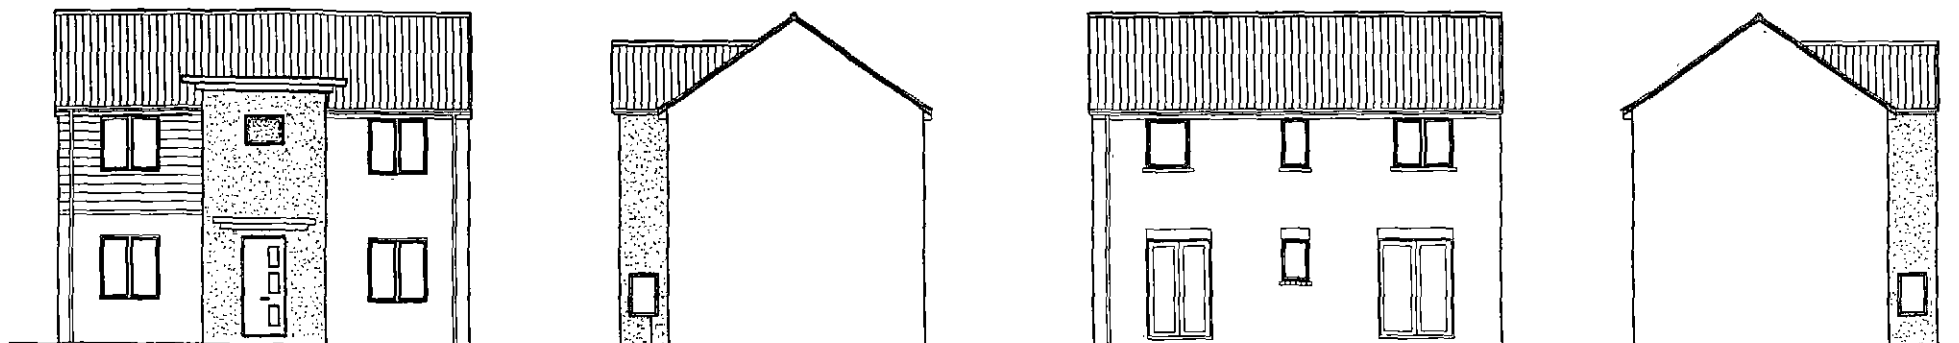


Front Elevation


Side Elevation

Rear Elevation

Side Elevation

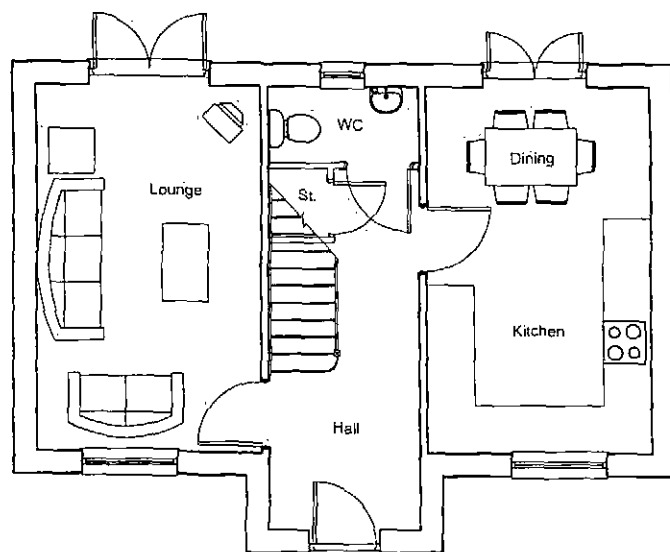

Ground Floor

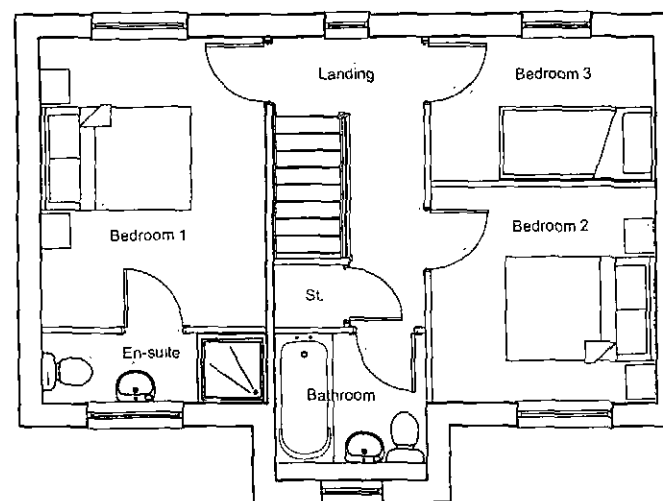

First Floor


Drawing Title
The Whitehall B

Bellway


(Yorkshire Division)
(a member of the Bellway Plc Group of Companies)
2 Deighton Close, Wetherby, West Yorkshire
LS22 7GZ
Tel 01937 583 533 Fax 01937 586 147
www.bellway.co.uk

Scale	NTS	Drawn	JC
Date	March 2011	Checked	

Drawing No.	Whitehall B	Rev	-
-------------	-------------	-----	---

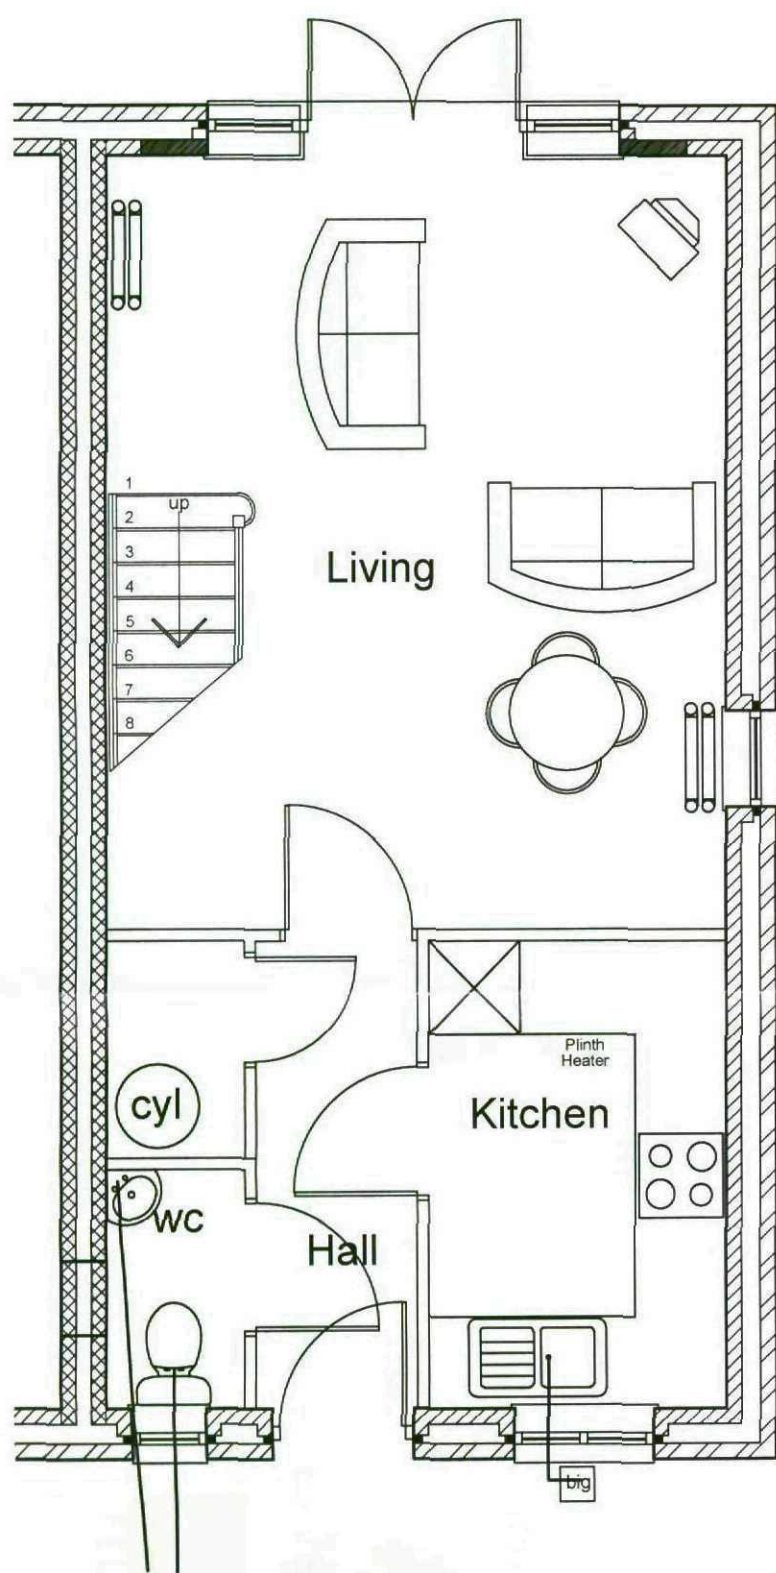

GROUND FLOOR PLAN

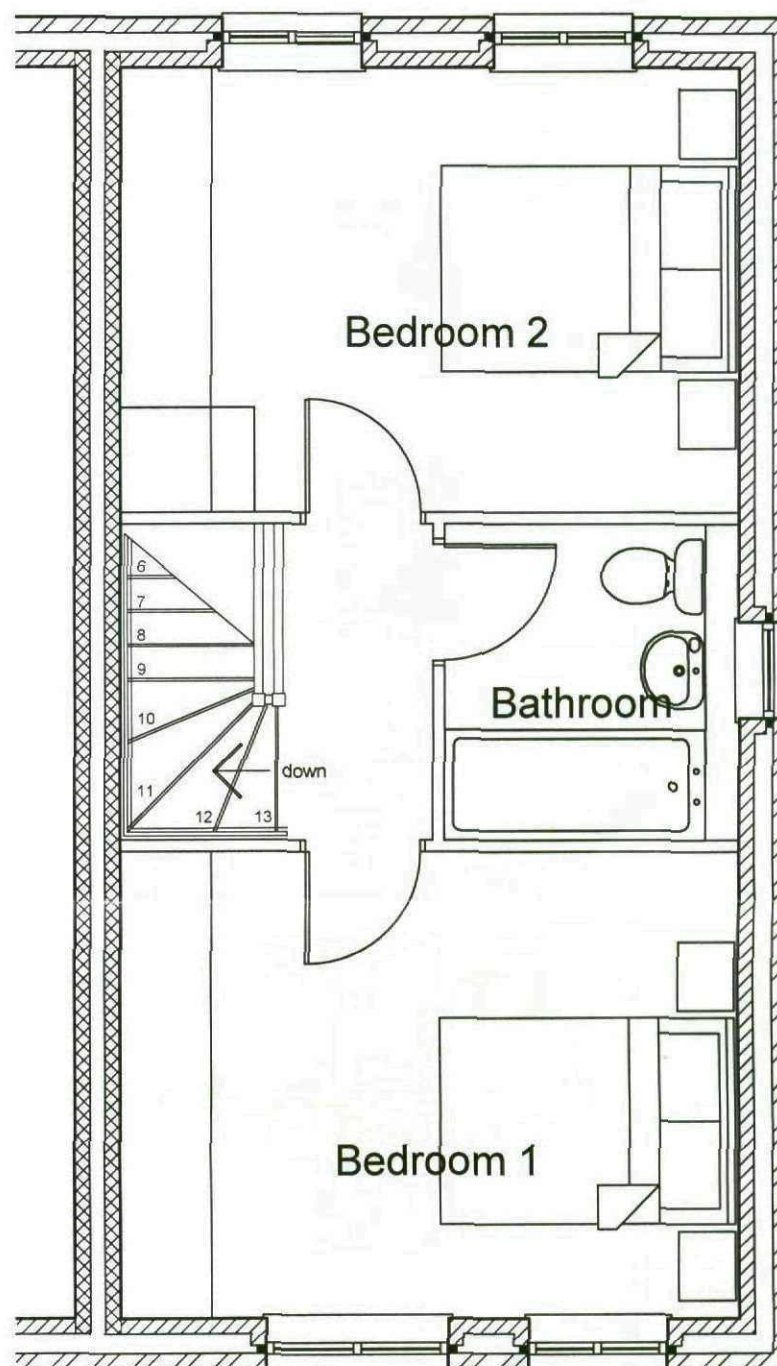

FIRST FLOOR PLAN


Drawing Title	
The Pendle	
725 sq ft	

Scale	1:100,	Drawn	jsc
Date	July 2004	Checked	


Bellway

(Yorkshire Division)
(a member of the Bellway Plc Group of Companies)


2 Deighton Close, Wetherby, West Yorkshire
LS22 7GZ
Tel 01937 583 533 Fax 01937 586 147
www.bellway.co.uk

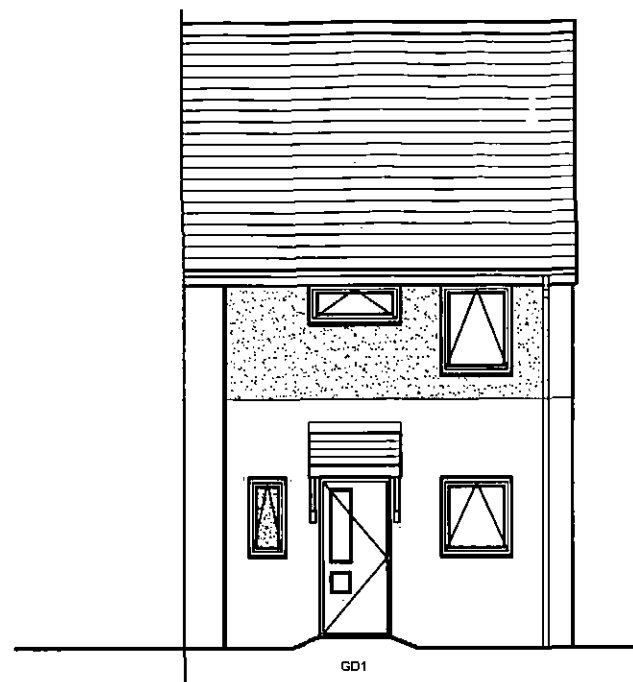

Front Elevation

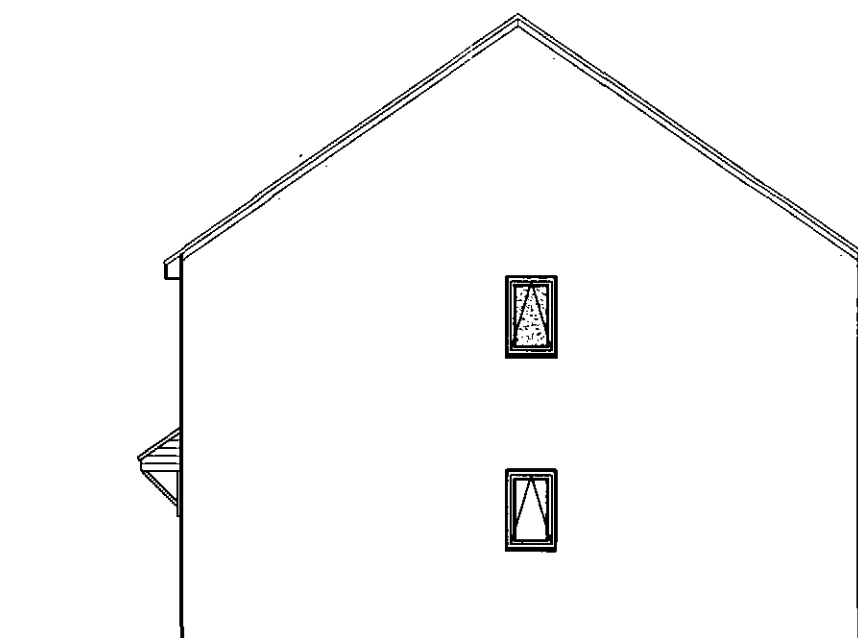

Rear Elevation

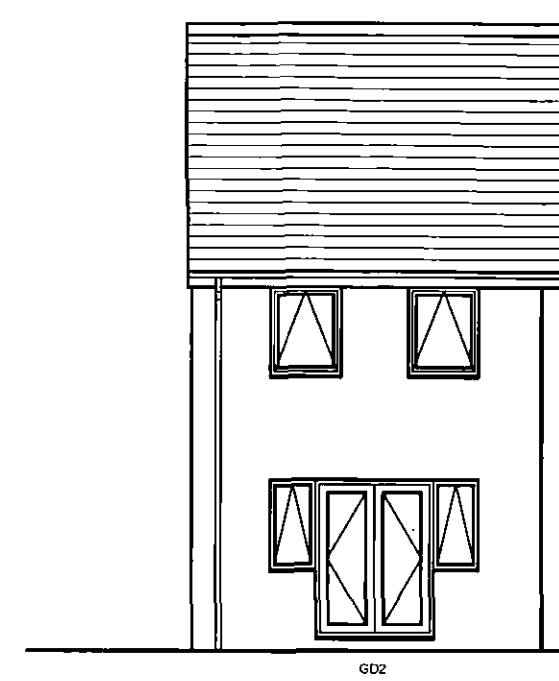

Side Elevation

Drawing Title

The Pendle

725 sq ft

Scale 1:100,

Date July 2004

Drawn jsc


Checked

Bellway


(Yorkshire Division)
(a member of the Bellway Plc Group of Companies)

2 Deighton Close, Wetherby, West Yorkshire
LS22 7GZ

Tel 01937 583 533 Fax 01937 586 147
www.bellway.co.uk

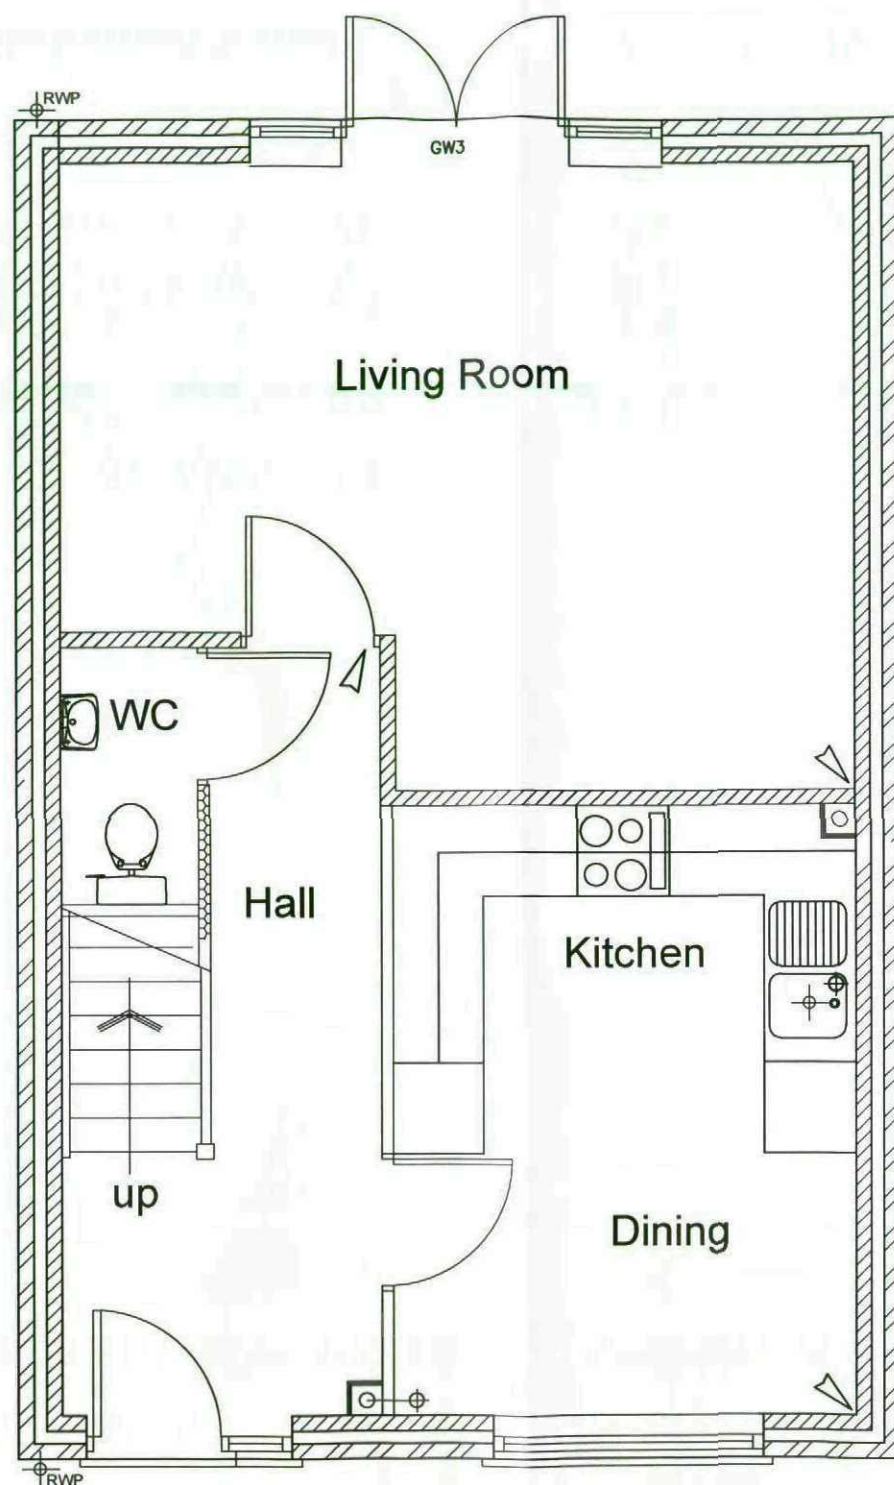

Ground Floor Plan

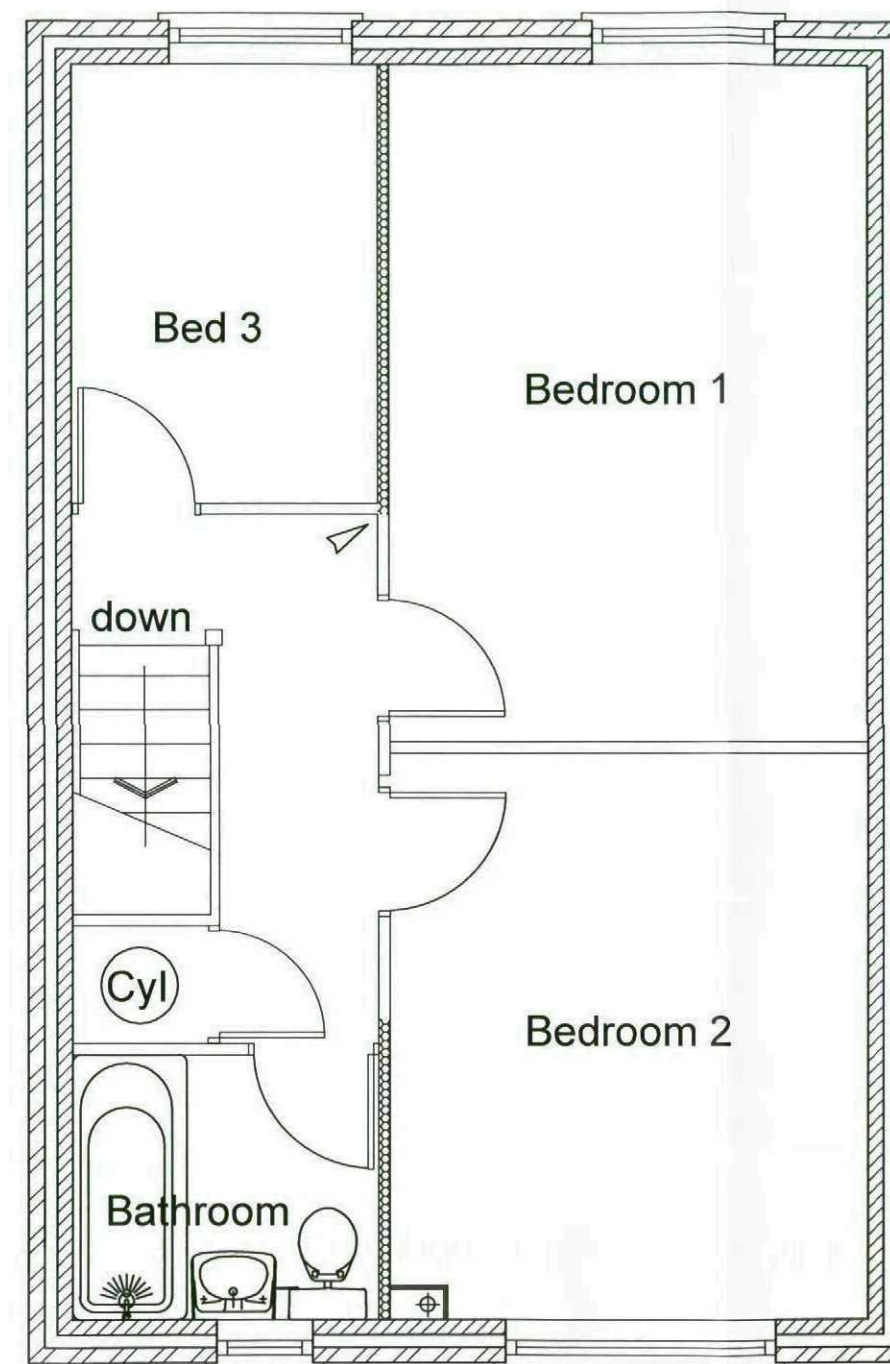


First Floor Plan

Drawing Title	
The Purley	
925 sq ft	
Scale	1:100
Date	July 2004
Drawn	jsc
Checked	


Bellway

(Yorkshire Division)
(a member of the Bellway Plc Group of Companies)


2 Deighton Close, Wetherby, West Yorkshire
LS22 7GZ
Tel 01937 583 533 Fax 01937 586 147
www.bellway.co.uk

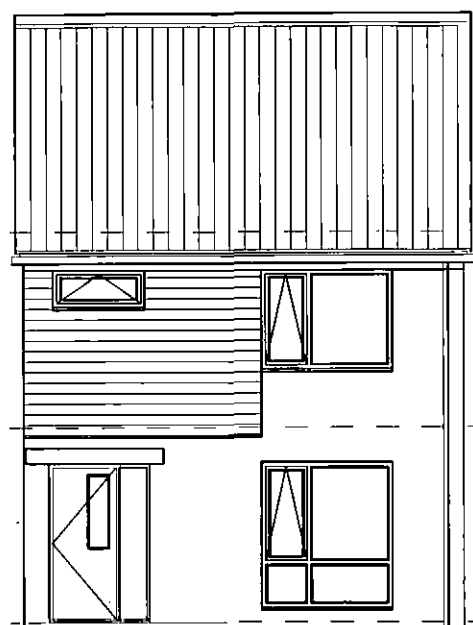

Front Elevation

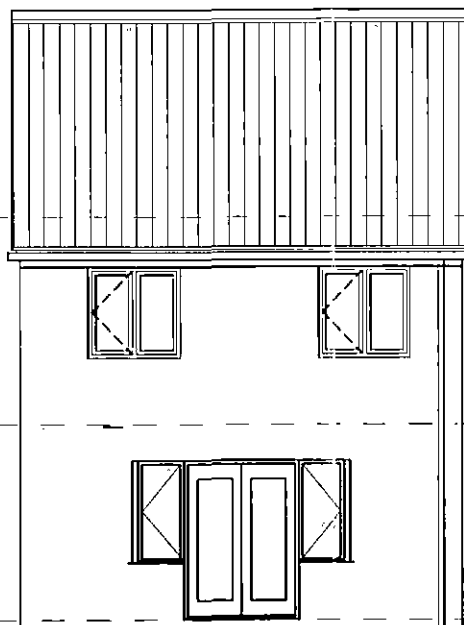

Rear Elevation

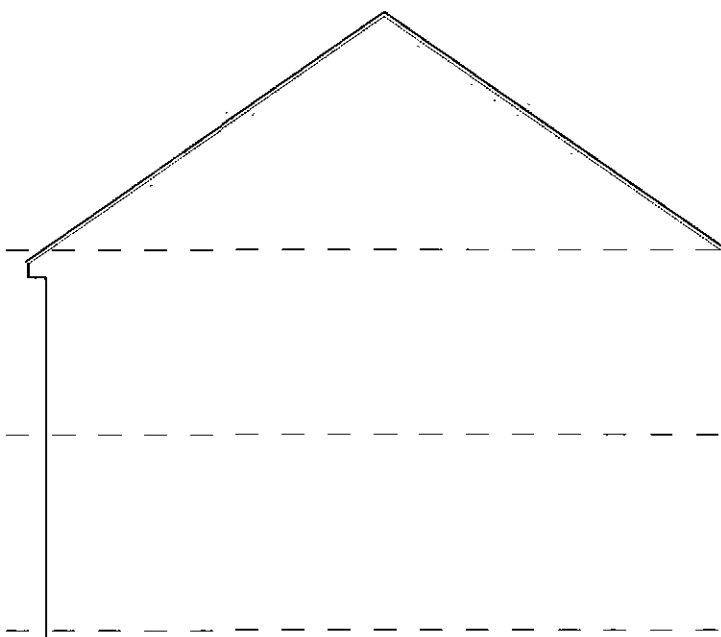

Side Elevation

Drawing Title

The Purley

925 sq ft

Scale 1:100

Date July 2004

Drawn jsc

Checked

Bellway

(Yorkshire Division)
(a member of the Bellway Plc Group of Companies)

2 Deighton Close, Wetherby, West Yorkshire
LS22 7GZ

Tel 01937 583 533 Fax 01937 586 147
www.bellway.co.uk