

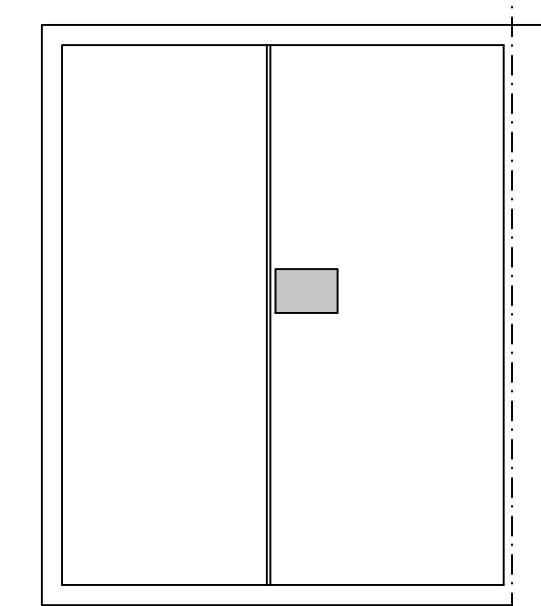
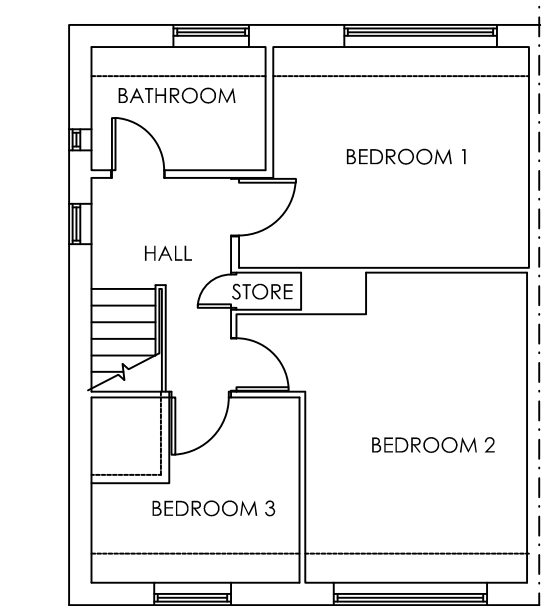
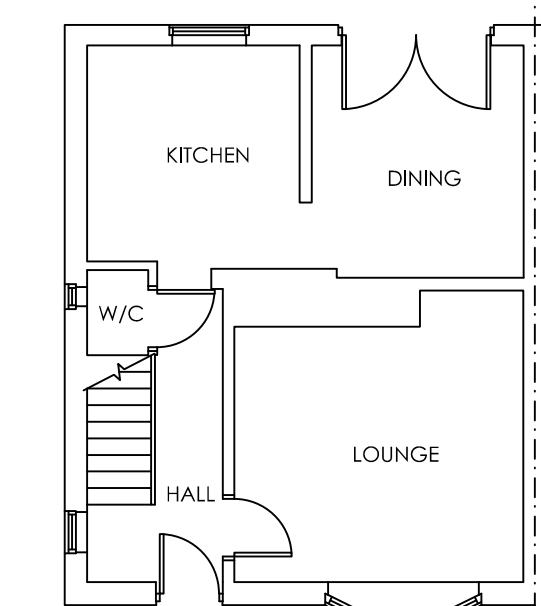
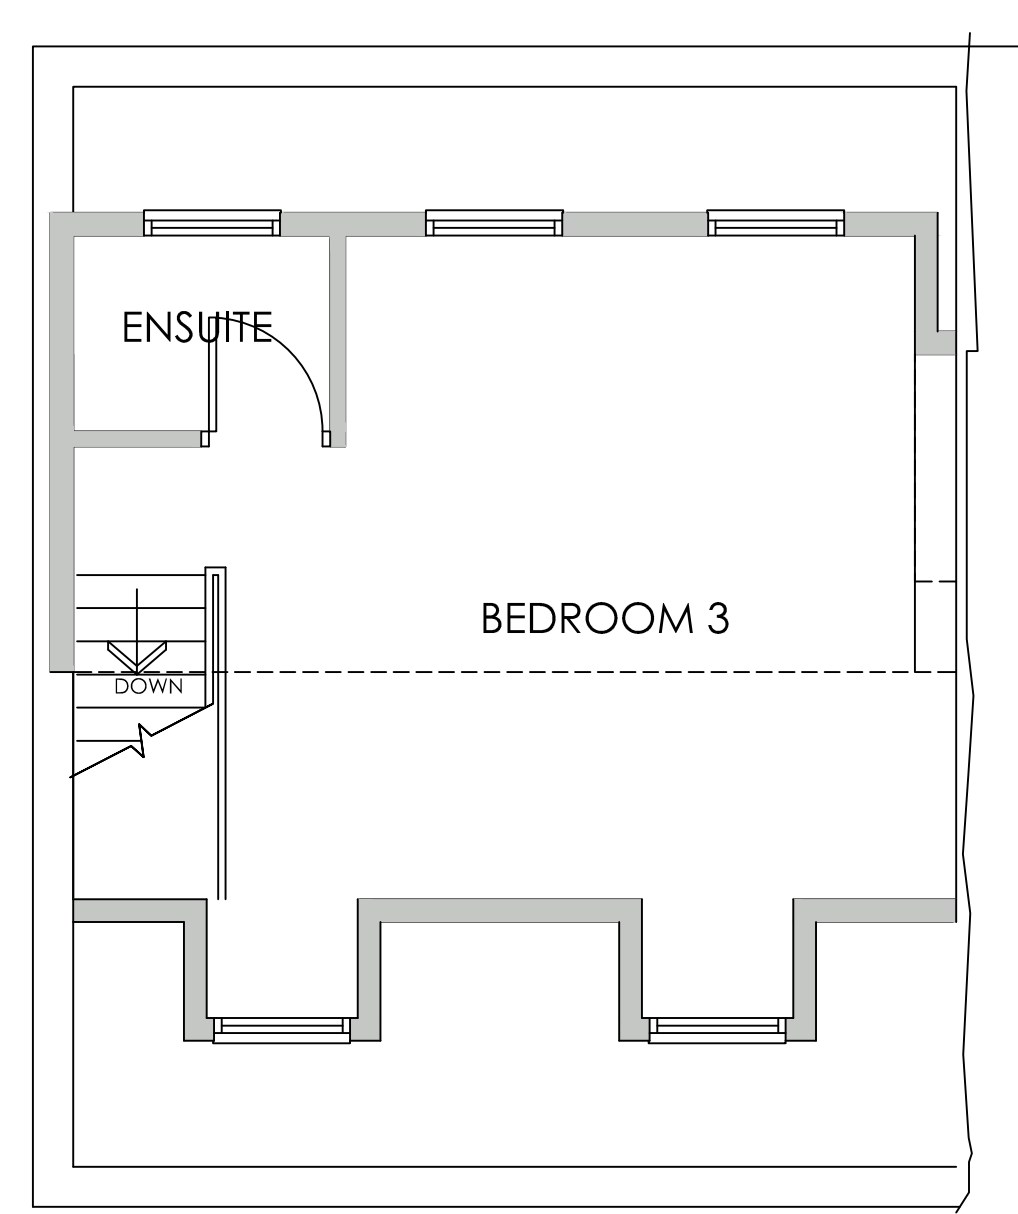
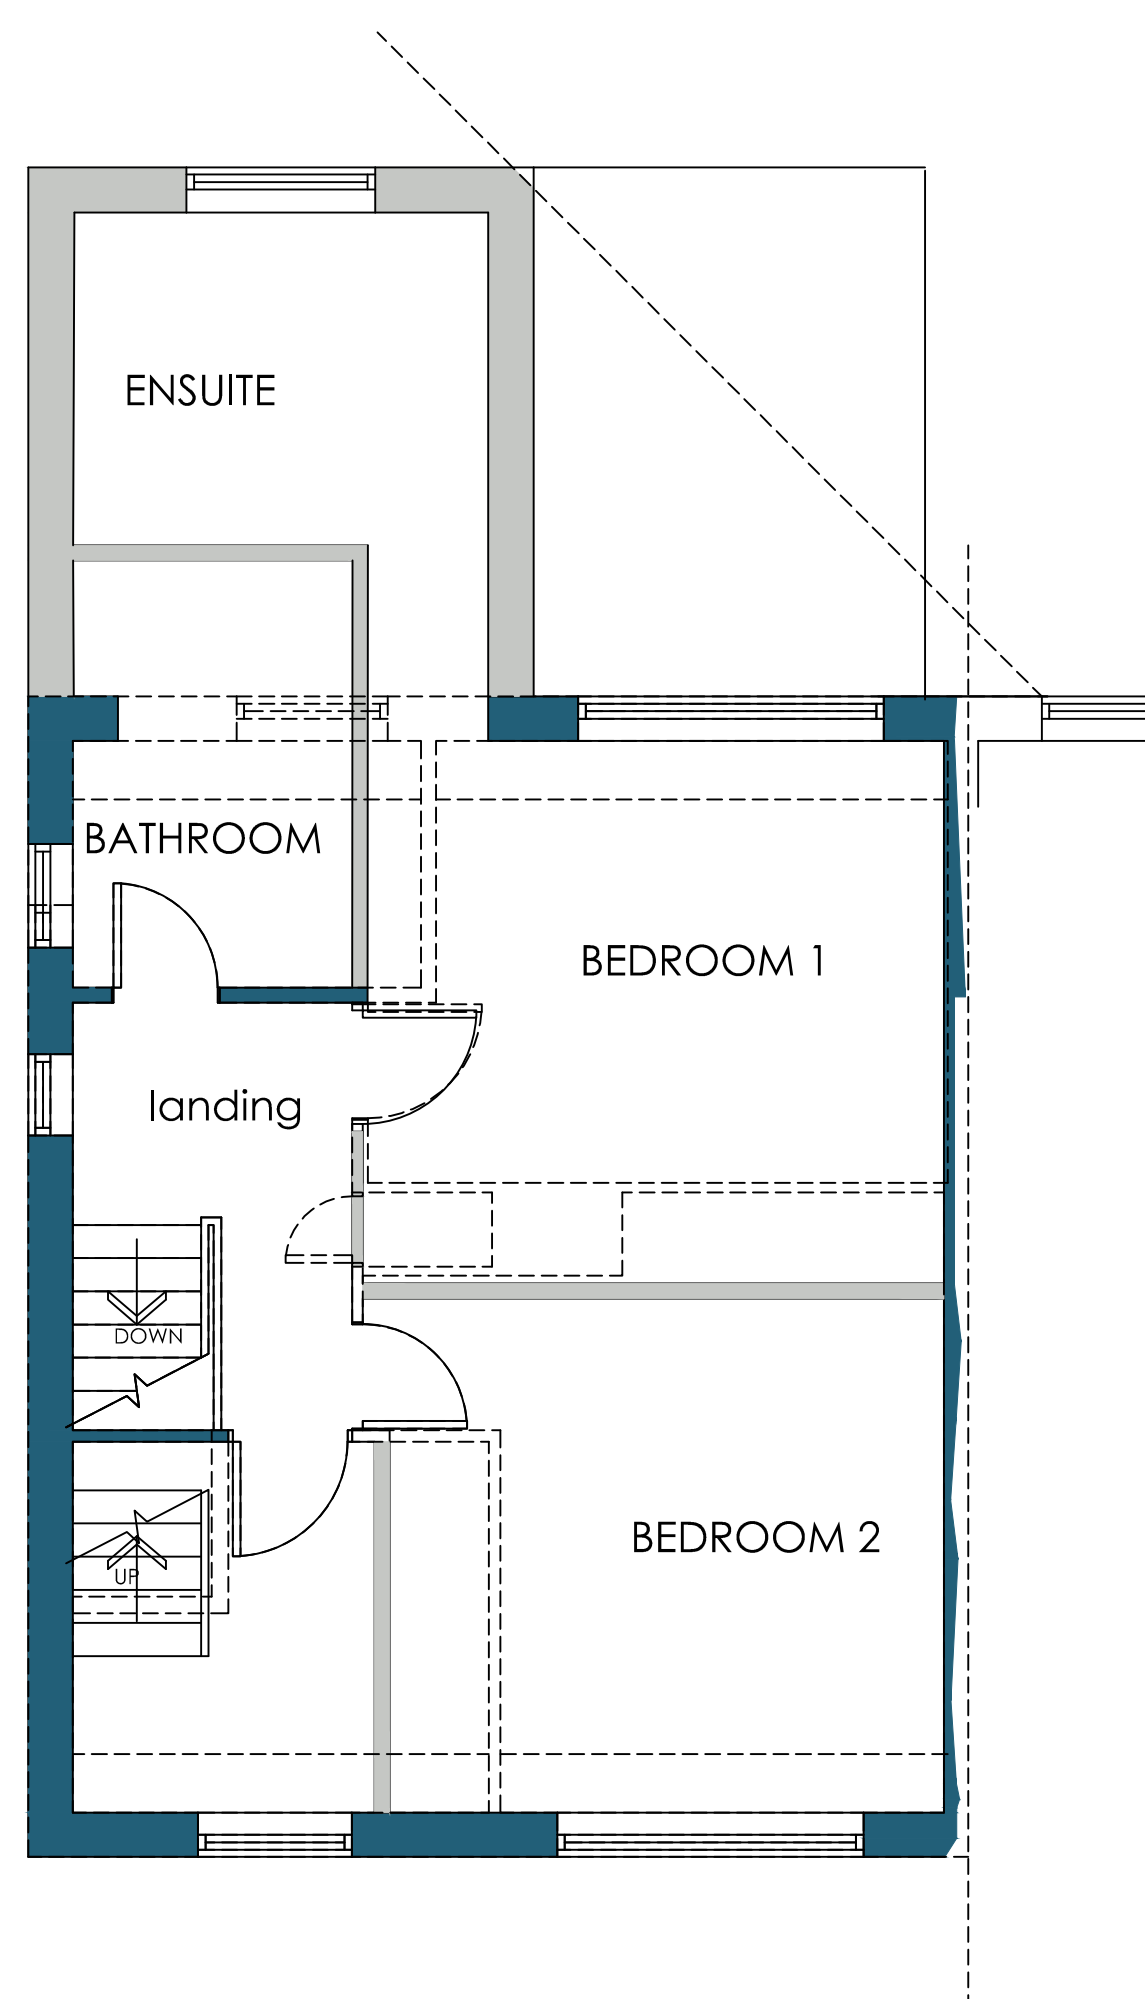
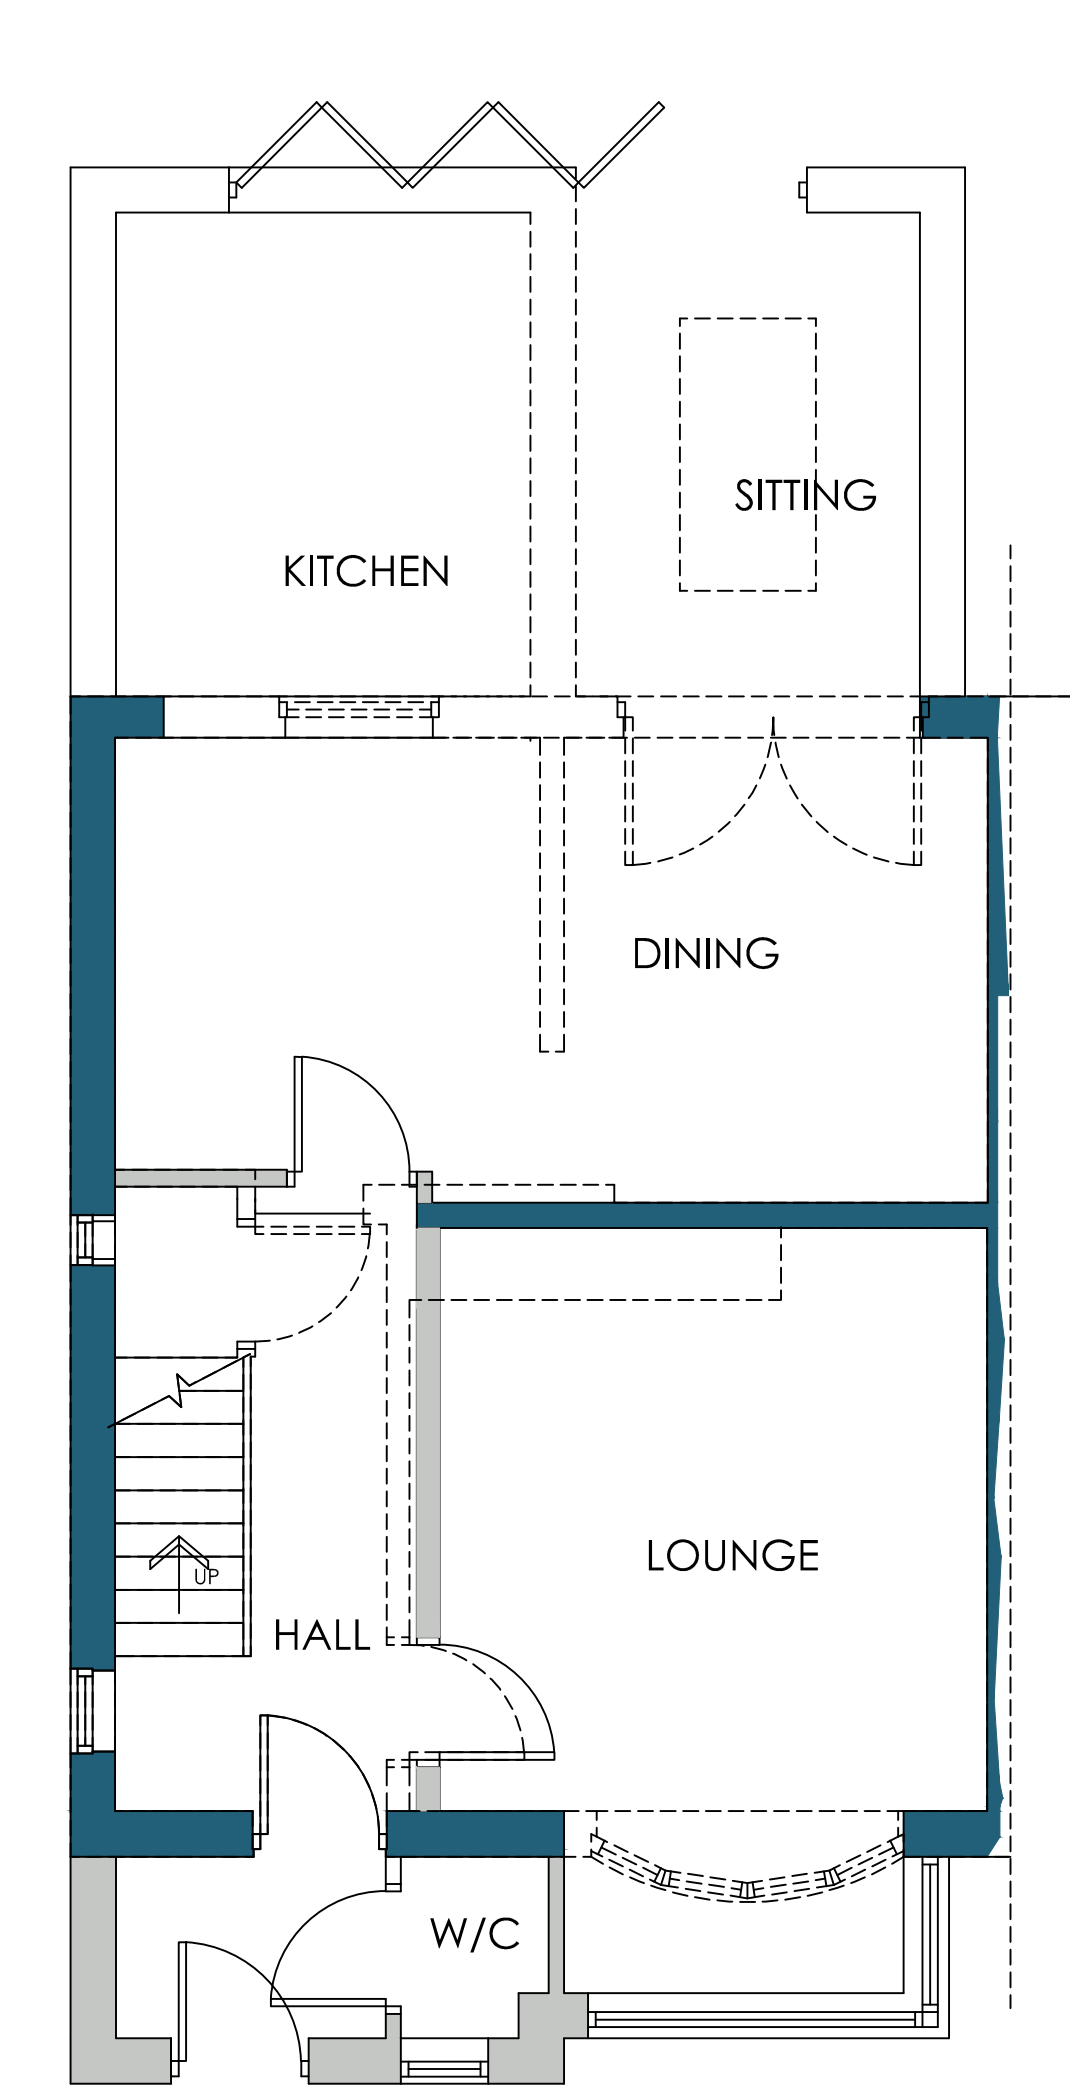
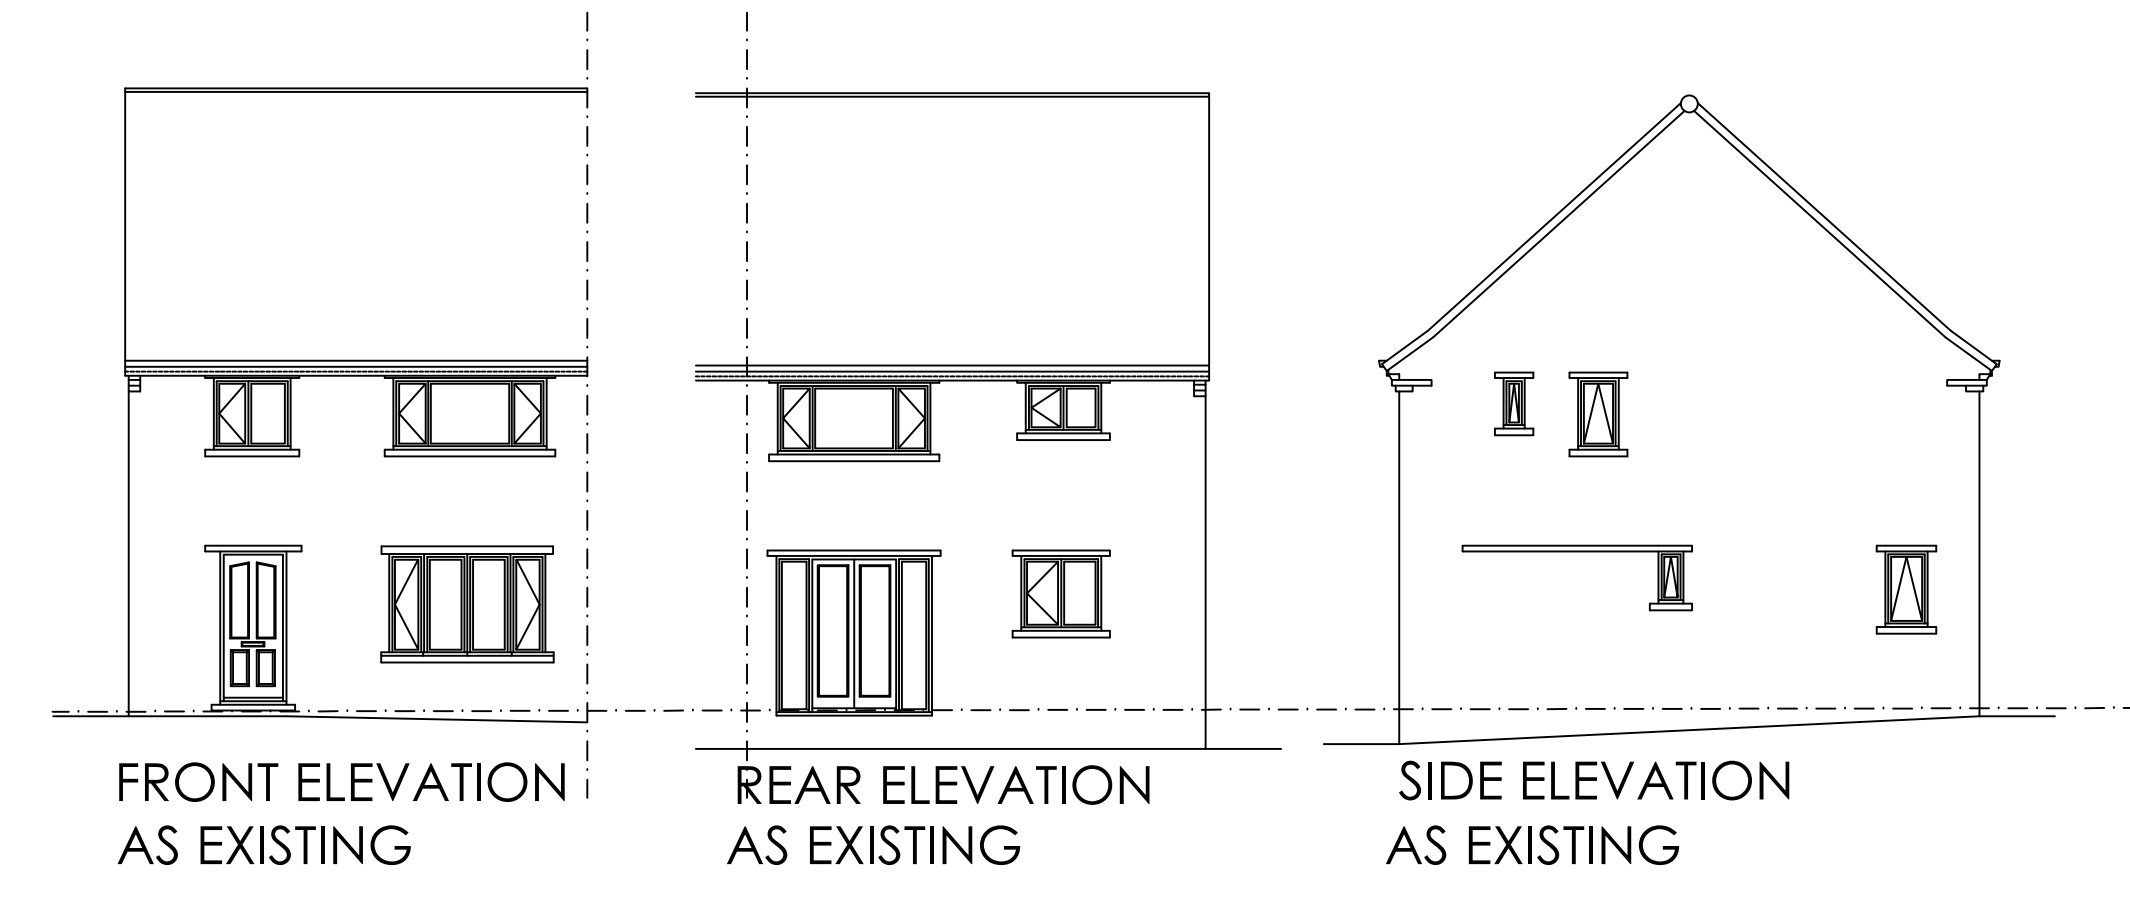


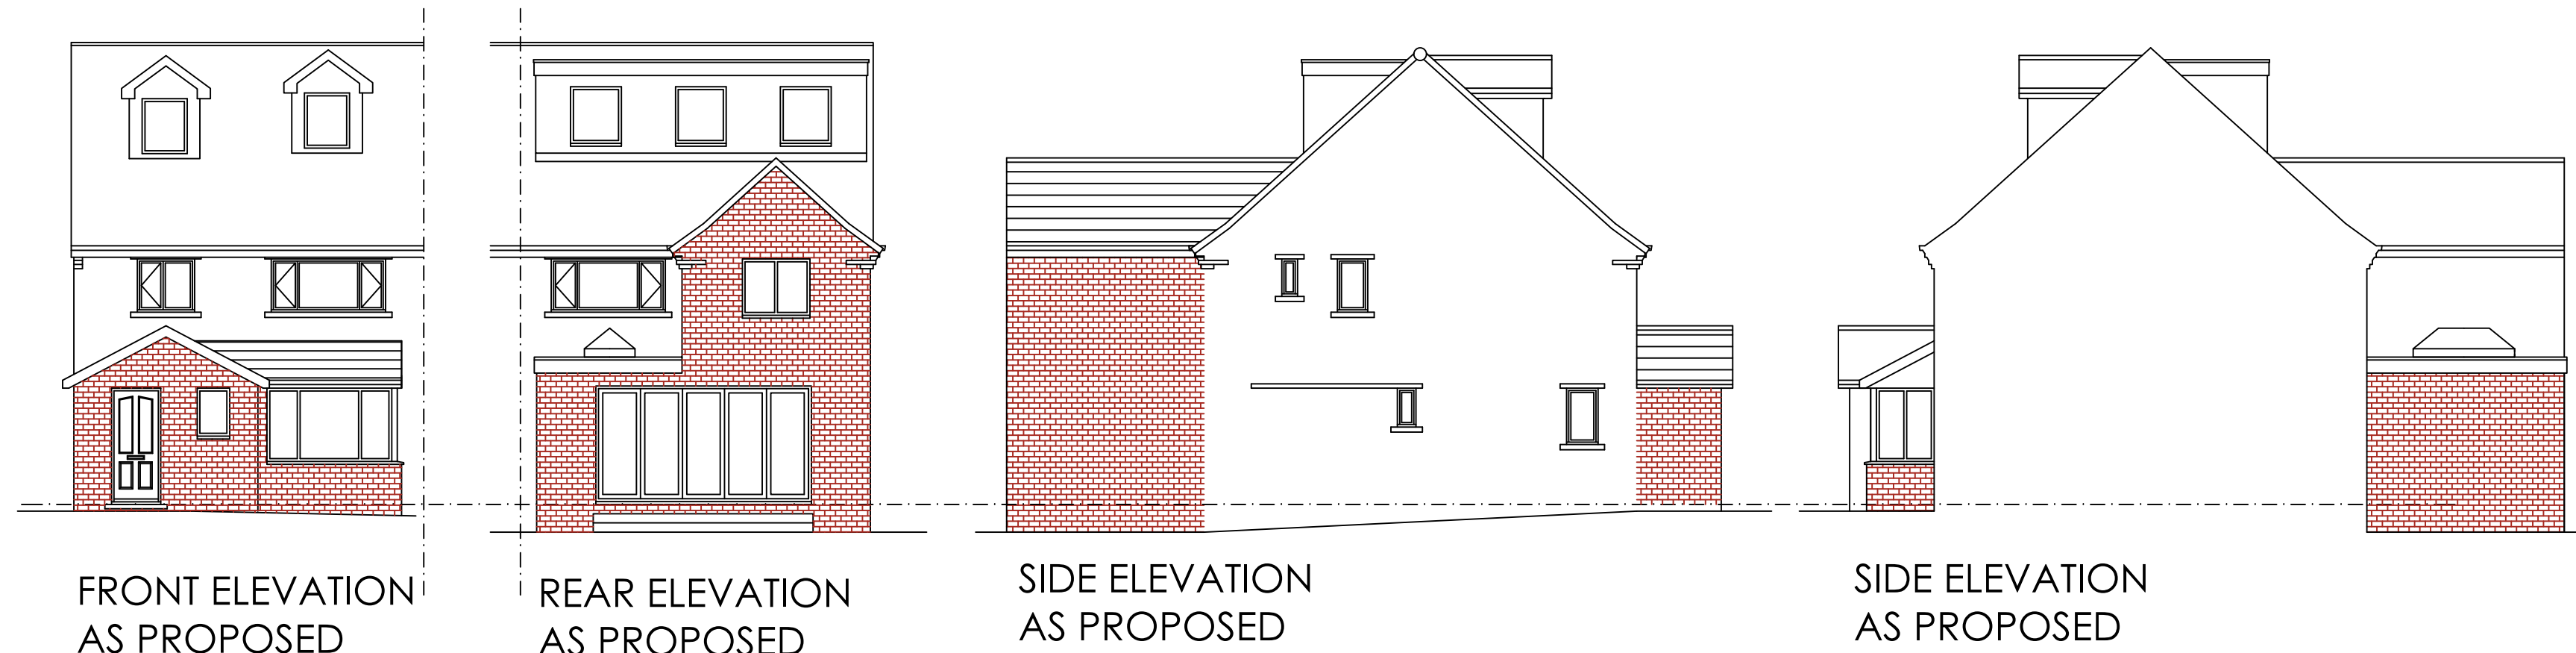

GROUND FLOOR PLAN
AS PROPOSED

FIRST FLOOR PLAN
AS PROPOSED

SECOND FLOOR PLAN
AS PROPOSED

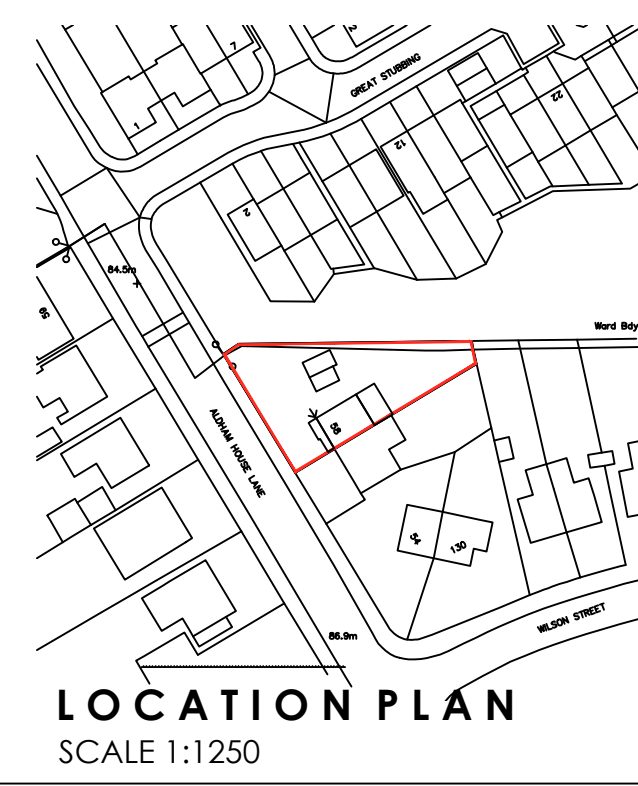

WhiteAgus PARTNERSHIP			OFFICE ONE, 34 VICTORIA ROAD, BARNSELY, S70 2BU			Phone: 01226 208482 Email: info@whiteaguspartnership.co.uk Web: www.whiteaguspartnership.co.uk		
ARCHITECTURAL SERVICES			Project: PROPOSED EXTENSION AT 58 ALDHAM HOUSE LANE, WOMBWELL BARNSELY, S73 8RG			Client: MR G. SHAW		
Drawing Title: PLANS AND ELEVATIONS			Date: JUNE 2021		Scale: 1:50 & 1:100 @ A1		Ref: 21-053	
Date: 29-06-21			Suffix: A		Description: REVISED TO CLIENTS REQUIREMENTS		Date: 29-06-21	
Date: 29-06-21			Suffix: A		Description: REVISED TO CLIENTS REQUIREMENTS		Date: 29-06-21	