


proposed extensions

Bolton Hall-Senior Living

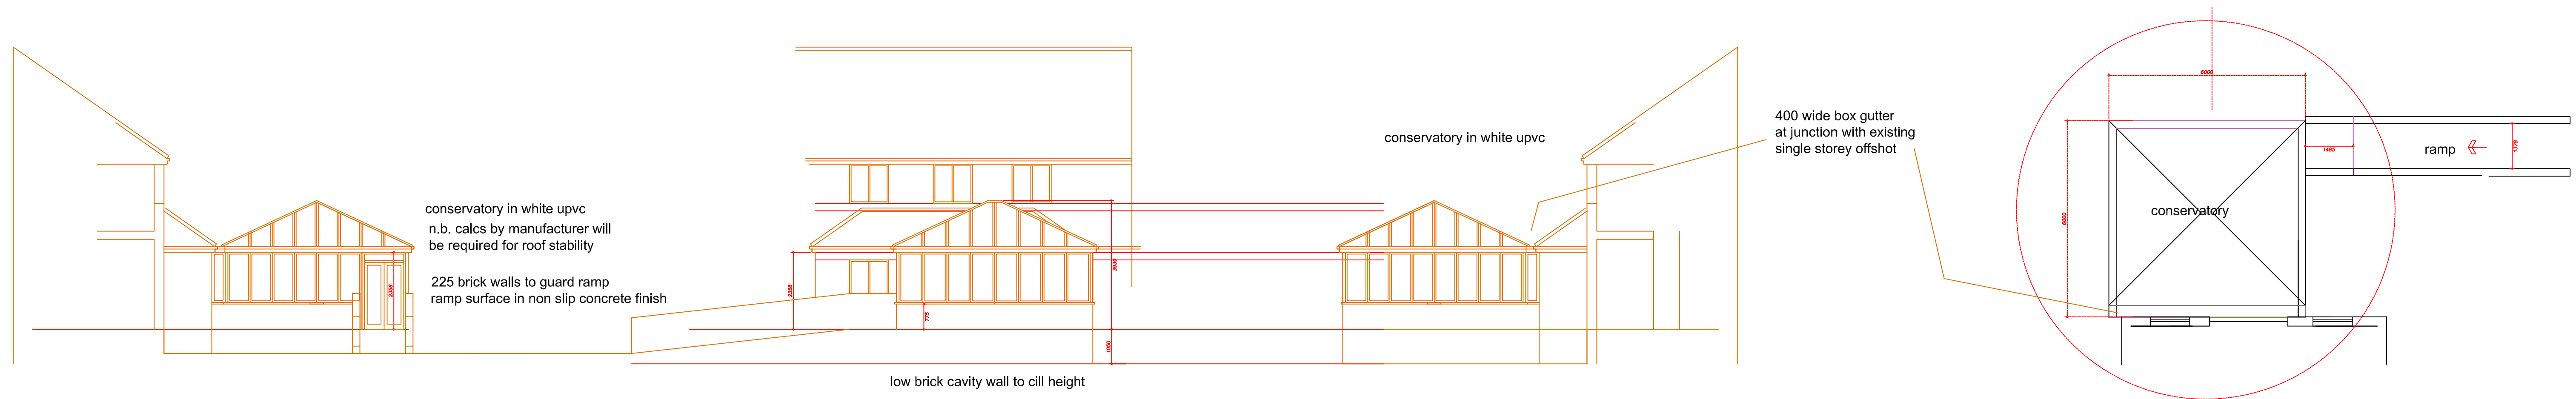

West elevation as proposed

Part rear (South) elevation as proposed

East elevation as proposed

roof plan as proposed

extension 1-conservatory/ramp



Part front (North) elevation as proposed

West elevation as proposed

roof plan as proposed

extension 2-offices/concourse/remodelled entrance

Do not scale, work only to figured dimensions.
All work to be carried out in accordance with the
Building Regulations and to the satisfaction of
the District Building Surveyor. This drawing
prepared for Local Authority Building/ Planning
Approvals only. Contractor MUST cost fully from
a full site survey.

J MURRAY
4 BROOKSIDE CLOSE, HACKENTHORPE
SHEFFIELD S12 4LE 0114 247 0602

TITLE

ground floor plan proposed
Bolton Hall Care Home
S63 8DA

CLIENT

KEYSTONE
asset management ltd

plans as proposed

DATE 14/4/2014 SCALE 1:100

DRAWING No.
bh/pp/02

REVISION | | | | |
STATUTORY APPROVALS