




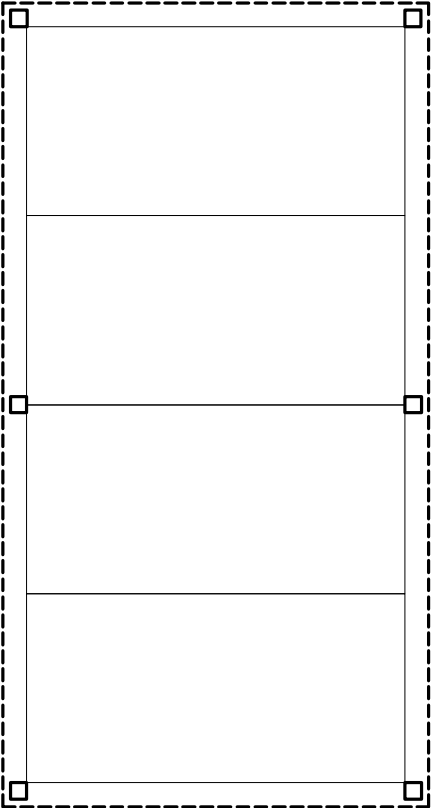

FLOOR PLAN

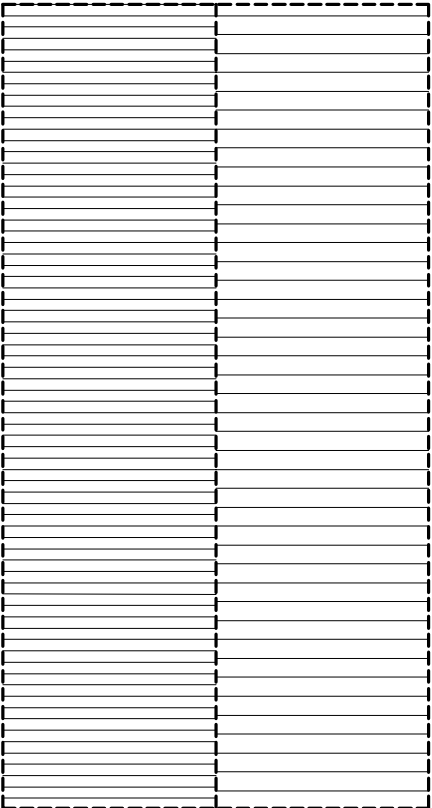

ROOF PLAN

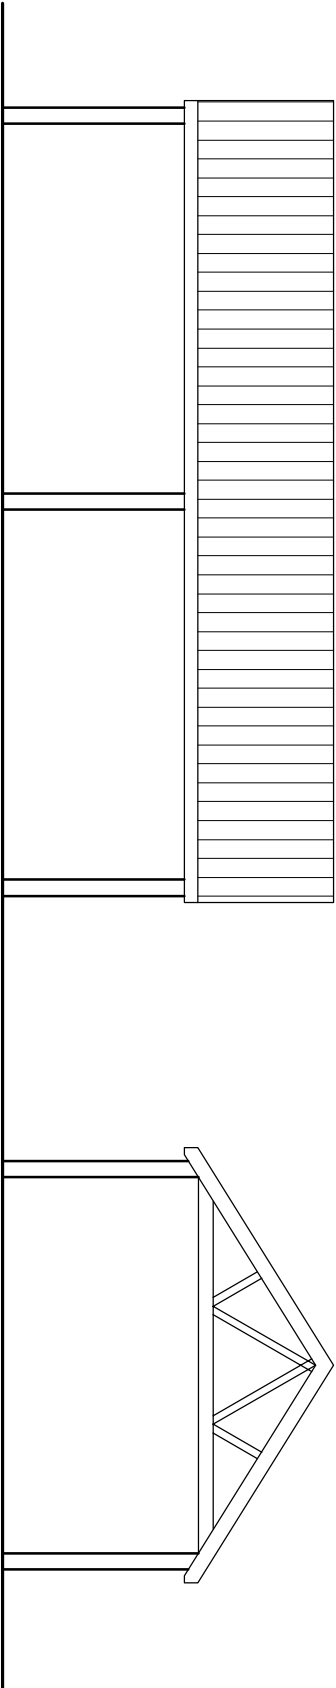

FRONT & REAR ELEVATIONS

SIDE ELEVATIONS

Client	Jaguar Estates
Job	THURNSCOE
Title	CAR BARN PROPOSALS
Dwg. No.	1989-008



Coda Studios Ltd
Hope Works, 25 Monray St, Sheffield, S3 8EL
t:0114 279 6003 f: 0114 279 6004
e:information@codastudios.co.uk

© COPYRIGHT EXISTS ON THE DESIGNS AND INFORMATION SHOWN ON THIS DRAWING
The Contractor must verify all dimensions on site before making shop drawings
or commencing work of any kind. No dimensions to be scaled from this drawing.
Architect to be notified of any discrepancies in dimensions immediately.