


South East Elevation As Existing

Scale 1:100@A3

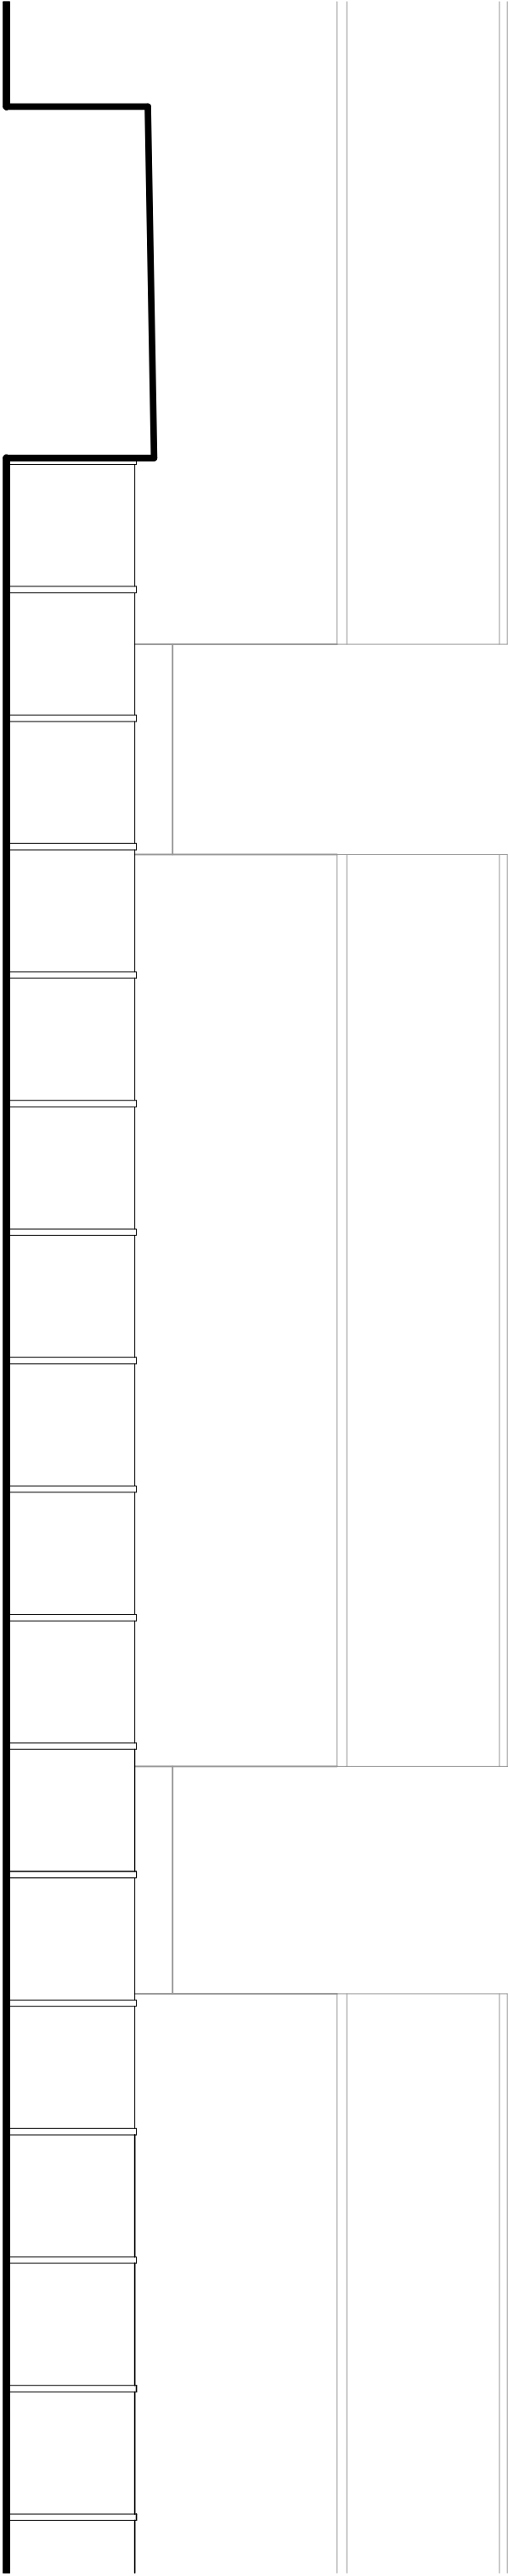

South West Elevation As Existing

Scale 1:100@A3

ISSUED FOR PLANNING

REVISION	DATE	DRAWN	CHECKED	DESCRIPTION	SCALE	DATE
CLIENT						
MR ASHLEY ARMITAGE				1:100@A3	JUL Y 2020	
PROJECT				DRAWN	CHECKED	
LAND ON CLIFTON AVENUE, BARNESLEY				ML		
DRAWING TITLE				JOB NUMBER	DRAWING NO.	REVISION
ELEVATIONS AS EXISTING				2033	102	
SHEET 1 OF 2						

TIMEARCHITECTS

Creative Conservation - Inspiring Design, Time Architects 226-228 Holme Lane, Sheffield, S64JZ
Registered Company Number in England and Wales: 8033383, Director: Michael Leigh
W. www.timearchitects.co.uk E. info@timearchitects.co.uk T. 0114 430 0114
© all rights reserved, report all discrepancies, do not scale from drawing, check dimensions on site