

FRONT


REAR

SIDE

SIDE


ELEVATIONS

Scale 1:200

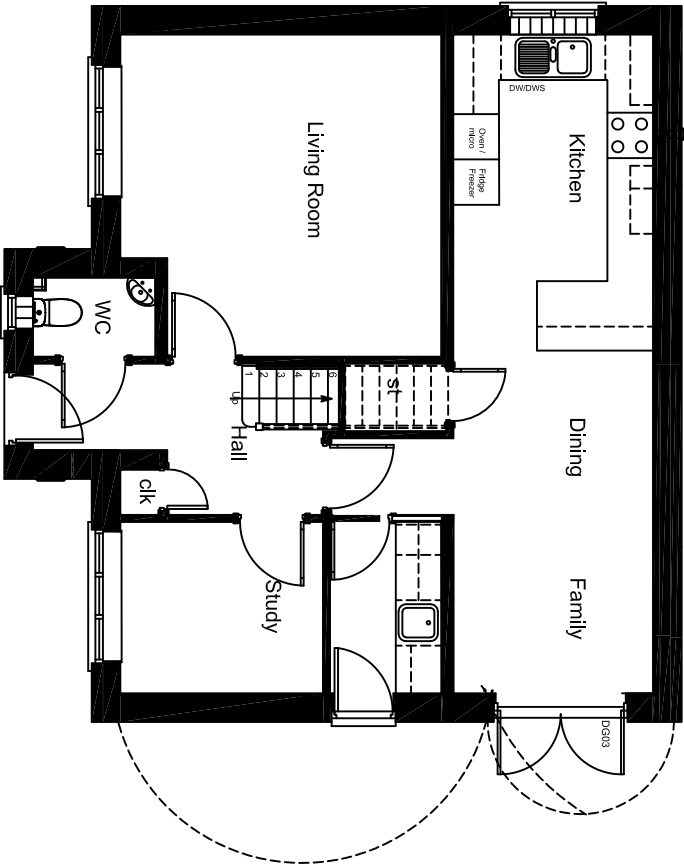

GROUND FLOOR PLAN

Scale 1:100

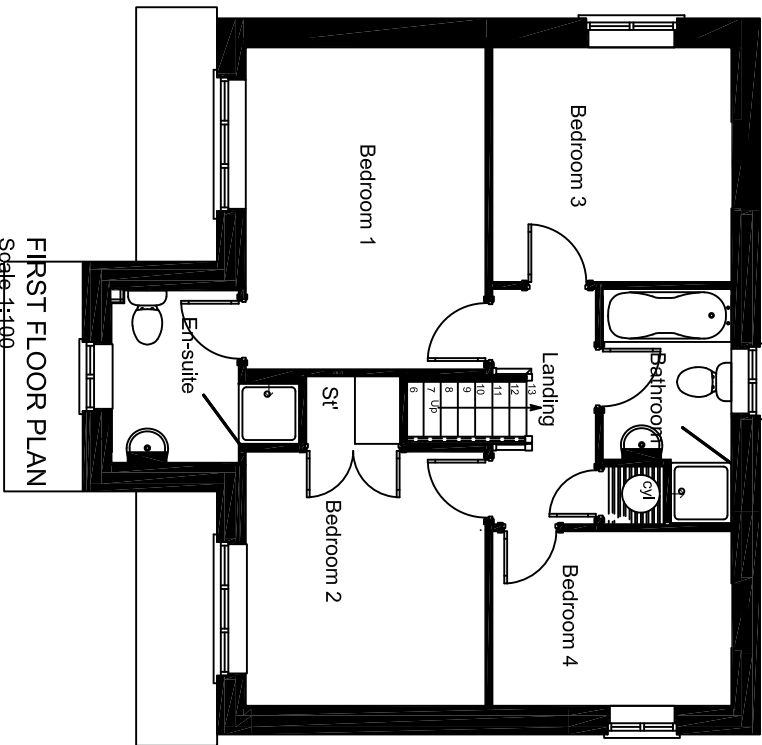

FIRST FLOOR PLAN

Scale 1:100

C	04.04.17	RN	G.Floor bays omitted, front wall moved forward with lean-to roof over.	
B	07.02.17	RN	Family Room window omitted, French doors widened, Wall between Utility/moved in line with L&Din wall, Utility & side Entrance door moved accordingly, Study enlarged, Kitchen layout re-designed	
A	23.05.16	RIC	Re-drawn, derived from HOL-A-1(A/2010)	
Rev	Date	Dwn	Details	CHK

The Hollin
Hipped roof without Conservatory

scale	size	db	cb	date
1:100/200	A3	KEH		21/01/14

drawing no.	rev
HOLL-P-04(2016/2013)	C

JONES
HOMES

JONES HOMES
EMERSON HOUSE, HEYES LANE, AUDERLEY EDGE, CHESHIRE, SK9 7LP
Tel: (01625) 588400 Fax: (01625) 588270