



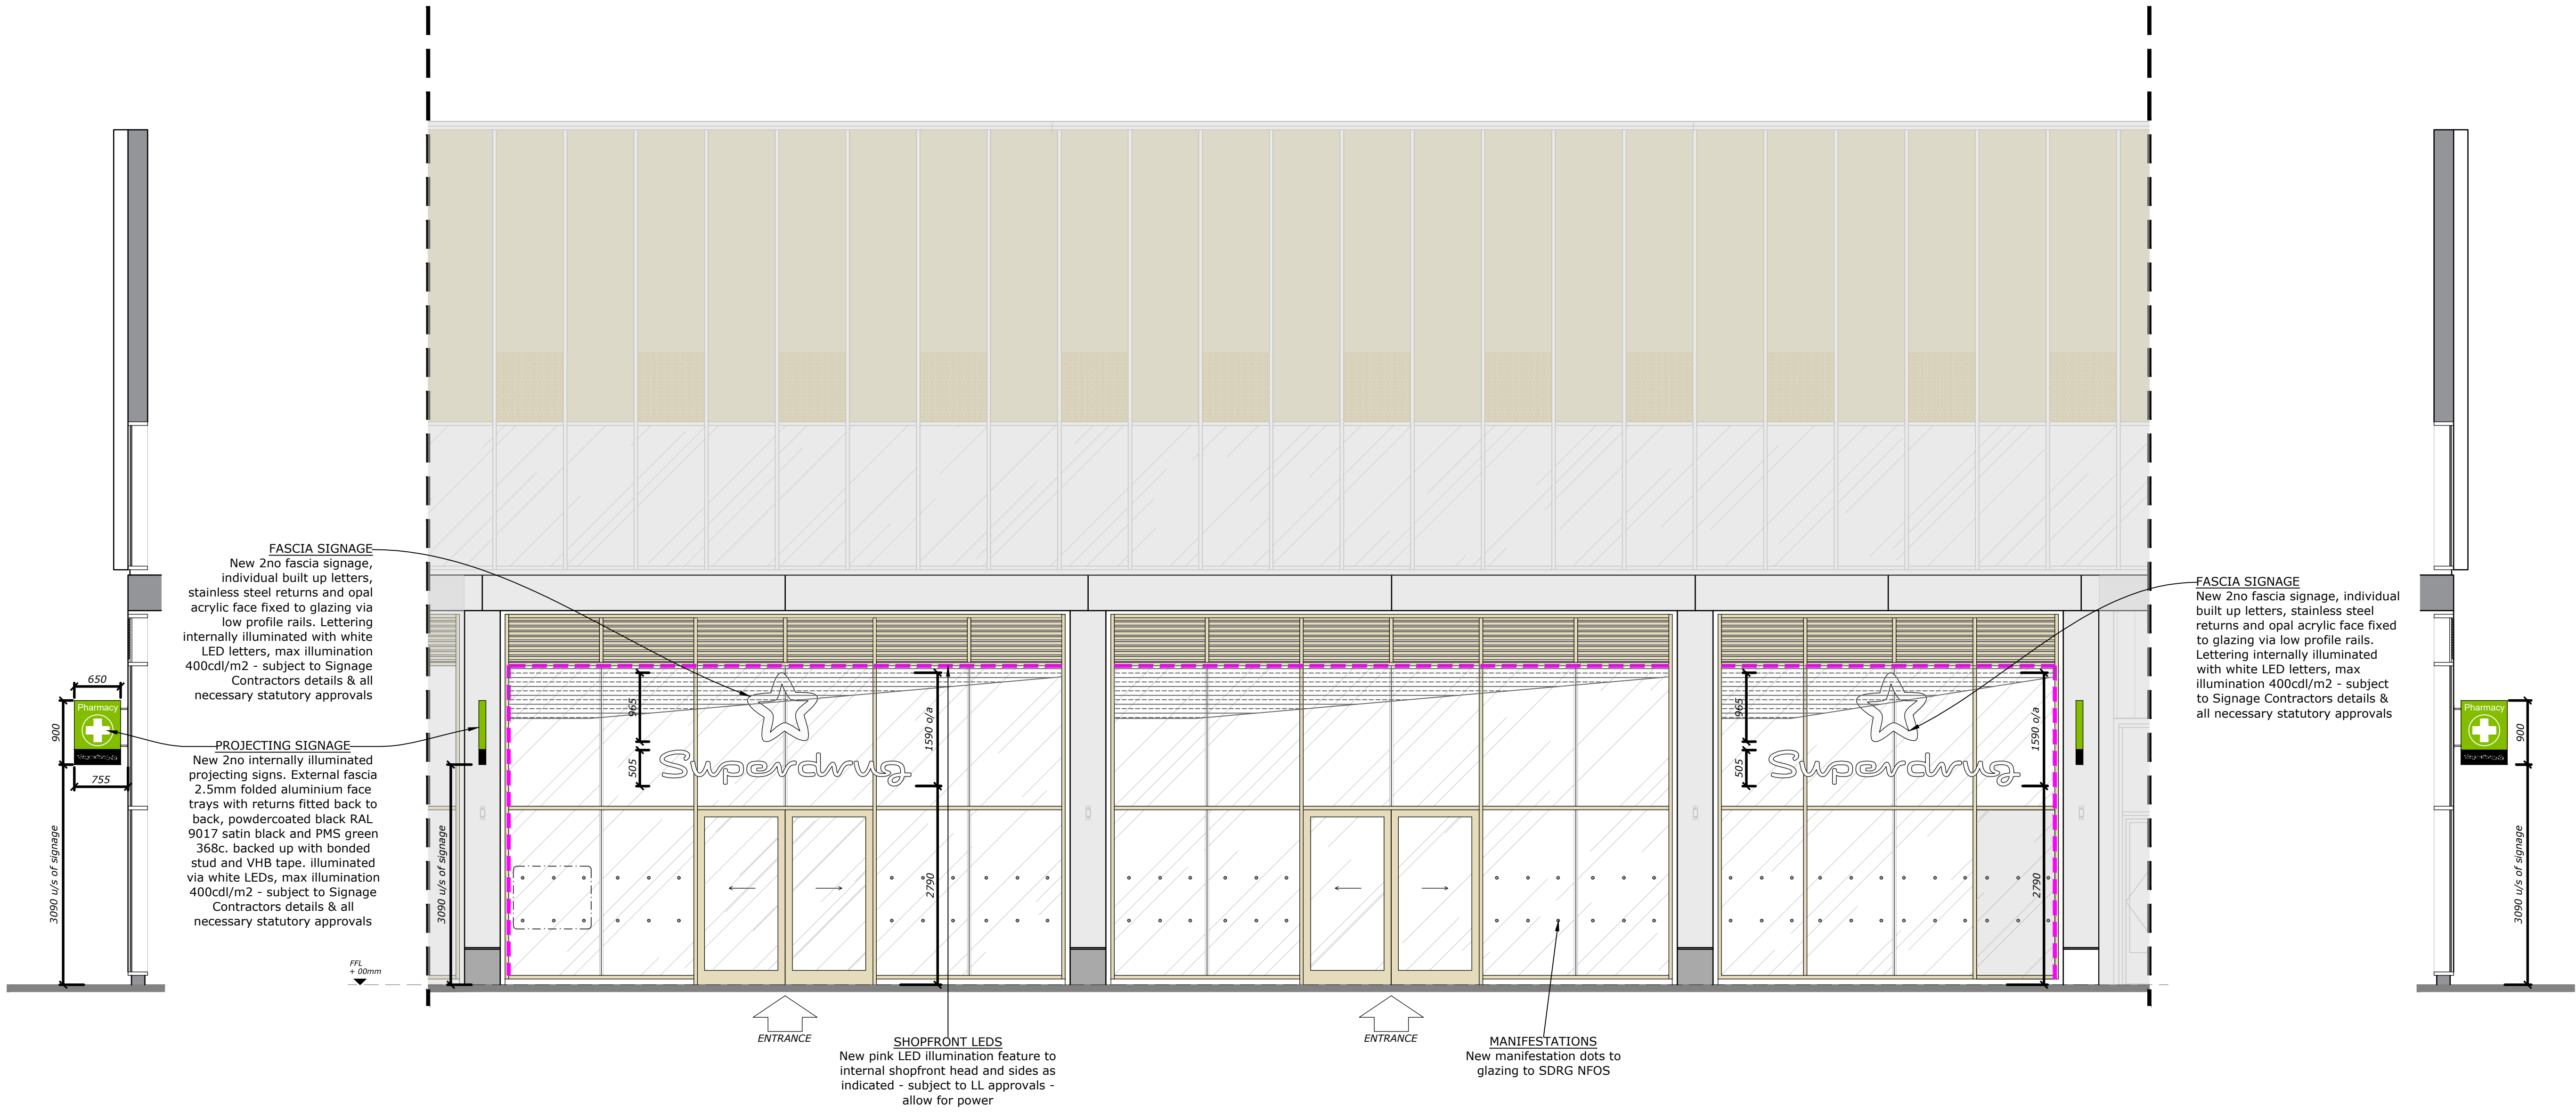

- The contractor must verify all dimensions on site before any works are undertaken, discrepancies are to be reported to the project architect/designer for clarification.
- All works will be carried out in accordance with the SUPERDRUG NFOS document & are to comply with the tenants fit out guidelines following landlords approval.
- HVAC, M&E layouts are indicative & must be verified with the relevant contractor before commencement of work.
- All works to be carried out in accordance with the fire strategy and fire cert application schedule produced by the landlord team issued at tender.
- The existing/proposed sprinkler system is to be assessed by contractor to ensure the system is in compliance with building regs part B.
- This drawing remains the property of ASWATSON/SUPERDRUG & may not be reproduced in any way without prior consent.


- SCHEDULE OF RISKS**
Standard risks and hazards normally associated with the types of work detailed on this drawing, include:
- Electrocution: M&E installation/alterations.
 - Working at height: Falls from scaffolds, platforms & ladders. Falling materials.
 - Noise: Use of power tools & demolition equipment.
 - Dust: Use of power tools & demolition equipment.
 - Suffocation: Fume inhalation from installation/alterations to incoming services, working with hazardous materials/solvents.
 - Trip hazards: Loose cables & materials.
 - Working in close proximity to the public.
 - Risks associated with structural works will be assessed by a structural engineer.
 - It is assumed that all works on this drawing will be carried out by a competent contractor working, where appropriate to an approved method statement.

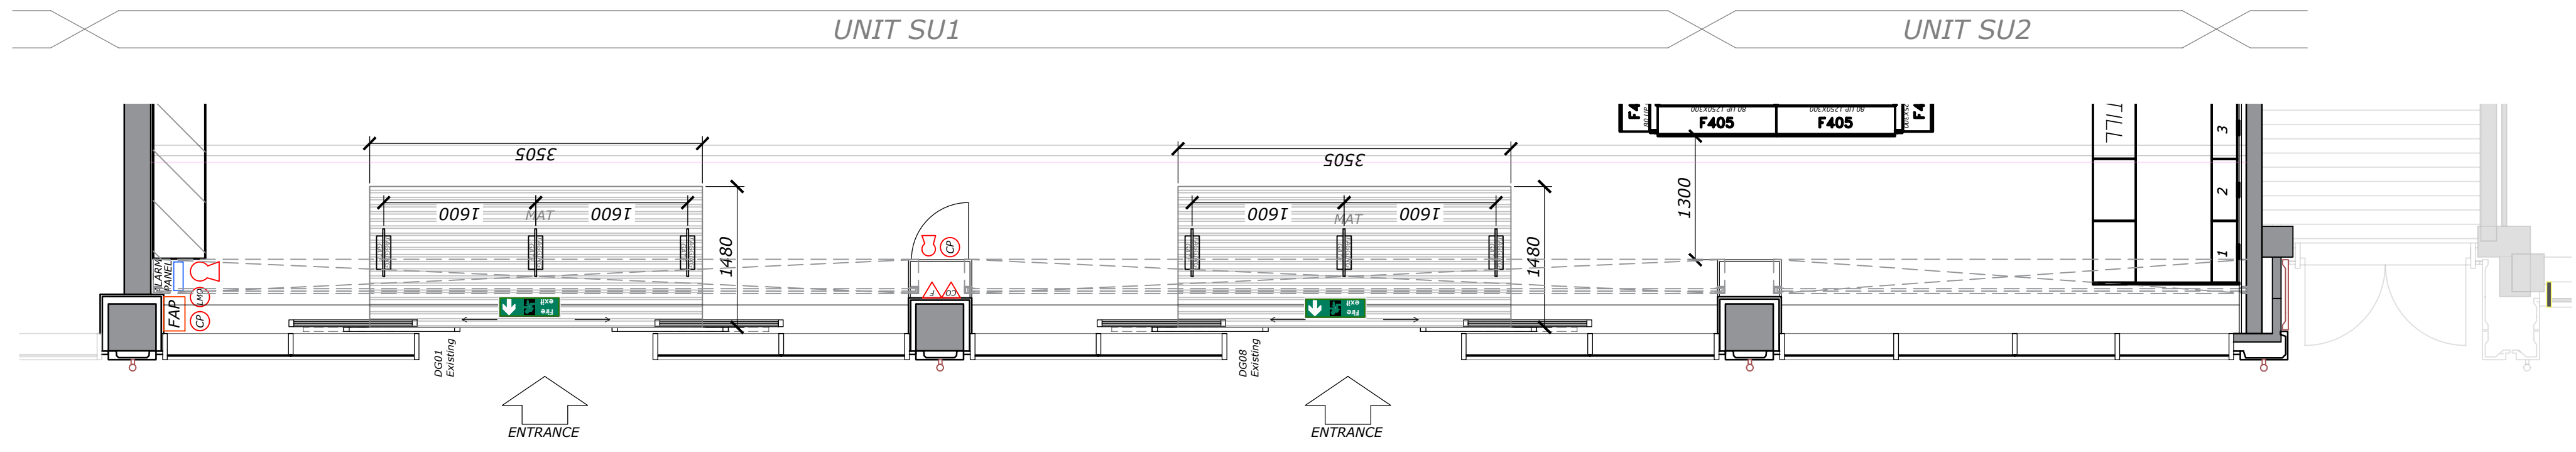

Proposed Shopfront Elevation
Scale 1:50



MANIFESTATIONS
New circular frosted vinyl window manifestations to new glazing as per Superdrug NFOS. Manifestations to be 2no rows of 50mm diameter frosted vinyl dots at 900mm AFFL and 1600mm AFFL to centre line. Dots to be reverse applied to glazing
Ref: Metalmark M7-DE Dusted etch vinyl
All new manifestations to be in accordance with approved Document K and relevant BS 8300 guidance

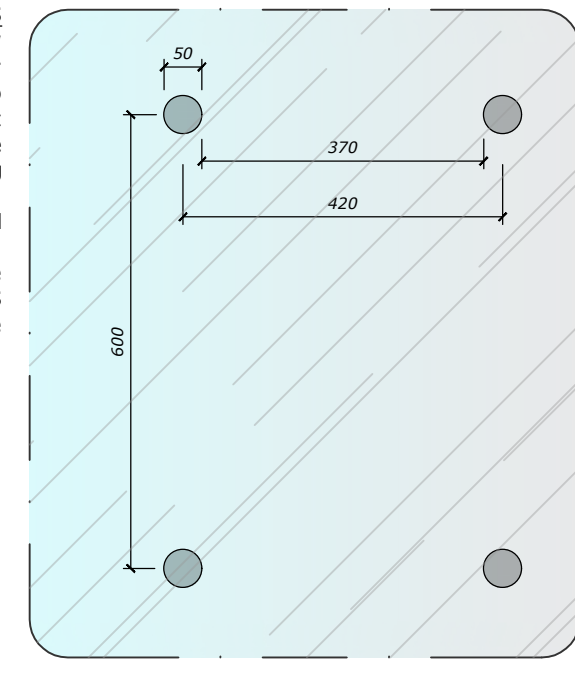

REV	REVISION NOTE	DATE	BY

DRAWING TITLE
PROPOSED SHOPFRONT ELEVATION

DRAWING NUMBER
CPS 25 048

SCALE
1:50 @ A1

PROJECT
UNIT SU1 & SU2, THE GLASS WORKS
THE MET CENTRE, CHEAPSIDE
BARNESLEY, S70 1GW

STATUS
PLANNING

21 Sydenham Road
Croydon
Surrey
CR0 2EU

Superdrug

150 Birchwood One
Derbyshire
WARRINGTON
WA3 7GB

Tel: 01925 831 710
E-mail: enquiries@cpsps.co.uk
Web: www.cpsps.co.uk

cube.