




REVISIONS						Client		Drawn	Date
Ref:	Description	Date	Ref:	Description	Date	MESSRS PEARSON PROPERTY HOLDINGS LTD		JST,	JAN 2010.
						Project NEW RESIDENTIAL ACCOMMODATION ON MARKET ST, HOVLAND		Checked	Scale 1:100 / 1:250.
						Title BLOCK/ROOF PLAN + SITE PLAN.		Project Ref.	PPH/MJS
								Drawing No.	3




← EXISTING DWELLINGS : COMMON OWNERSHIP

FRONT ELEVATION: UNIT 1 UNIT 2 UNIT 3 UNIT 4 UNIT 5
 Facing walls, verge boards & materials to match existing adjacent dwellings.

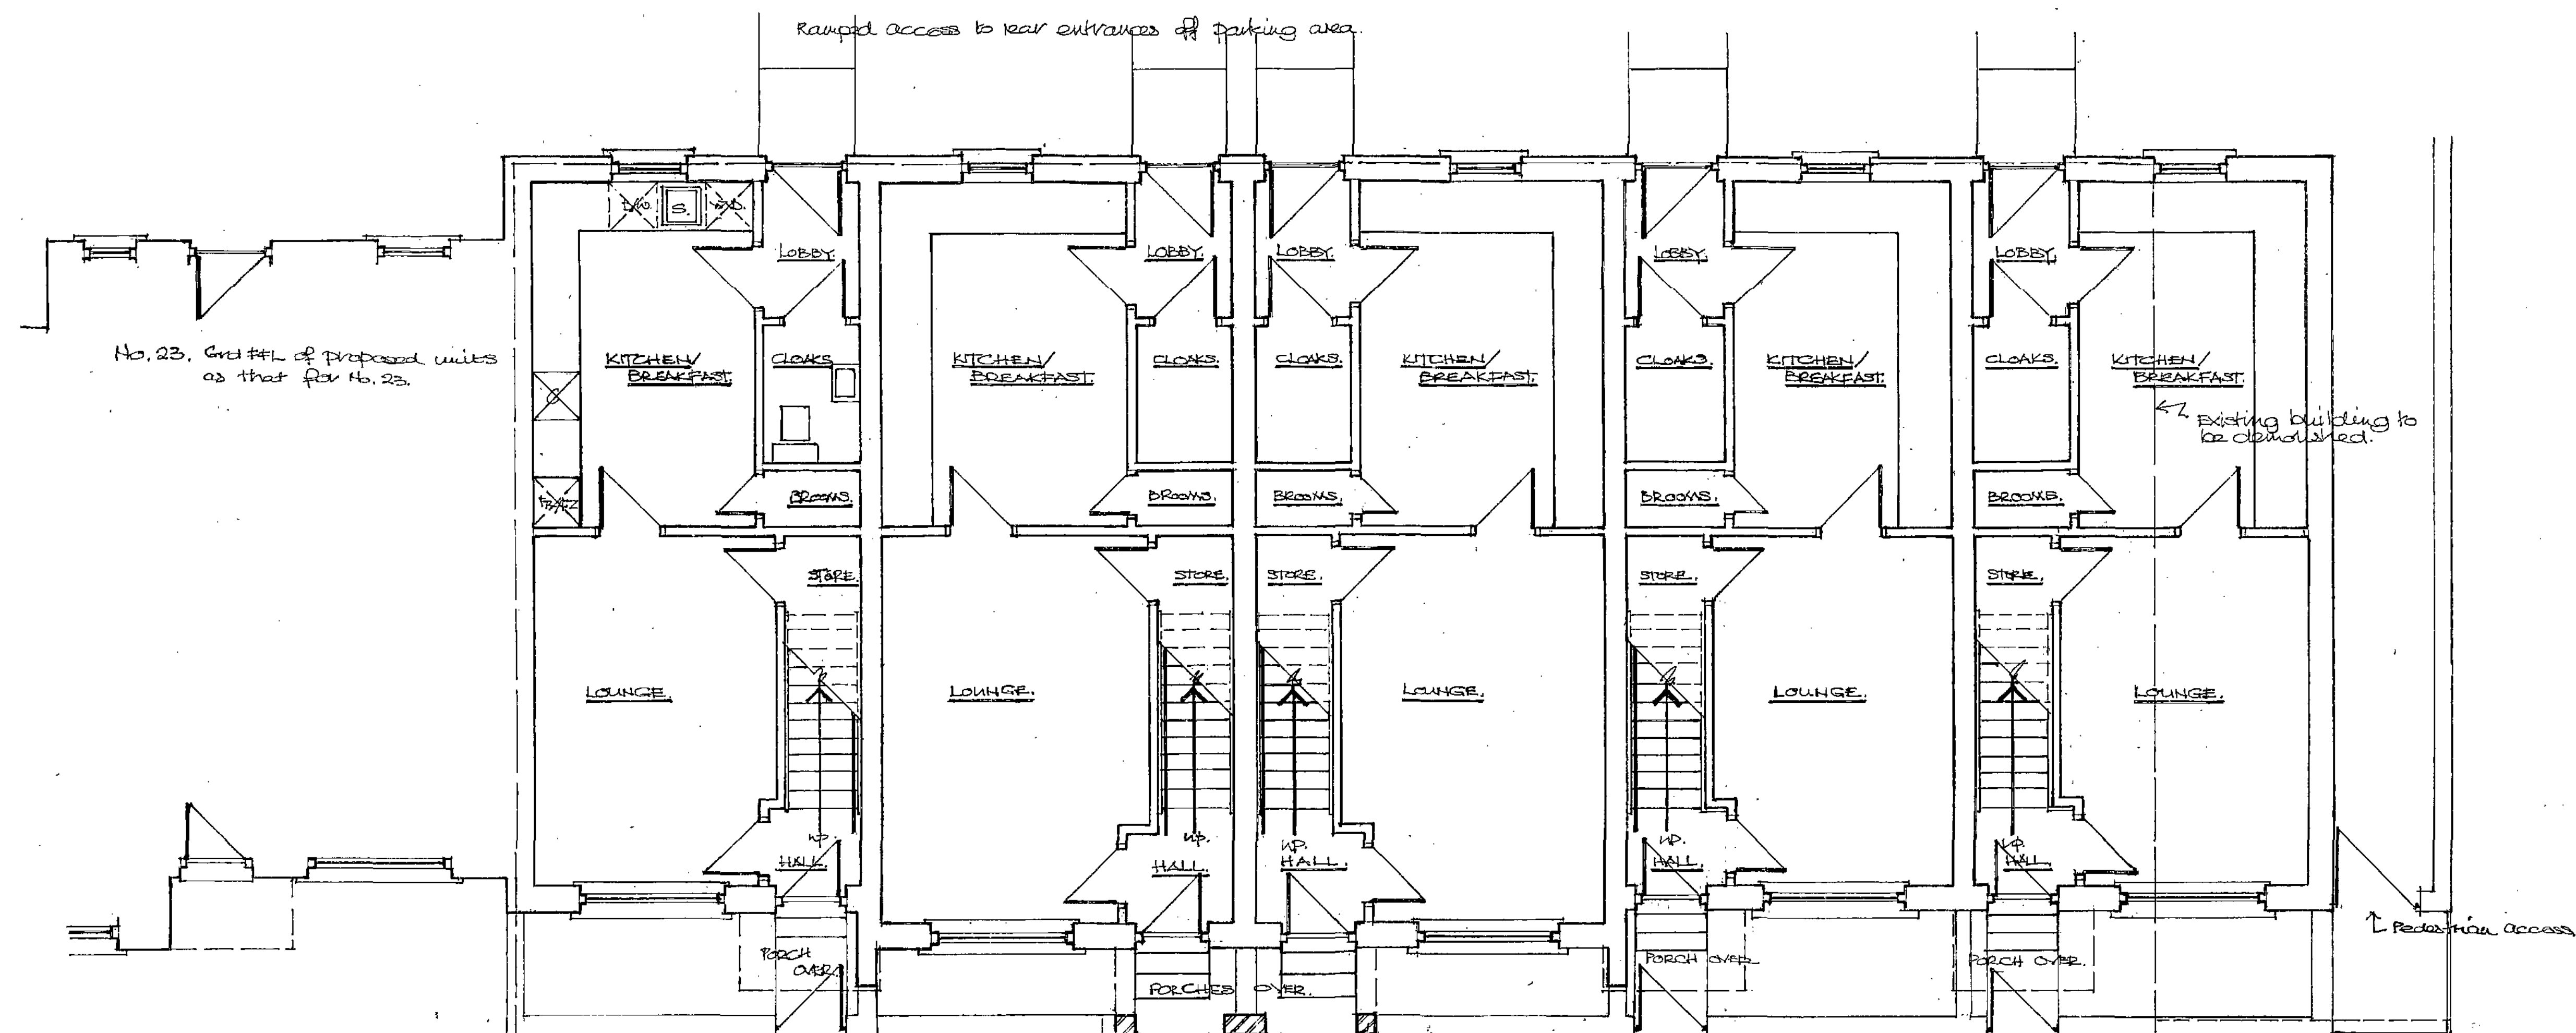

A
 RECEIVED
 13 DEC 2000
 CORPORATE
 141 ROOM

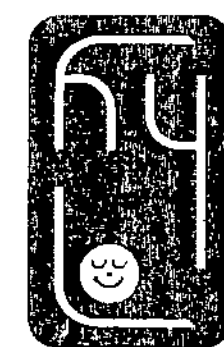

HYO Design: architect / designer

50, Church Street, Brierley, Nr. Barnsley, South Yorkshire. S72 9HT
 Fax / Telephone No: 01226 713427

HEATHERBANK 10288

REVISIONS


Ref:	Description	Date	Ref:	Description	Date
X	Elevation added.	2.1.10.			

Client: MESSRS PEARSON PROPERTY HOLDINGS LTD.


Project: NEW RESIDENTIAL ACCOMMODATION ON MARKET ST., HOVLAND.

Title: PROPOSED GROUND FLOOR PLANS

Drawn: JST Date: DEC. 07.
 Checked: Scale: 1:50.
 Project Ref: PPH / MASH.
 Drawing No: 1/A.

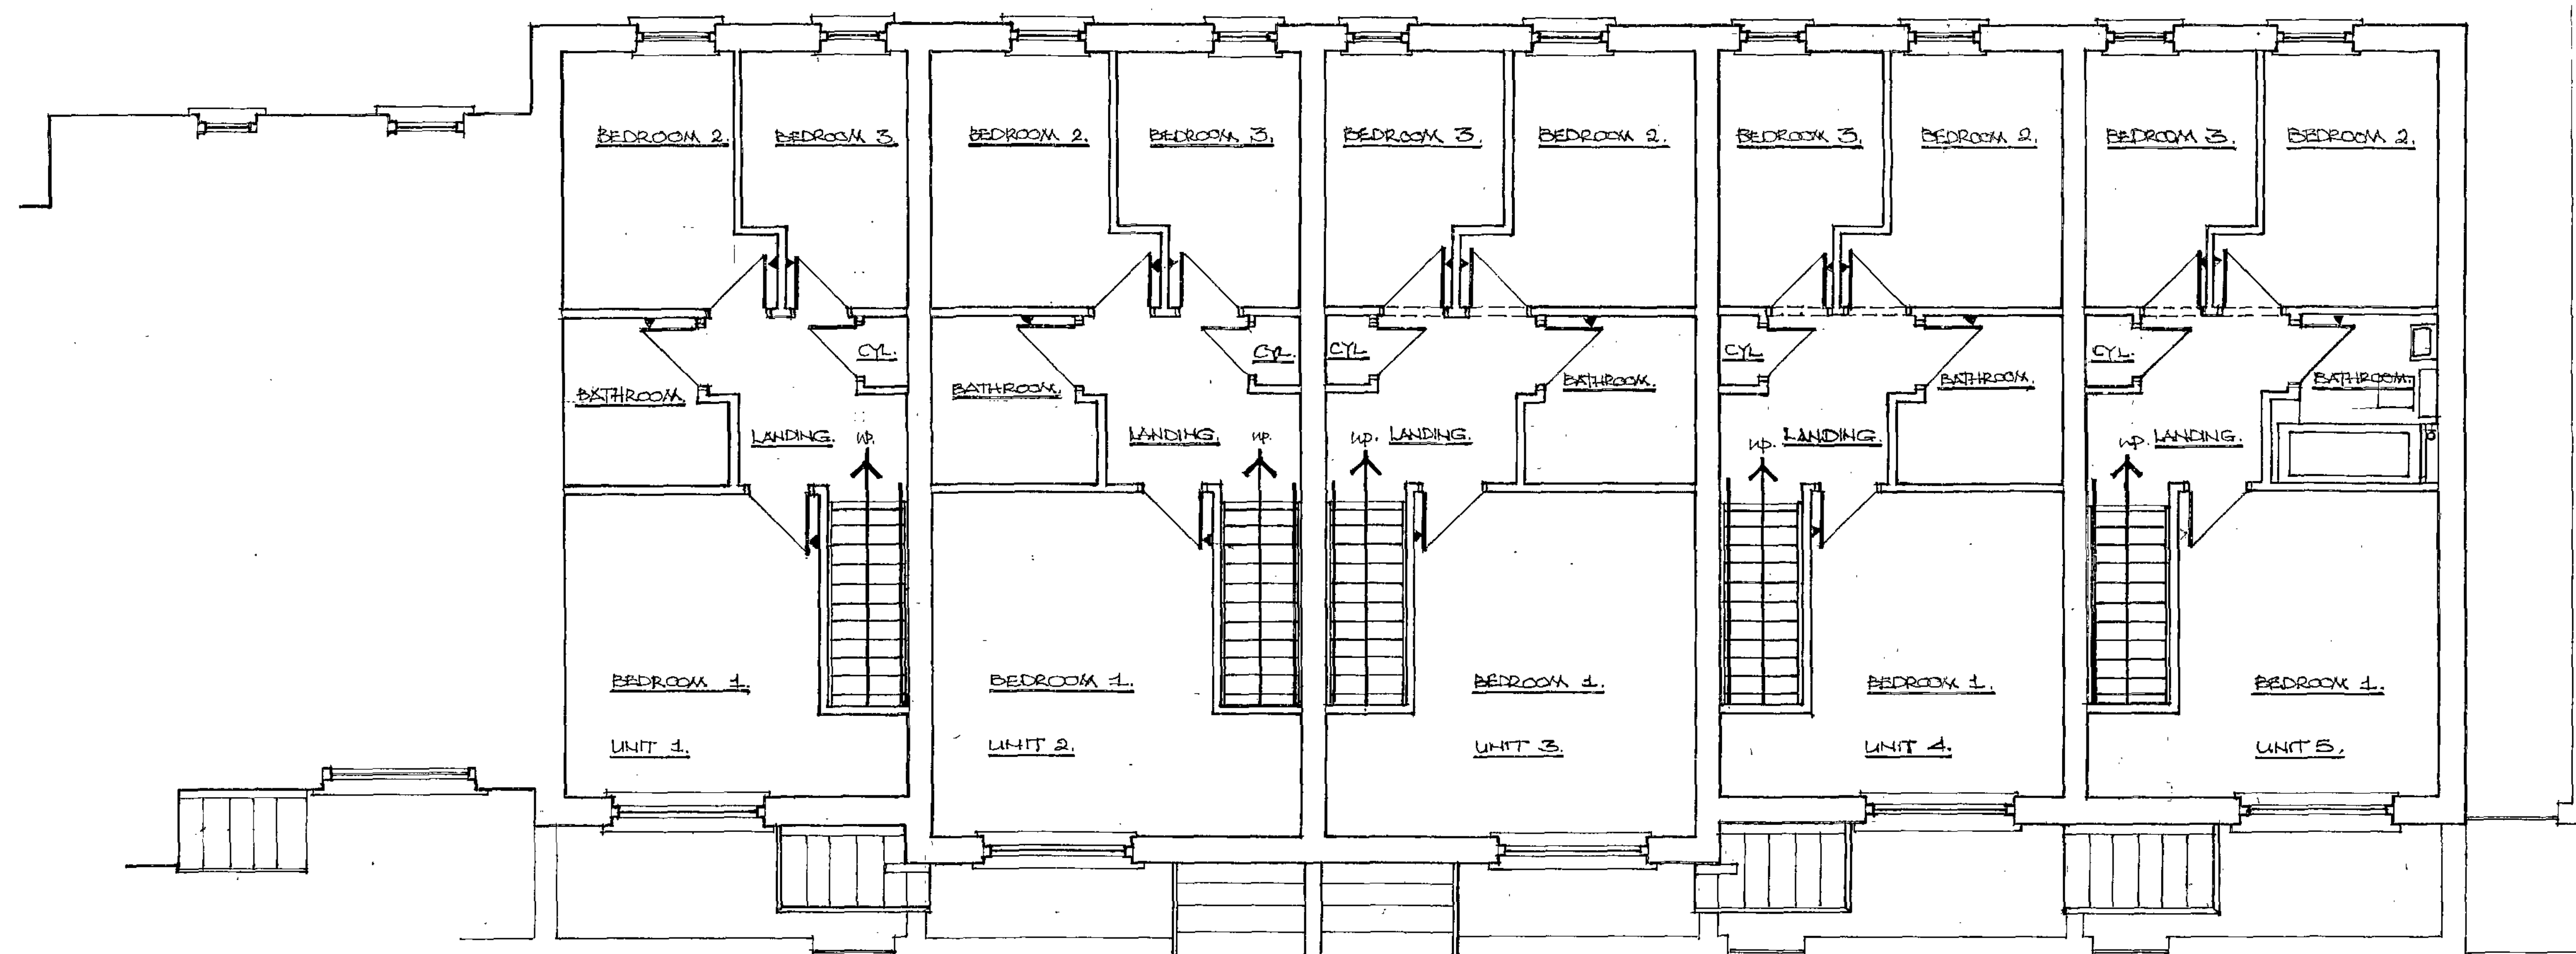

RECEIVED
13 DEC 2009
CORPORATE
RECEIPT

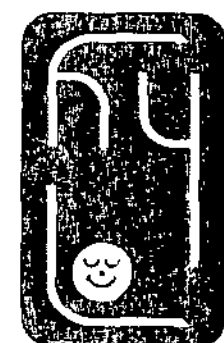

Hylo Design: architect / designer

50, Church Street, Brierley, Nr. Barnsley, South Yorkshire. S72 9HT
Fax / Telephone No: 01226 713427

HEATHERBANK H2009

REVISIONS					
Ref:	Description	Date	Ref:	Description	Date
X	Elements added.	1.1.10.			

Client: MESSRS PEARSON PROPERTY HOLDINGS LTD.		Drawn: Jst	Date: DEC. 09
Project: NEW RESIDENTIAL ACCOMMODATION ON MARKET ST, HOVLAND.		Checked:	Scale: 1:50.
Title: PROPOSED FIRST FLOOR PLANS.		Project Ref: PPH/MST.	
		Drawing No: 2/A.	