




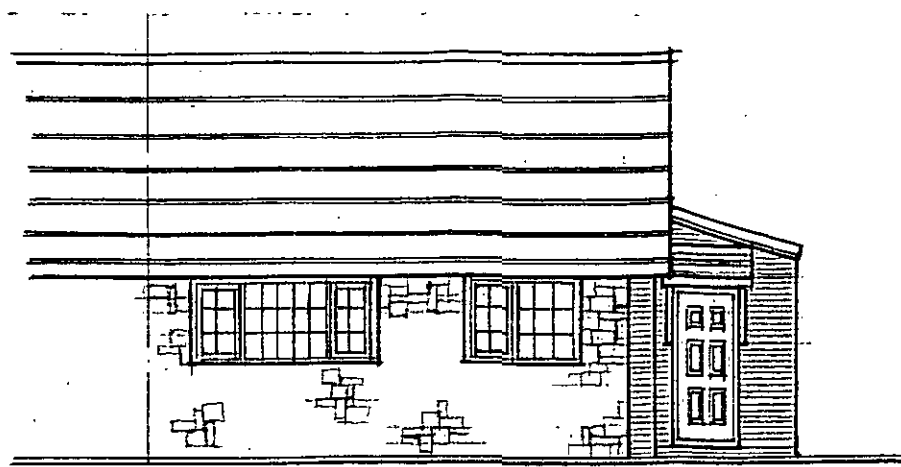


FRONT ELEVATION

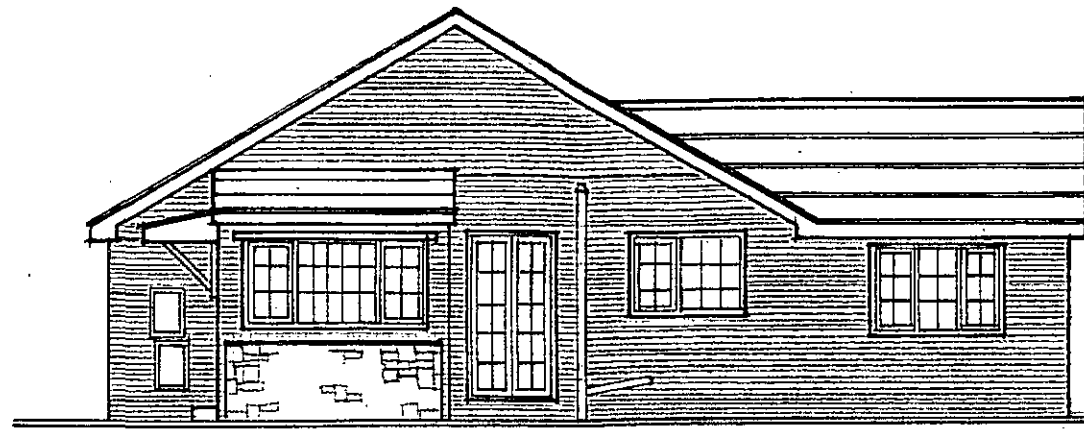

SIDE ELEVATION


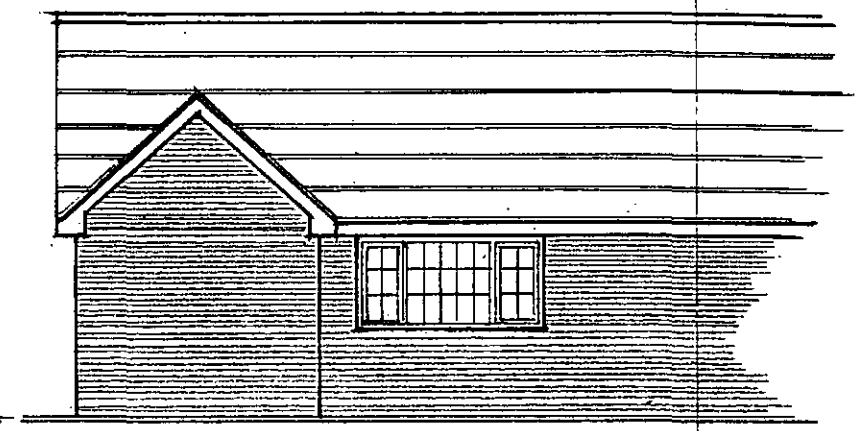


REAR ELEVATION

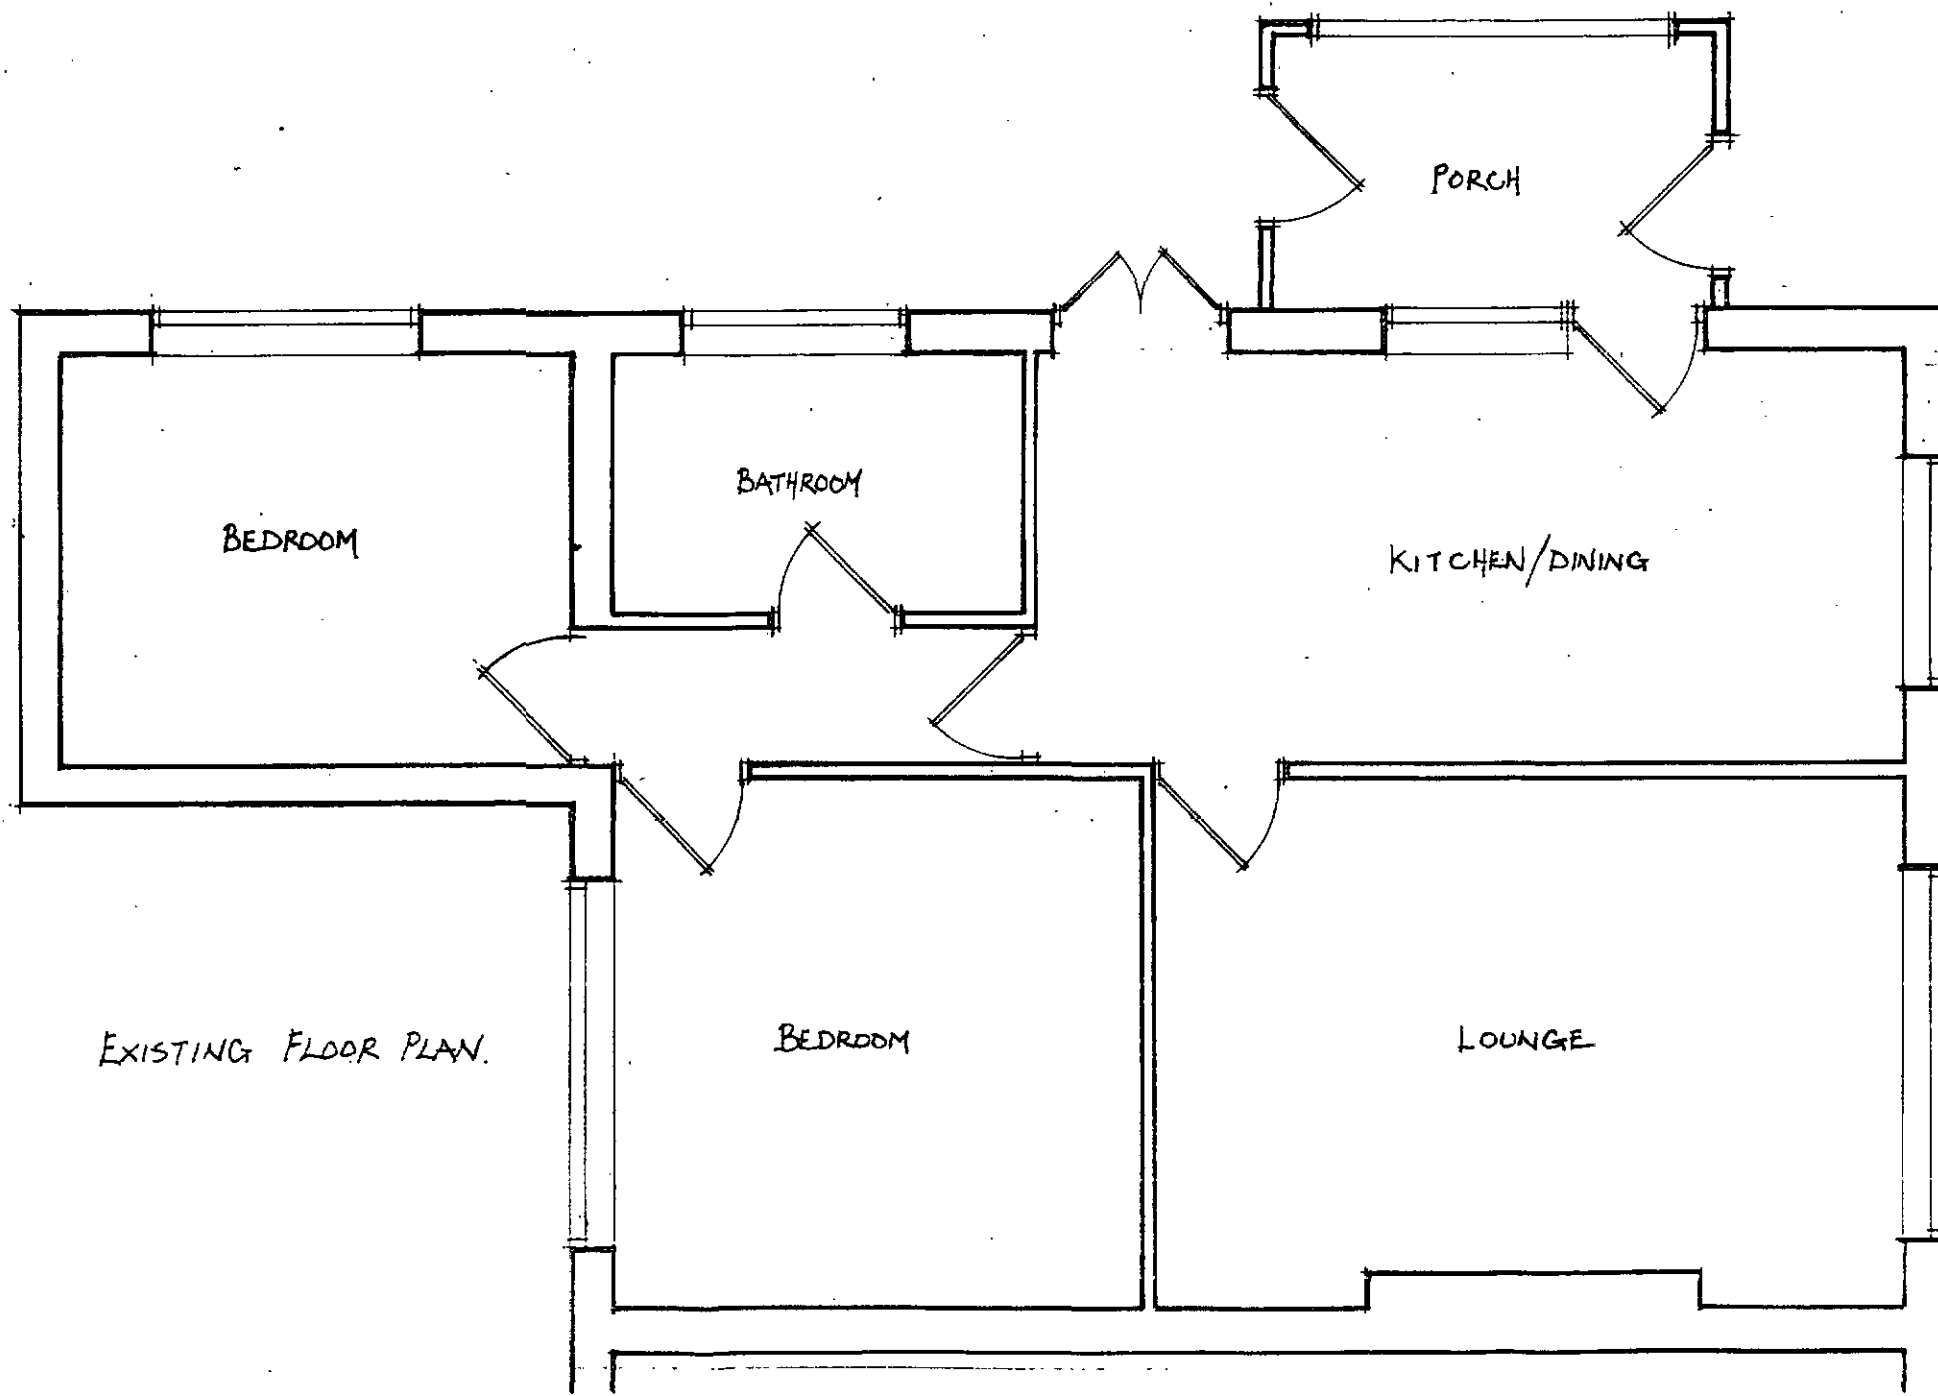

EXISTING FLOOR PLAN.

EXISTING FLOOR PLAN & ELEVATIONS
 7 BROCKLEHURST AVENUE
 BARNSELY
 SCALE 1:50 & 1:100
 DWG NO BR/100/1
 JULY 2014.

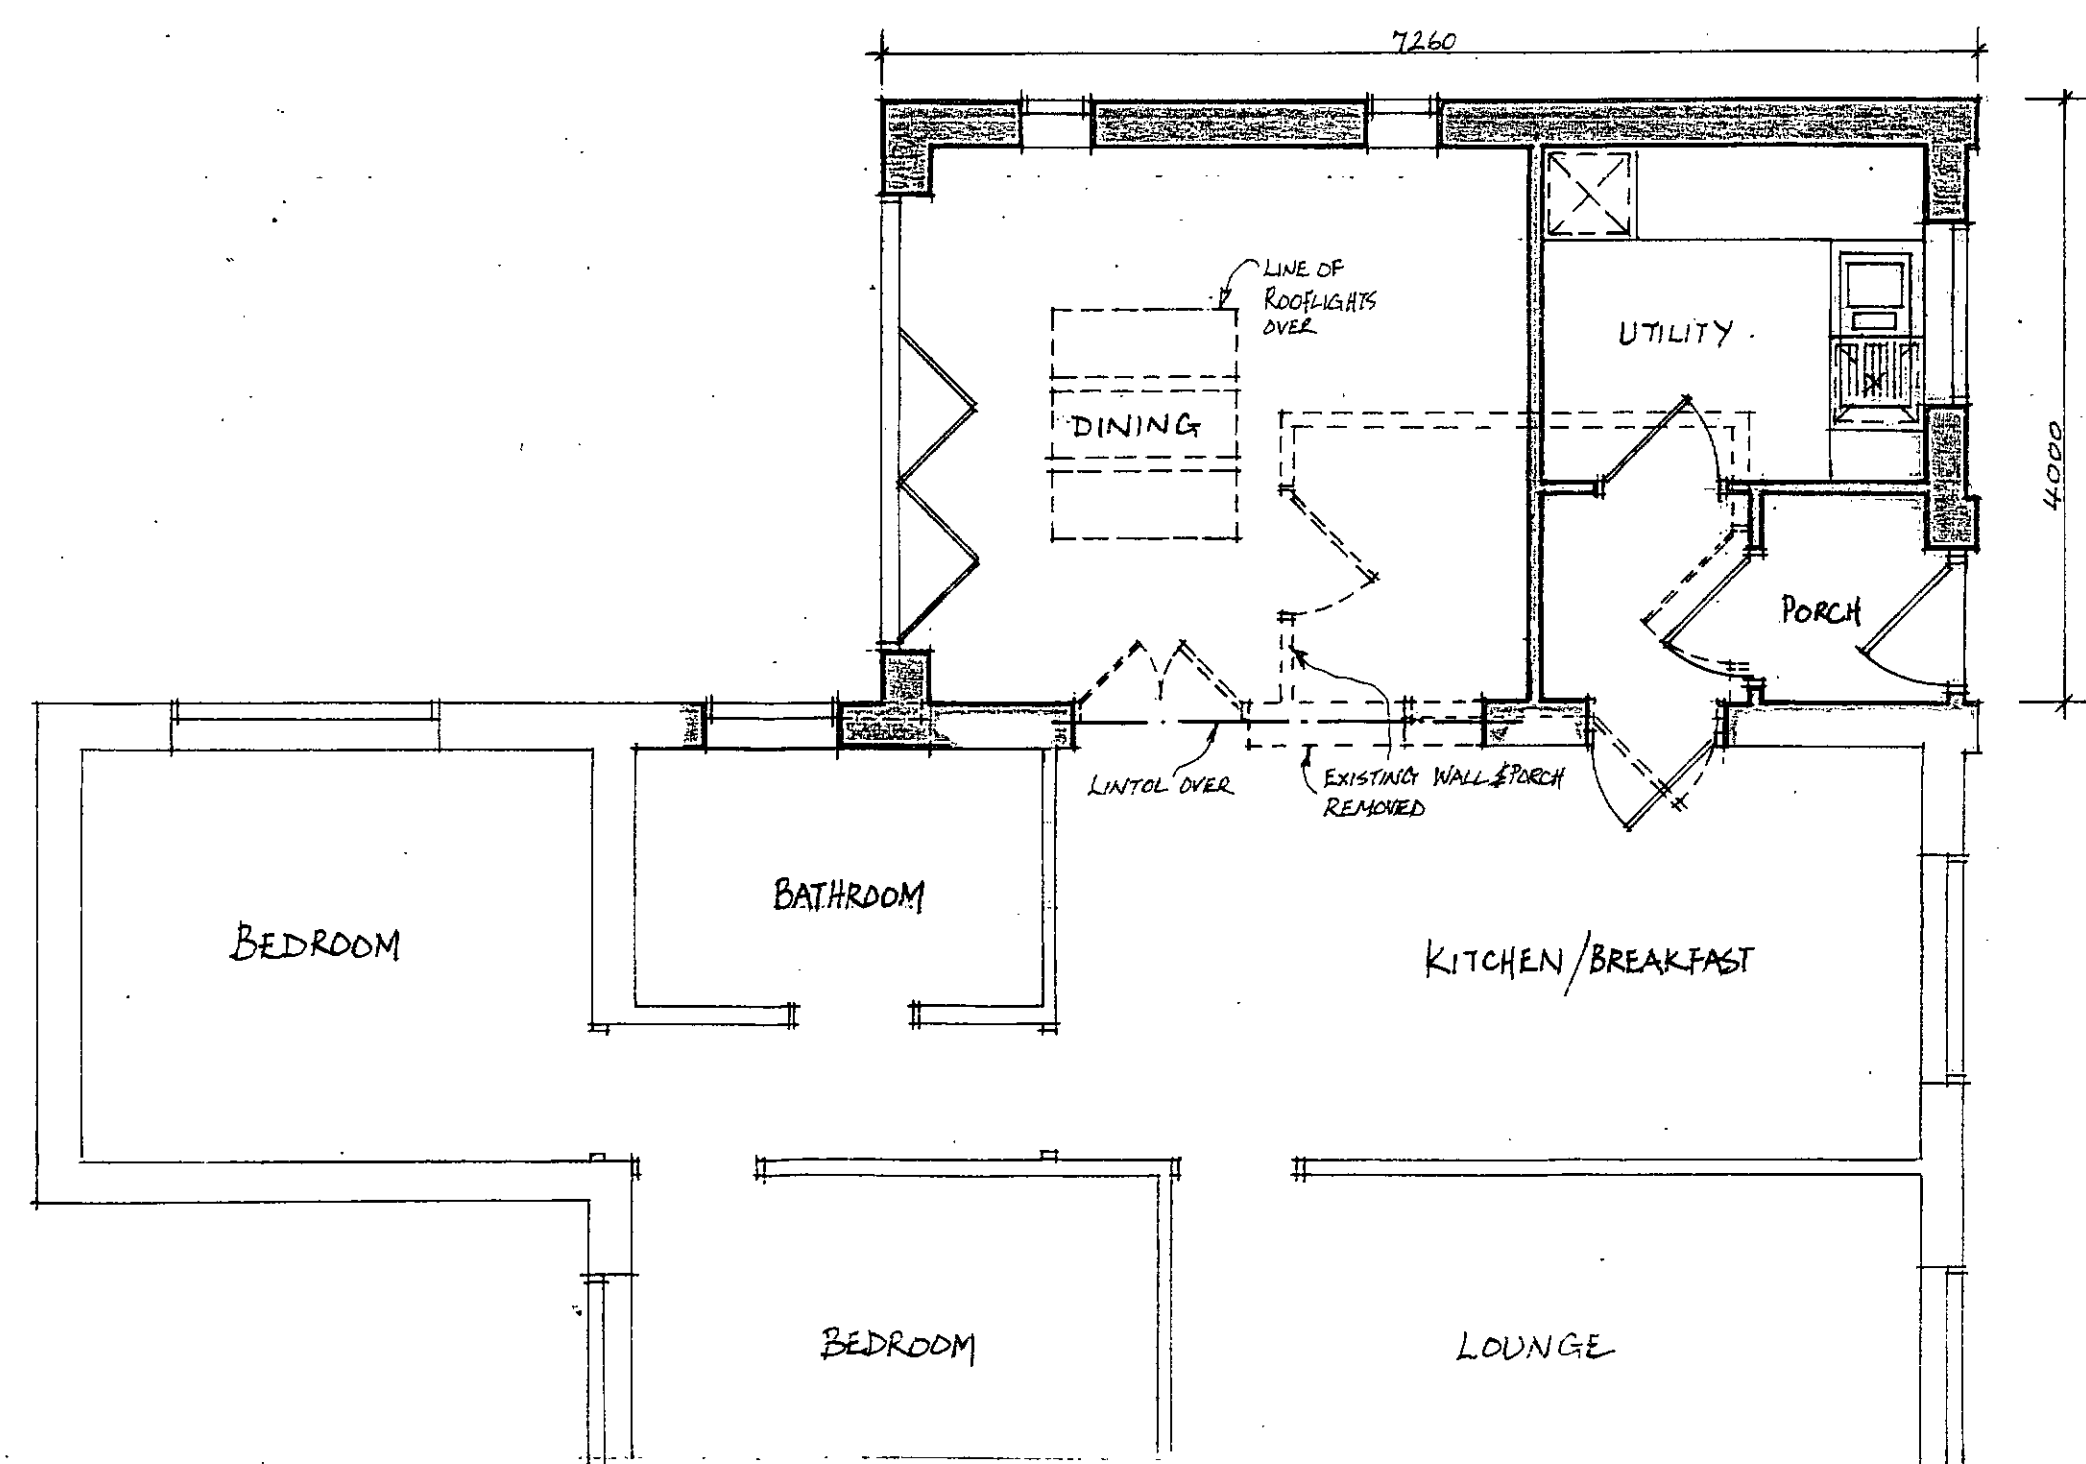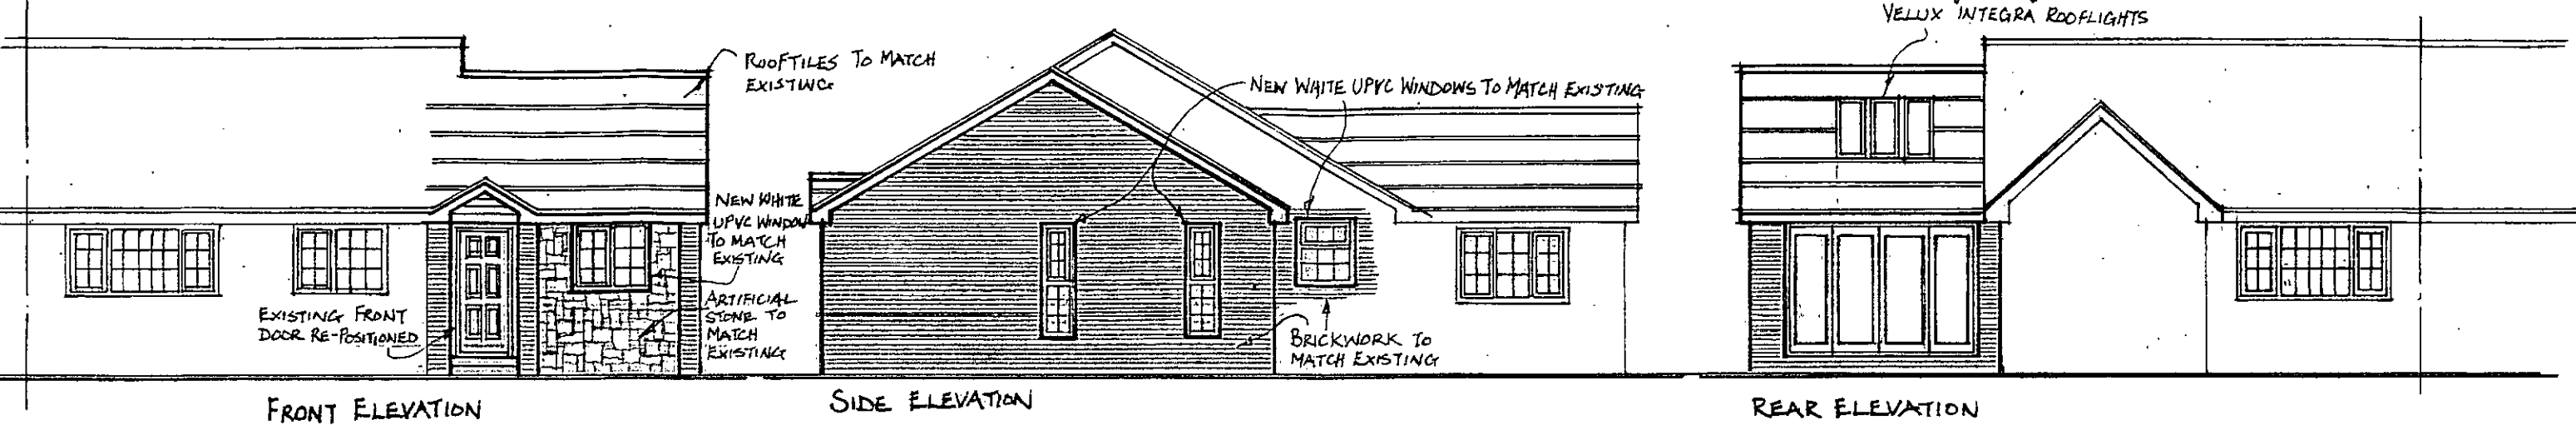

PROPOSED FLOOR PLAN & ELEVATIONS
FOR SIDE EXTENSION
7 BROCKLEHURST AVENUE
BARNSELEY
SCALE 1:50 & 1:100
DWG NO BR/100/2
JULY 2014.