



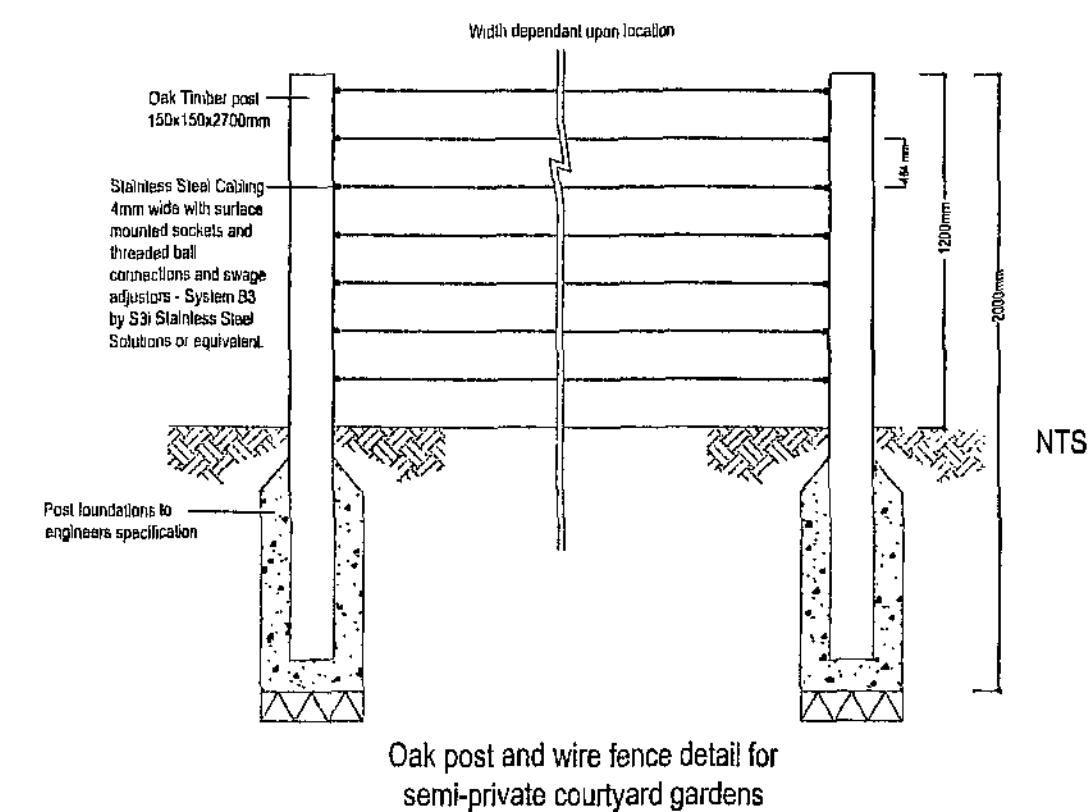

LEGEND

	Existing tree to be retained		Proposed climber
	Existing tree to be removed		Proposed grass
	Proposed tree Standard Heavy		Proposed garden seat
	Proposed tree Standard Selected		Bulb and wildflower grass mix
	Proposed coniferous tree		
	Proposed specimen shrubs		
	Proposed shrub bed		
	Raised timber planter 0.6-0.8m high to be planted with annual and perennial plants/flowers and replenished seasonally		

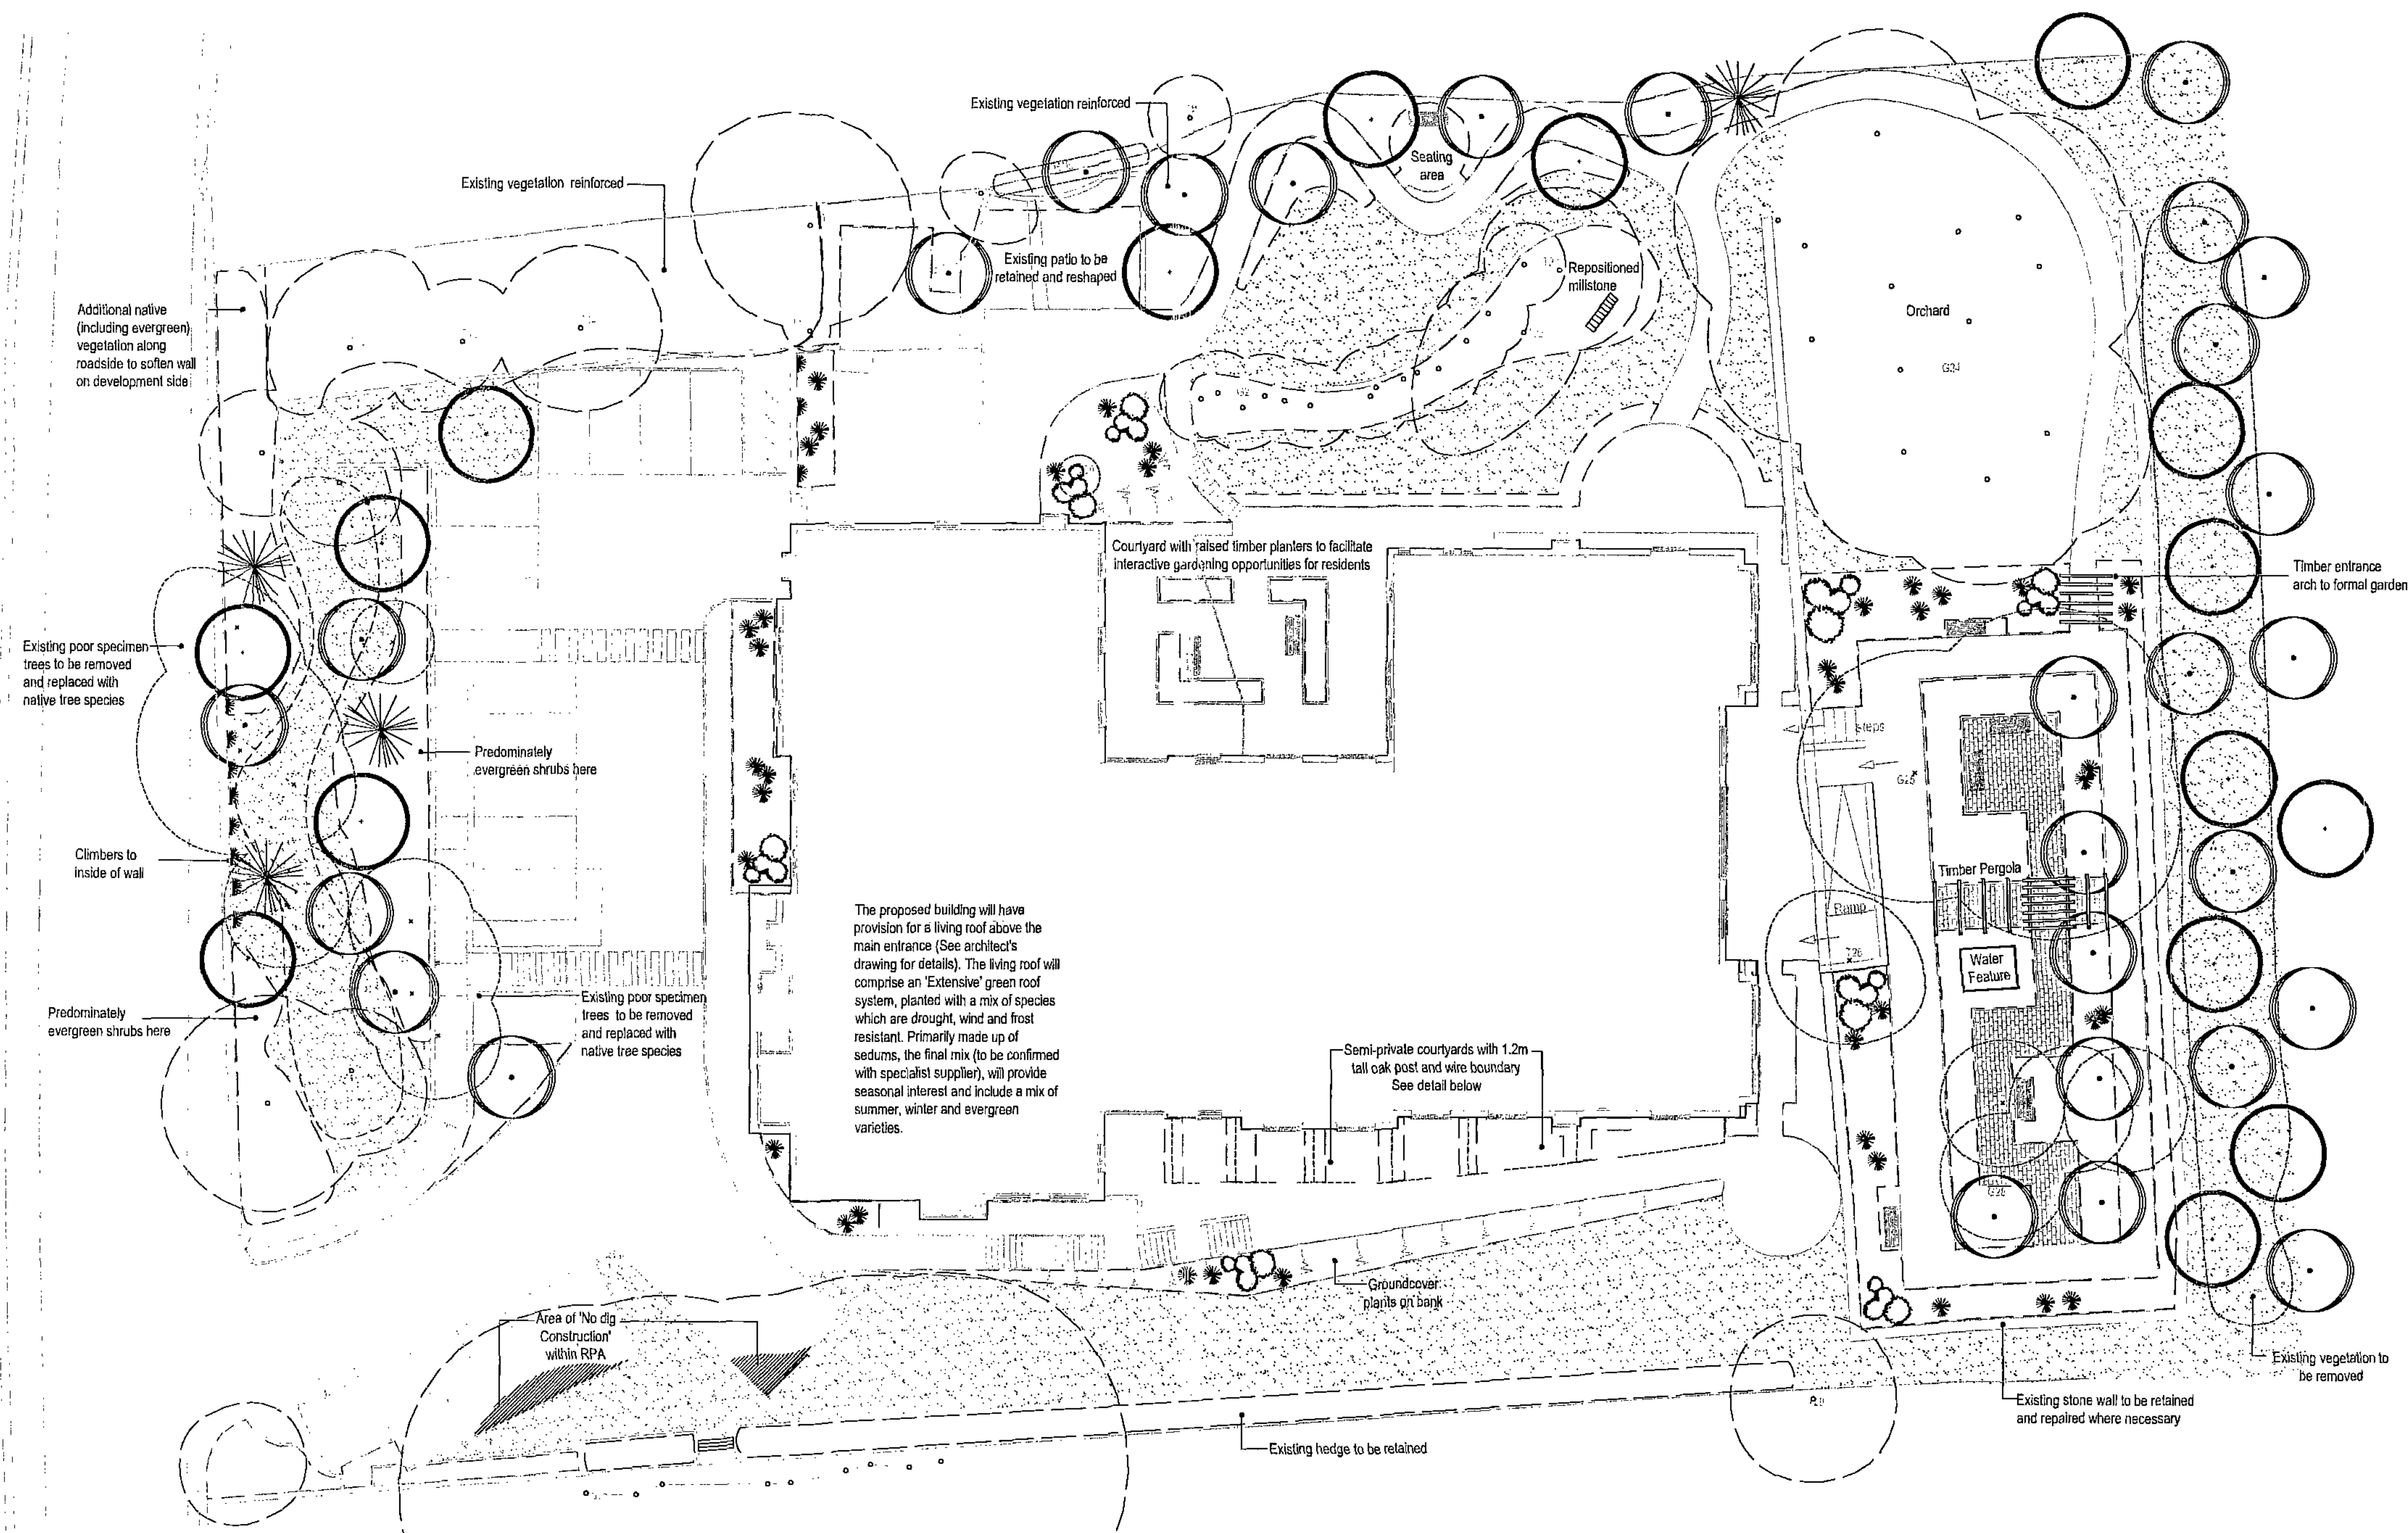

Rev B: Revised following initial comments from LA and updated parking layout bs4-24feb09(NS)
Rev A: Revised to latest architect's layout and comments F1905-901-bs3-rec'd 27Jan09(NS)
Base: DWA Architects Ltd, 'Proposed Site Plan', SK10 E received 18Nov08

PROJECT	Common Road, Brierley, Barnsley	2011
TITLE	Landscape Proposals	
CLIENT	Flagswan Two/DWA Architects Ltd	
DATE	08 Jan 08	SCALE 1 : 200
DRAWN	NS/jr	DRAWING NO 2092/2
CHECKED	MP	REVISION B
SHEET	A1	