



|             |         |
|-------------|---------|
| Drawing No. | Rev No. |
| MGD001 -001 | B       |

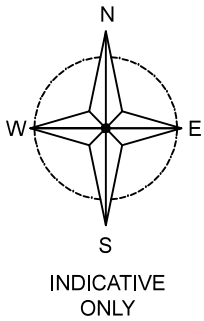

LOCATION PLAN  
SCALE 1:1250 AT A3

 

SITE PLAN  
SCALE 1:500 AT A3

DO NOT SCALE: Contractor to check all dimensions and report any omissions or errors

NOTES

|     |                             |     |     |     |          |
|-----|-----------------------------|-----|-----|-----|----------|
| B   | Rear extension removed      | JRB |     |     | 23/03/23 |
| A   | Dining room reduced in size | JRB |     |     | 13/02/23 |
| Rev | Description                 | By  | Chk | App | Date     |

JRB DESIGNS Ltd  
1 Saville Road  
Cudworth  
Barnsley  
S72 8LT  
Tel: 01226 383542  
Fax: 01226 380078  
Mob: 07970 541192  
Email: john@jrbdesigns.co.uk

This drawing is copyright. © jrbdesigns Ltd.

Client  
MR. G DARN

Drawing Title  
SITE PLANS

Address  
16 POULTON STREET  
MONK BRETTON  
BARNSELEY  
S71 2SE

Project Title:  
PROPOSED TWO STOREY SIDE &  
REAR & SINGLE FRONT EXT

Purpose of Issue:  
PLANNING

Drawing Status  
FIRST ISSUE

|                         |                    |                                   |
|-------------------------|--------------------|-----------------------------------|
| Scale at A3<br>AS SHOWN | Drawn By<br>JRB    | Date<br>26/10/2022                |
| Checked By              | Date<br>26/10/2022 | Approved By<br>Date<br>26/10/2022 |
| Project No.<br>MGD001   | Drawing No.<br>001 | Revision<br>B                     |

APPROVAL ☒ INFORMATION ☐ TENDER ☐ CONTRACT ☐ CONSTRUCTION ☐