


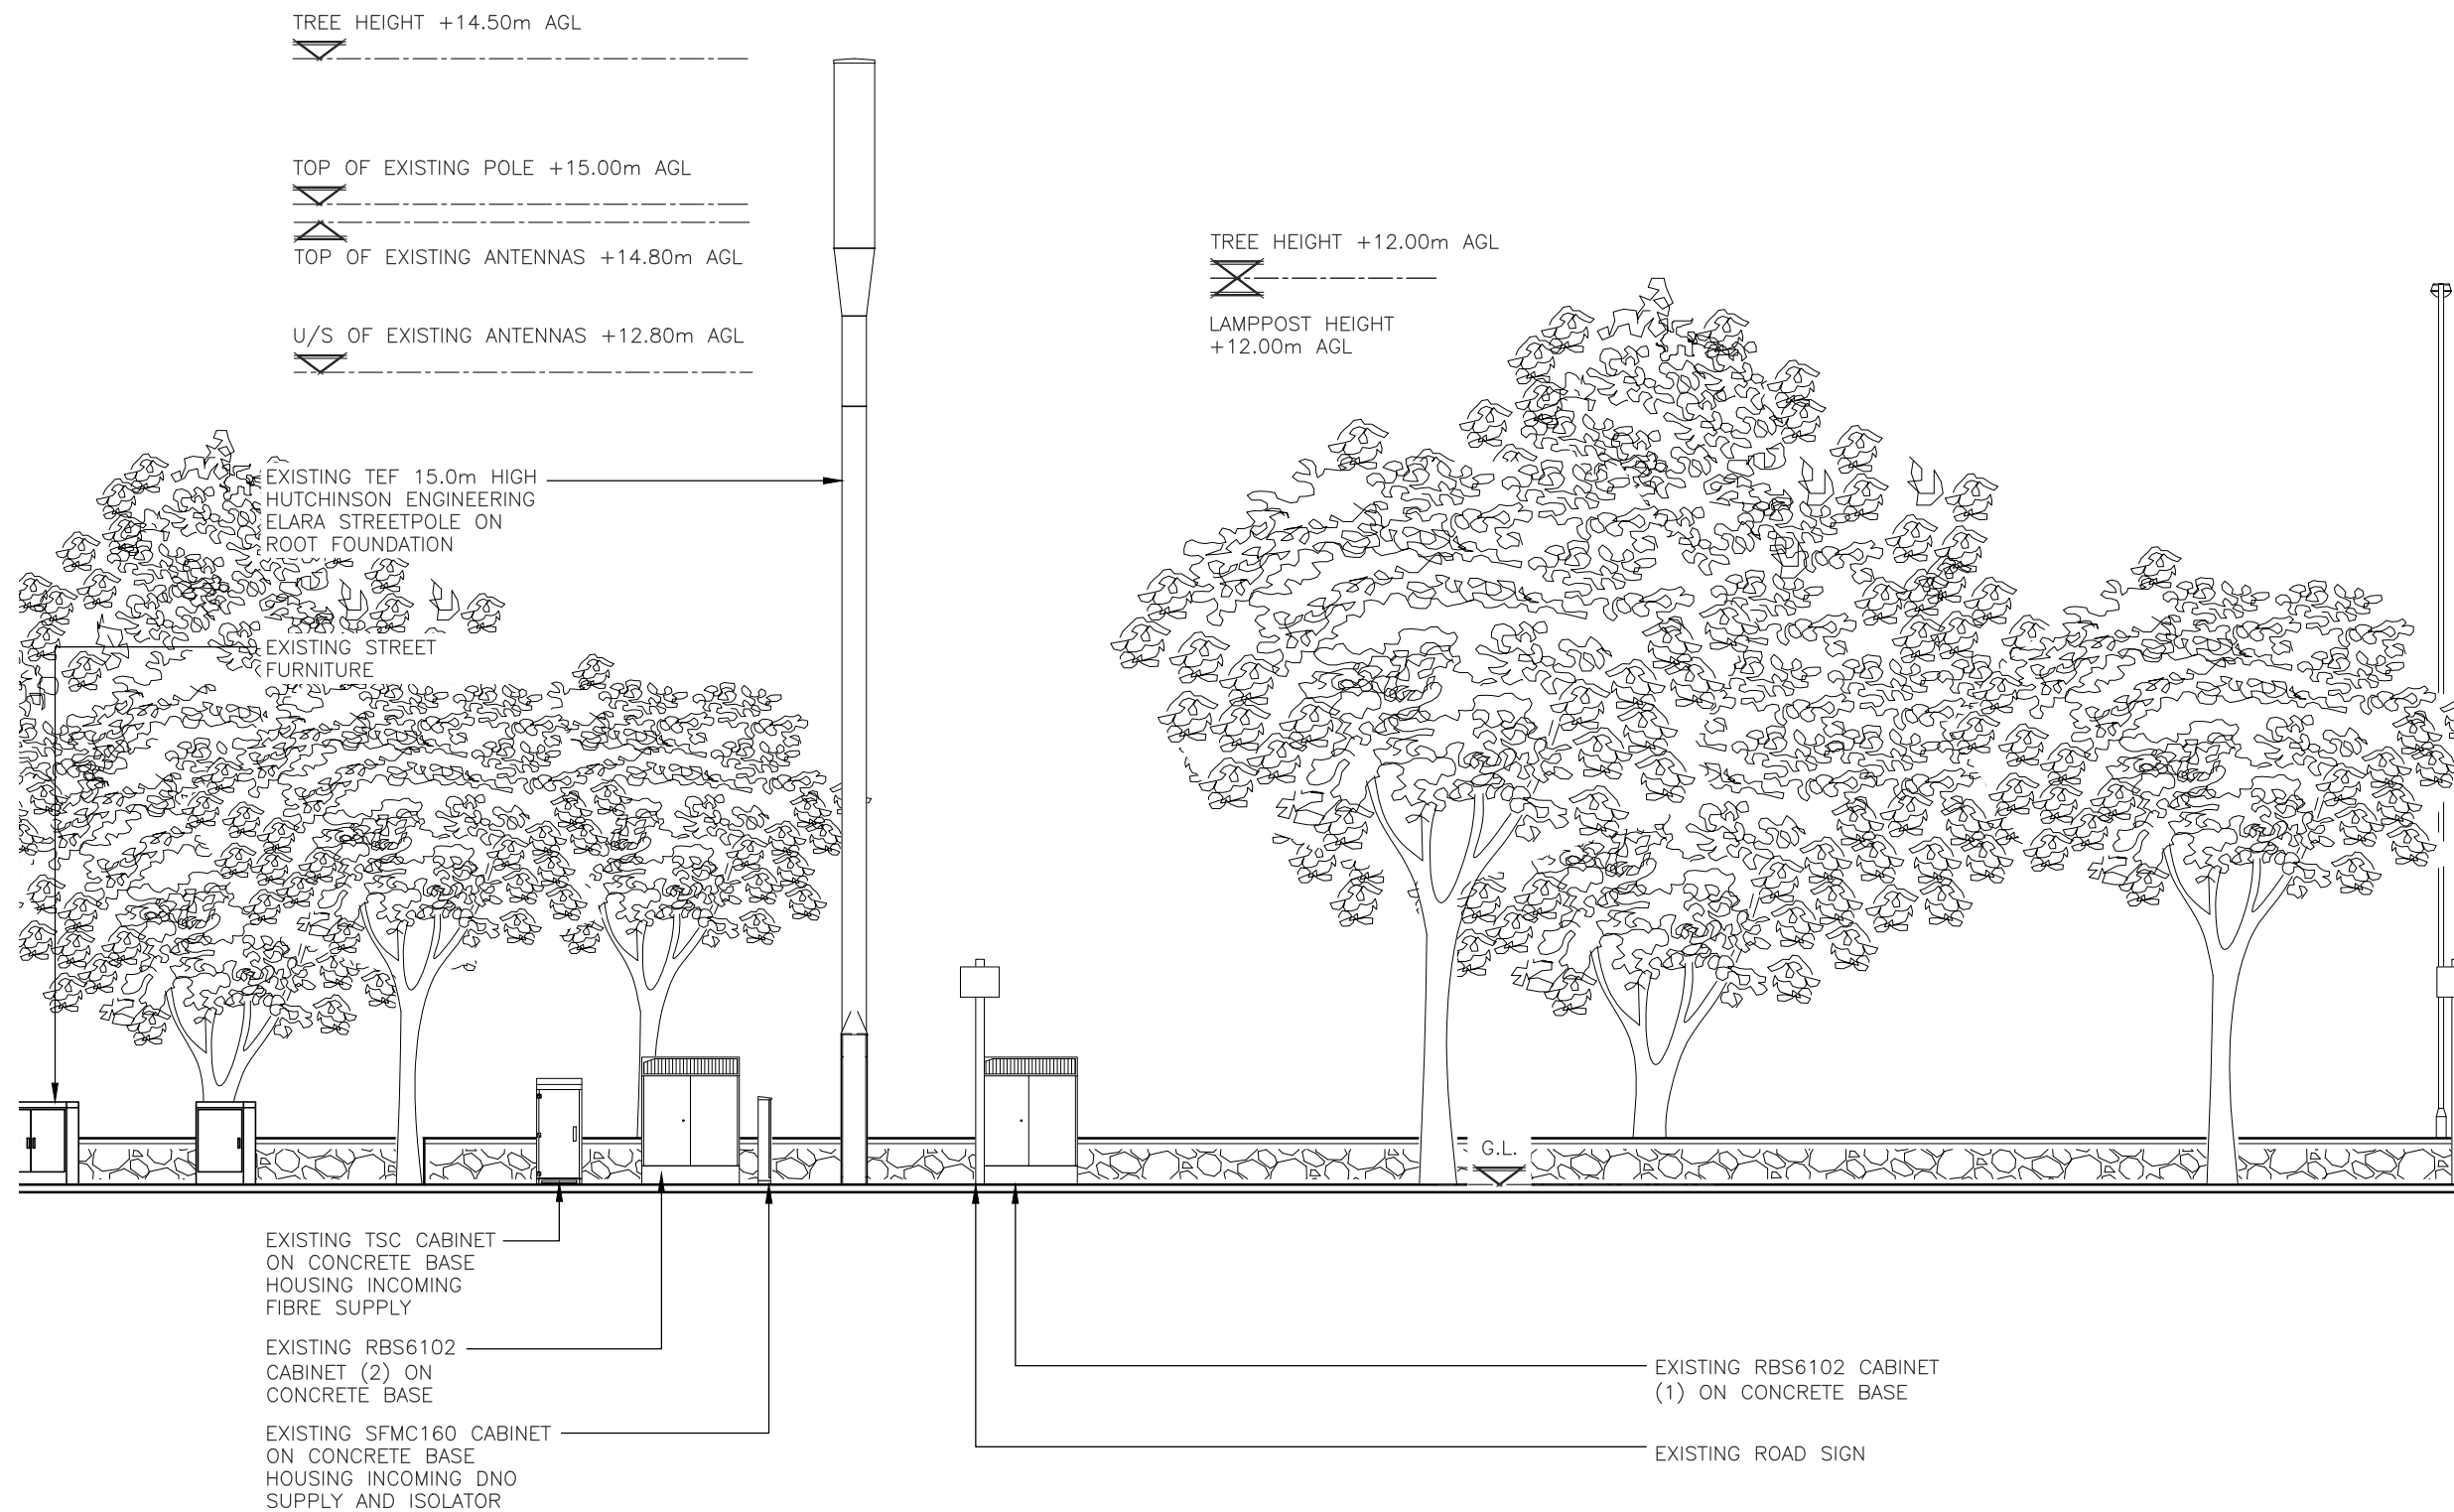

TOP OF EXISTING POLE +15.00m AGL

TOP OF EXISTING ANTENNAS +14.80m AGL

U/S OF EXISTING ANTENNAS +12.80m AGL

EXISTING TEF 15.0m HIGH
HUTCHINSON ENGINEERING
ELARA STREETPOLE ON
ROOT FOUNDATION

EXISTING STREET
FURNITURE

EXISTING TSC CABINET
ON CONCRETE BASE
HOUSING INCOMING
FIBRE SUPPLY

EXISTING RBS6102
CABINET (2) ON
CONCRETE BASE

EXISTING SFMC160 CABINET
ON CONCRETE BASE
HOUSING INCOMING DNO
SUPPLY AND ISOLATOR


TREE HEIGHT +12.00m AGL

LAMPPOST HEIGHT
+12.00m AGL

EXISTING RBS6102 CABINET
(1) ON CONCRETE BASE

EXISTING ROAD SIGN

EXISTING NORTH ELEVATION
(1:100)

 

ALL DIMENSIONS ARE IN mm UNLESS NOTED OTHERWISE

N.G.R | E: 433417 N: 407029

NOTES:

A	Issued For Approval	SSC	NDS	19.07.21
EV	MODIFICATION	BY	CH	DATE



CORNERSTONE - BEACON 3

Cell Name	Opt.
BARNSELY NW	—

Cell ID No		
CTIL	TEF	VF
114699 22	036093	N/A

Site Address / Contact Details

SW OFF GAWBER ROAD
PAVEMENT OUTSIDE BARNSLEY D.G. HOSPITAL
GAWBER ROAD
BARNSLEY, SOUTH YORKSHIRE
S75 2PR

Drawing Title: EXISTING SITE ELEVATION

Purpose of issue:		PLANNING		Dwg Rev:
Drawing Number:		300		A
Surveyed By: NDS		Original Sheet Size: A3		Pack Issue:
Drawn: SSC	Date: 19.07.21	Checked: NDS	Date: 19.07.21	A