






FRONT ELEVATION
Scale 1:100

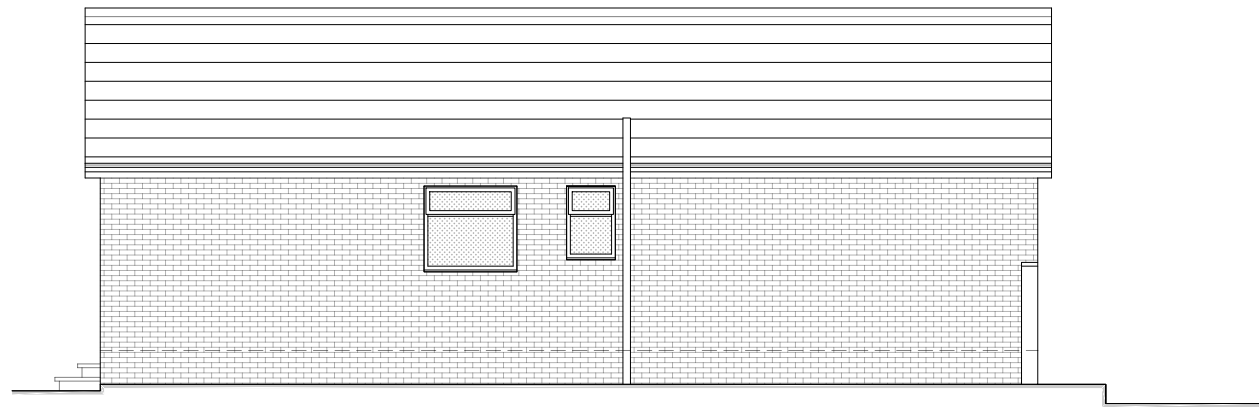

SIDE ELEVATION (R)
Scale 1:100

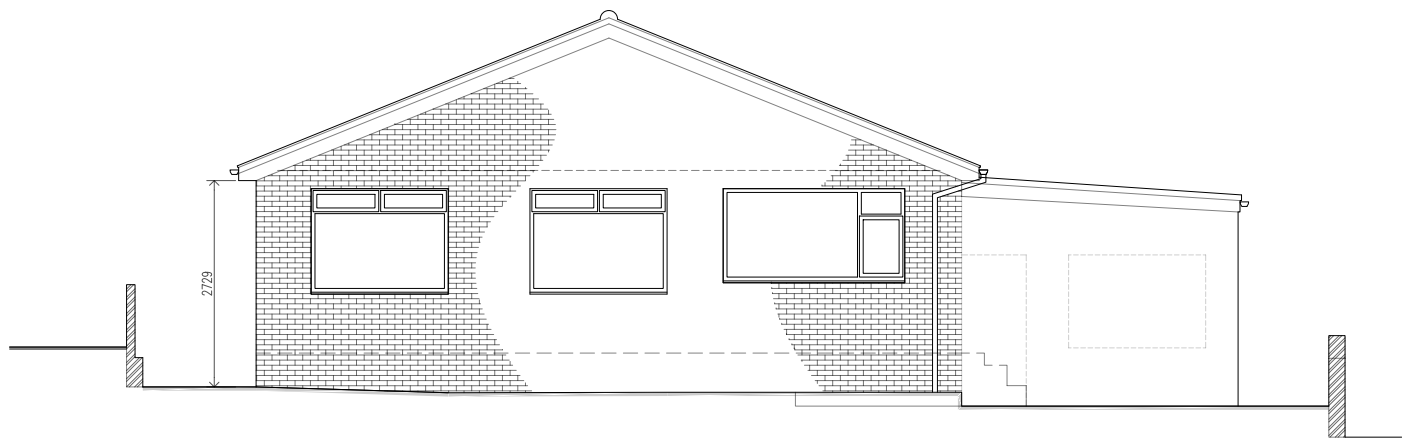


REAR ELEVATION
Scale 1:100

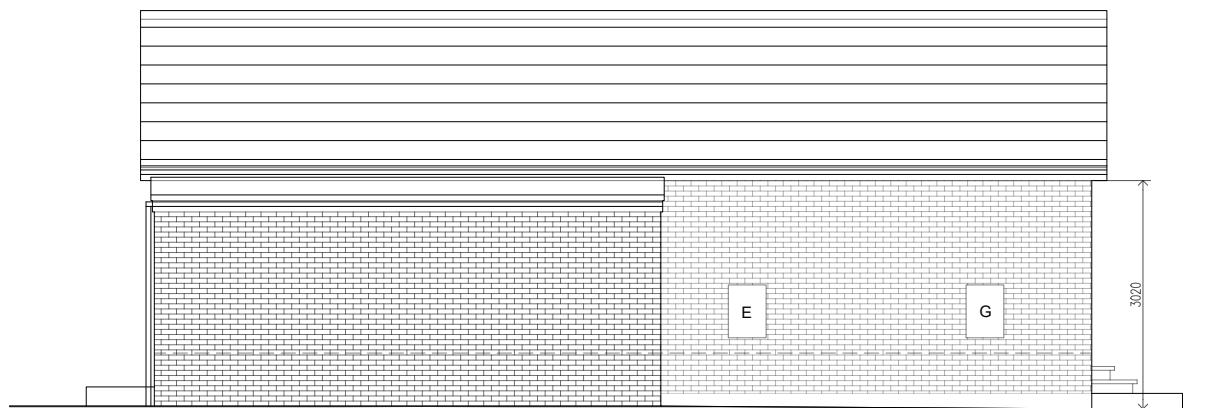

SIDE ELEVATION (L)
Scale 1:100



EXISTING LAYOUT
Scale 1:100

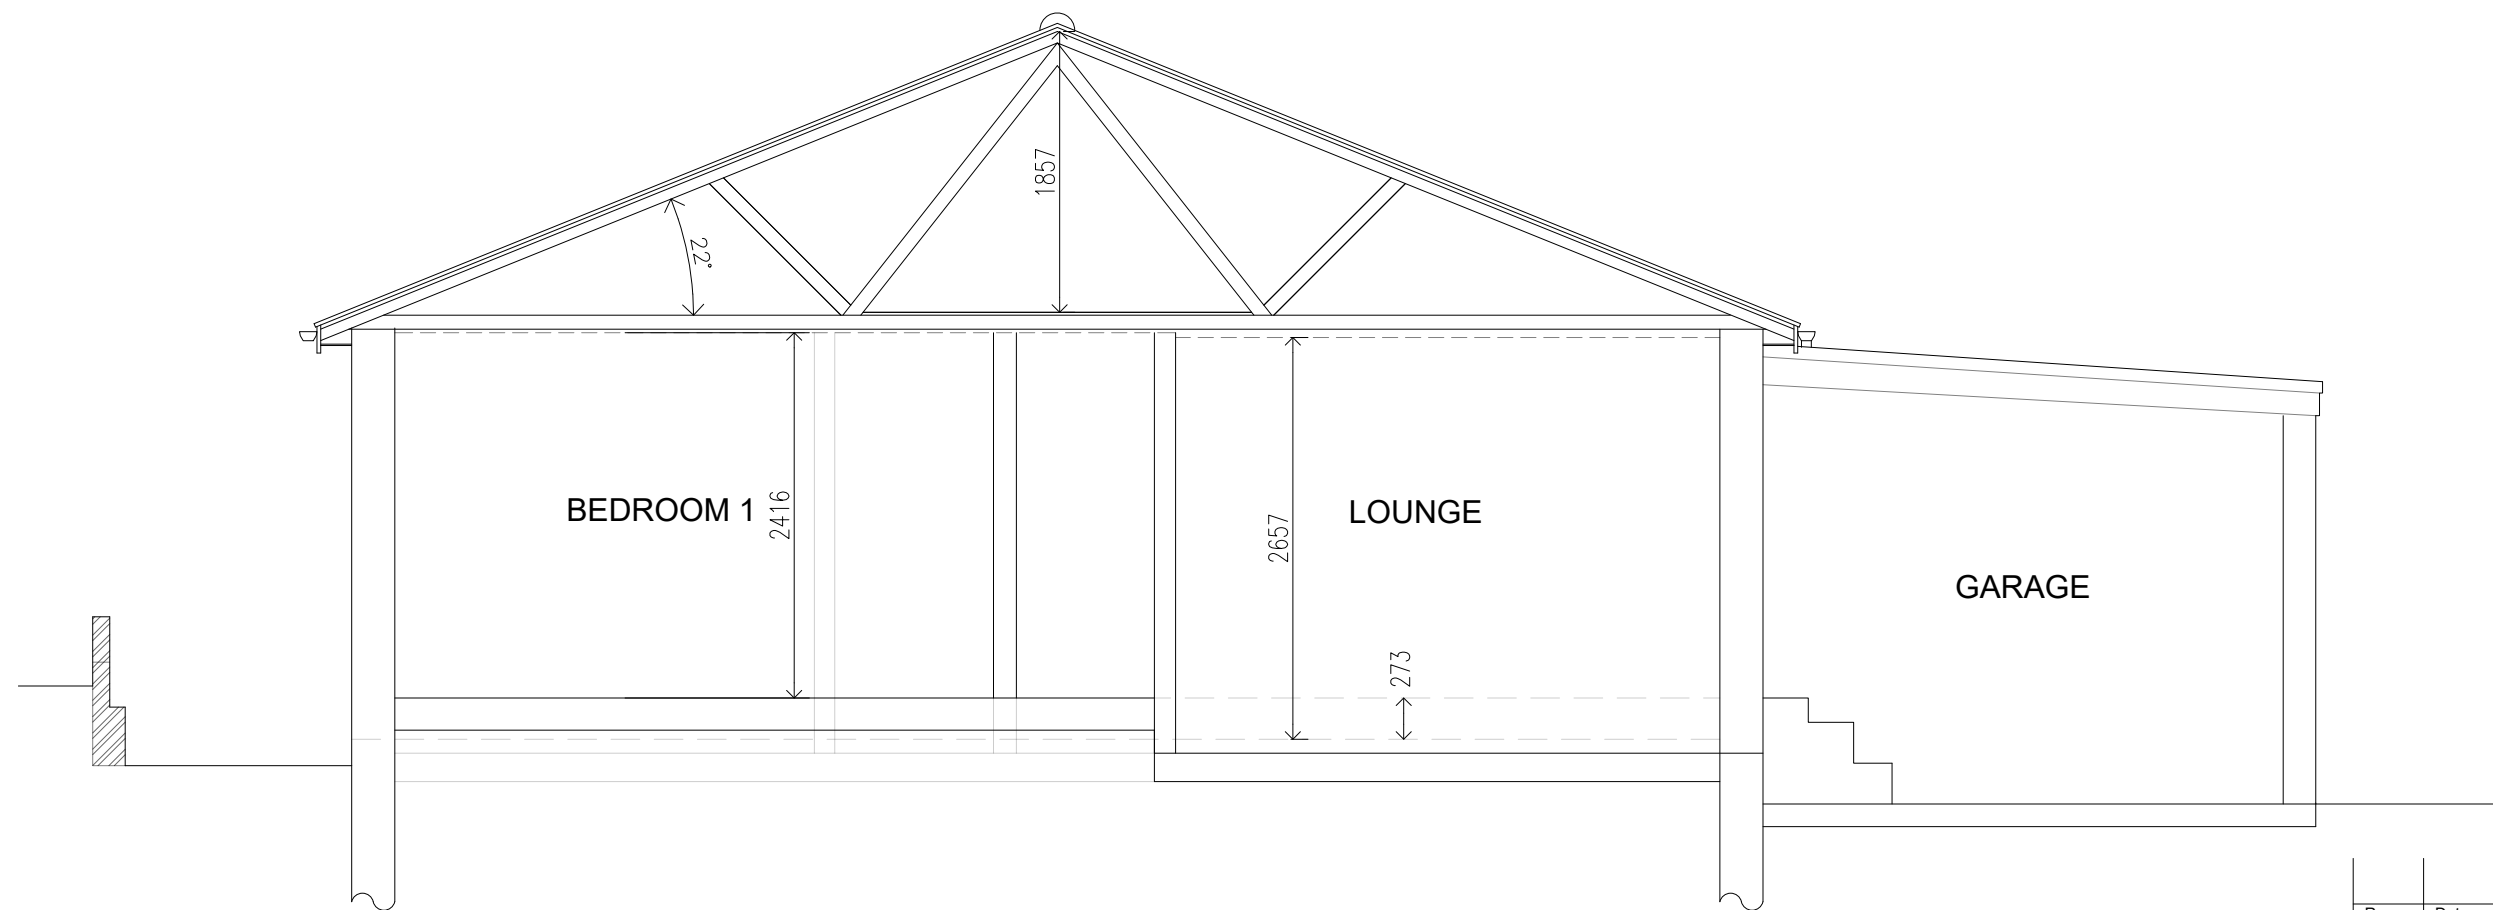

SECTION A-A
Scale 1:50

Rev:	Date:	Description:	By:
07762656187	steven@drawit.biz	www.drawit.biz	
15 Medway Close	Barugh Green	Barnsley	S75 1NY
Purpose: PRELIMINARY			
Status: EXISTING			
Dwg of: FLOOR PLANS & ELEVATIONS WITH DIMENSIONS			
Client: Ms J Ward			
Site Address: 59 Cemetery Road, Hemingfield Barnsley, S73 0QD			
Project: Proposed loft, side & rear extensions with associated works			
Drawn by: SH	Date: 01/02/2022	Rev:	
Scale: As Shown	Dwg No: 2110_SK01		