



Notes


- 1 DURING THE CONSTRUCTION PHASE NO DIMENSIONS TO BE SCALED FROM THIS DRAWING.
- 2 THE CONTRACTOR SHALL VERIFY ALL LEVELS AND DIMENSIONS ON SITE.
- 3 ON SITE ALTERATIONS TO THE CONSTRUCTION OR FINISHES SHOWN OR IMPLIED ON THIS DRAWING MUST BE DRAWN TO THE ATTENTION OF THE ARCHITECT BEFORE SUCH WORK IS IMPLEMENTED.

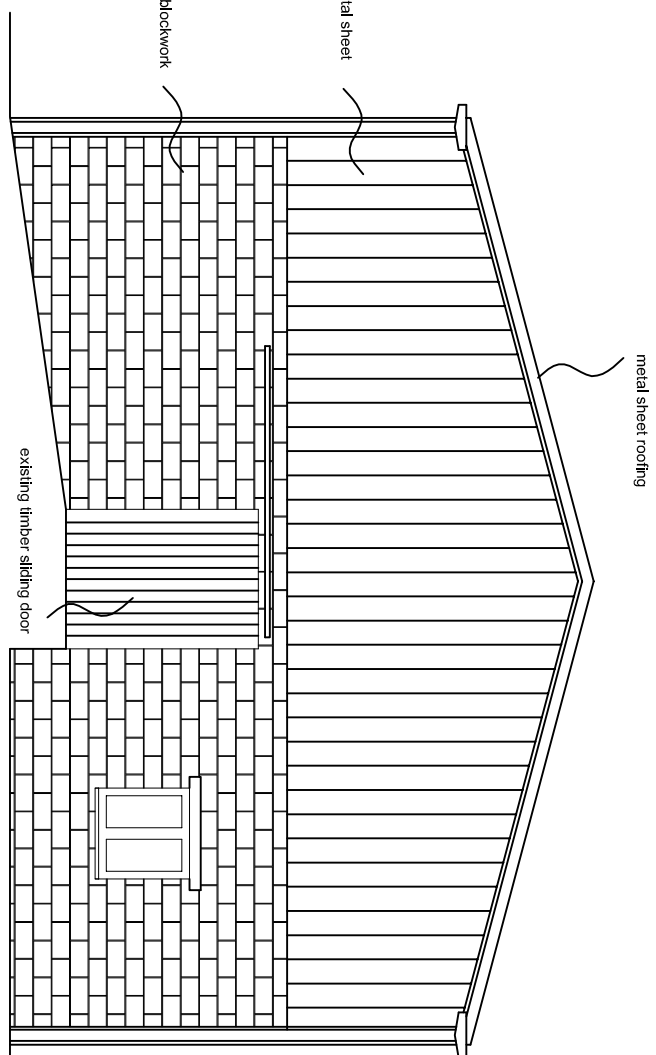


BUILDING B EAST ELEVATION - AS EXISTING

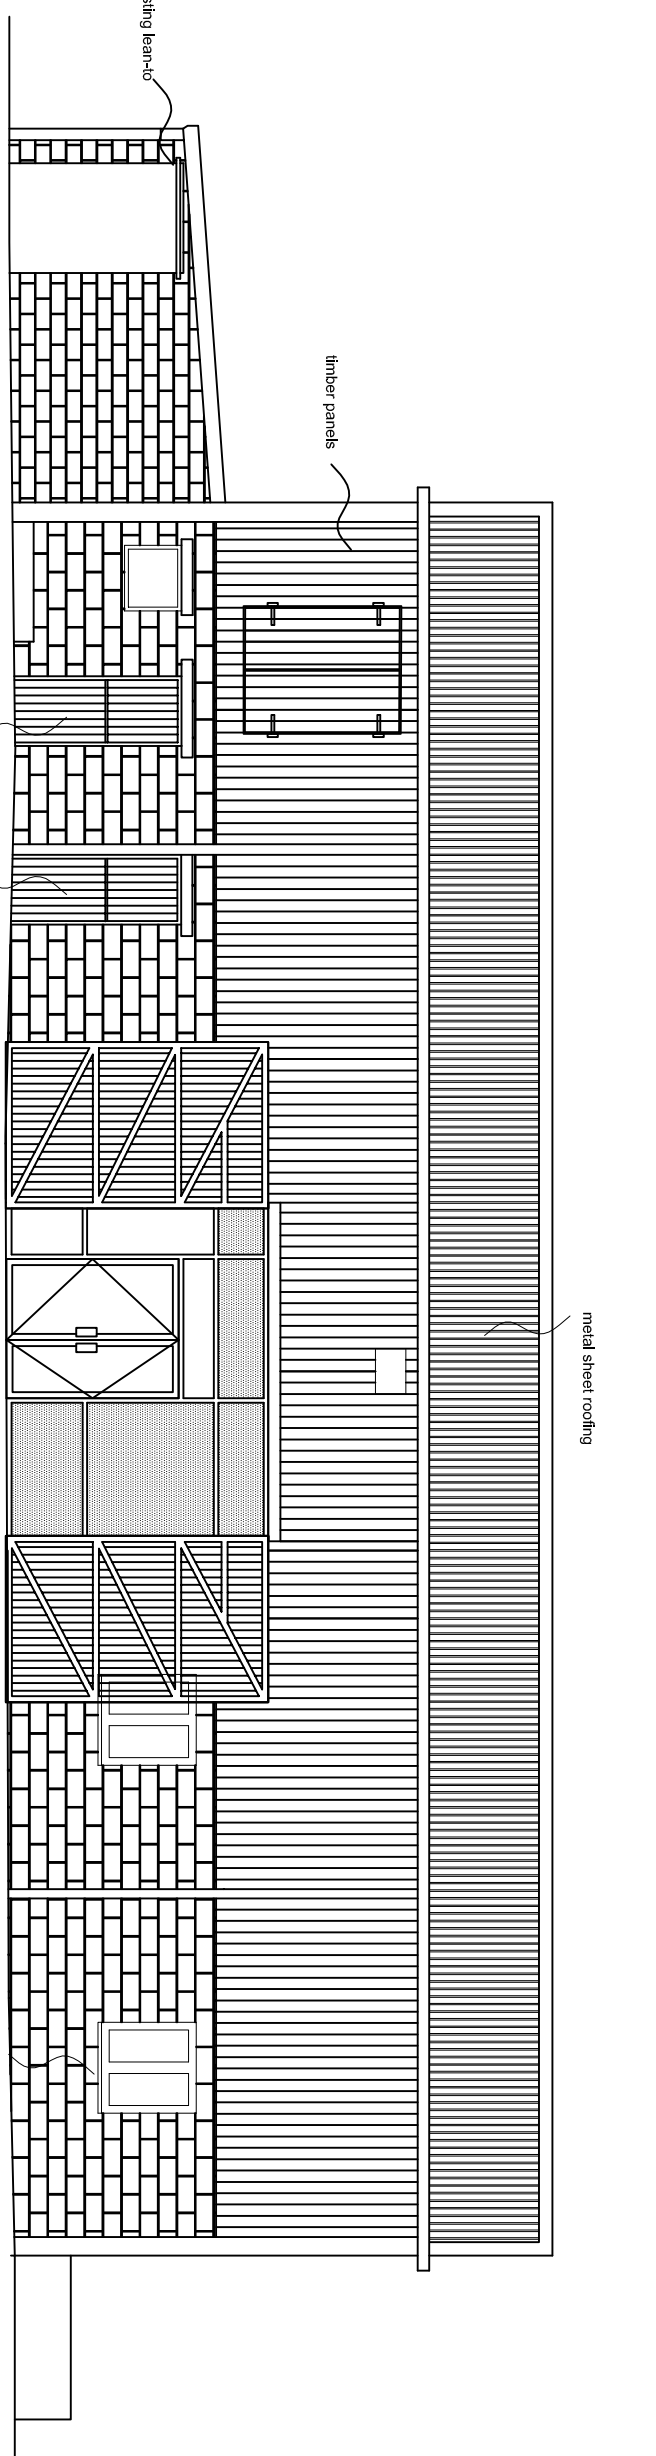

BUILDING B SOUTH ELEVATION - AS EXISTING

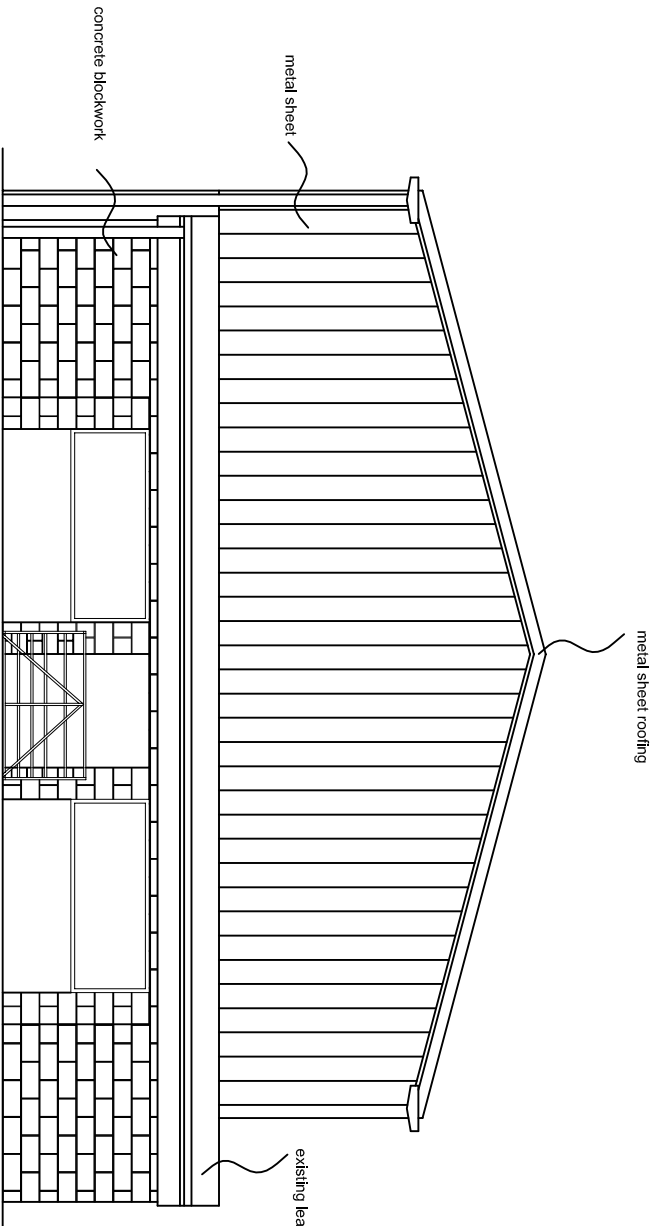


BUILDING B WEST ELEVATION - AS EXISTING

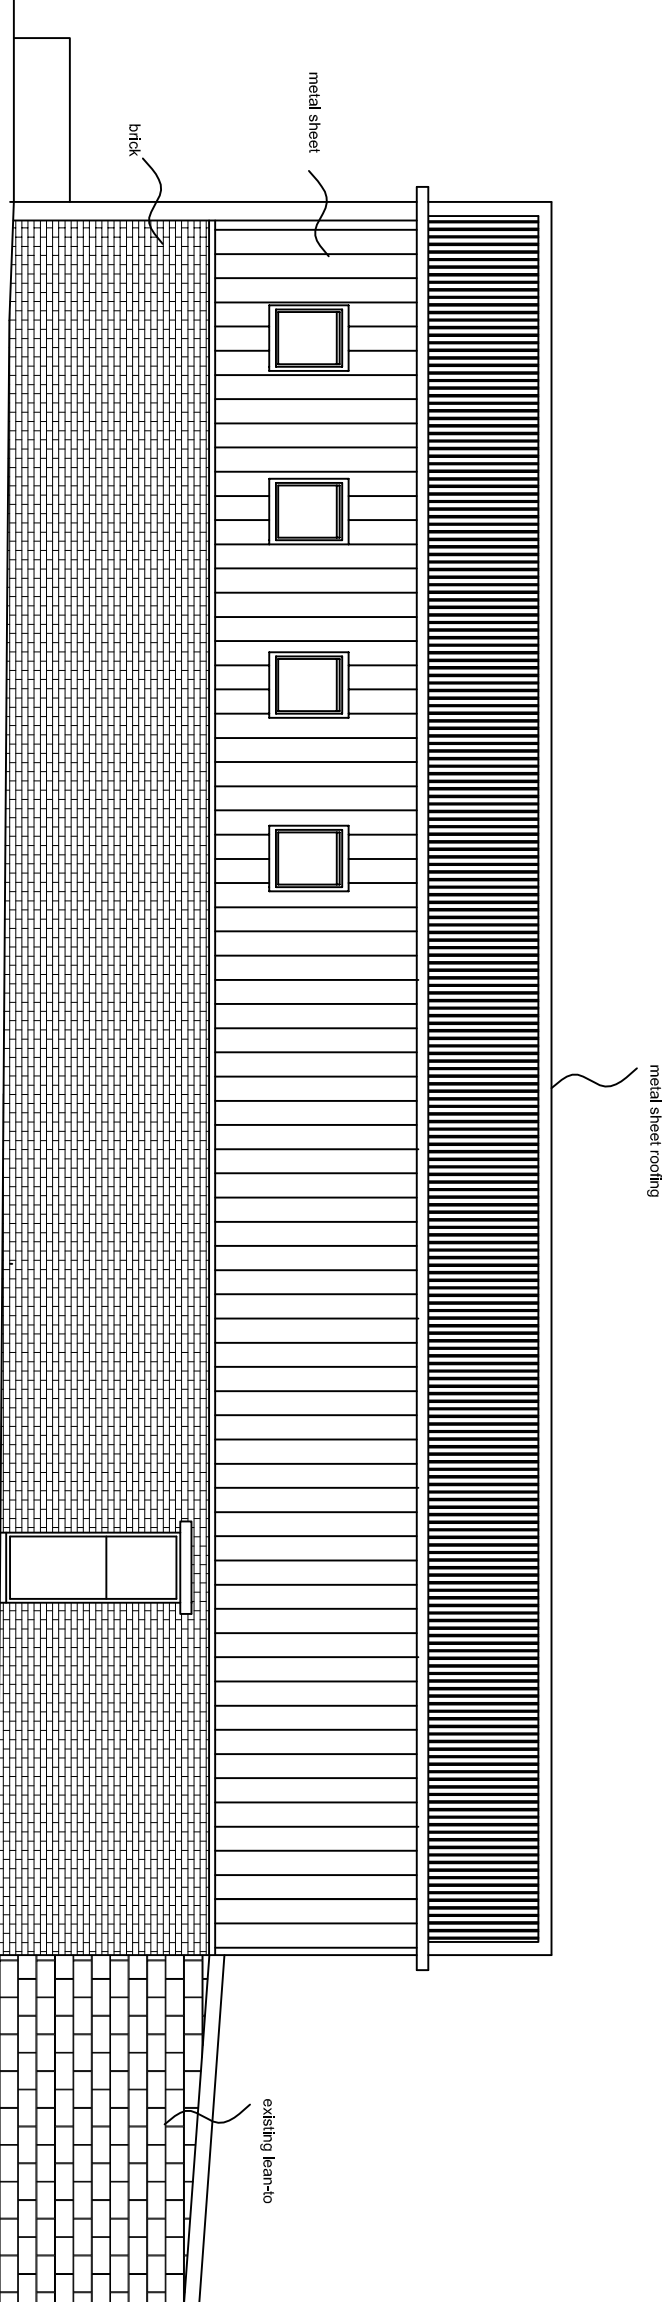


BUILDING B NORTH ELEVATION - AS EXISTING

↑ AS EXISTING ELEVATION:


↑ AS PROPOSED ELEVATION

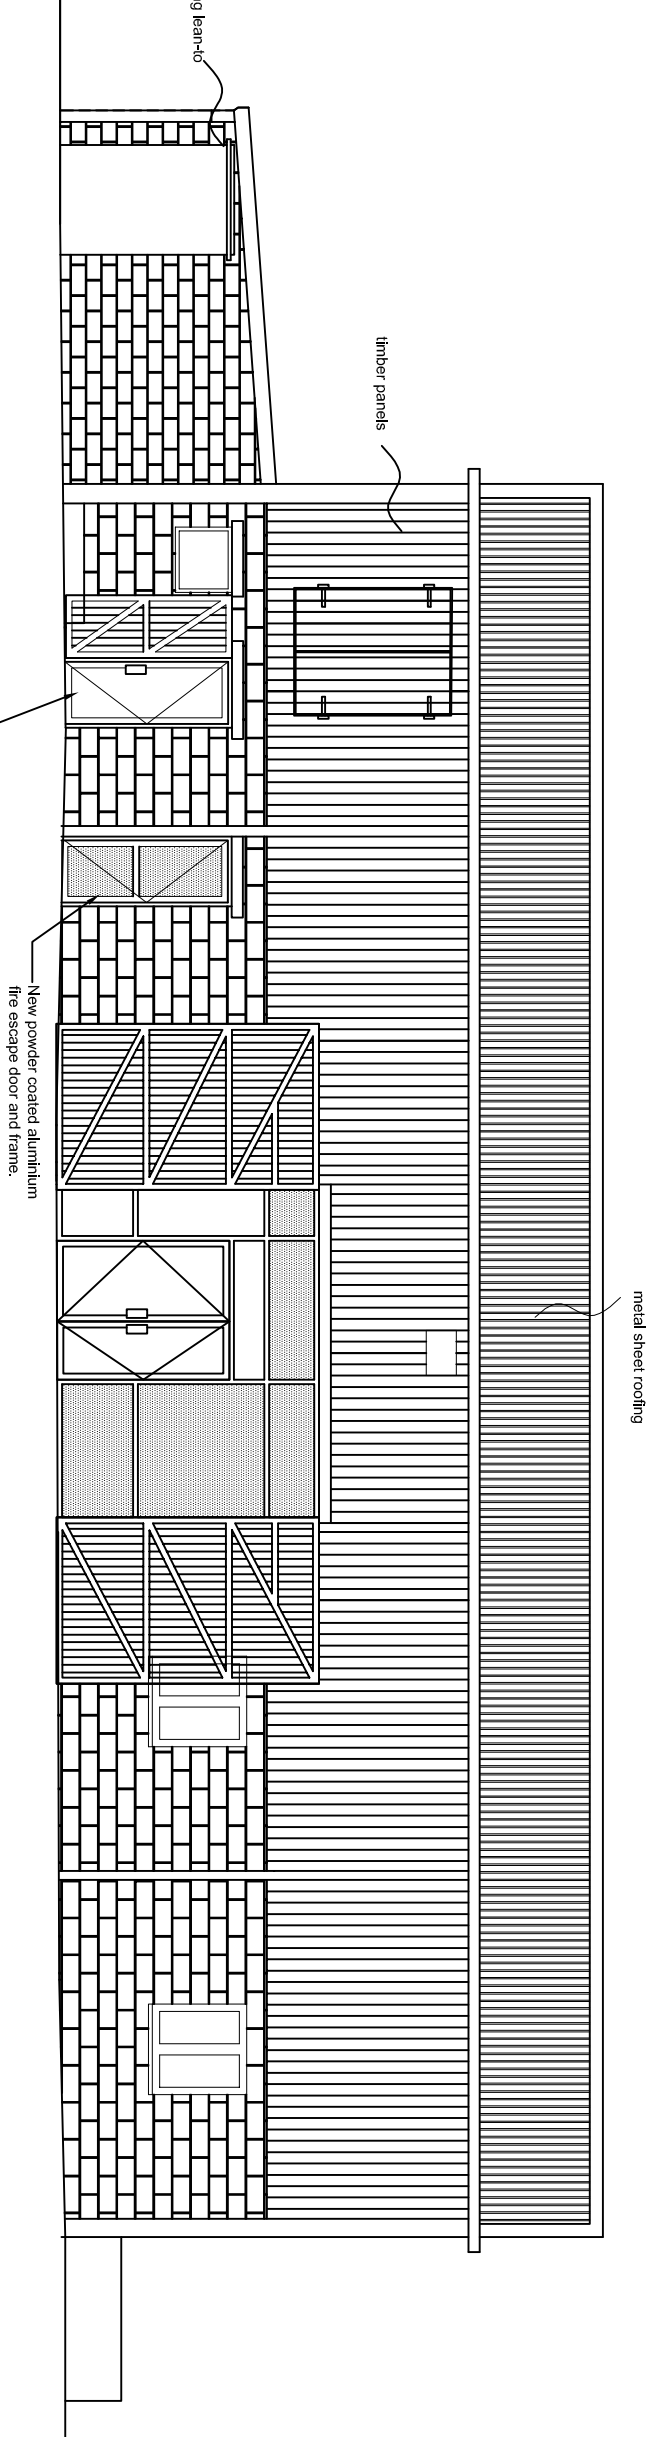


BUILDING B SOUTH ELEVATION - AS PROPOSED

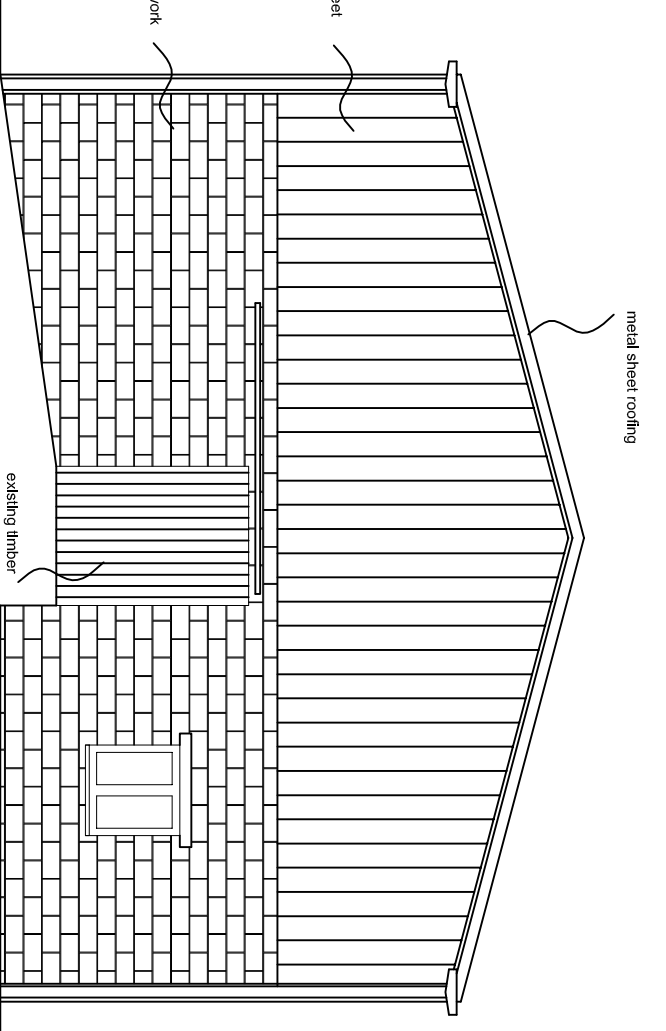


BUILDING B EAST ELEVATION - AS PROPOSED

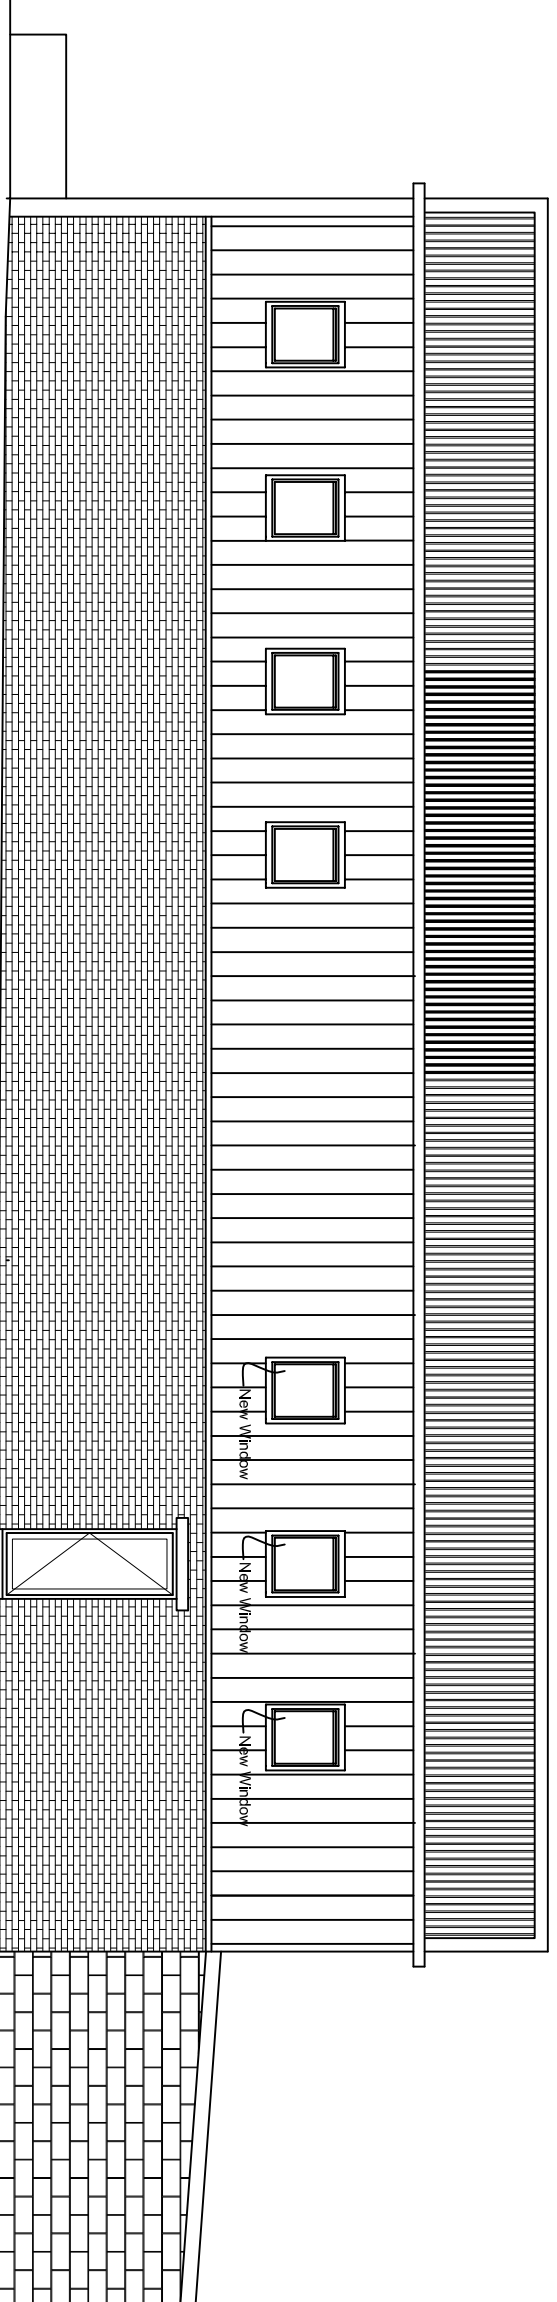


BUILDING B NORTH ELEVATION - AS PROPOSED

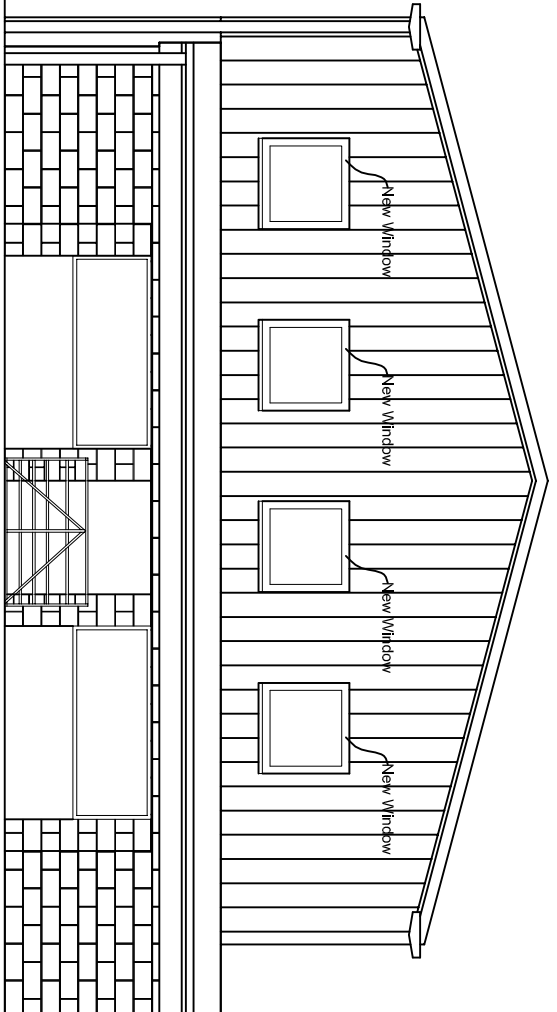

BUILDING B WEST ELEVATION - AS PROPOSED

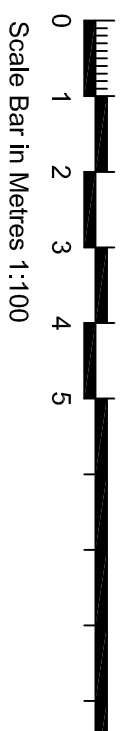[illegible]

Scale Bar in Metres 1:10

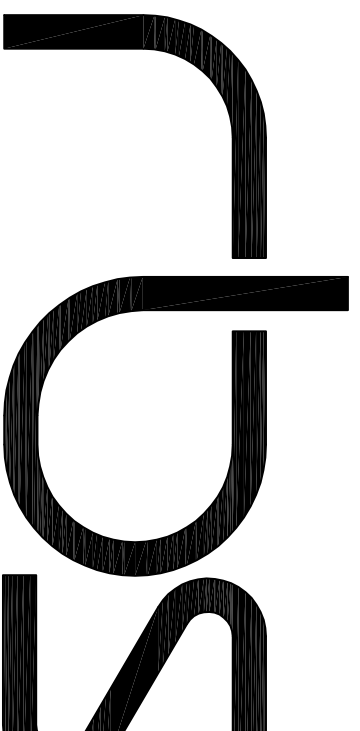

Rance Booth Smith Architect
Chartered Architects
Interior Designers
Sustainability Advisors

11 Victoria Road
Salthair
Shirley
BD18 3LA
T. 01274 587
F. 01274 531
rbsarchitects

Project:	Wigfield Farm Barnsley		
Client:	Barnsley College		
Drawing:	As Existing & As Proposed Elevations - Building B		
Date:	May 2014	Scale:	1:100 @A1
Drawn By:	SB		
Job. no.	Dwg. no.	Rev.	
14020	415	-	