


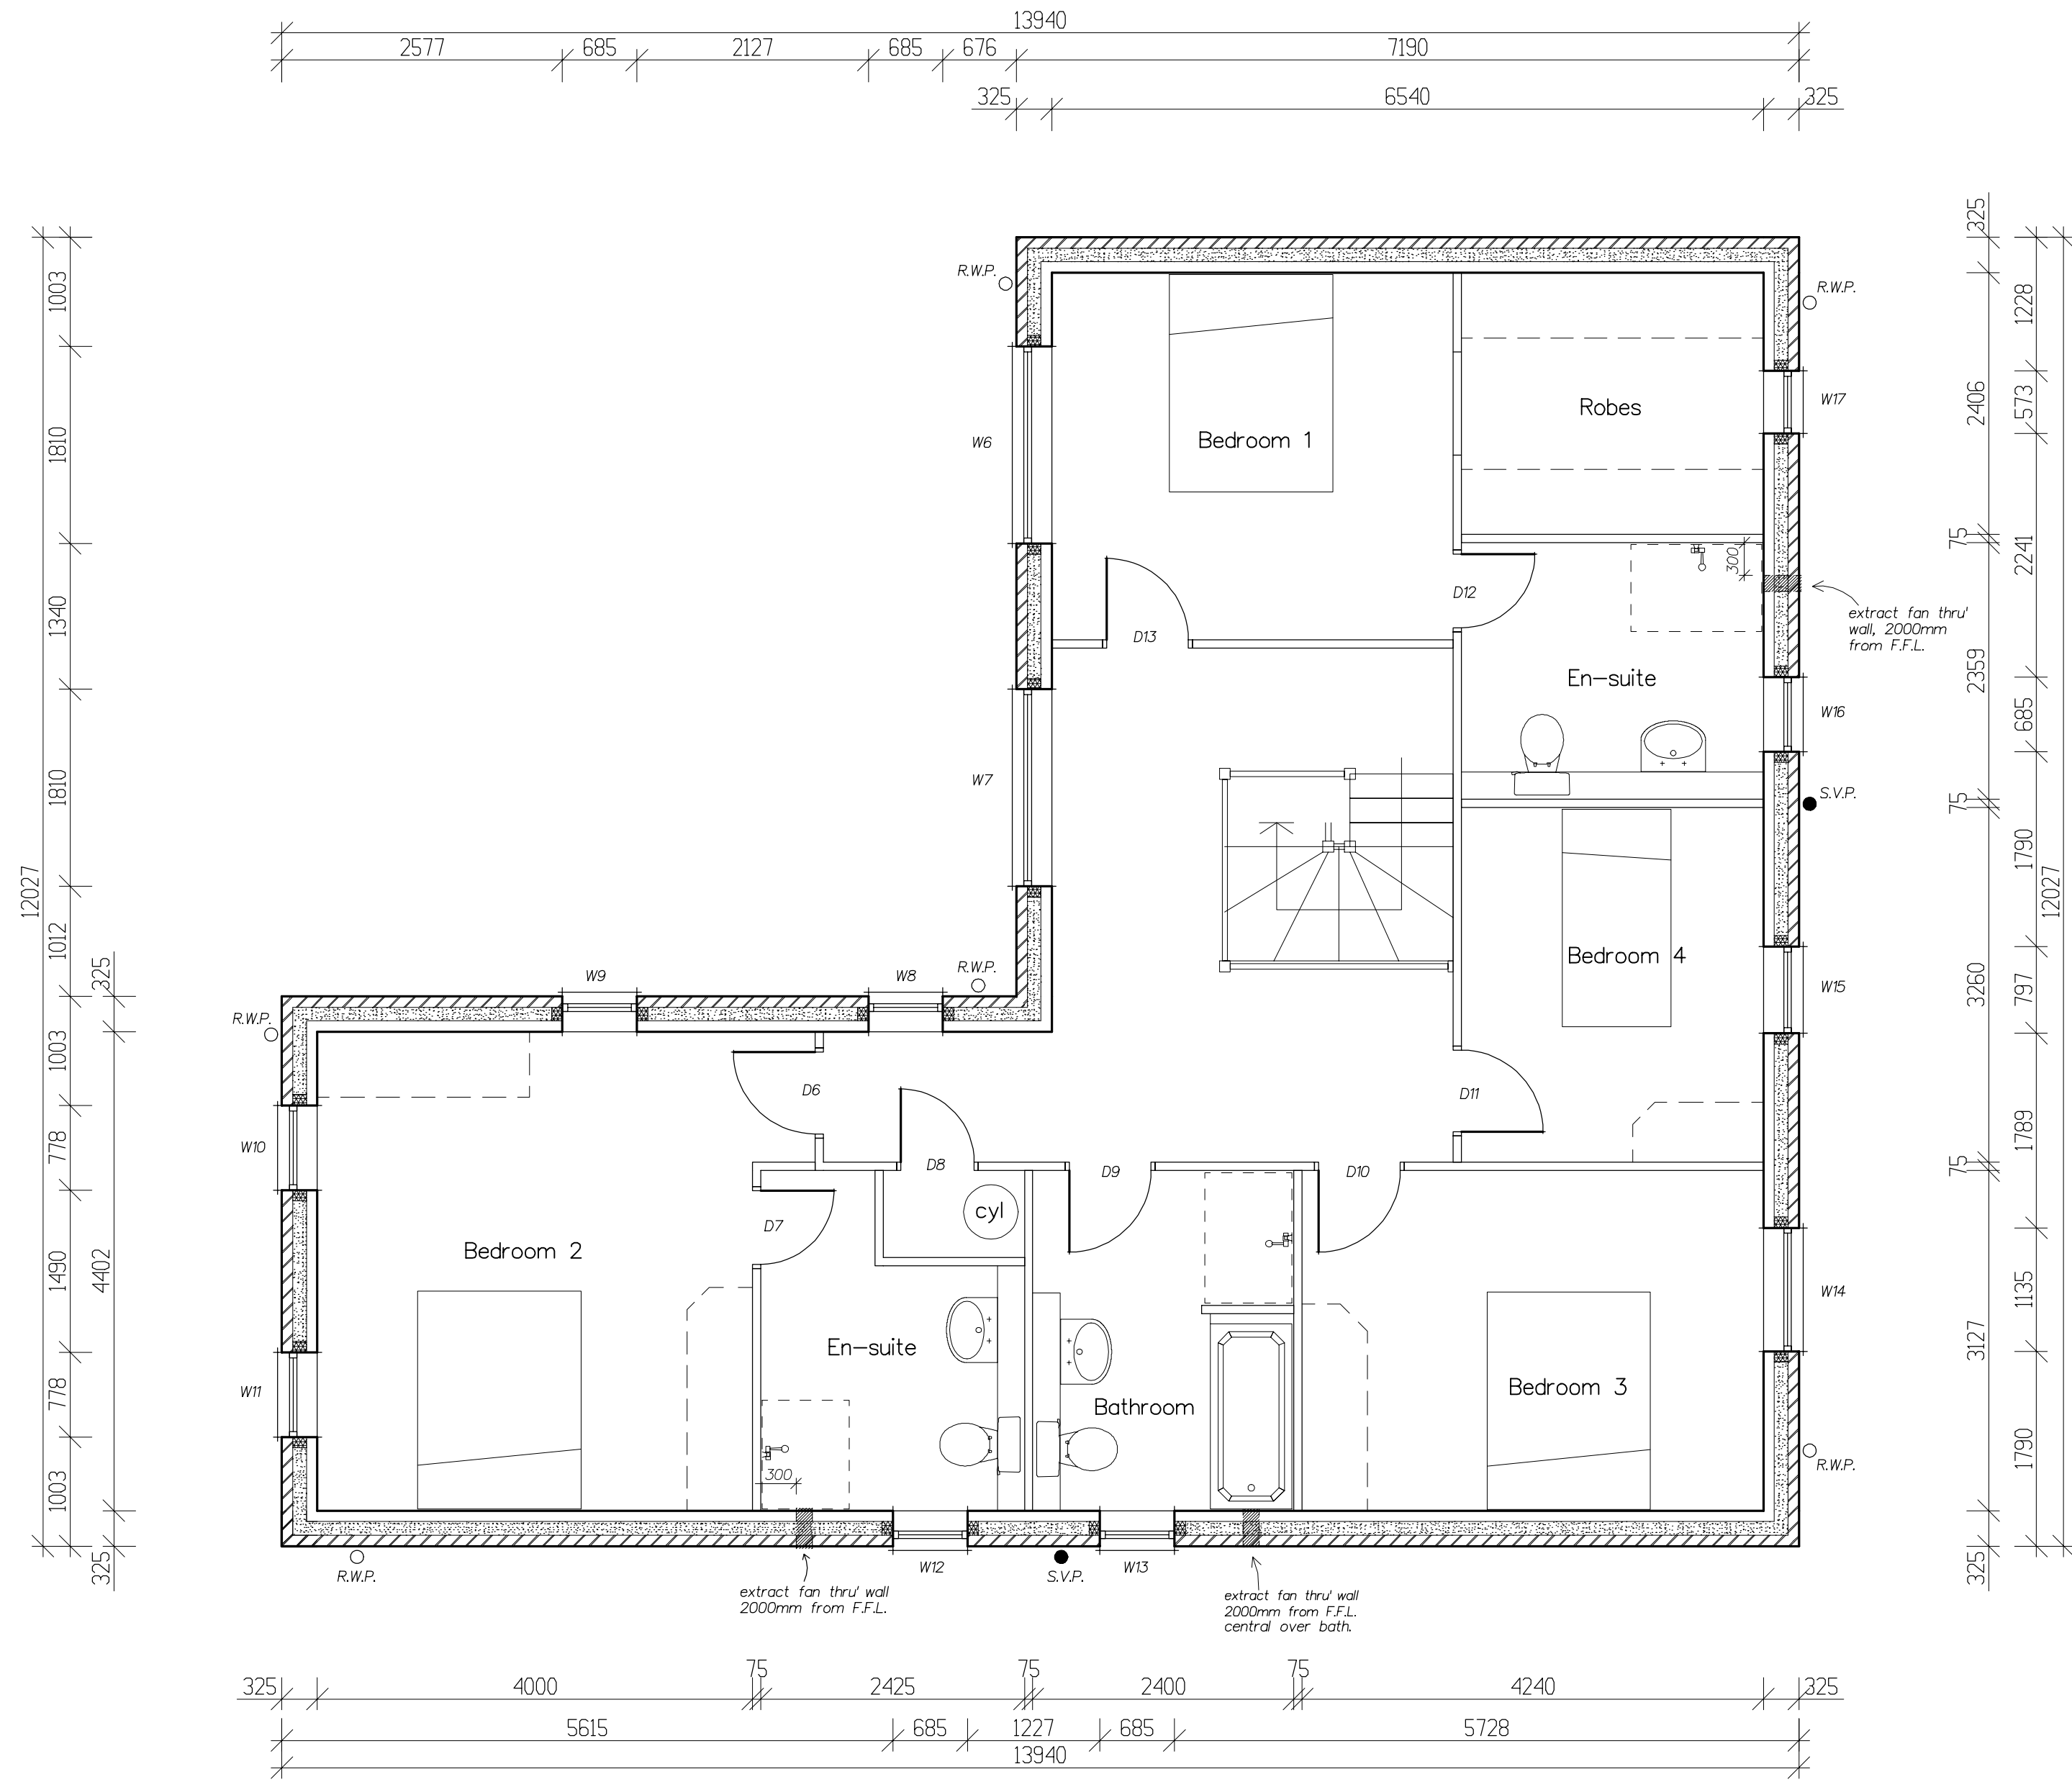

REV D: 29/09/20: GENERAL AMENDMENTS TO SUIT PLANNERS COMMENTS.
REV C: 21/09/20: LAYOUT RE-DESIGNED.
REV B: 03/09/20: FURTHER DETAIL ADDED.
REV A: 28/08/20: GENERAL AMENDMENTS.

Arncliffe
ARNCLIFFE HOMES LIMITED
Arncliffe House, Bramley Grange,
Thorner, Leeds LS14 3DW.
Tel: 0113 237 5900 Fax: 0113 265 4458

Proposed Residential Development

HALIFAX ROAD,
THURGOLAND.

FULFORD (2019)

FIRST FLOOR PLAN

SCALE 1:50

DATE 28/08/2020 DRAWN IanDi

DRG. No. 292/FL/2 REV. D.